(4-675)

accession no. 5930

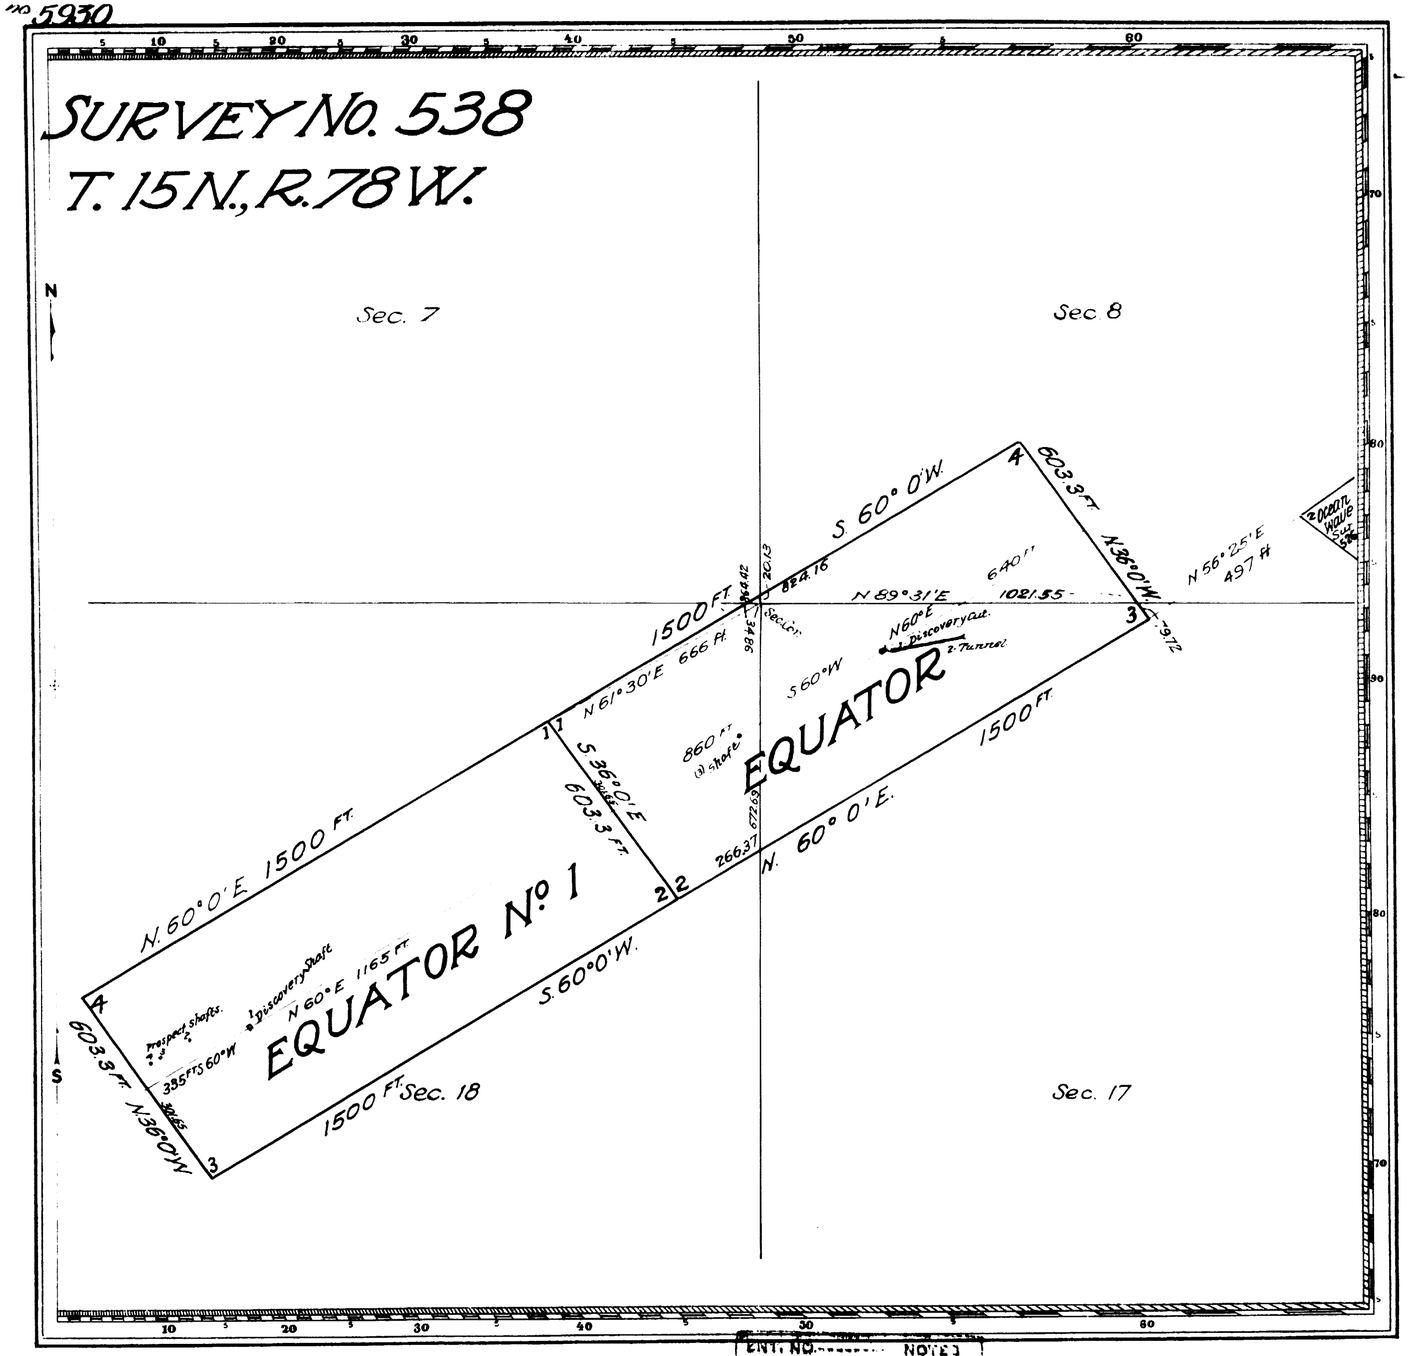

Claim Located (as amended) Nov. 22 1921

Mineral Survey No. 538

Cheyenne, Wyoming Land District.

PLAT

OF THE CLAIM OF

FRANK E. ANDERSON & JACOB SCHNITZLER

KNOWN AS THE

EQUATOR & EQUATOR No. 1 LODES

IN CENTENNIAL (unorg.) MINING DISTRICT

ALBANY COUNTY WYOMING

Containing an Area of _____ Acres

Scale of 300 feet to the inch

Variation 16°30' E

SURVEYED September 19-October 25, 1924 BY

Charles Bellamy U.S. Mineral Surveyor

The Original Field Notes of the Survey of the Mining Claim of Frank E. Anderson & Jacob Schnitzler known as the

Equator & Equator No. 1 Lodes

from which this plat has been made under my direction, have been examined and approved, and are on file in this Office, and I hereby certify that they furnish such an accurate description of said Mining Claim as will, if incorporated into a patent, serve fully to identify the premises, and that such reference is made therein to natural objects or permanent monuments as will perpetuate and fix the locus thereof.

I further certify that not less than Five Hundred Dollars worth of labor has been expended or improvements made for the benefit of each location upon said Mining Claim by claimants or their grantors, and that said improvements consist of

5 shafts,
1 cut,
1 tunnel

that the location of said improvements is correctly shown upon this plat, and that no portion of said labor or improvements has been included in the estimate of expenditures upon any other claim.

And I further certify that this is a correct plat of said Mining Claim made in conformity with said original field notes of the survey thereof, and the same is hereby approved.

U.S. Surveyor General's Office
Cheyenne, Wyoming
December 19, 1924

Clyde W. Atherly
U.S. Surveyor General for Wyoming

538

ENT. NO. ..... NOTES
BAT. NO. ..... V. .....
C. S. NO. 233-254 P. .....