6752

Sur. No. 594, Sheet No. 1 of 2 Sheets.

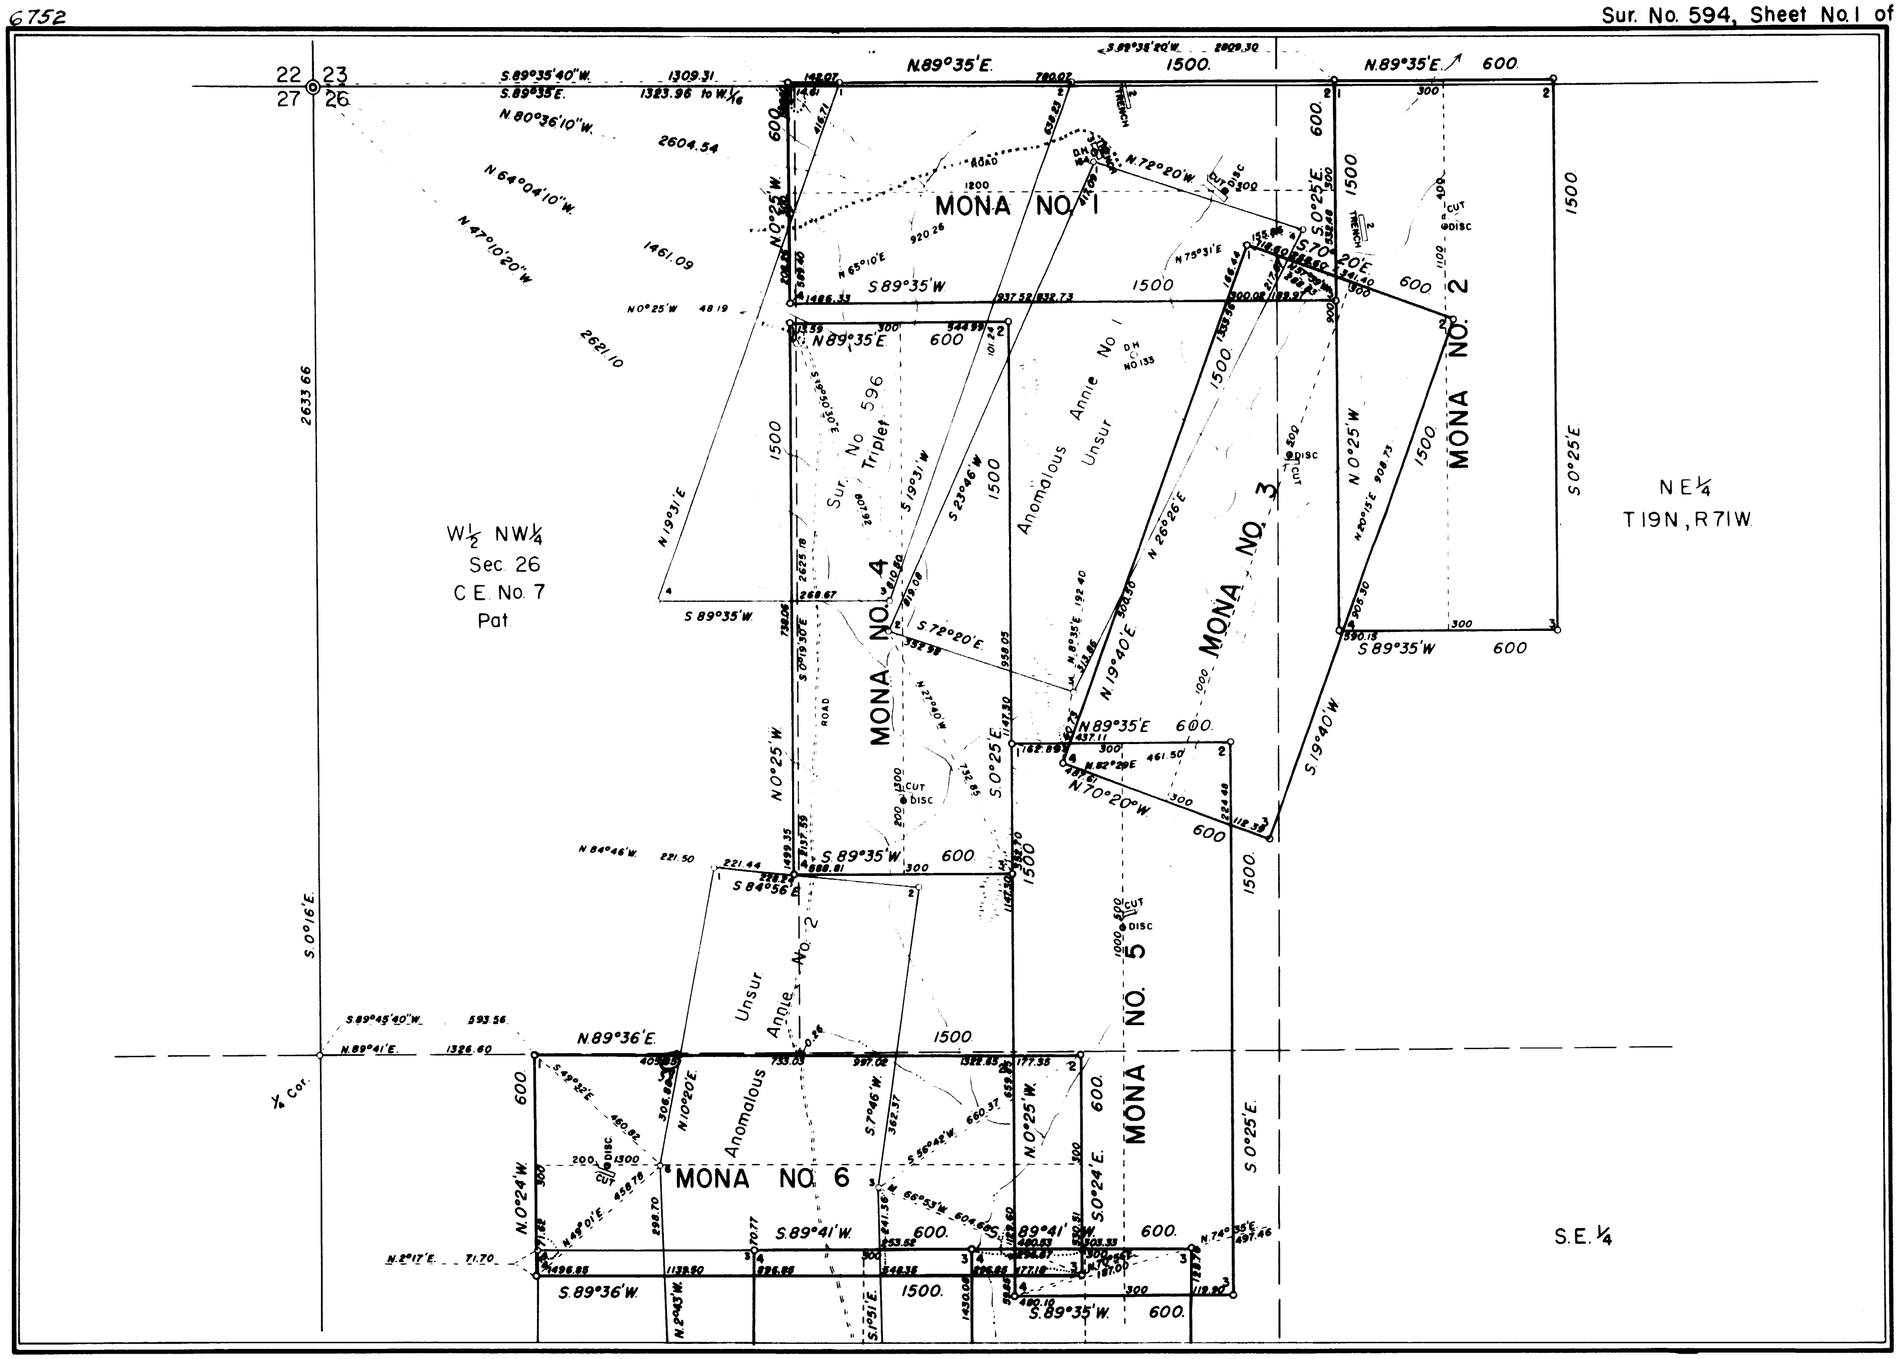

594-1

6753

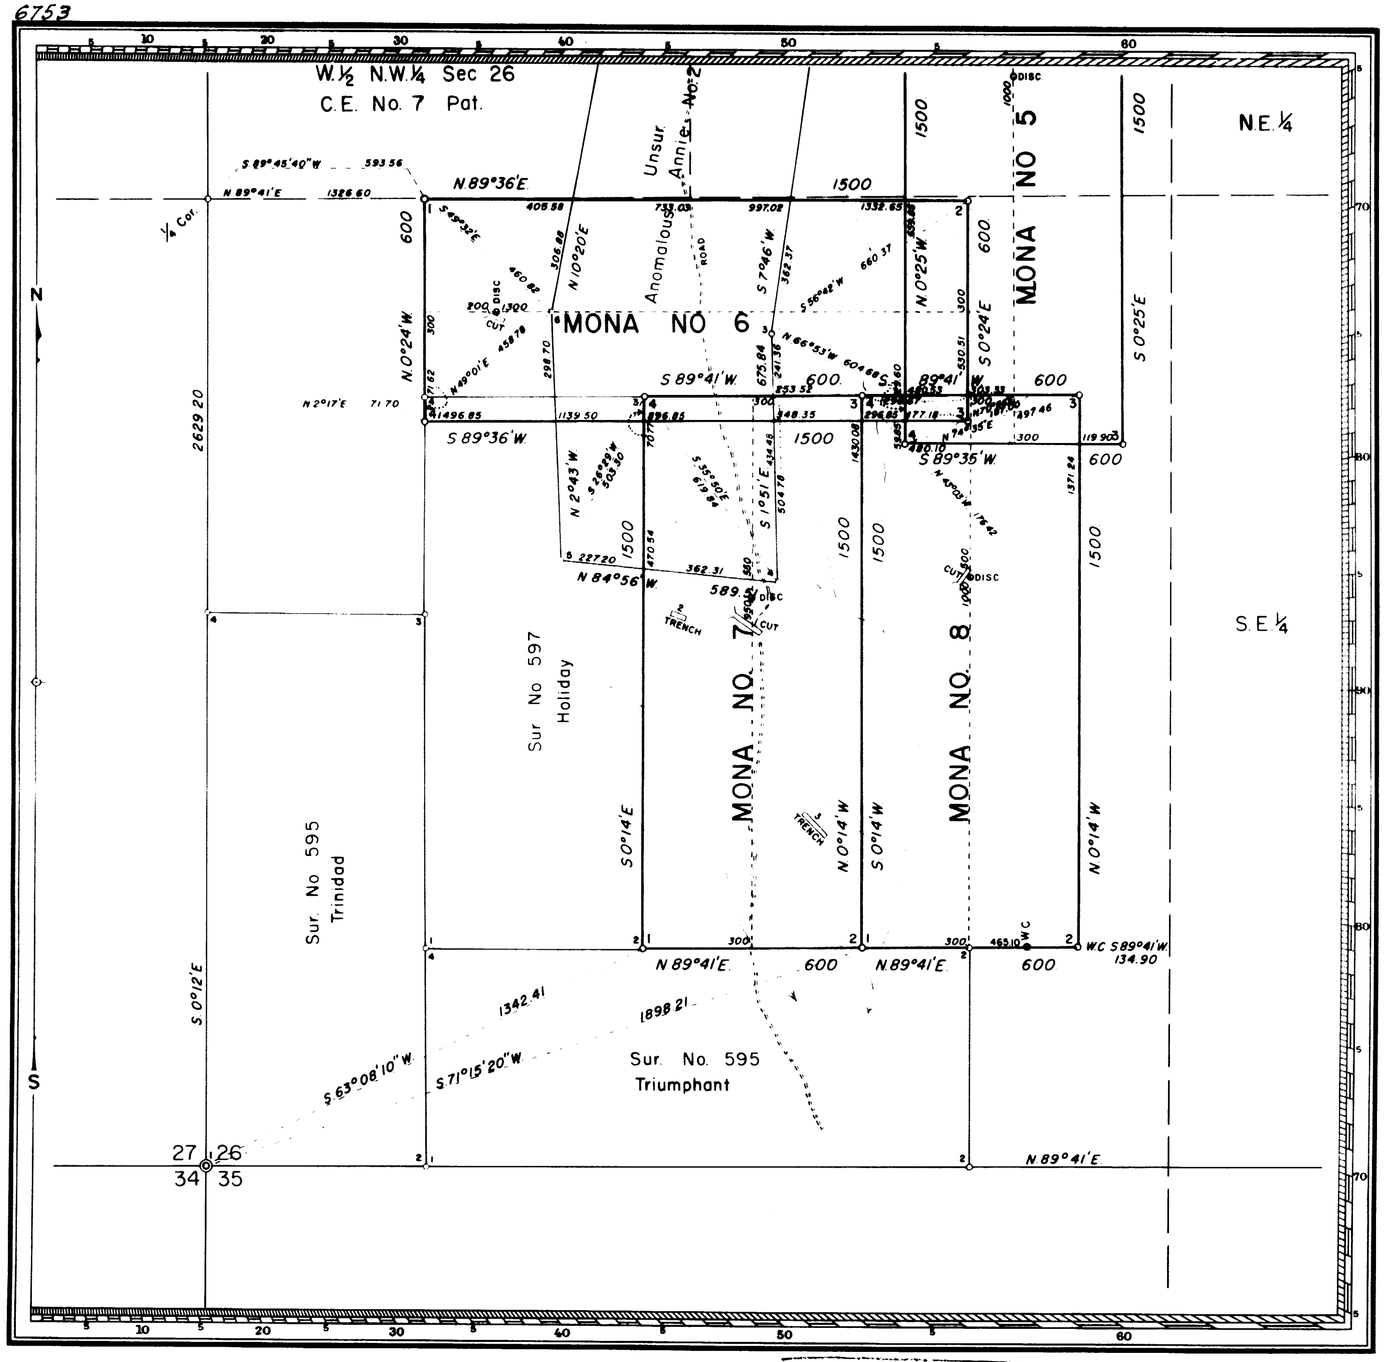

MINERAL SURVEY No. 594 WYOMING

CLAIM OF

LEE S. OSBORNE

KNOWN AS THE

MONA No. 1, No. 2, No. 3, No. 4, No. 5, No. 6, No. 7, No. 8. LODES.

SITUATE IN

Sec. 23 & 26, T. 19 N., R. 71 W. 6th P.M.
ALBANY COUNTY
Unorganized Mining District.

Lat. 41° 35' 54" N., Long. 105° 19' 14" W.
at Cor. No. 1, Triplet Lode, Survey No. 596.

0 100 200 300 500 700
Feet

Magnetic Declination 15°30'E

Surveyed June 24, 1957 to June 20, 1957
By C.R. Hagen, Mineral Surveyor

UNITED STATES DEPARTMENT OF THE INTERIOR
BUREAU OF LAND MANAGEMENT

Cheyenne, Wyoming, April 25, 1958

I hereby certify that this plat of Mineral Survey No. 594, Wyoming, is strictly conformable to the field notes of said survey which have been examined and approved.

Russell C. MacDonald

Office Cadastral Engineer

EN. NO. ------ NOTES
PAT. NO. ------ V. ------
C. S. NO. 146-280 P. ------

594-2