Ac. 6832

Sur. No. 620, Wyoming. Sheet No. 1




620-1


ENT. NO ..... NOTES
PAT. ..... V. .....
C. S. No. 306 P. .....

6833

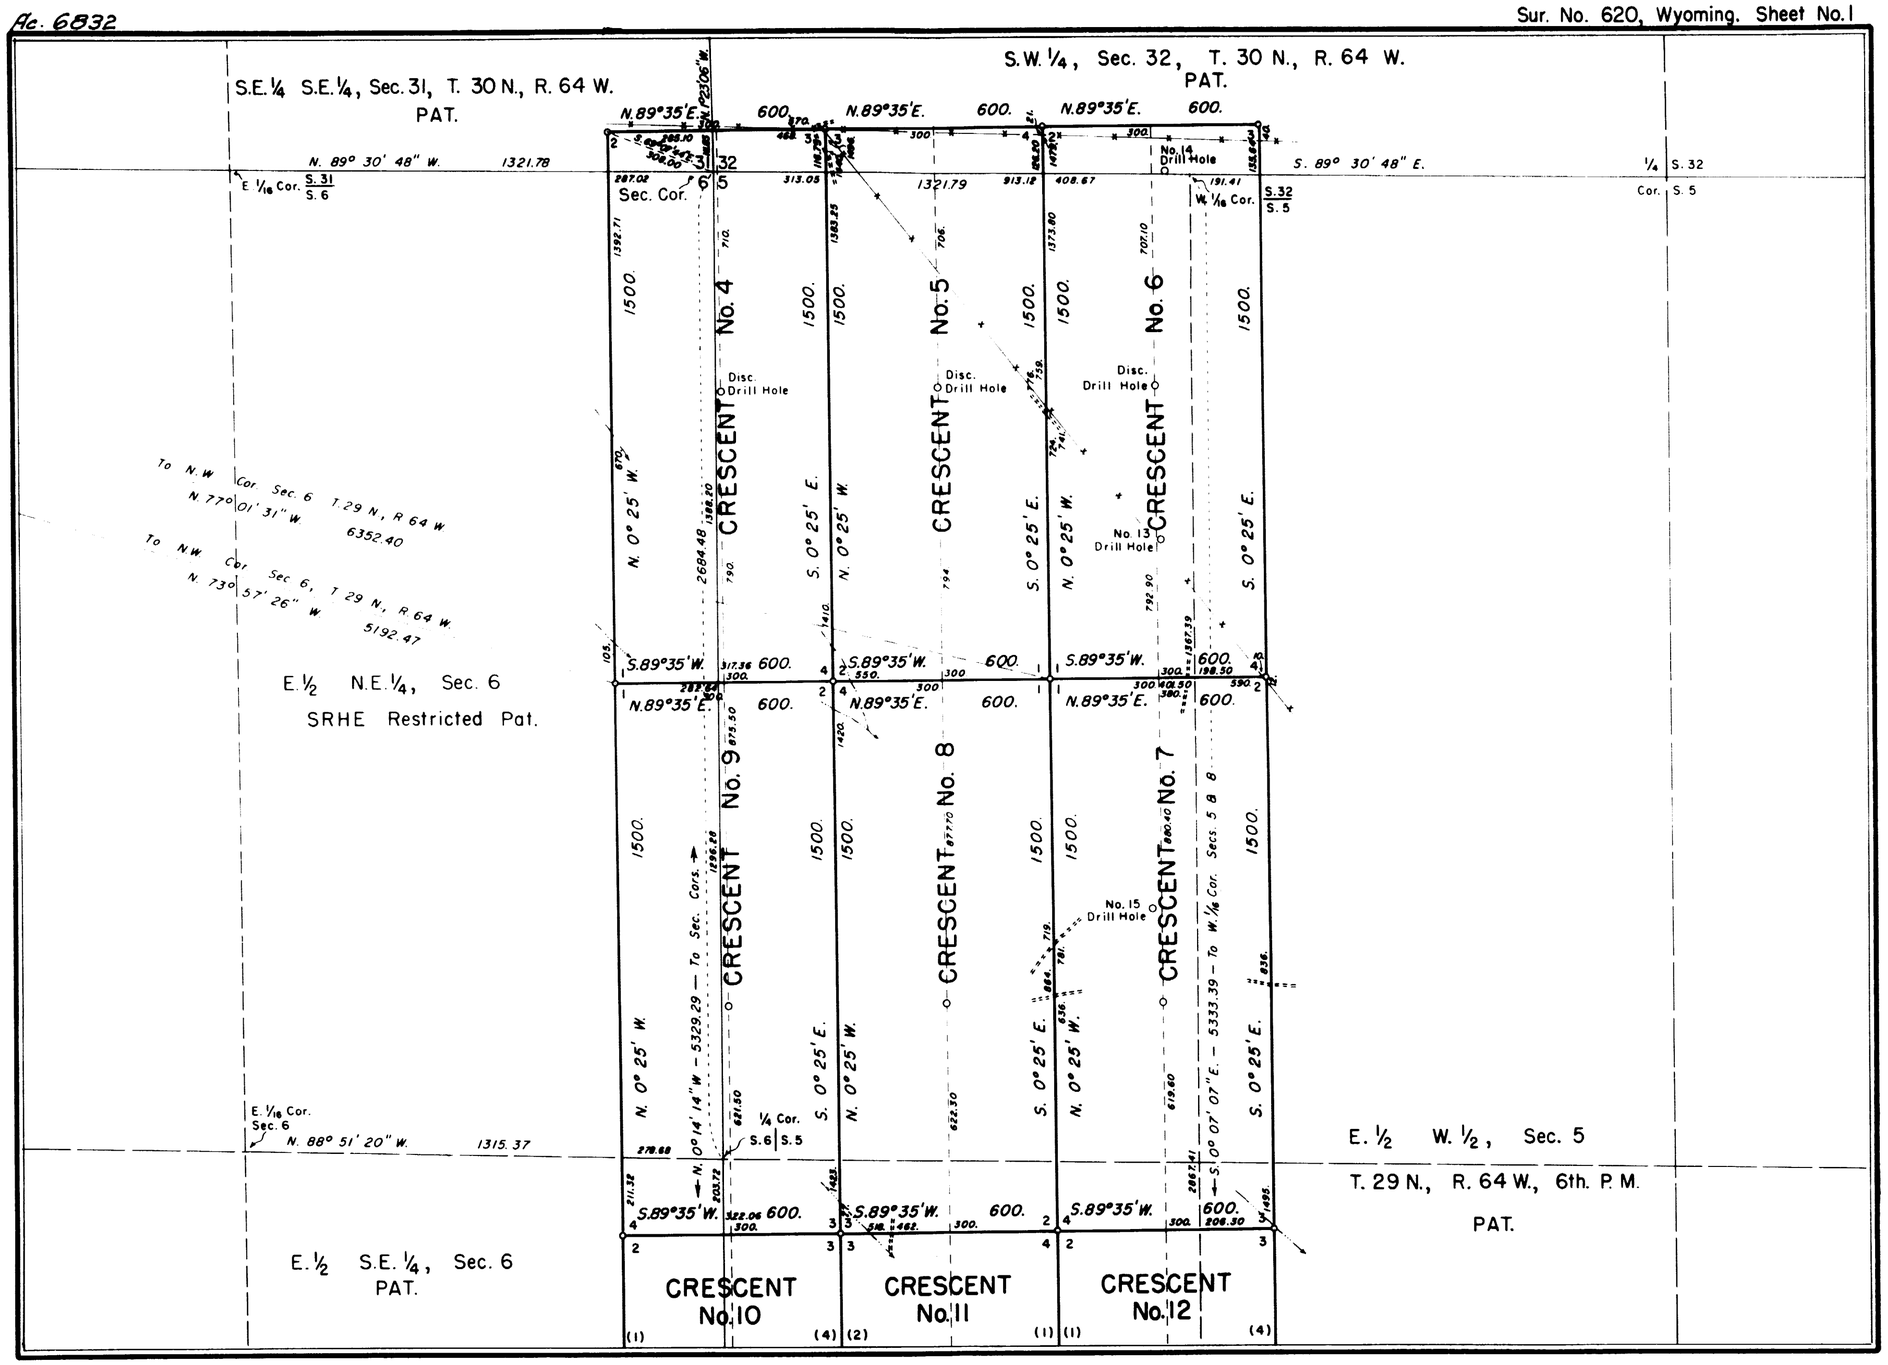


ENT. NO. -------- NOTES
PAT. NO. -------- V. -------
C. S. NO. 306 -------- P. -------

620-2

Sur. No. 620, Wyoming. Sheet No. 2

# MINERAL SURVEY No. 620 WYOMING

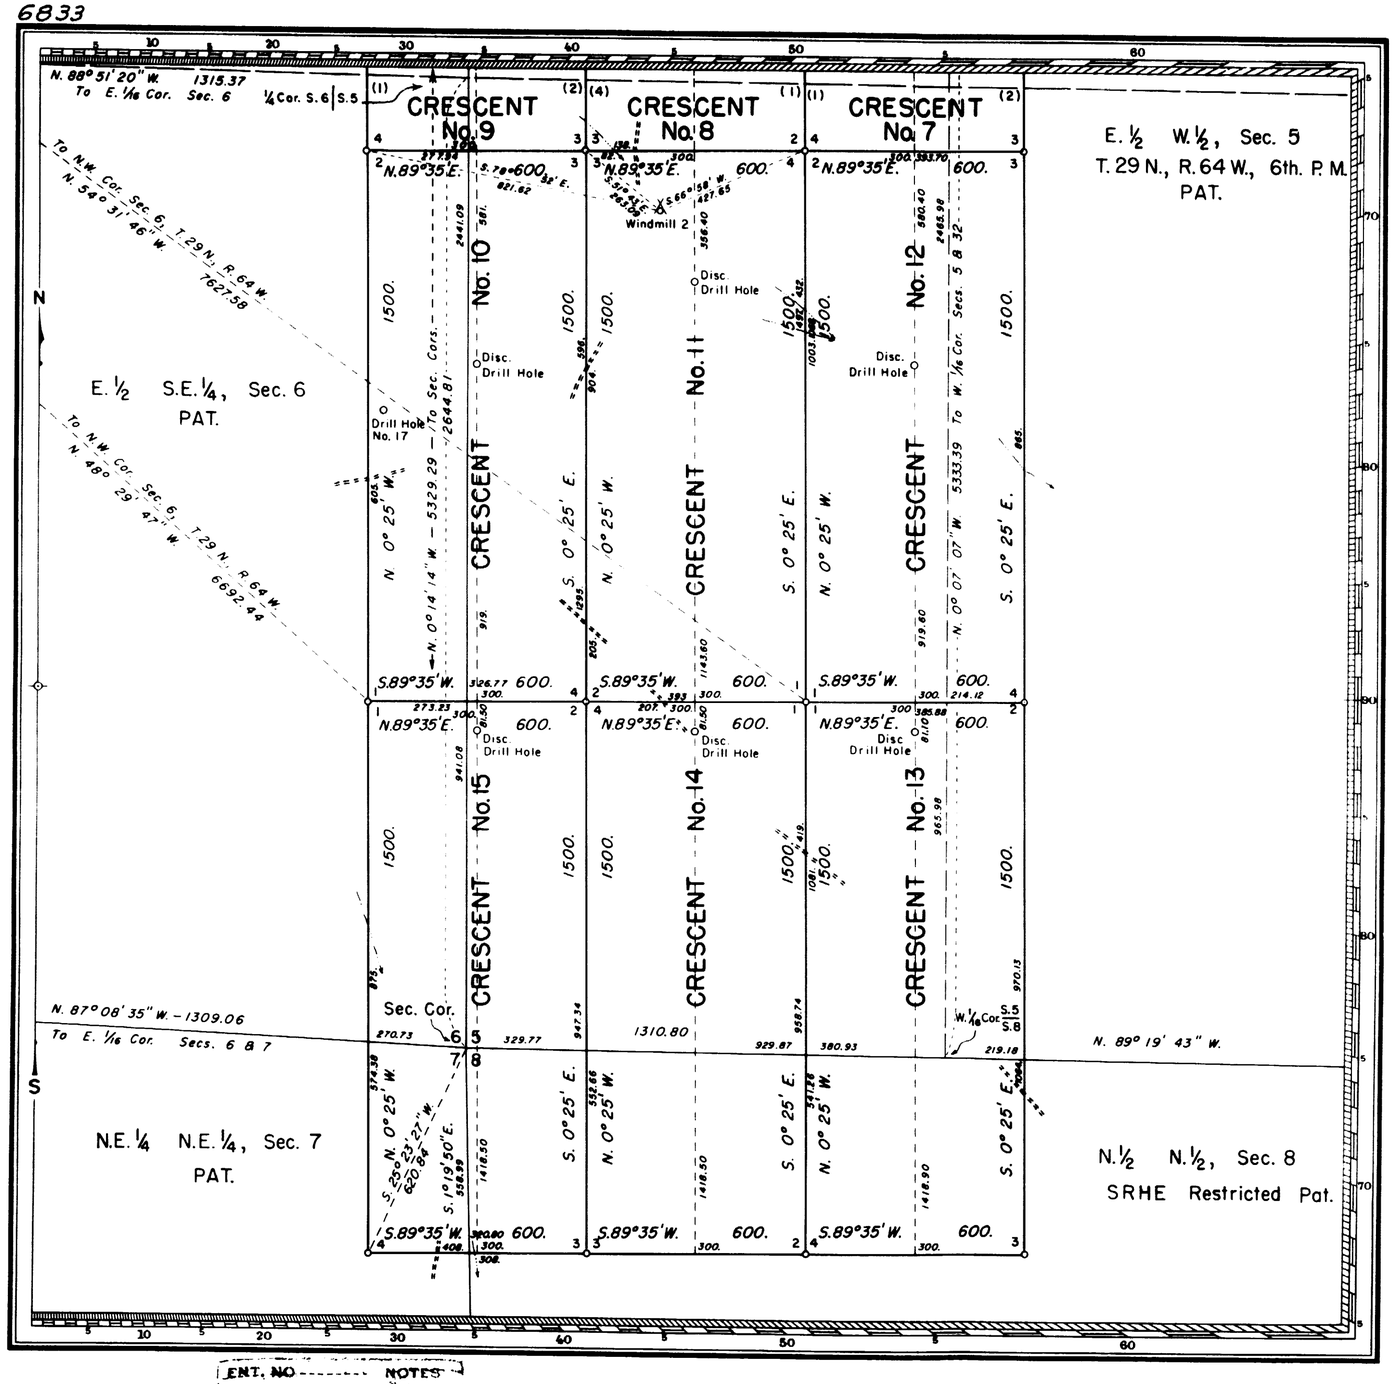CLAIM OF

THE COLORADO FUEL AND IRON CORPORATION

KNOWN AS THE

CRESCENT No. 4, CRESCENT No. 5, CRESCENT No. 6, CRESCENT No. 7, CRESCENT No. 8, CRESCENT No. 9, CRESCENT No. 10, CRESCENT No. 11, CRESCENT No. 12, CRESCENT No. 13, CRESCENT No. 14 AND CRESCENT No. 15 LODES

SITUATE IN

Secs. 31 & 32, T. 30 N. and Secs. 5, 6, 7 & 8, T. 29 N., all in R. 64 W., 6th. P. M.

GOSHEN COUNTY

Unorganized Mining District

Wyoming Land District

Lat. 42° 31.15' N., Long. 104° 34.3' W. at Cor. No. 1 Crescent No. 6

0 50 100 200 300 400 500 600 700 800 900 1000

Feet

Magnetic Declination from 12° East to 17° East

Surveyed Sept. 2, 1958 to Oct. 10, 1959

By Paul B. Davis, Mineral Surveyor.

*UNITED STATES DEPARTMENT OF THE INTERIOR*

*BUREAU OF LAND MANAGEMENT*

*Cheyenne, Wyoming. March 10, 1960*

*I hereby certify that this plat of Mineral Survey No. 620, Wyoming, is strictly conformable to the field notes of said survey which have been examined and approved.*

Russell C. MacDonald

*Office Cadastral Engineer*

GPO 856368