7612

Field Notes and Location Notices

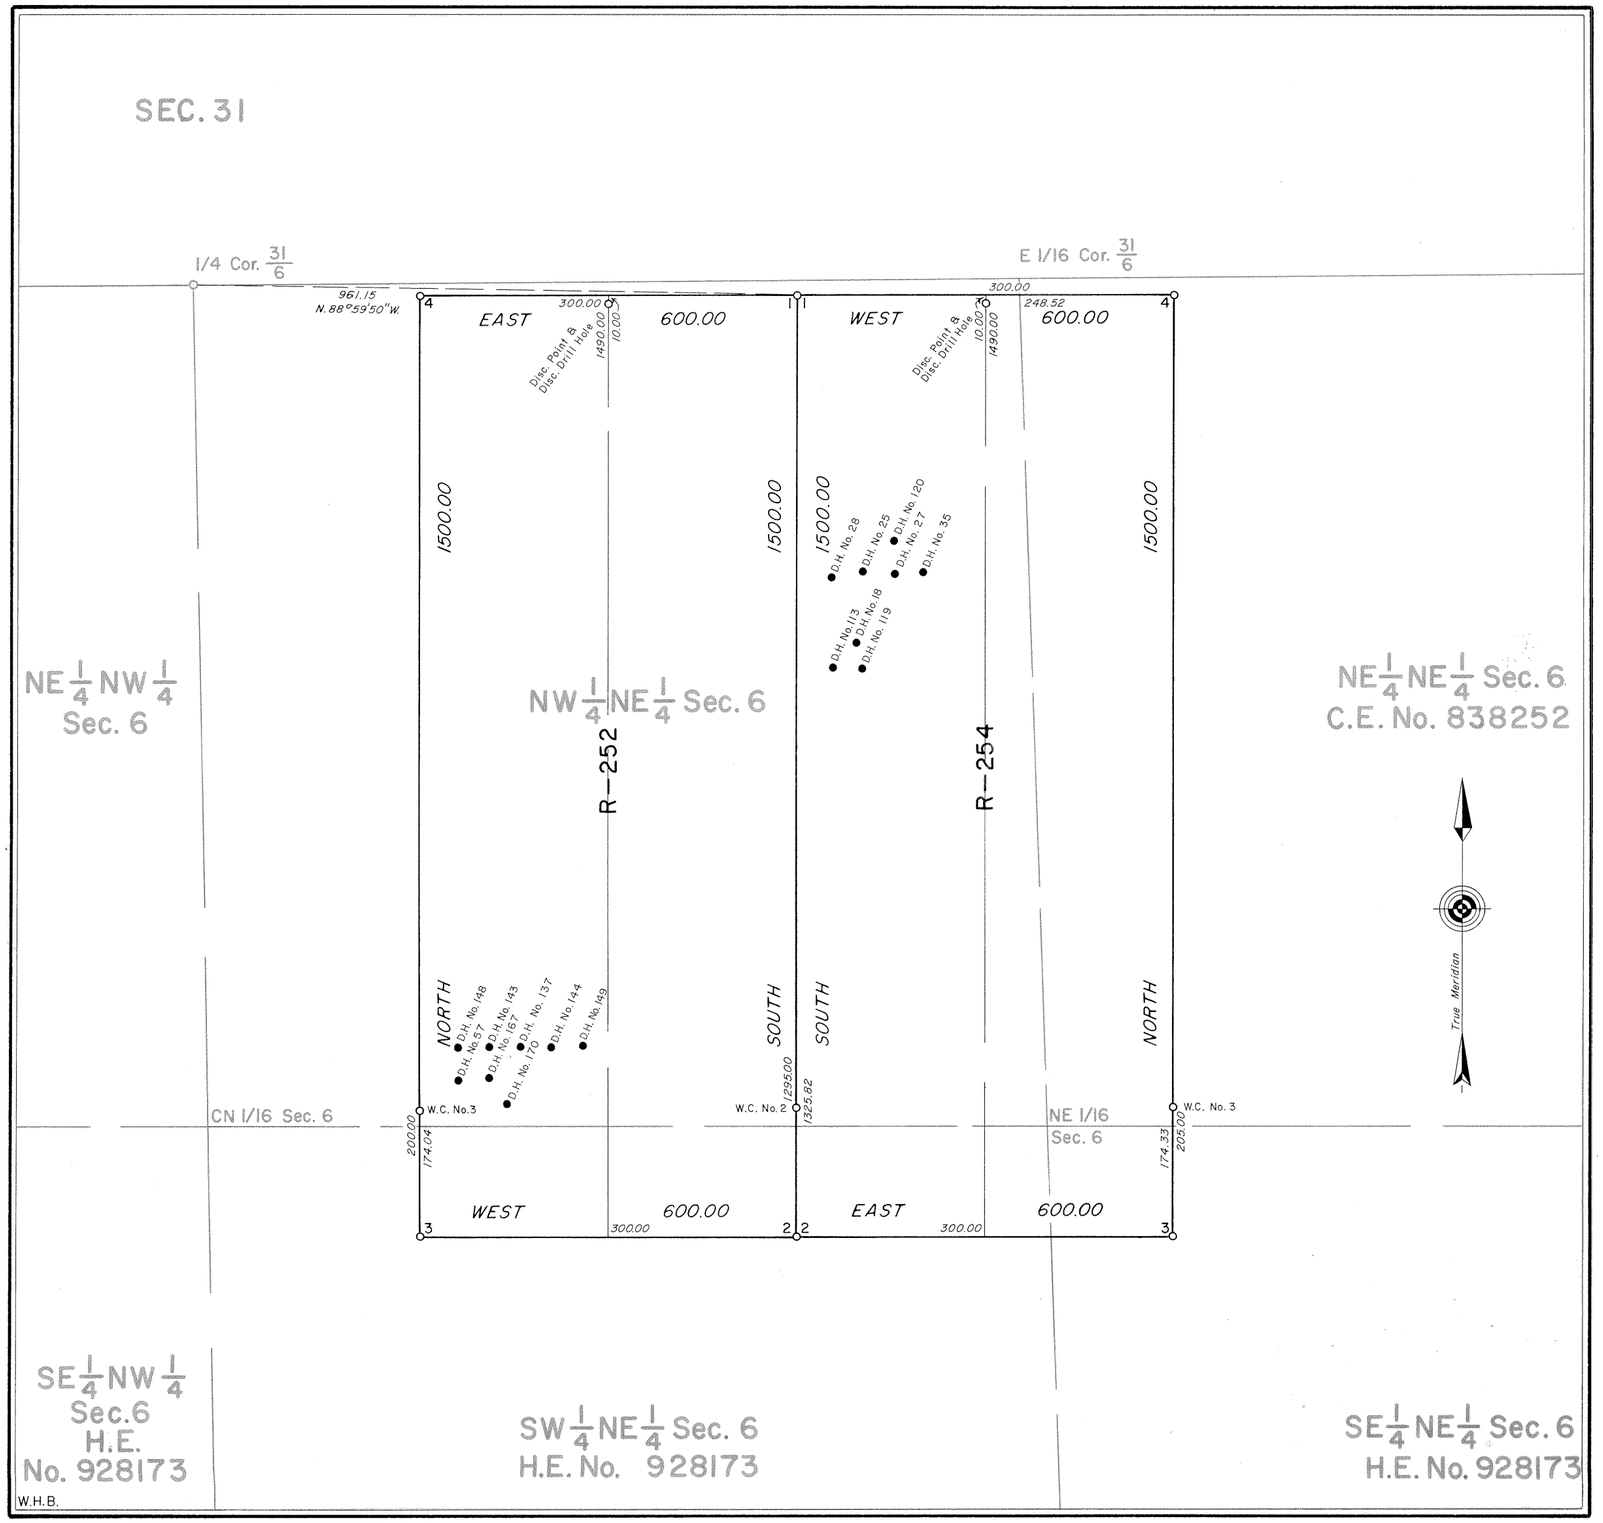

MINERAL SURVEY No. 735 WYOMING

CLAIM OF

THE CLEVELAND — CLIFFS IRON COMPANY

KNOWN AS THE

R — 252 AND R — 254 LODES

SITUATE IN
Sec. 6, T.43N., R.74W., 6th P.M.
CAMPBELL COUNTY
Lat. 43°44'11" N., Long. 105°47'20" W.,
at Cor. No. 4, R — 254 Lode

0 50 100 200 300 400 500 600
Feet
Magnetic Declination, 13° East.

Surveyed, March 9 to March 13, 1981
By William G. Ladd, Mineral Surveyor.

UNITED STATES DEPARTMENT OF THE INTERIOR
BUREAU OF LAND MANAGEMENT

Cheyenne, Wyoming *September 15, 1982*

I hereby certify that this plat of Mineral Survey No. 735, Wyoming, is strictly conformable to the field notes of said survey which have been examined and approved.

Richard L. Lakes
Chief, Branch of Cadastral Survey

735