TOWNSHIP 15 NORTH, RANGE 107 WEST, OF THE SIXTH PRINCIPAL MERIDIAN, WYOMING.

DEPENDENT RESURVEY AND SUBDIVSION OF SECTION 30

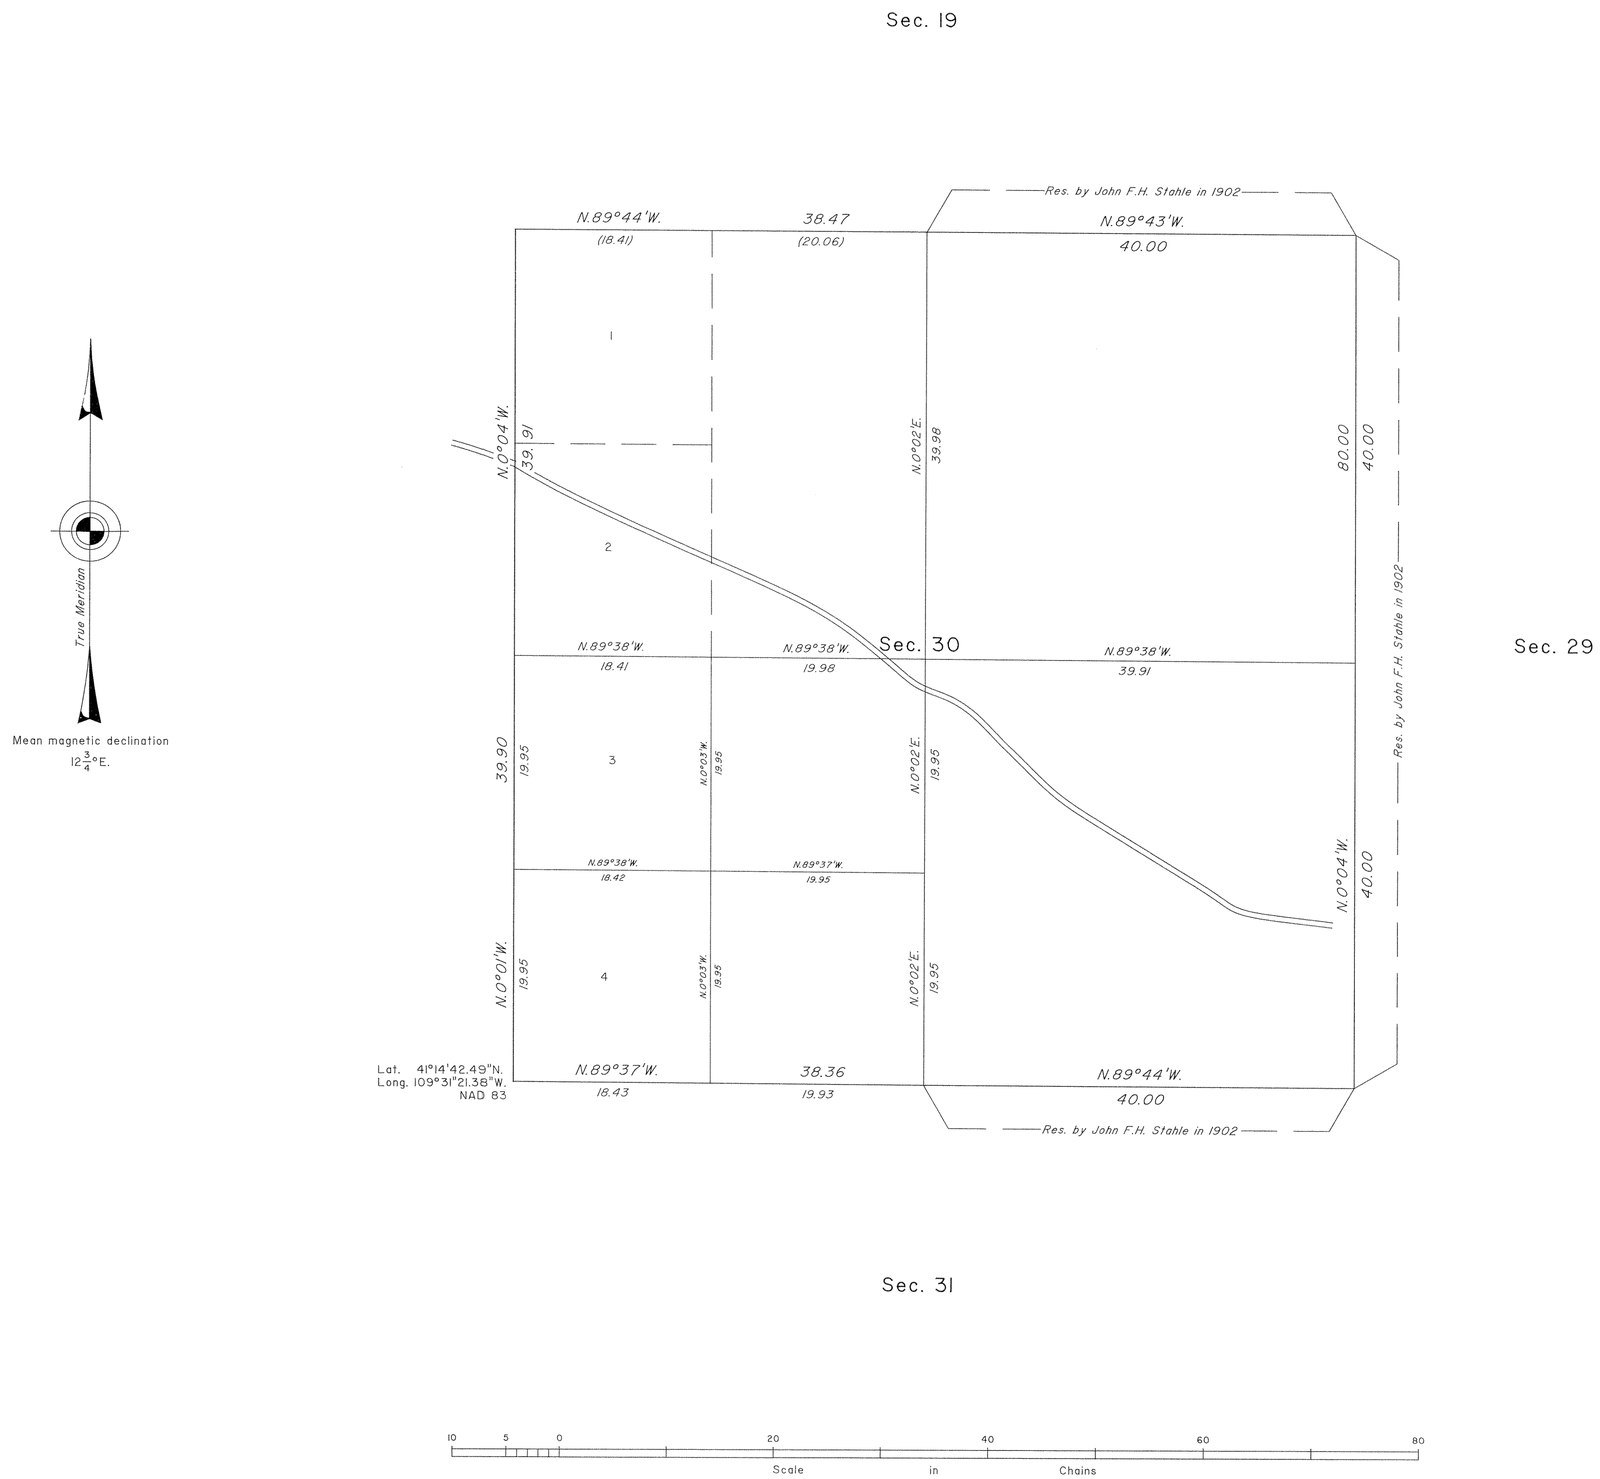

A history of surveys is contained in the field notes.

This plat represents the dependent resurvey of a portion of the west boundary, a portion of the subdivisional lines designed to restore the corners in their true original locations according to the best available evidence, and the subdivision of section 30, T. 15 N., R. 107 W., Sixth Principal Meridian, Wyoming.

The lottings and areas are as shown on the plat approved January 17, 1903.

Survey executed by Lynn A. Forbes, Cadastral Surveyor, beginning March 3, 1999, and completed March 4, 1999, pursuant to Special Instructions dated December 9, 1998, for Group No. 659, Wyoming.

UNITED STATES DEPARTMENT OF THE INTERIOR
BUREAU OF LAND MANAGEMENT

Cheyenne, Wyoming September 22, 2000

This plat is strictly conformable to the approved field notes, and the survey, having been correctly executed in accordance with the requirements of law and the regulations of this Bureau, is hereby accepted.

For the Director

John P. Lee

Chief Cadastral Surveyor for Wyoming

W.H.B.

OFFICIALLY FILED: September 28, 2000