TOWNSHIP 25 NORTH, RANGE 85 WEST, OF THE SIXTH PRINCIPAL MERIDIAN, WYOMING.

SUBDIVISION OF SECTION 35

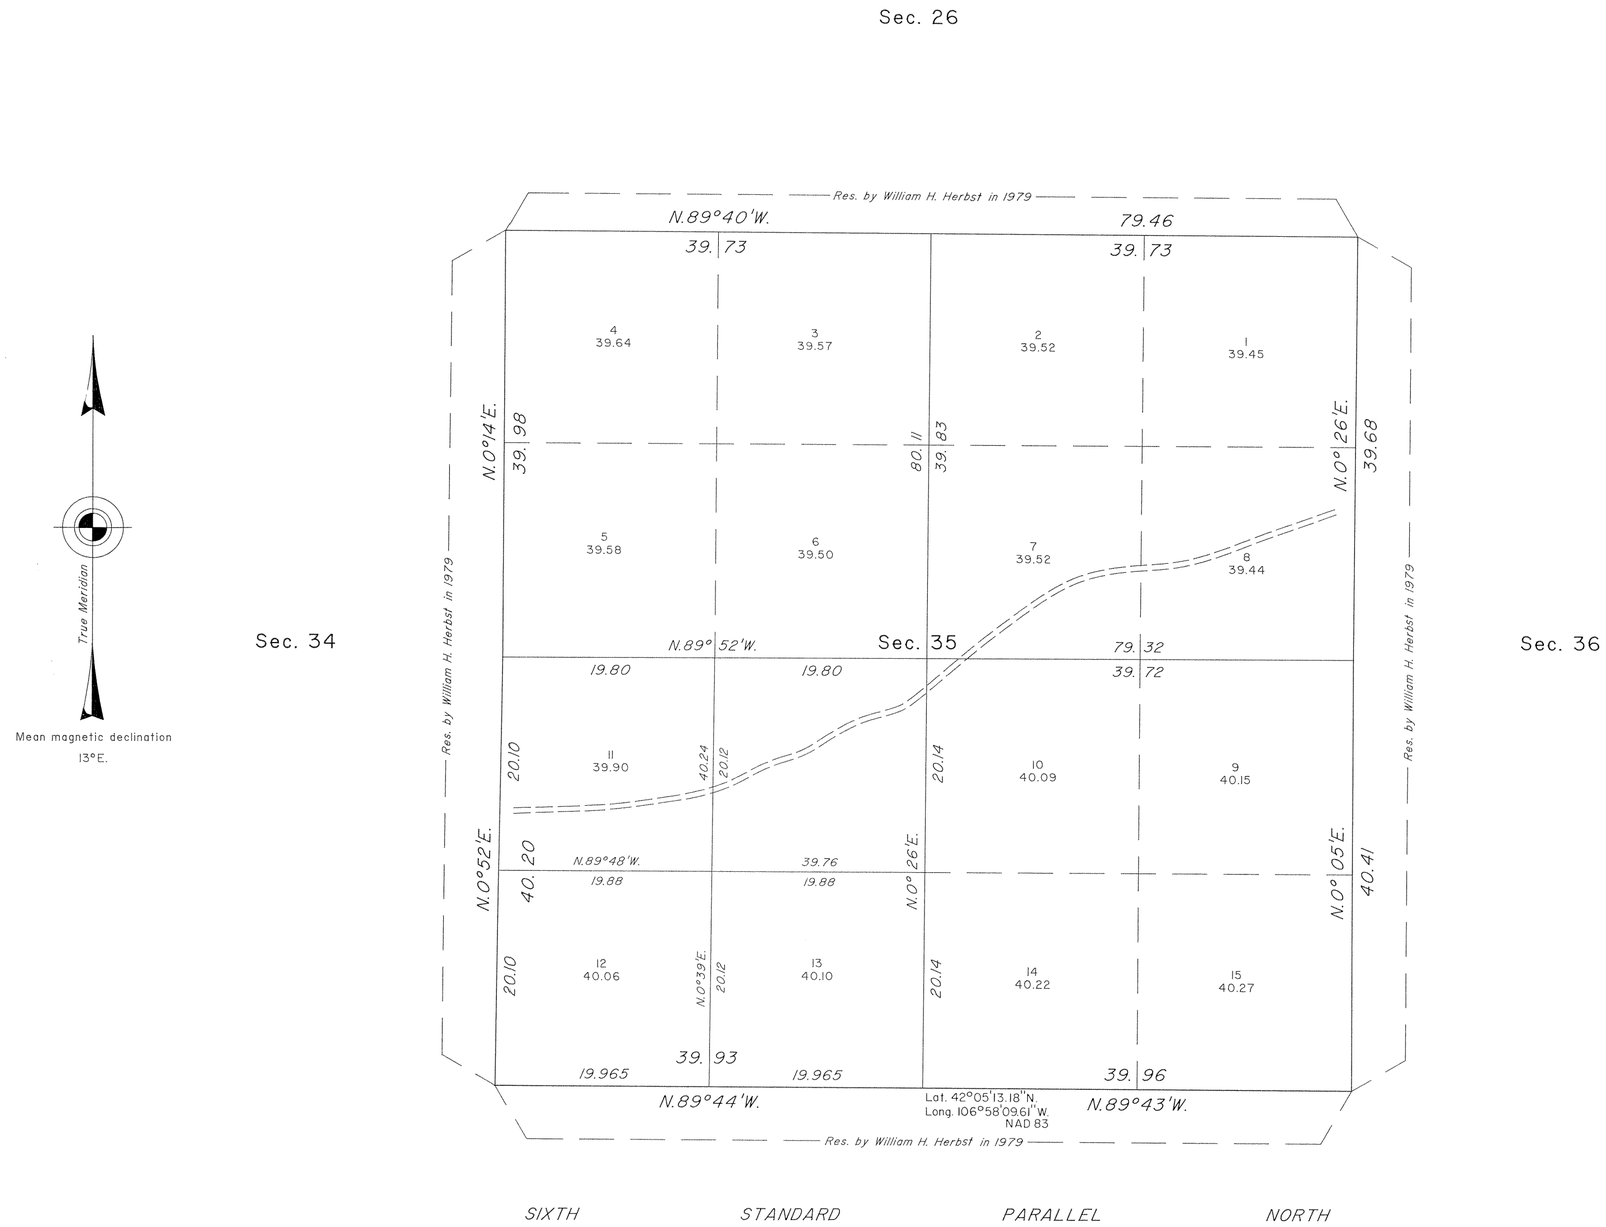

A history of surveys is contained in the field notes.

This plat represents the subdivision of section 35, T. 25 N., R. 85 W., Sixth Principal Meridian, Wyoming.

Certain modified lots and areas shown hereon pertain to Federal interest estate only. Except as indicated hereon, the lottings and areas are as shown on the plat approved August 7, 1882.

Survey executed by Lynn A. Forbes, Cadastral Surveyor, beginning September 29, 1999, and completed September 30, 1999, pursuant to Special Instructions dated September 1, 1999, for Group No. 669, Wyoming.

UNITED STATES DEPARTMENT OF THE INTERIOR
BUREAU OF LAND MANAGEMENT

Cheyenne, Wyoming September 22, 2000

This plat is strictly conformable to the approved field notes, and the survey, having been correctly executed in accordance with the requirements of law and the regulations of this Bureau, is hereby accepted.

For the Director

John P. Lee

Chief Cadastral Surveyor for Wyoming

W.H.B.

OFFICIALLY FILED: September 28, 2000

JM