# TOWNSHIP 53 NORTH, RANGE 74 WEST, OF THE SIXTH PRINCIPAL MERIDIAN, WYOMING.

## DEPENDENT RESURVEY

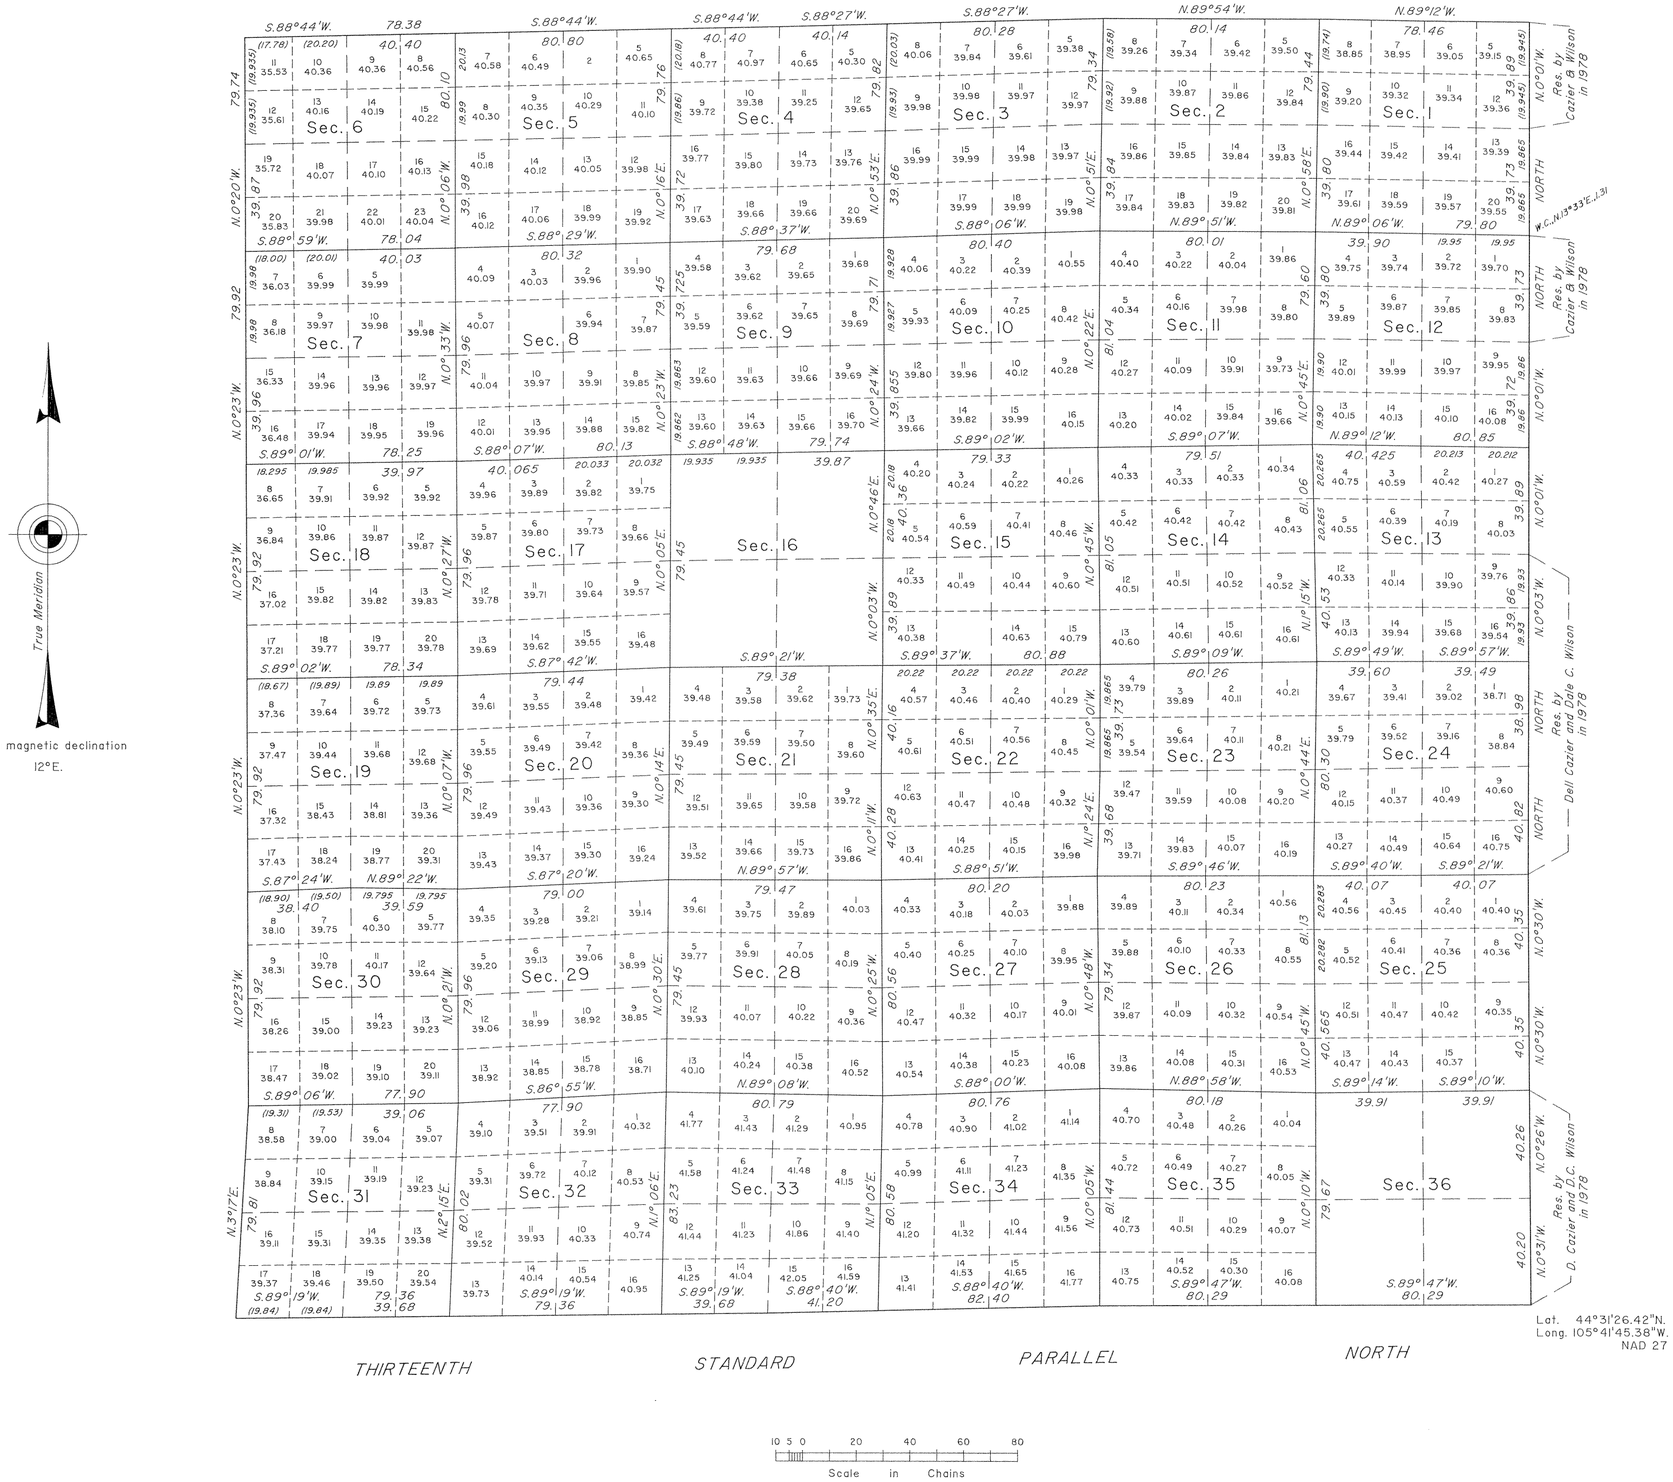


A history of surveys is contained in the field notes.

The west boundary was dependently resurveyed by Joel T. Ebner during the resurvey of T. 53 N., R. 75 W., executed concurrently under this same group.

This plat represents the dependent resurvey of the Thirteenth Standard Parallel North, through R. 74 W., a portion of the east boundary, the north boundary, and the subdivisional lines designed to restore the corners in their true original locations according to the best available evidence, T. 53 N., R. 74 W., Sixth Principal Meridian, Wyoming.

Certain modified lots and areas shown hereon pertain to Federal interest estate only. Except as indicated hereon, the lottings and areas are as shown on the plat approved September 4, 1883.

Survey executed by Joel T. Ebner, Cadastral Surveyor, beginning June 3, 1996, and completed August 15, 1996, pursuant to Special Instructions dated July 29, 1994, for Group No. 595, Wyoming.

UNITED STATES DEPARTMENT OF THE INTERIOR
BUREAU OF LAND MANAGEMENT

Cheyenne, Wyoming September 22, 2000

This plat is strictly conformable to the approved field notes, and the survey, having been correctly executed in accordance with the requirements of law and the regulations of this Bureau, is hereby accepted.

For the Director

John P. Lee

Chief Cadastral Surveyor for Wyoming

W.H.B.