TOWNSHIP 55 NORTH, RANGE 76 WEST, OF THE SIXTH PRINCIPAL MERIDIAN, WYOMING.

DEPENDENT RESURVEY

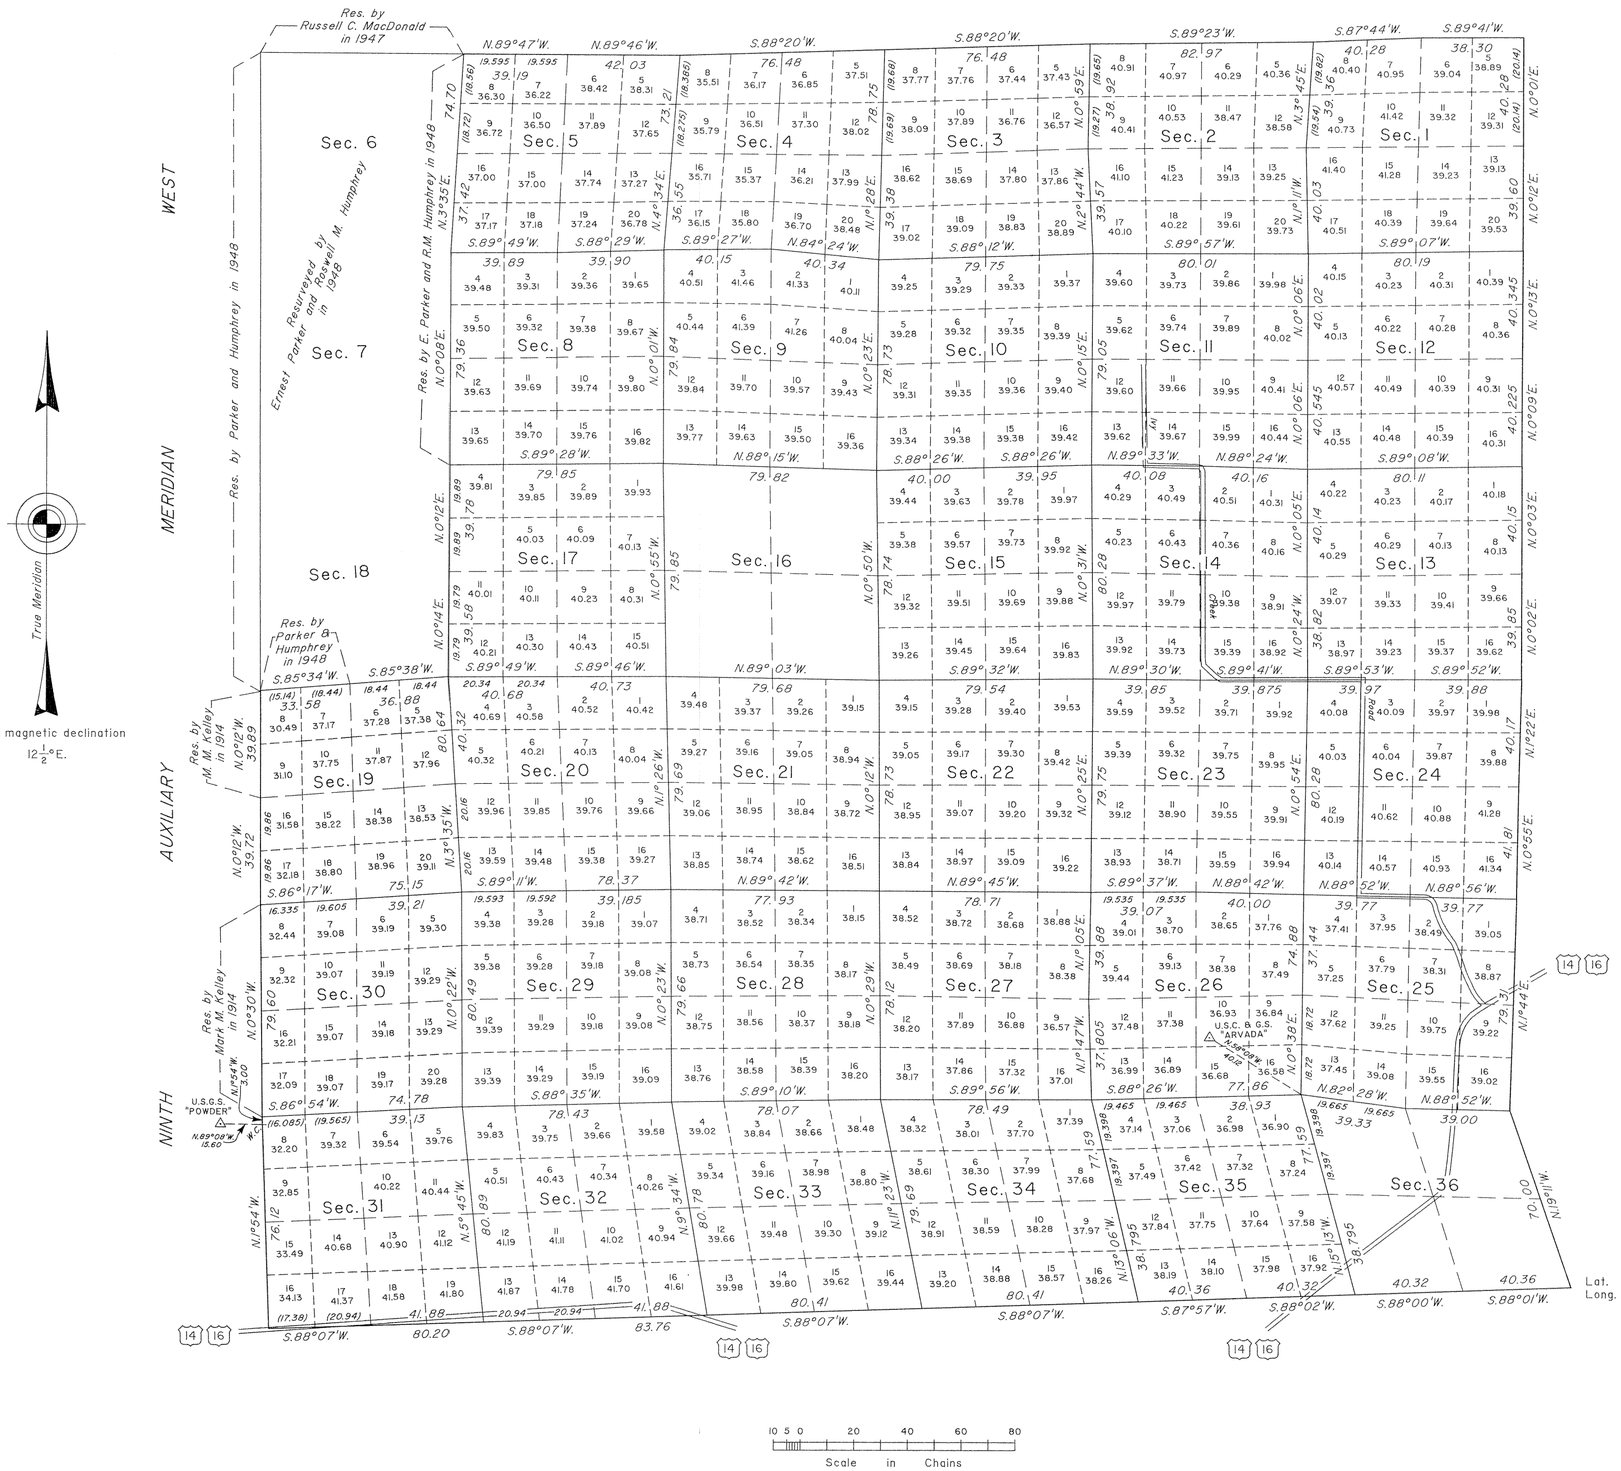

A history of surveys is contained in the field notes.

The south boundary was dependently resurveyed by Richard A. Kohler during the resurvey of T. 54 N., R. 76 W., and a portion of the north boundary was dependently resurveyed by Bruce M. Mortimer and Mark L. Bush during the resurvey of T. 56 N., R. 76 W., executed concurrently under this same group.

This plat represents the dependent resurvey of a portion of the Ninth Auxiliary Meridian West, through T. 55 N., between Rs. 76 and 77 W., the east boundary and a portion of the subdivisional lines designed to restore the corners in their true original locations according to the best available evidence, T. 55 N., R. 76 W., Sixth Principal Meridian, Wyoming.

Certain modified lots and areas shown hereon pertain to Federal interest estate only. Except as indicated hereon, the lottings and areas are as shown on the plat approved September 10, 1883.

Survey executed by Richard A. Kohler, Cadastral Surveyor, beginning September 6, 1988, and completed October 25, 1989, pursuant to Special Instructions dated February 12, 1988, for Group No. 511, Wyoming.

UNITED STATES DEPARTMENT OF THE INTERIOR
BUREAU OF LAND MANAGEMENT

Cheyenne, Wyoming — May 18, 2000

This plat is strictly conformable to the approved field notes, and the survey, having been correctly executed in accordance with the requirements of law and the regulations of this Bureau, is hereby accepted.

Lat. 44°41'41.57" N.
Long. 105°56'19.79" W.
NAD 27

For the Director

John P. Lee

Chief Cadastral Surveyor for Wyoming

W.H.B.