ORIGINAL

TOWNSHIP 48 NORTH, RANGE 102 WEST, OF THE SIXTH PRINCIPAL MERIDIAN, WYOMING.

DEPENDENT RESURVEY AND SUBDIVISION OF SECTIONS

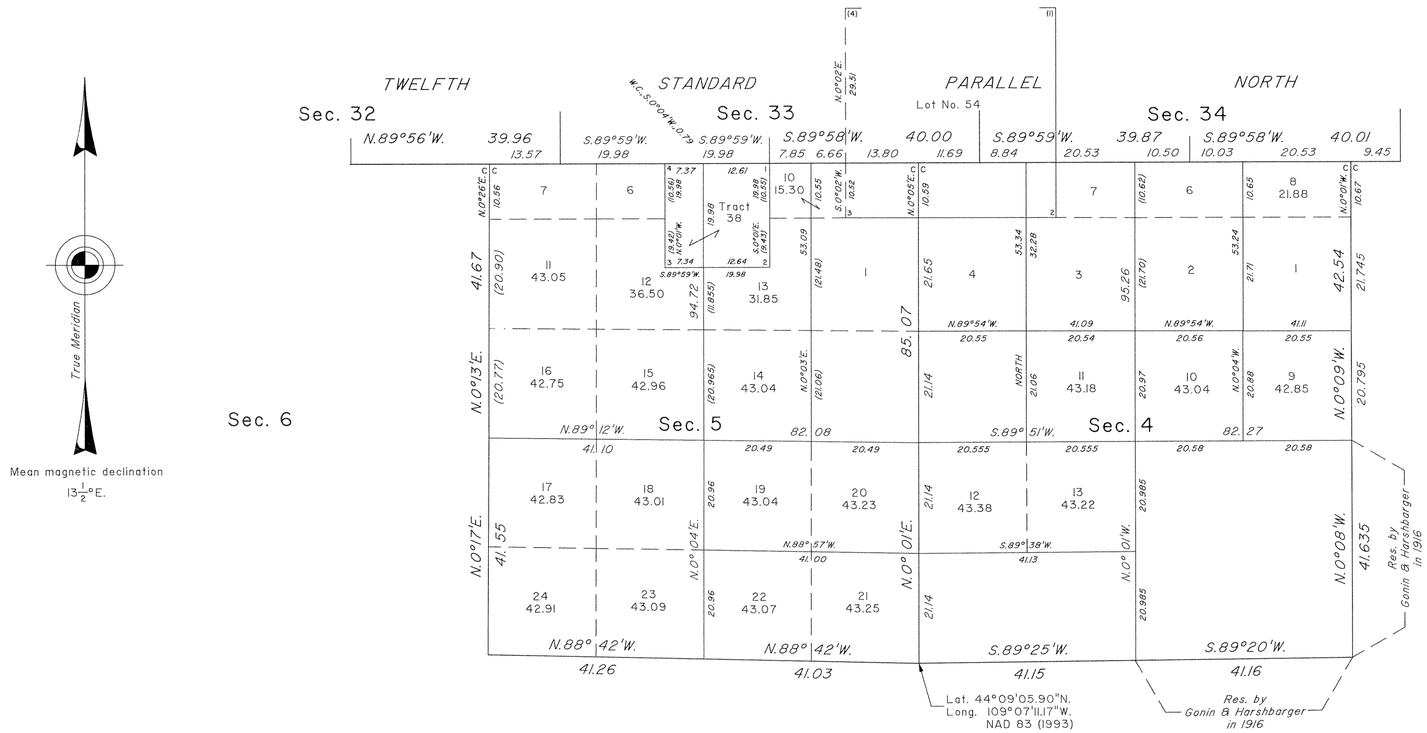

A history of surveys is contained in the field notes.

This plat represents the dependent resurvey of portions of the Twelfth Standard Parallel North, through R. 102 W., Tract 38, and portions of the subdivisional lines designed to restore the corners in their true original locations according to the best available evidence, and the subdivision of sections 4 and 5, T. 48 N., R. 102 W., Sixth Principal Meridian, Wyoming.

Certain modified lots and areas shown hereon pertain to Federal interest estate only. Except as indicated hereon, the lotting and areas are as shown on the plat approved October 25, 1917.

Survey executed by Joel T. Ebner, Cadastral Surveyor, beginning August 31, 1999, and completed September 21, 1999, pursuant to Special Instructions dated August 10, 1999, for Group No. 666, Wyoming.

UNITED STATES DEPARTMENT OF THE INTERIOR
BUREAU OF LAND MANAGEMENT

Cheyenne, Wyoming April 23, 2001

This plat is strictly conformable to the approved field notes, and the survey, having been correctly executed in accordance with the requirements of law and the regulations of this Bureau, is hereby accepted.

For the Director

John P. Lee

Chief Cadastral Surveyor for Wyoming

W.H.B.

JZM

OFFICIALLY FILED: April 23, 2001