TOWNSHIP 51 NORTH, RANGE 74 WEST, OF THE SIXTH PRINCIPAL MERIDIAN, WYOMING.

DEPENDENT RESURVEY

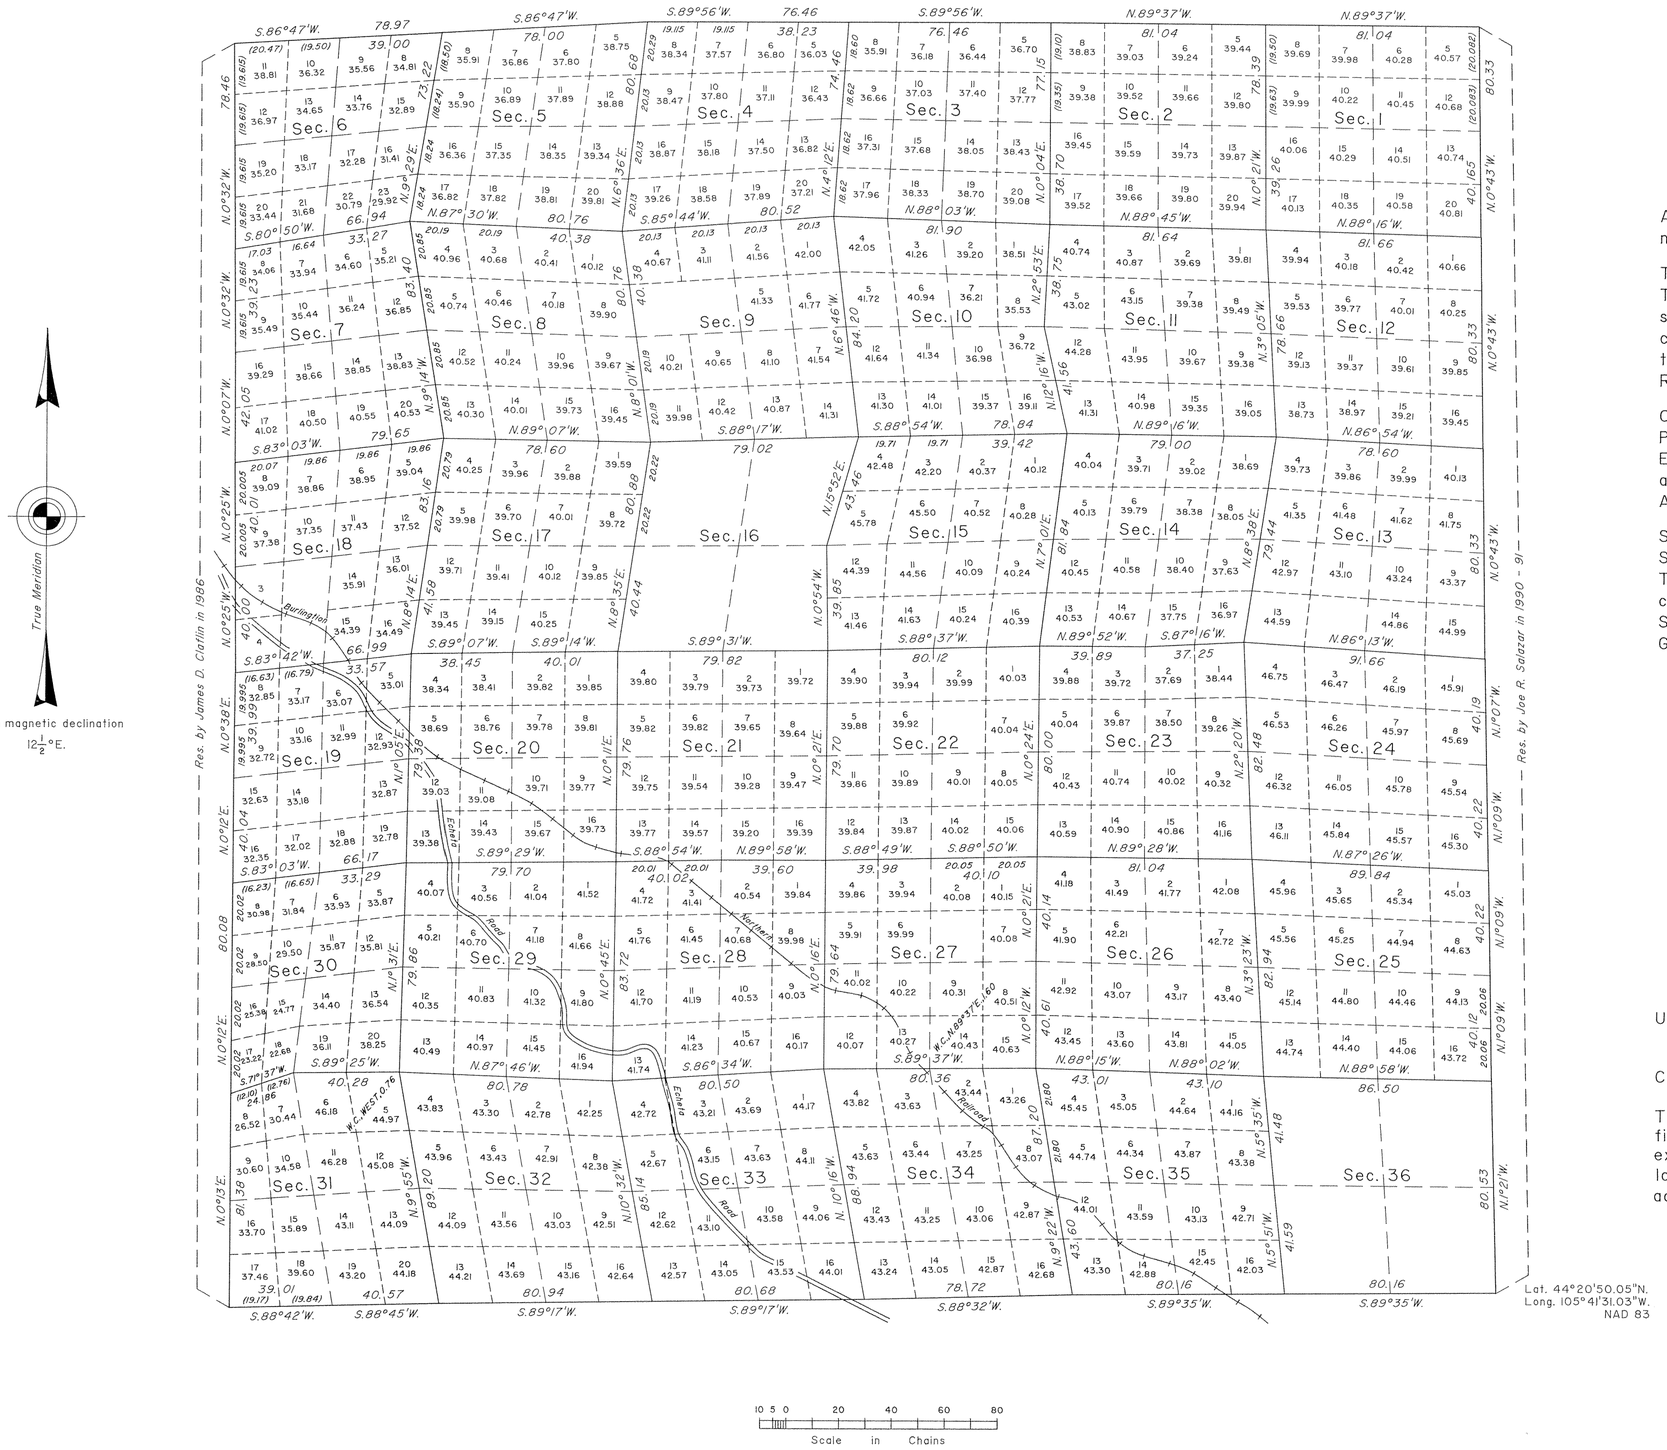

A history of surveys is contained in the field notes.

This plat represents the dependent resurvey of The south and north boundaries and the subdivisional lines, designed to restore the corners in their true original locations according to the best available evidence, T. 51 N., R. 74 W., Sixth Principal Meridian, Wyoming.

Certain modified lots and areas shown hereon Pertain to Federal interest estate only. Except as Indicated hereon, the lottings and areas are as shown on the plat approved August 14, 1883.

Survey executed by James D. Claflin, Cadastral Surveyor and Matthew J. Kurchinski, Surveying Technician, beginning June 1, 1998, and completed November 5, 1998, pursuant to Special Instructions dated May 27, 1998, for Group No. 653, Wyoming.

UNITED STATES DEPARTMENT OF THE INTERIOR
BUREAU OF LAND MANAGEMENT

Cheyenne, Wyoming July 30, 2001

This plat is strictly conformable to the approved field notes, and the survey, having been correctly executed in accordance with the requirements of law and the regulations of this Bureau, is hereby accepted.

For the Director

John P. Lee

Chief Cadastral Surveyor for Wyoming

W.H.B.