TOWNSHIP 24 NORTH, RANGE 89 WEST, OF THE SIXTH PRINCIPAL MERIDIAN, WYOMING.

DEPENDENT RESURVEY

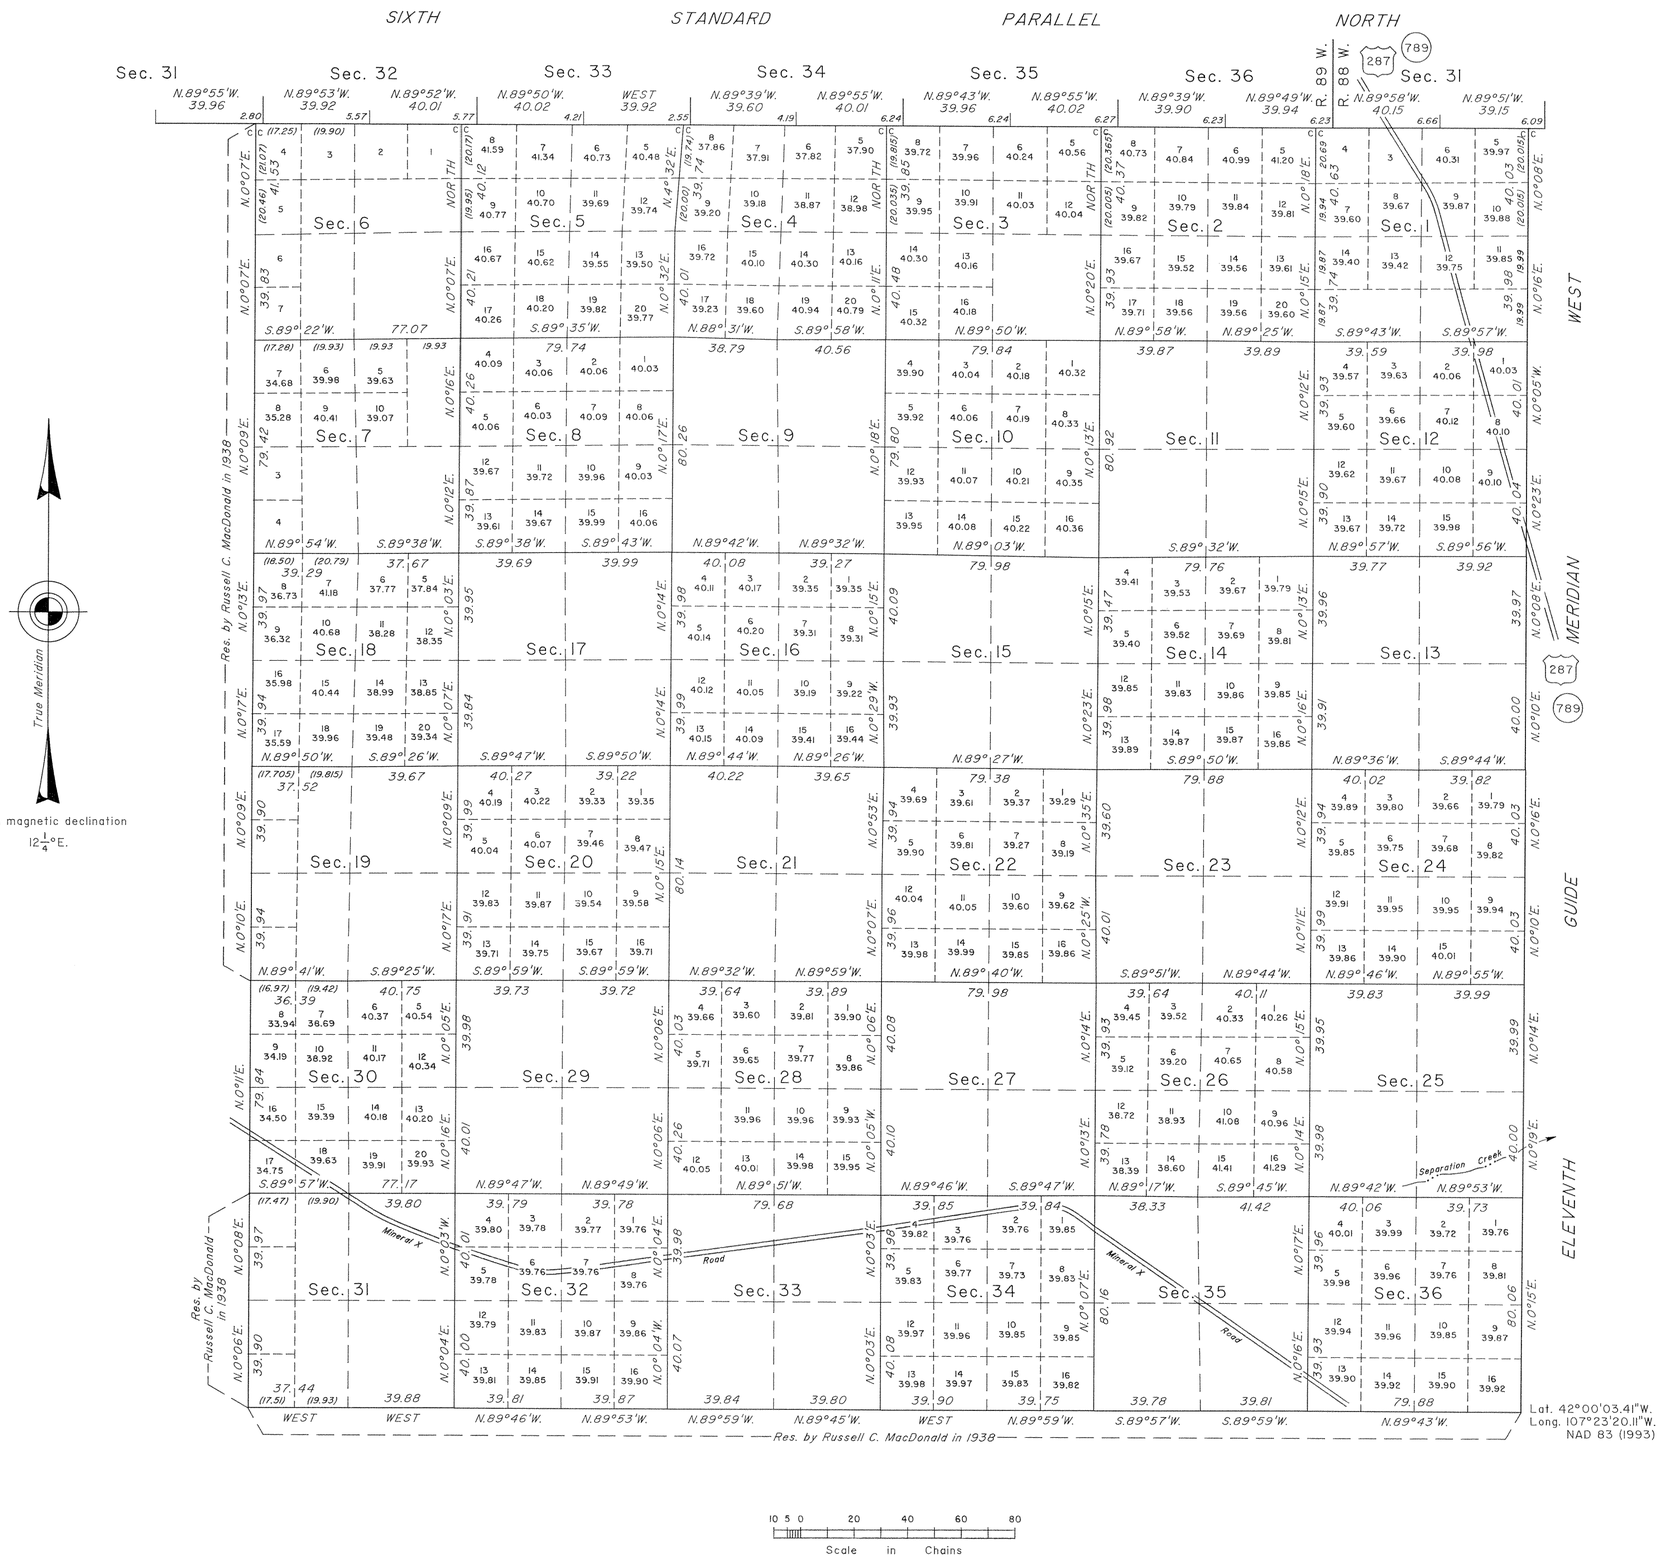

A history of surveys is contained if the field notes.

The Eleventh Guide Meridian West (east boundary) was dependently resurveyed by Lynn A. Forbes in 1997, during the dependent resurvey of T. 24 N., R. 88 W., executed concurrently under this same group.

This plat represents the dependent resurvey of a portion of the Sixth Standard Parallel North, through Ranges 88 and 89 West, a portion of the west boundary, and the subdivisional lines, designed to restore the corners in their true original locations according to the best available evidence, T. 24 N., R. 89 W., Sixth Principal Meridian, Wyoming.

Certain modified lots and areas shown hereon pertain to Federal interest estate only. Except as indicated hereon, the lottings and areas are as shown on the plat approved October 13, 1883.

Survey executed by Lynn A. Forbes, Cadastral Surveyor, beginning June 4, 1998, and completed August 19, 1999, pursuant to Special Instructions dated March 31, 1997, for Group No. 636, Wyoming.

UNITED STATES DEPARTMENT OF THE INTERIOR
BUREAU OF LAND MANAGEMENT

Cheyenne, Wyoming January 23, 2002

This plat is strictly conformable to the approved field notes, and the survey, having been correctly executed in accordance with the requirements of law and the regulations of this Bureau, is hereby accepted.

For the Director

John P. Lee

Chief Cadastral Surveyor for Wyoming

W.H.B.