TOWNSHIP 29 NORTH, RANGE 86 WEST, OF THE SIXTH PRINCIPAL MERIDIAN, WYOMING.

DEPENDENT RESURVEY AND SUBDIVISION OF SECTION 12

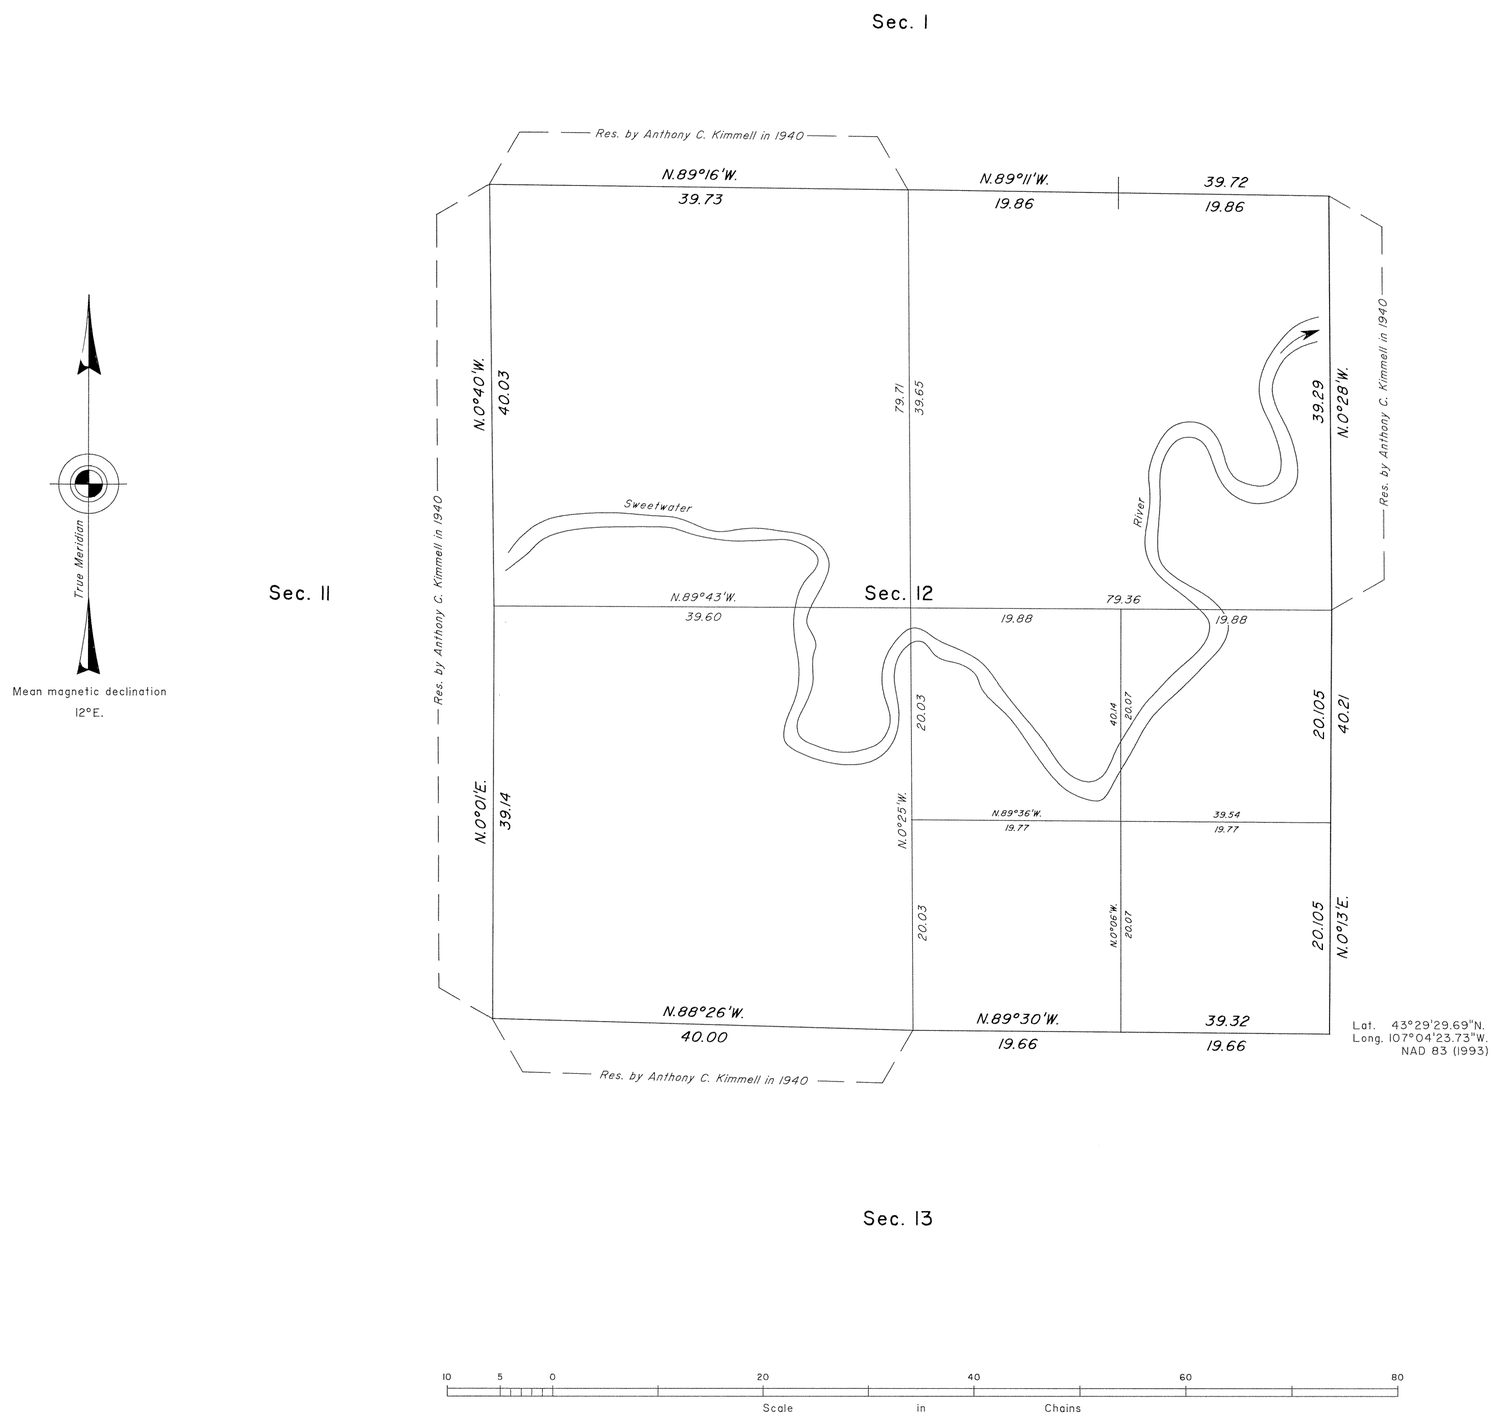

A history of surveys is contained in the field notes.

A portion of the east boundary was dependently resurveyed during the dependent resurvey, T. 29 N., R. 85 W., executed concurrently under this same group.

This plat represents the dependent resurvey of a portion of the subdivisional lines designed to restore the corners in their true original locations according to the best available evidence, and the subdivision of section 12, T. 29 N., R. 86 W., Sixth Principal Meridian, Wyomng.

The lottings and areas are as shown on the plat approved

Survey executed by Lynn A. Forbes, Cadastral Surveyor, beginning June 23, 1999, and completed July 6, 1999, pursuant to Special Instructions dated June 14, 1999, for Group No. 664, Wyoming.

UNITED STATES DEPARTMENT OF THE INTERIOR
BUREAU OF LAND MANAGEMENT

Cheyenne, Wyoming November 14, 2002

This plat is strictly conformable to the approved field notes, and the survey, having been correctly executed in accordance with the requirements of law and the regulations of this Bureau, is hereby accepted.

For the Director

John P. Lee

Chief Cadastral Surveyor for Wyoming

W.H.B.

OFFICIALLY FILED: November 14, 2002