TOWNSHIP 51 NORTH RANGE 93 WEST OF THE 6th PRINCIPAL MERIDIAN, WYOMING

STATUS OF PUBLIC DOMAIN
LAND AND MINERAL TITLES

MTP
BASIN CITY
TOWNSITE PLAT
SHEET 2, LOT 51

INDEX TO SEGREGATED TRACTS				
RESURVEY	ORIGINAL SURVEY			
TRACT NO	T	R	SEC	SUBDIVISION

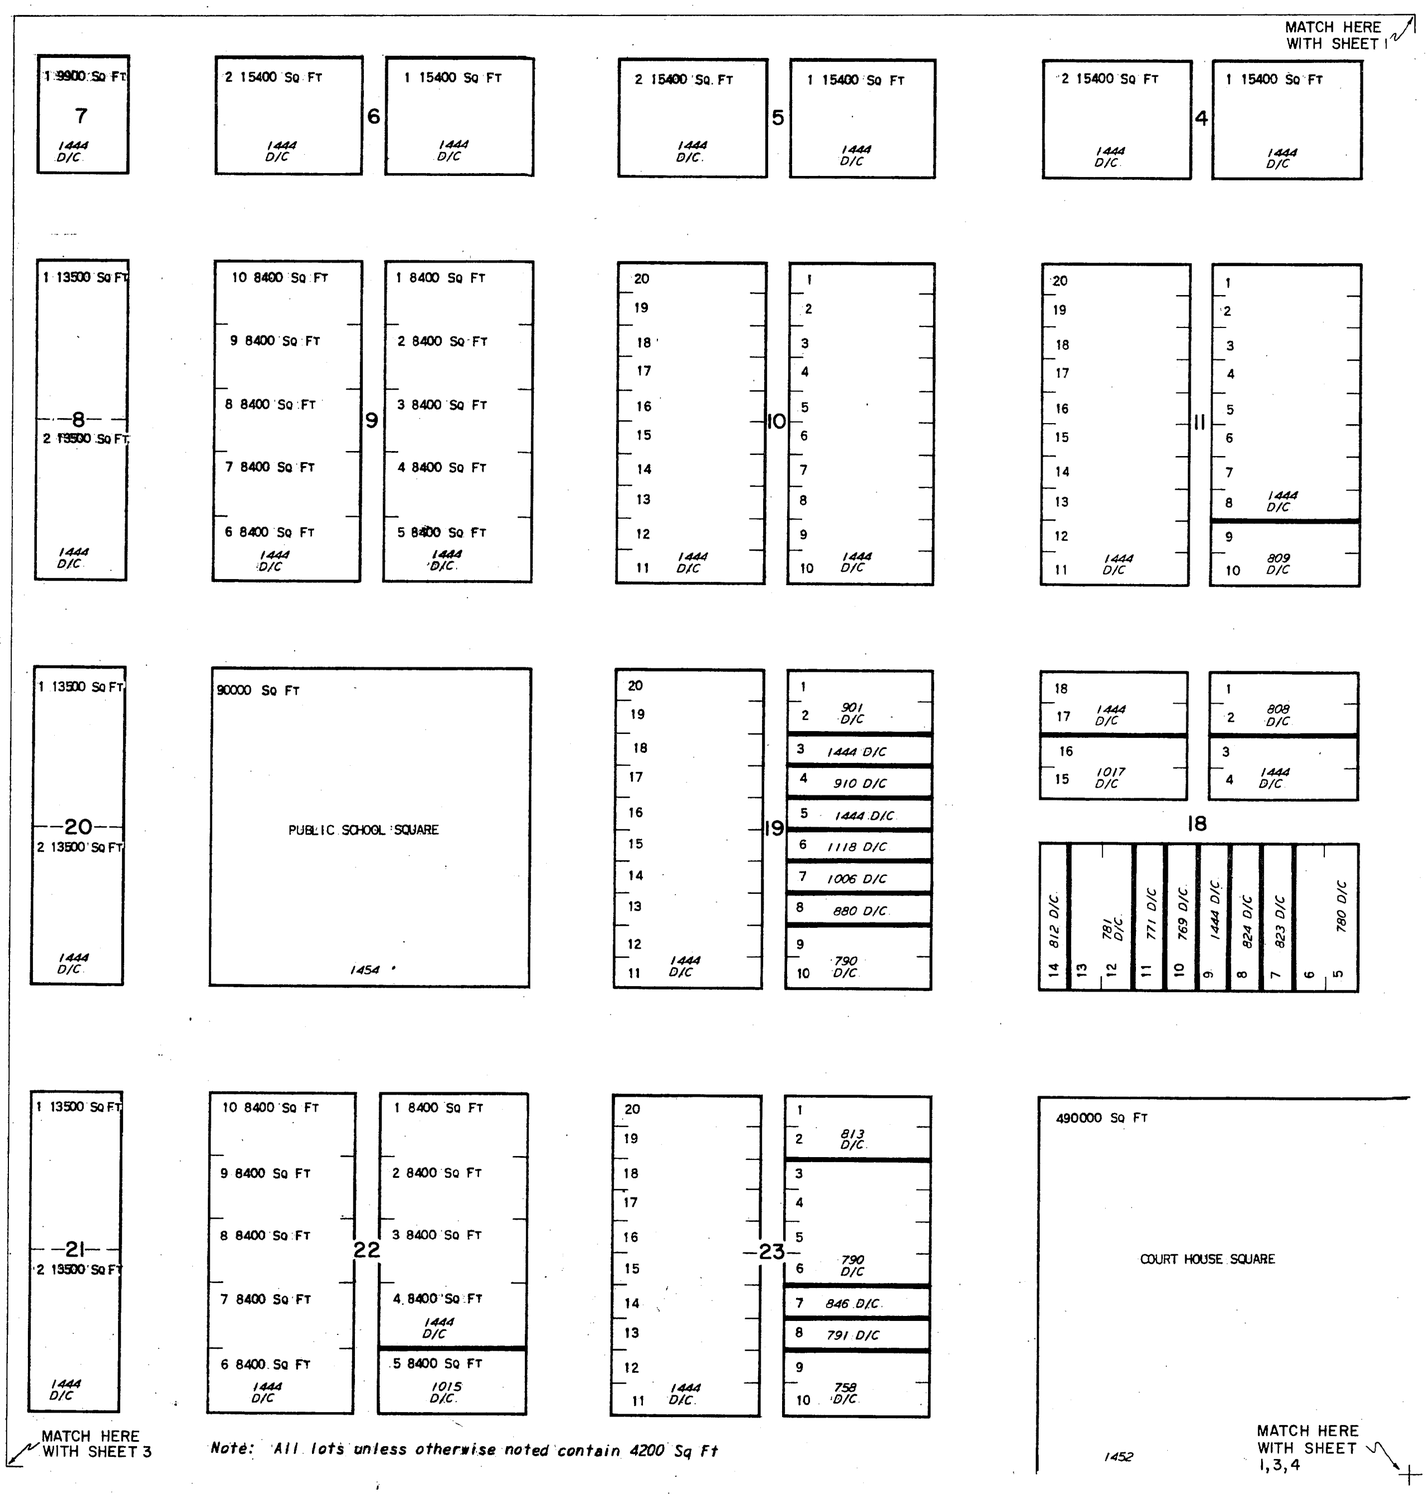

INDEX MAP
LOT 51

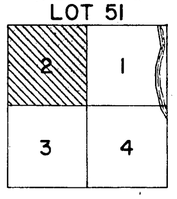

FOR ORDERS EFFECTING DISPOSAL OR USE OF UNIDENTIFIED LANDS WITHDRAWN FOR CLASSIFICATION, MINERALS, WATER AND/OR OTHER PUBLIC PURPOSES. REFER TO INDEX OF MISCELLANEOUS DOCUMENTS

Note: All lots unless otherwise noted contain 4200 Sq Ft

SCALE
50 0 100 200
100 feet to the inch

CURRENT TO	BY

01
PMT

6th. Prin Mer
T. 51 N.
R. 93 W.

01