TOWNSHIP 54 NORTH RANGE 93 WEST OF THE 6th PRINCIPAL MERIDIAN, WYOMING

BIG HORN COUNTY

STATUS OF PUBLIC DOMAIN
LAND AND MINERAL TITLE

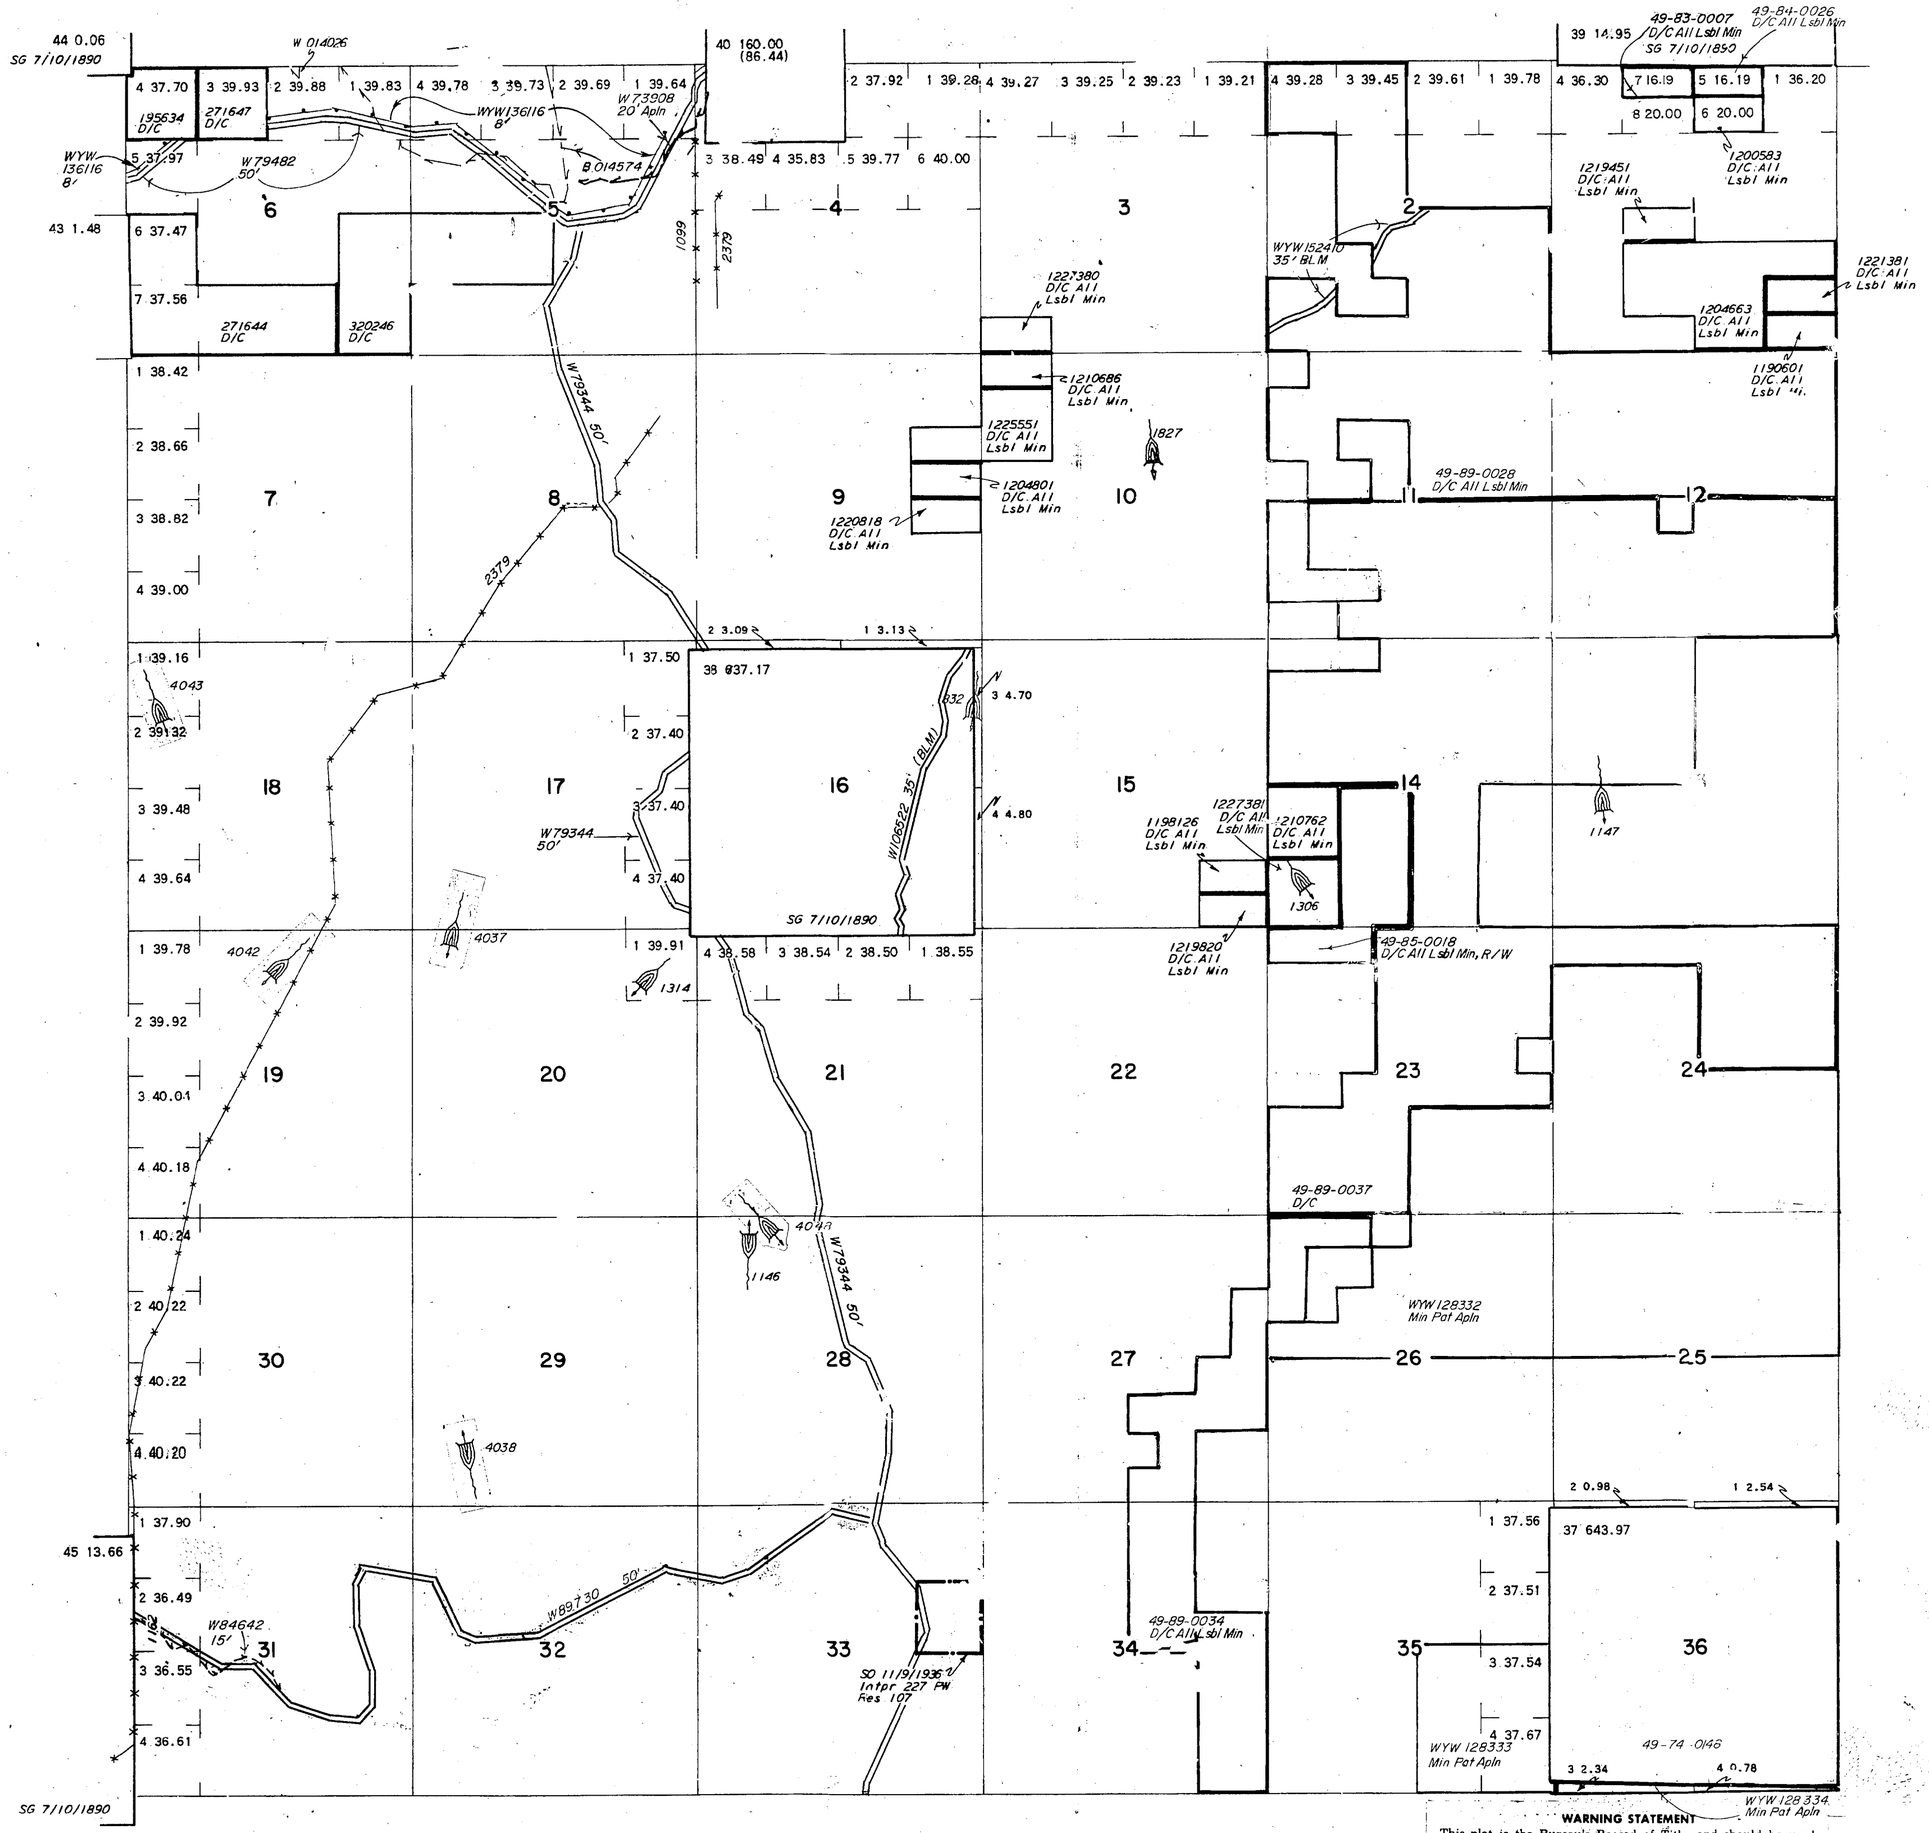

SCALE

10 5 0 10 20 30 60

30 chains to the inch

WARNING STATEMENT

This plat is the Bureau's Record of Title, and should be used only as a graphic display of the township survey data. Records hereon do not reflect title changes which may have been effected by lateral movements of rivers or other bodies of water. Refer to the cadastral surveys for official survey information.

MT PLAT

INDEX TO SEGREGATED LOTS				
RESURVEY	ORIGINAL SURVEY			
LOT NO	T	R	SEC	SUFF
37	54	93	36	ALL
38	"	"	16	ALL
39	55		36	ALL
40	54	"	3	LOTS 3,4
	55	"	34	S½SW¼
43	54	94	1	E½SE¼
44	55	"	36	ALL
45	54	"	36	ALL

FOR ORDERS EFFECTING DISPOSAL OR USE OF UNIDENTIFIED LANDS WITHDRAWN FOR CLASSIFICATION, MINERAL, WATER AND/OR OTHER PUBLIC PURPOSES, REFER TO INDEX OF MISCELLANEOUS DOCUMENTS.

B 014574 R/W Subj to all prior existing rights or claims

Geologic Structure, Crystal Creek Field
Sec 5: SW¼SW¼
Sec 6: SE¼SE¼
Sec 7: NE¼NE¼
Sec 8: NW¼NW¼

CURRENT TO	BY

Other Plats	OG

01 18 RMB OG

6th Prin Mer
T. 54 N
R. 93 W