TOWNSHIP 58 NORTH RANGE 97 WEST OF THE 6th PRINCIPAL MERIDIAN, WYOMING

STATUS OF PUBLIC DOMAIN
LAND AND MINERAL TITLES

FRANNIE TOWNSITE PLAT SHEET 1, SEC 31

MATCH HERE WITH SHEET 2

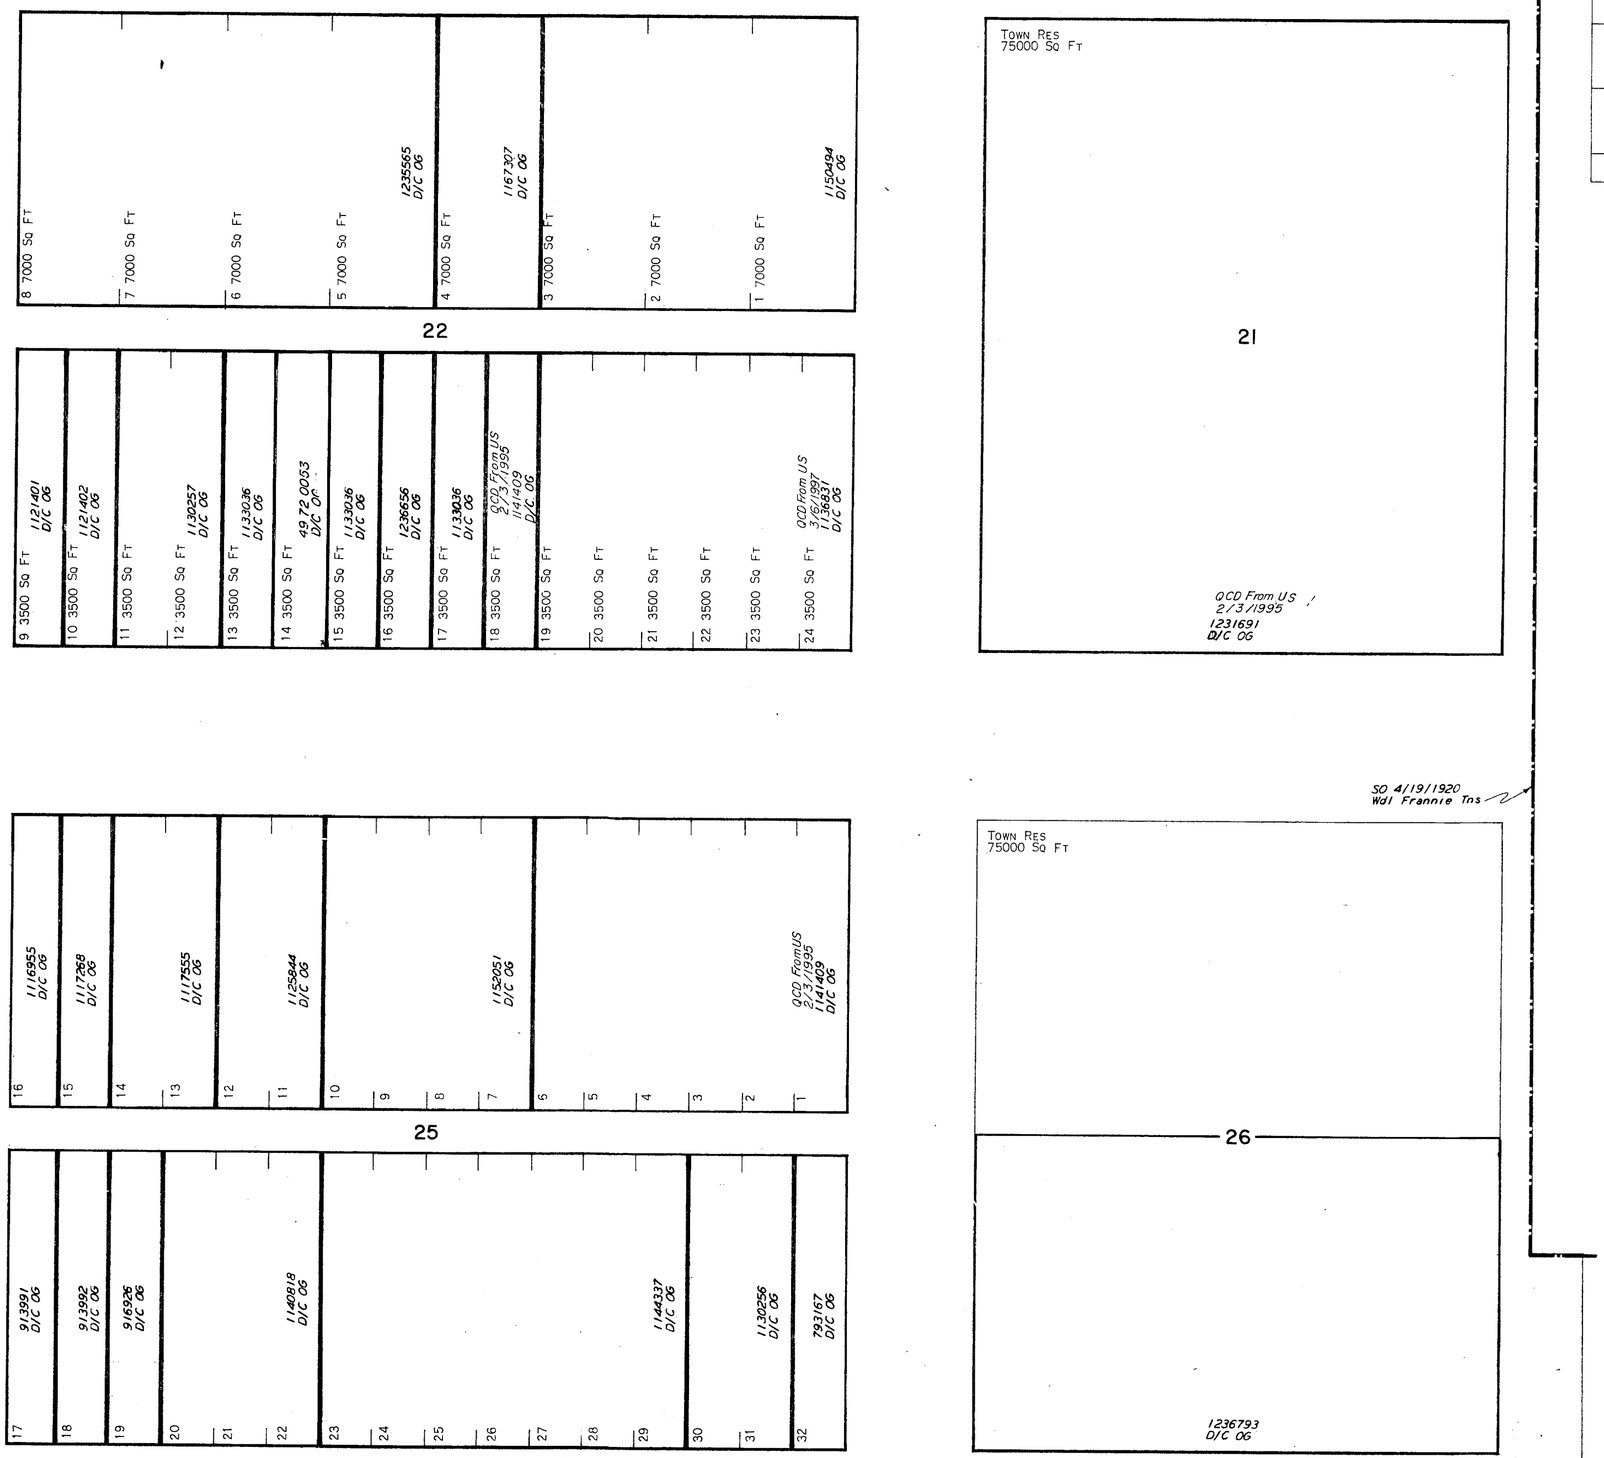

Note: All lots in block 25 contain 3500 Sq Ft

MATCH HERE WITH SHEET 2,3,4

SCALE
50 0 50 100
50 feet to the inch

INDEX MAP

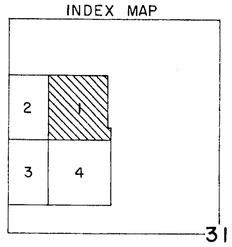

INDEX TO SEGREGATED TRACTS				
RESURVEY	ORIGINAL SURVEY			
TRACT NO	T	R	SEC	SUBDIVISION

FOR ORDERS EFFECTING DISPOSAL OR USE OF UNIDENTIFIED LANDS WITHDRAWN FOR CLASSIFICATION, MINERALS, WATER AND/OR OTHER PUBLIC PURPOSES, REFER TO INDEX OF MISCELLANEOUS DOCUMENTS.

CURRENT TO	BY

01
18
RMB
07

6th Prin Mer
T. 58 N
R. 97 W