TOWNSHIP 38 NORTH RANGE 94 WEST OF THE 6th PRINCIPAL MERIDIAN, WYOMING

FREMONT COUNTY

STATUS OF PUBLIC DOMAIN
LAND AND MINERAL TITLES

OG PLAT

INDEX TO SEGREGATED TRACTS				
RESURVEY	ORIGINAL SURVEY			
TRACT NO	T	R	SEC	SUBDIVISION

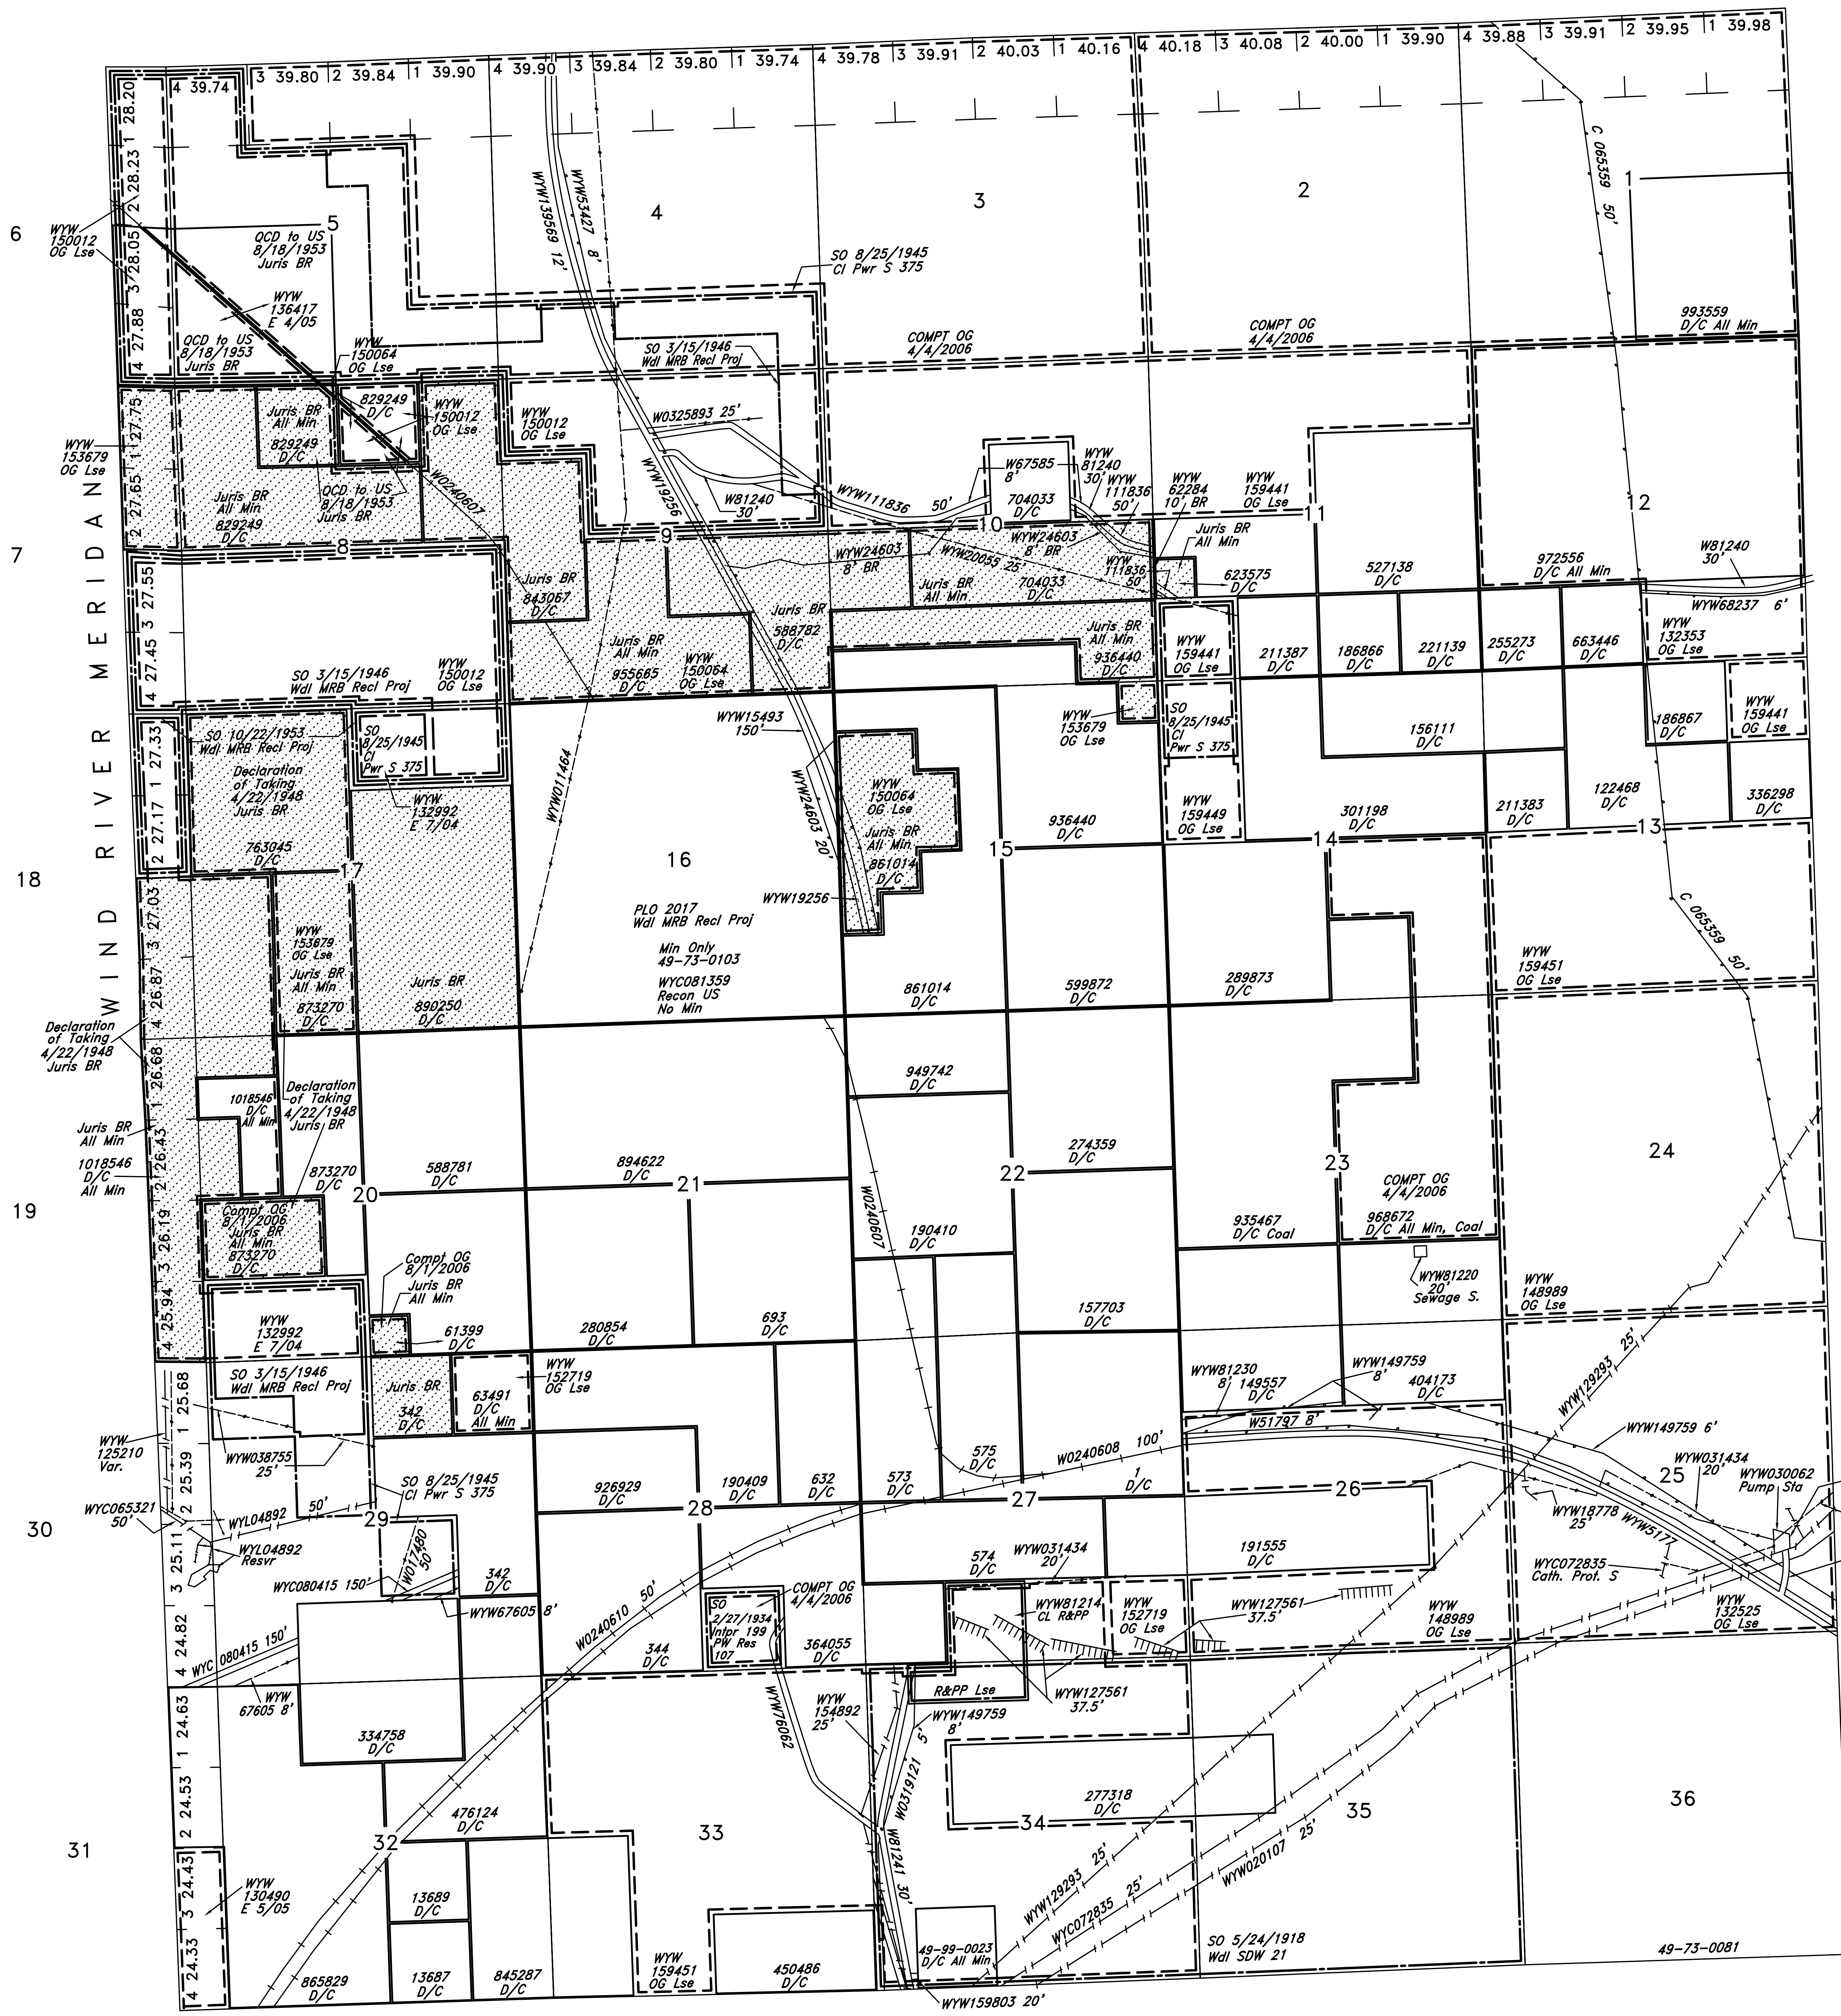

FOR ORDERS EFFECTING DISPOSAL OR USE OF UNIDENTIFIED LANDS WITHDRAWN FOR CLASSIFICATION, MINERALS, WATER AND/OR OTHER PUBLIC PURPOSES, REFER TO INDEX OF MISCELLANEOUS DOCUMENTS.

Complete status information can only be obtained through use of all plats and HI pages.

FPC 0 1/8/1921 Wdl Pwr Proj 149 affects lands within 50' of centerline of R/W Trnsmline in:
Sec 29: NW
Sec 30: Lots 1-3

WYC065321, WYC065359, WYW0240607, WYW0240888 WYW02406816 R/W subj to all prior exiting right or claims

City of Shoshoni affects the following:
Sec 21: S2SE
Sec 22: SWSW
Sec 27: W2NE, NW, NWSW
Sec 28: E2NE

KGS, Wind River Field
Secs 35, 36: All

WYW81214 Cl for R&PP segr the following lands from Min Loc.
Sec 27: SESW
Sec 34: N2NENW, NENWNW

WYW58783 R&PP Landfill Lse, Term 4/16/1999.

49-99-0023 Land Patent. The below described lands are temporarily closed to mineral location and to mineral leasing other than OG, pending notification of rules for the disposal of the minerals reserved under Section 203/206 of FLPMA or the R&PP Act as amended.
Sec 34: E2SWSW, W2SESW, W2W2E2SESW

Lands within this T & R are included in the Copper Mountain OG unit. Refer to WYW156960X for a complete legal description.

Lands within this T & R are included in the South Copper OG unit. Refer to WYW158244X for a complete legal description.

SCALE

10 5 0 10 20 30 60

chains

WARNING STATEMENT

This plat is the Bureau's Record of Title, and should be used only as a graphic display of the township survey data. Records hereon do not reflect title changes which may have been effected by lateral movements of rivers or other bodies of water. Refer to the cadastral surveys for official survey information.

CURRENT TO	BY

Updated	*6/29/2006 sl*

6th Prin Mer

T. 38N

R. 94W