TOWNSHIP 57 NORTH RANGE 97 WEST OF THE 6th PRINCIPAL MERIDIAN, WYOMING

NO 6

STATUS OF PUBLIC DOMAIN
LAND AND MINERAL TITLES

OG PLAT
DEAVER TOWNSITE
ENLARGED DIAGRAM
SHEET 6

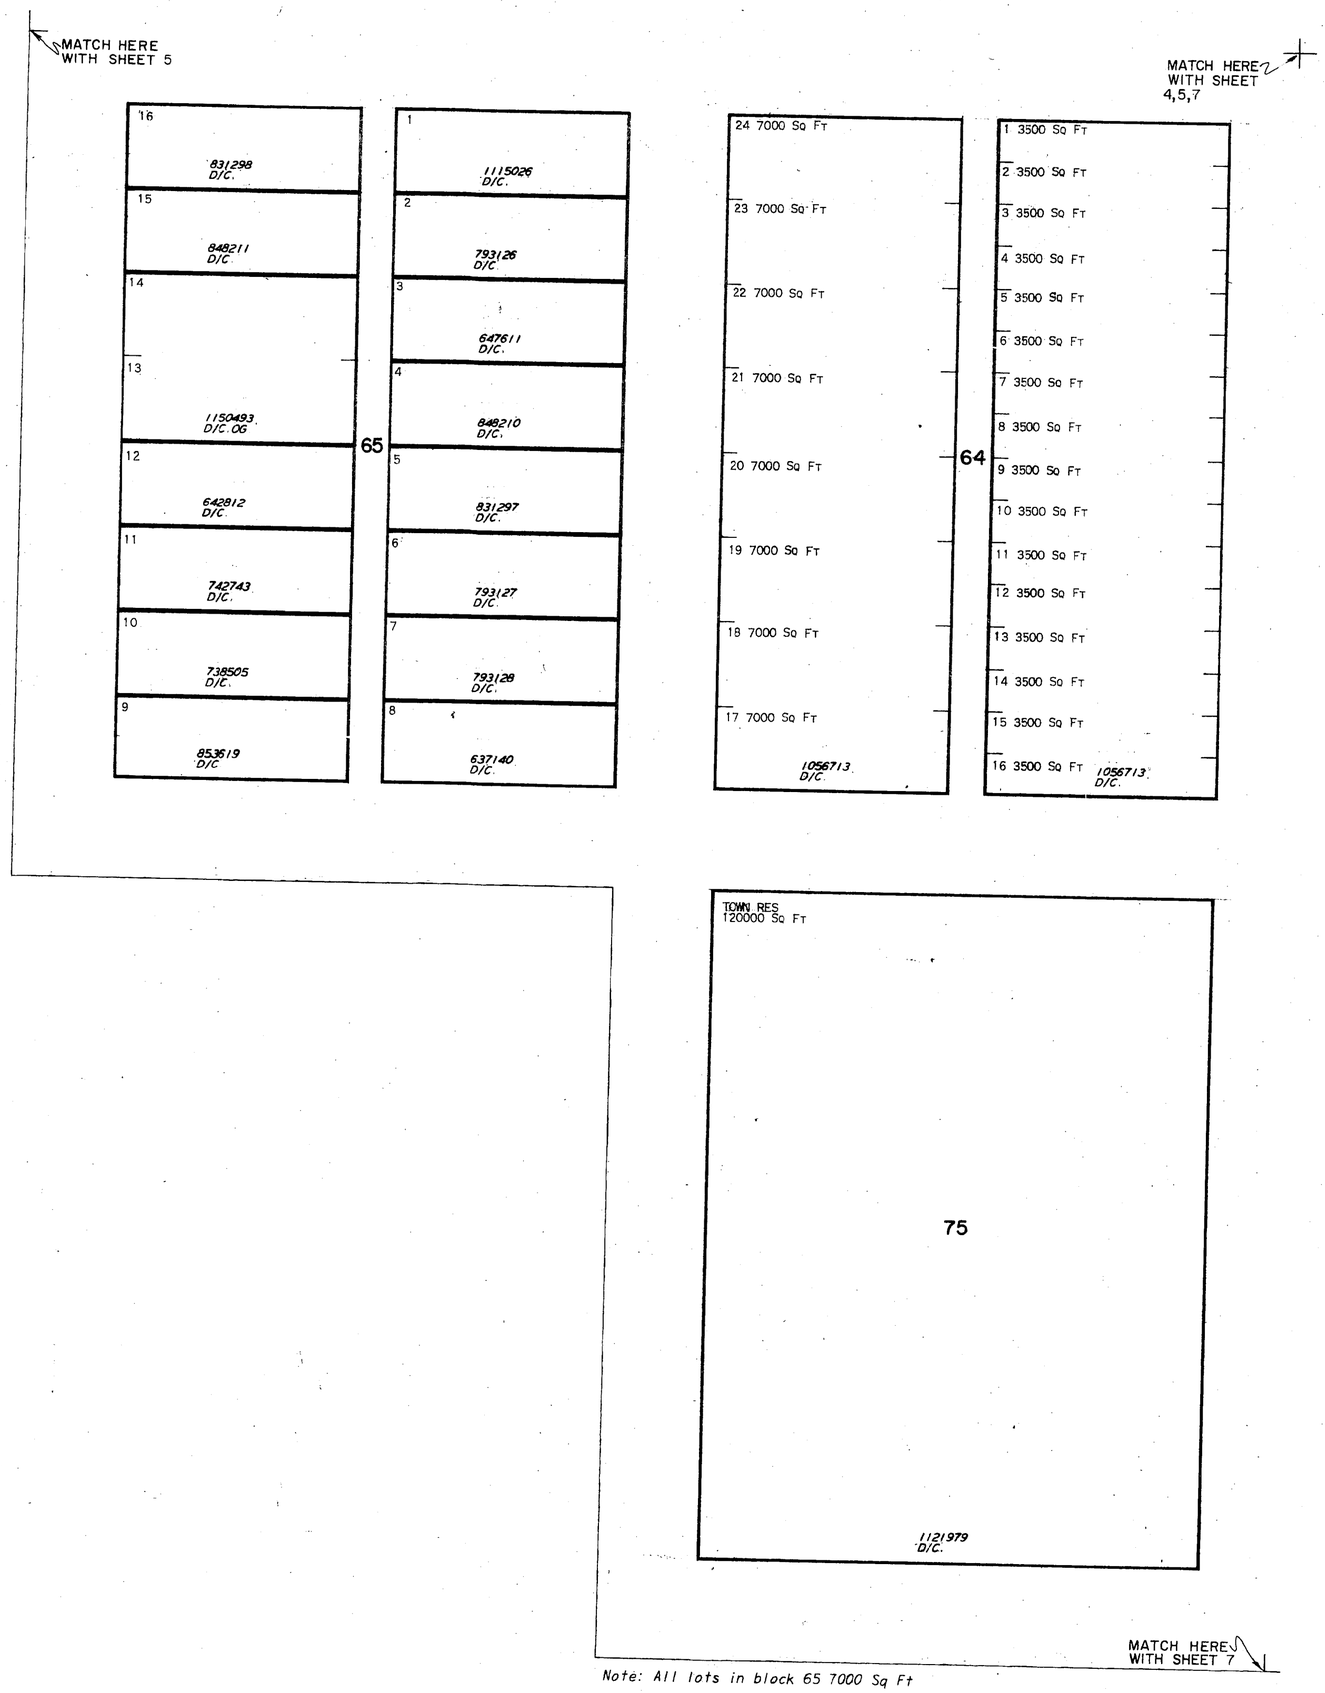

Note: All lots in block 65 7000 Sq Ft

SCALE
50 0 100 200
60 feet to the inch

INDEX MAP

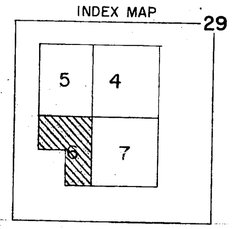

INDEX TO SEGREGATED TRACTS

RESURVEY	ORIGINAL SURVEY			
TRACT NO	T	R	SEC	SUBDIVISION

FOR ORDERS EFFECTING DISPOSAL OR USE OF UNIDENTIFIED LANDS WITHDRAWN FOR CLASSIFICATION, MINERALS, WATER AND/OR OTHER PUBLIC PURPOSES, REFER TO INDEX OF MISCELLANEOUS DOCUMENTS.

CURRENT TO	BY

01
18
RMS

6th Prin Mer
T. 57 N
R. 97 W