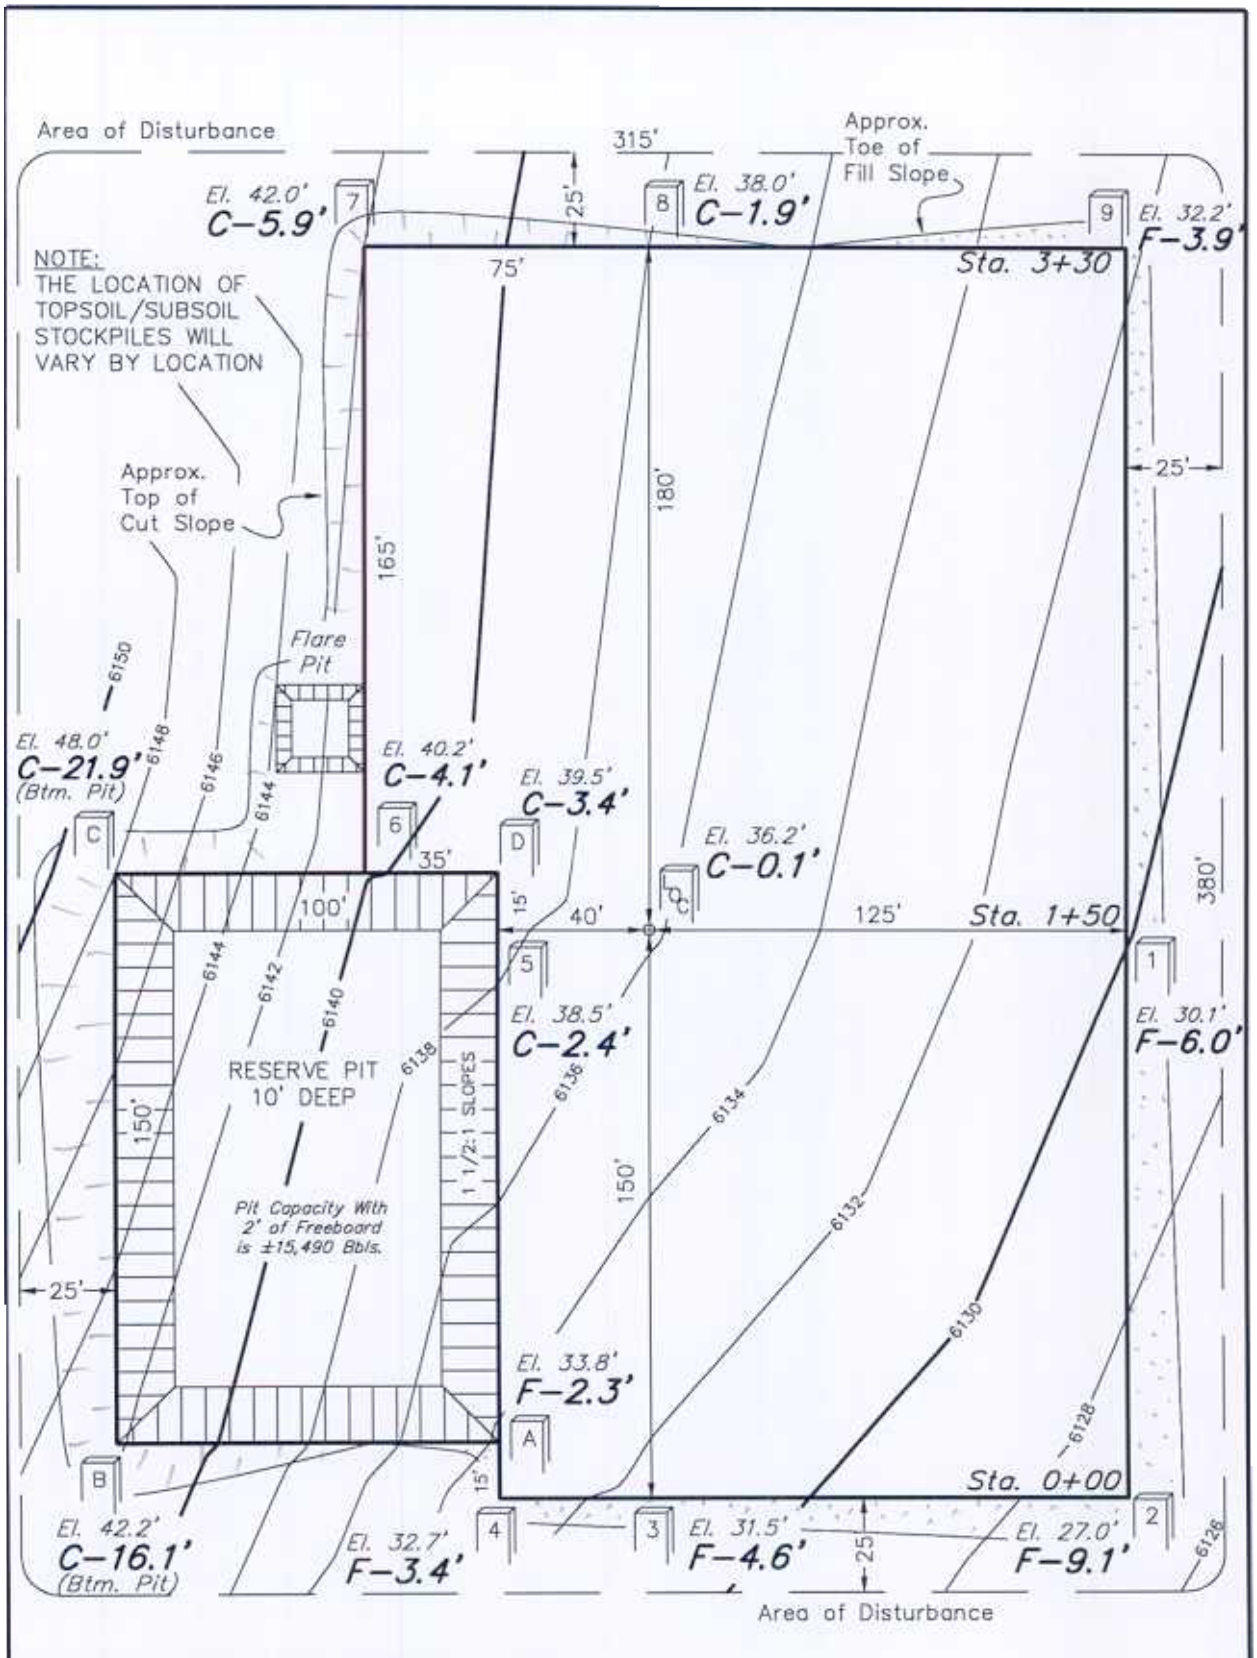

Figure 2.1: Typical Location Layout

SCALE: 1" = 50'