8523

Click Here for Field Notes

ORIGINAL

TOWNSHIP 13 NORTH, RANGE 77 WEST, OF THE SIXTH PRINCIPAL MERIDIAN, WYOMING.

DEPENDENT RESURVEY AND SUBDIVISION OF SECTIONS

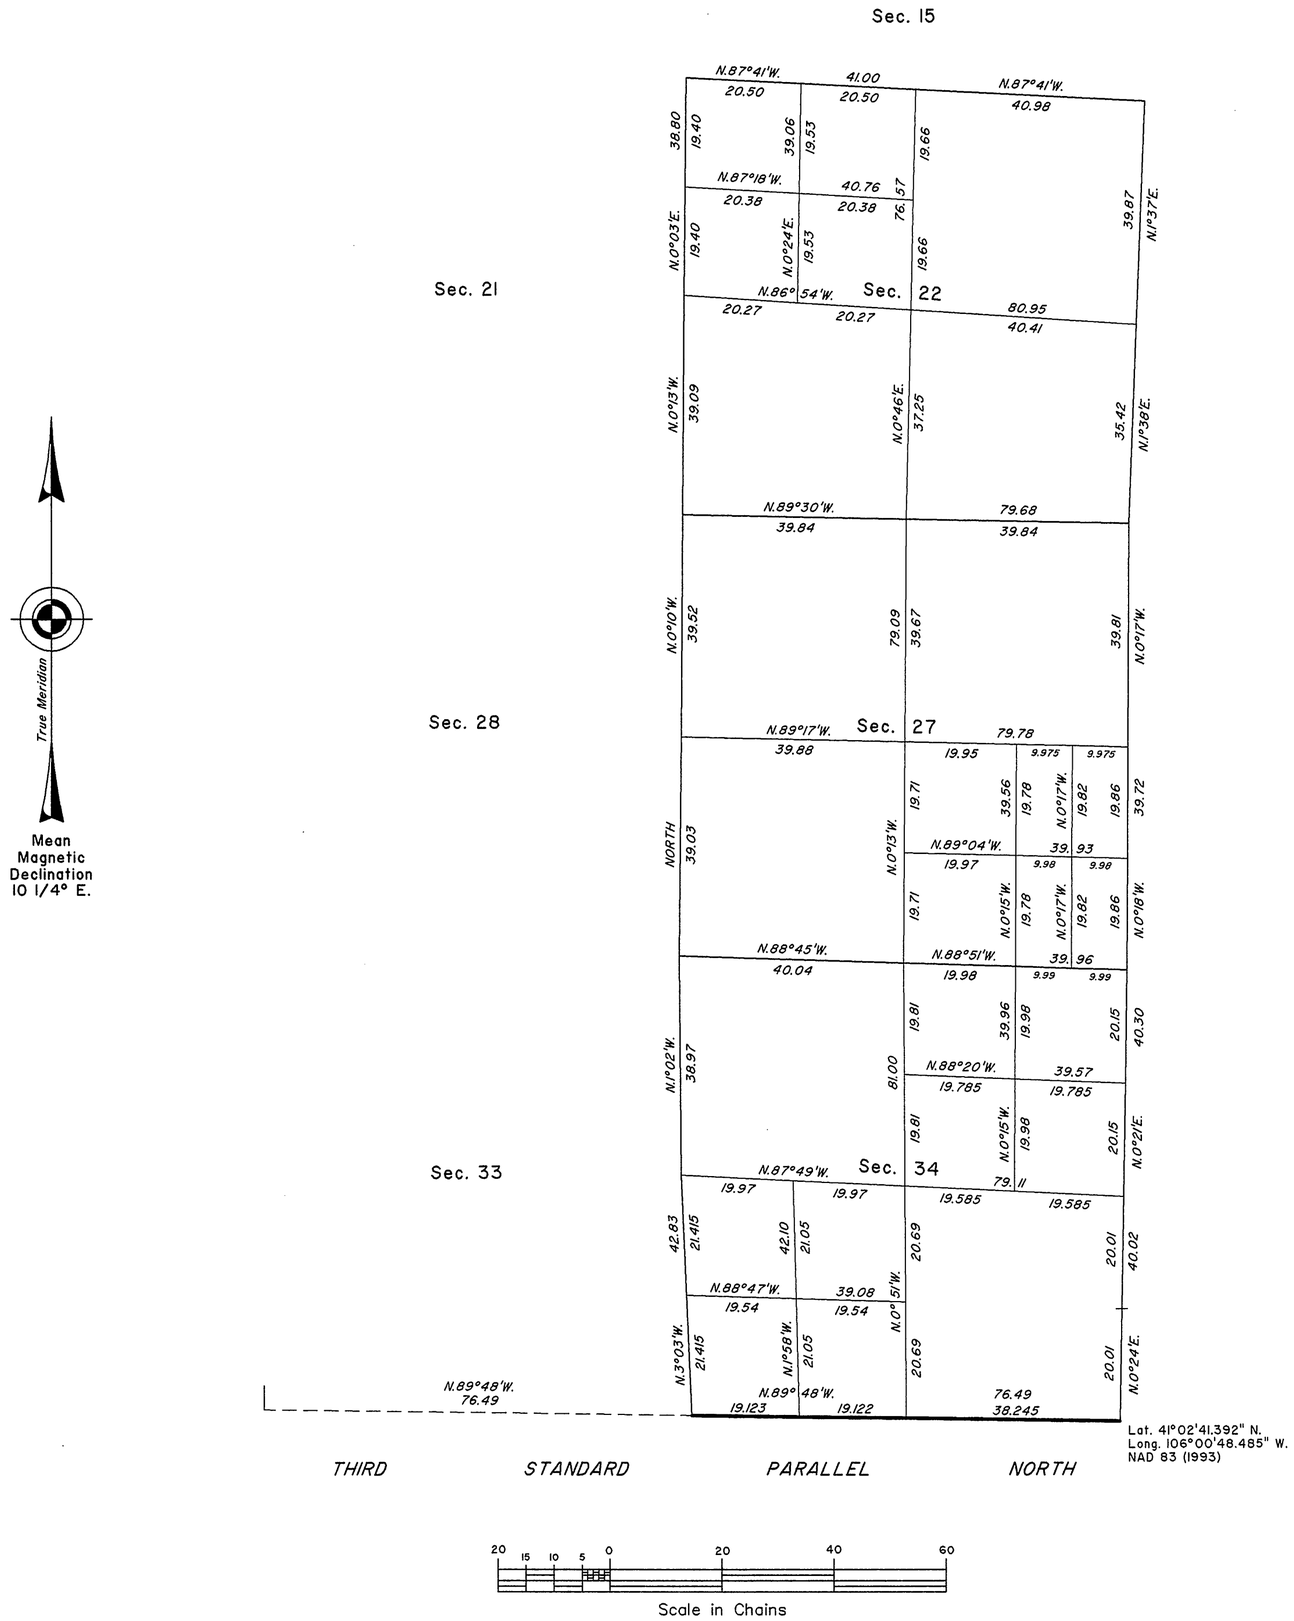

A history of surveys is contained in the field notes.

This plat represents the dependent resurvey of a portion of the Third Standard Parallel North, through R. 77 W., and a portion of the subdivisioinal lines, designed to restore the corners in their true original locations according to the best available evidence, and the subdivision of sections 22, 27 and 34, T. 13 N., R. 77 W., Sixth Principal Meridian, Wyoming.

Except as indicated hereon, the lotting and areas are as shown on the plat approved November 21, 1878.

Survey executed by Lynn A. Forbes, Cadastral Surveyor, beginning June 7, 2005, and completed June 28, 2005, pursuant to Special Instructions dated May 5, 2005, for Group No. 747, Wyoming.

UNITED STATES DEPARTMENT OF THE INTERIOR
BUREAU OF LAND MANAGEMENT

Cheyenne, Wyoming January 13, 2010

This plat is strictly conformable to the approved field notes, and the survey, having been correctly executed in accordance with the requirements of law and the regulations of this Bureau, is hereby accepted.

For the Director

John P. Lee

John P. Lee
Chief Cadastral Surveyor for Wyoming

S.S.S./J.T.E.

485 B

OFFICIALLY FILED: January 13, 2010