TOWNSHIP 16 NORTH, RANGE 77 WEST, OF THE SIXTH PRINCIPAL MERIDIAN, WYOMING.

SUPPLEMENTAL PLAT

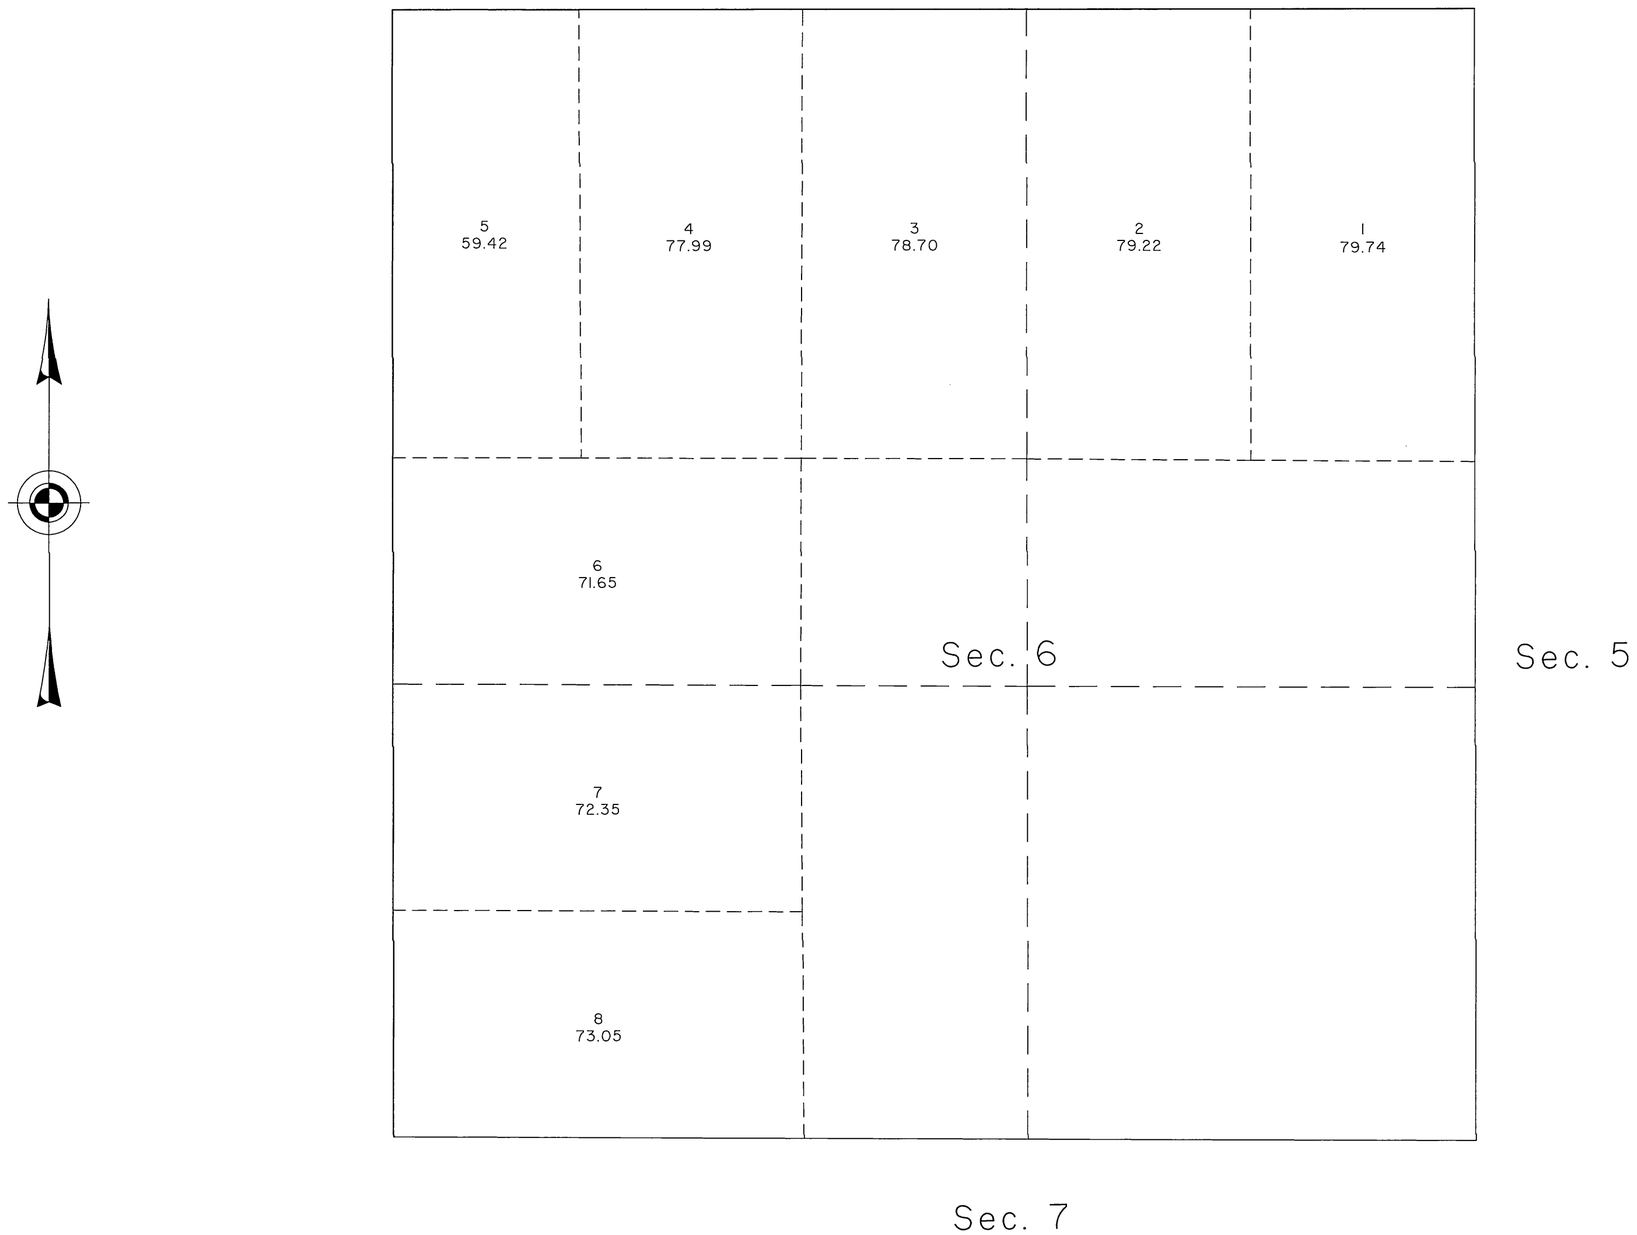

This supplemental plat showing the corrected lotting of section 6, T. 16 N., R. 77 W., Sixth Principal Meridian, Wyoming, is based upon the duplicate original and triplicate original plats approved November 24, 1871.

This corrected lotting is consistent with lotting shown on the duplicate original and triplicate original survey plats and the master title plat, which differs from the lotting shown on the original survey plat. This correction is made to conform our official survey records with patented lands in section 6.

Plat prepared by Lee T. Wilson, Cadastral Surveyor, beginning March 28, 2013 and completed April 1, 2013, pursuant to Special Instructions and Assignment Instructions dated March 27, 2013, for Group No. 879, Wyoming.

UNITED STATES DEPARTMENT OF THE INTERIOR
BUREAU OF LAND MANAGEMENT

Cheyenne, Wyoming May 31, 2013

This plat, showing amended lottings, is based upon the official records and, having been correctly prepared in accordance with the regulations of this Bureau, is hereby accepted.

For the Director

John P. Lee
Chief Cadastral Surveyor for Wyoming

L.T.W.

OFFICIALLY FILED: May 31, 2013