8576

Click Here for Field Notes

ORIGINAL

TOWNSHIP 23 NORTH, RANGE 71 WEST, OF THE SIXTH PRINCIPAL MERIDIAN, WYOMING.

DEPENDENT RESURVEY AND SUBDIVISION OF SECTION 32

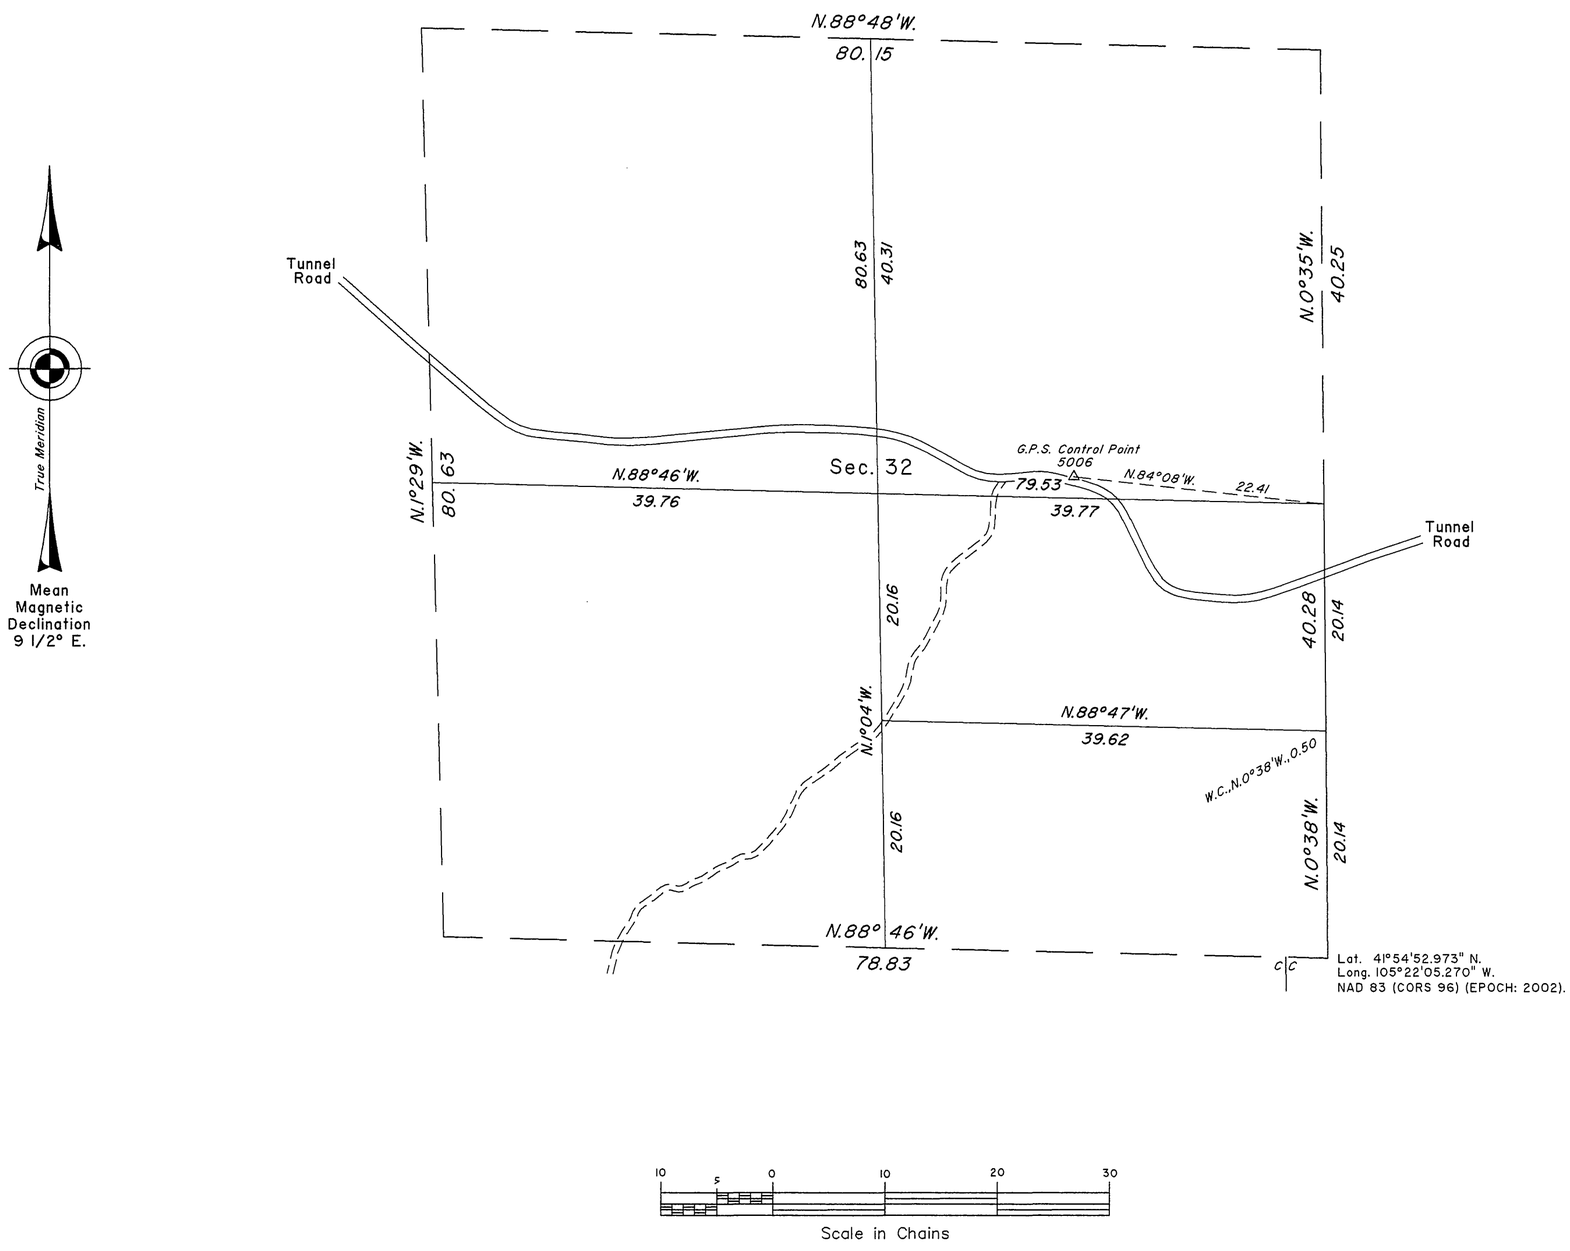

A history of surveys is contained in the field notes.

This plat represents the dependent resurvey of a portion of the subdivisional lines, designed to restore the corners in their true original locations according to the best available evidence, and the subdivision of section 32, T. 23 N., R. 71 W., Sixth Principal Meridian, Wyoming.

The lottings and areas are as shown on the plats approved April 24, 1884 and May 6, 1924.

Survey executed by Joel T. Ebner, Cadastral Surveyor, beginning October 4, 2010, and completed October 6, 2010, pursuant to Special Instructions dated September 28, 2010, for Group No. 831, Wyoming.

Note: Dashed lines were dependently resurveyed by Marvin J. Lytle in 1922.

UNITED STATES DEPARTMENT OF THE INTERIOR
BUREAU OF LAND MANAGEMENT

Cheyenne, Wyoming November 30, 2011

This plat is strictly conformable to the approved field notes, and the survey, having been correctly executed in accordance with the requirements of law and the regulations of this Bureau, is hereby accepted.

For the Director

John P. Lee

John P. Lee
Chief Cadastral Surveyor for Wyoming

J.T.E.

2212 B

OFFICIALLY FILED: November 30, 2011