8559

Click Here for Field Notes

ORIGINAL

TOWNSHIP 52 NORTH, RANGE 93 WEST, OF THE SIXTH PRINCIPAL MERIDIAN, WYOMING.

DEPENDENT RESURVEY AND SUBDIVISION OF SECTION 15

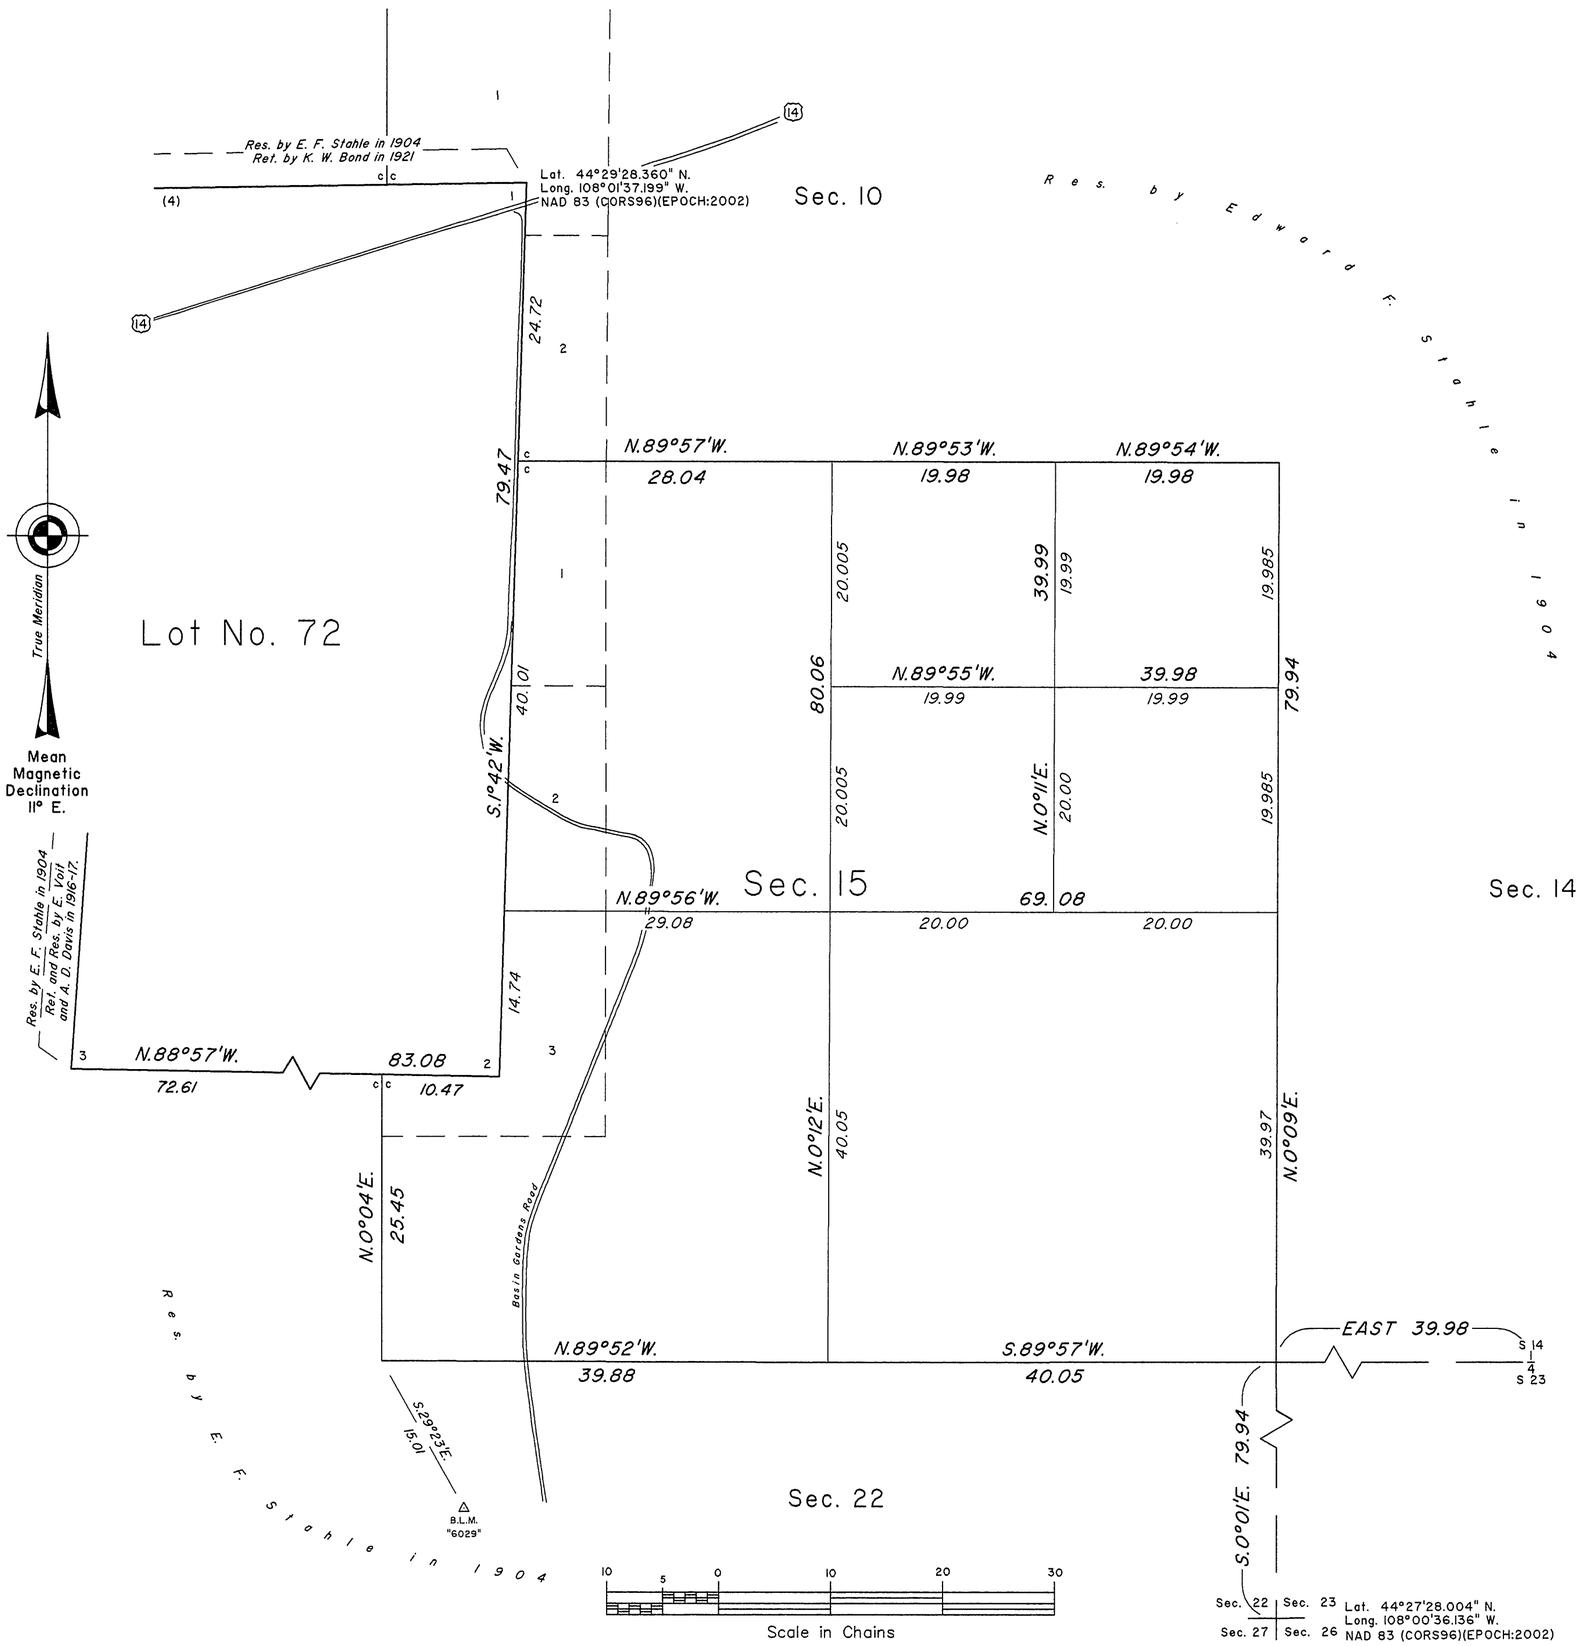

A history of surveys is contained in the field notes.

This plat represents the dependent resurvey of a portion of Lot No. 72 and a portion of the subdivisional lines, designed to restore the corners in their true original locations according to the best available evidence, and the subdivision of section 15, T. 52 N., R. 93 W., Sixth Principal Meridian, Wyoming.

Except as indicated hereon, the lotting and areas are as shown on the plat approved January 17, 1905.

Survey executed by James E. Jacob, Cadastral Surveyor, beginning March 7, 2011, and completed April 13, 2011, pursuant to Special Instructions and Assignment Instructions dated January 26, 2011, for Group No. 834, Wyoming.

UNITED STATES DEPARTMENT OF THE INTERIOR
BUREAU OF LAND MANAGEMENT

Cheyenne, Wyoming May 19, 2011

This plat is strictly conformable to the approved field notes, and the survey, having been correctly executed in accordance with the requirements of law and the regulations of this Bureau, is hereby accepted.

For the Director

John P. Lee
Chief Cadastral Surveyor for Wyoming

2125 L

OFFICIALLY FILED: June 24, 2011