2694

Supplemental Plat No. 8

Resurvey Township No. 52 North, Range No. 95 West of the Sixth Principal Meridian, Wyoming

This Supplemental Plat of Tracts 41, 50, 51, 55, 60 and 61 of resurveyed Township No. 52 North, Range No. 95 West of the Sixth Principal Meridian, Wyoming, survey and plat approved December 7, 1910, has been prepared, in compliance with instructions contained in G.L.O. letter "E" dated October 4, 1916, in order to give designations and areas to the legal subdivisions or aliquot parts of said tracts and is hereby approved

Office of U.S. Surveyor General,
Cheyenne, Wyoming
March 30, 1917

Charles L. Decker
Surveyor General

NOTE: This plat is amendatory of Supplemental Plat No. 1, T. 52 N., R. 95 W., approved December 7, 1910

For Index to Segregated Tracts in this township see plat approved December 7, 1910

AMT

1831-1

Accepted by Comm. May 26, 1917
Trans. At Buffalo. Aug. 7, 1917

52-95

accession 2693

Supplemental Plat No. 7

Resurvey N W¼ Township No. 52 North, Range No. 95 West of the Sixth Principal Meridian, Wyoming

Scale 20 Chains to an Inch

This Supplemental Plat of Lot 38 and Tracts 44, 46, 47, 48, 49, 56, 58, 59, 103, and 112 of resurveyed Township No. 52 North, Range No. 95 West of the Sixth Principal Meridian, Wyoming, survey and plat approved December 7, 1910, has been prepared, in compliance with instructions contained in G.L.O. letter "E" dated September 12, 1916, in order to give designations and areas to the legal subdivisions or aliquot parts of said lot and tracts and is hereby approved

Office of U.S. Surveyor General,
Cheyenne, Wyoming,
October 25, 1916

Charles L. Decker
Surveyor General

This plat is amendatory of Supplemental Plat No. 2, T. 52 N. R. 95 W., approved December 7, 1910

For Index Diagram See Supplemental Plat No. 5 App'd Dec. 7, 1910.

A.M.T.

A.L.R.

1831-H

52-95

Accepted by Comm
Nov. 29, 1916
Frans A. Lauder Dec 27, 1916

2692

Supplemental Plat No. 6

Resurvey NE¼ Township No. 52 North, Range No. 95 West of the Sixth Principal Meridian, Wyoming

Scale 20 Chains to 1 inch

This Supplemental Plat of Tracts 42, 43, 52, 53, 54 and 57 of resurveyed Township No. 52 North, Range No. 95 West of the Sixth Principal Meridian, Wyoming, survey and plat approved December 7, 1910, has been prepared, in compliance with instructions contained in G.L.O. letter "E" dated September 12, 1916, in order to give designations and areas to the legal subdivisions or aliquot parts of said tracts and is hereby approved

Office of U.S. Surveyor General,
Cheyenne, Wyoming
October 25, 1916

Charles L. Decker
Surveyor General

This plat is amendatory of Supplemental Plat No. 1, T. 52 N., R. 95 W., approved December 7, 1910

For Index Diagram See Supp. Plat No. 5 App'd Dec. 7, 1910

1831G

52-95

Accepted by Commr
Nov. 29, 1916
Trans. to Lander
Dec. 27, 1916.

40

2691

15

Supplemental Plat No. 5

Index to Segregated Tracts

Resurvey Township No. 52 North, Range No. 95 West of the Sixth Principal Meridian, Wyoming

Brunt & Vance, Contract No. 316, August 20, 1906.
Brunt & Vance, Contract No. 317, August 20, 1906.

Resurvey			Original Survey							Resurvey			Original Survey						
Tract No.	Area Total	Area In Township	T	R	Sec.	Subdivision	Entry Kind	Entry No.	Entryman	Tract No.	Area Total	Area In Township	T	R	Sec.	Subdivision	Entry Kind	Entry No.	Entryman
41	119.90	119.90	52	95	21	N½NE¼,NE¼NW¼	SL		Wyoming	58	318.26	318.26	52	95	4	S½	SL		Wyoming
42	477.70	477.70	"	"	14	NW¼,N½NE¼,SW¼NE¼,SW¼	SL		"	59	508.92	508.92	"	"	5	S½S½N½,Lot 4	SL		"
43	708.86	708.86	"	"	15	All	SL		"	60	246.06	246.06	"	"	22	N½N½,SE¼NW¼,SW¼NE¼	SL		"
44	625.13	625.13	"	"	7	All	SL		"	61	80.00	80.00	"	"	1	S½SW¼	SL		"
45	695.37	695.37	"	"	16	All	SS		"	62	628.38	567.22	"	"	36	All	SS		"
46	673.53	673.53	"	"	17	All	SL		"	37	646.28	4.96	53	95	36	All	SS		"
47	364.62	364.62	"	"	18	N½,NE¼SE¼	SL		"	38	321.64	7.59	"	"	32	S½	SL		"
48	647.03	647.03	"	"	8	All	SL		"	103	646.09	41.03	52	96	12	All	SL		"
49	668.08	668.08	"	"	9	All	SL		"	112	642.62	36.99	"	"	1	All	SL		"
50	78.47	63.32	"	"	1	S½SE¼	SL		"	113	646.55	69.18	"	"	36	All	SS		"
51	467.70	421.78	"	"	12	N½,N½S½	SL		"	116	158.88	73.94	51	95	6	Lots 3 & 4,SE¼NW¼,NE¼SW¼	H2789		E. Horrocks
52	320.98	320.98	"	"	10	S½	SL		"	117	159.29	78.26	"	"	6	W½NE¼,NW¼SE¼	H3470		J.S. Hargraves
53	628.80	628.80	"	"	11	All	SL		"	119	160.03	78.58	52 51	" "	31 6	SW¼SE¼ Lot 1,SE¼NE¼	H.1082		D.W. Hanner
54	321.56	321.56	"	"	10	N½	SL		"				"	"	5	SW¼NW¼,Lot 4			
55	281.97	281.97	"	"	2	Lot 1,SE¼NE¼,E½SE¼,SW¼SE¼,S½SW¼	SL		"	121	161.77	39.24	"	"	5	Lot 2,SW¼NE¼,N½SE¼	D1783		J.B. Perrine
56	621.16	621.16	"	"	6	All	SL		"	123	328.17	282.31	"	"	4	Lots 1,2,3 & 4,SE¼NE¼	D1200		L.C. Thompson
57	313.52	313.52	"	"	3	S½	SL		"				52	"	33	S½SW¼,SW¼SE¼			
143	161.96	16.04	51	96	1	S½NE¼, Lots 1 & 2	H1342		Joseph W. Morrow	118	164.67	24.65	"	96	13	NE¼	SL		Wyoming

The above index to tracts which have been segregated by the original public survey in the resurvey of T. 52 N., R. 95 W., under Contracts Nos. 316 and 317, has been prepared in strict conformity to the field notes of the accepted resurvey on file in this office, which have been examined and approved.

Surveyor General's Office,
Cheyenne, Wyoming.
December 7, 1910

Sur. Gen'l.

E.M.H.-Copy

RGH.

Accepted by the Hon. Commissioner in his letter "E" January 28, 1911. In Compliance with letter "E" April 23, 1912, Duplicate plat mailed to Buffalo Land Office, Apr. 25, 1912.

52-95

1831

1831 F

40

14

2690

Supplemental Plat No 4

Resurvey SE¼ Township No 52 North, Range No 95 West of the Sixth Principal Meridian, Wyoming

Scale: 20 chains to 1 inch.

Secs 22, 23, 24, 25, 26, 27, 34, 35 & 36.

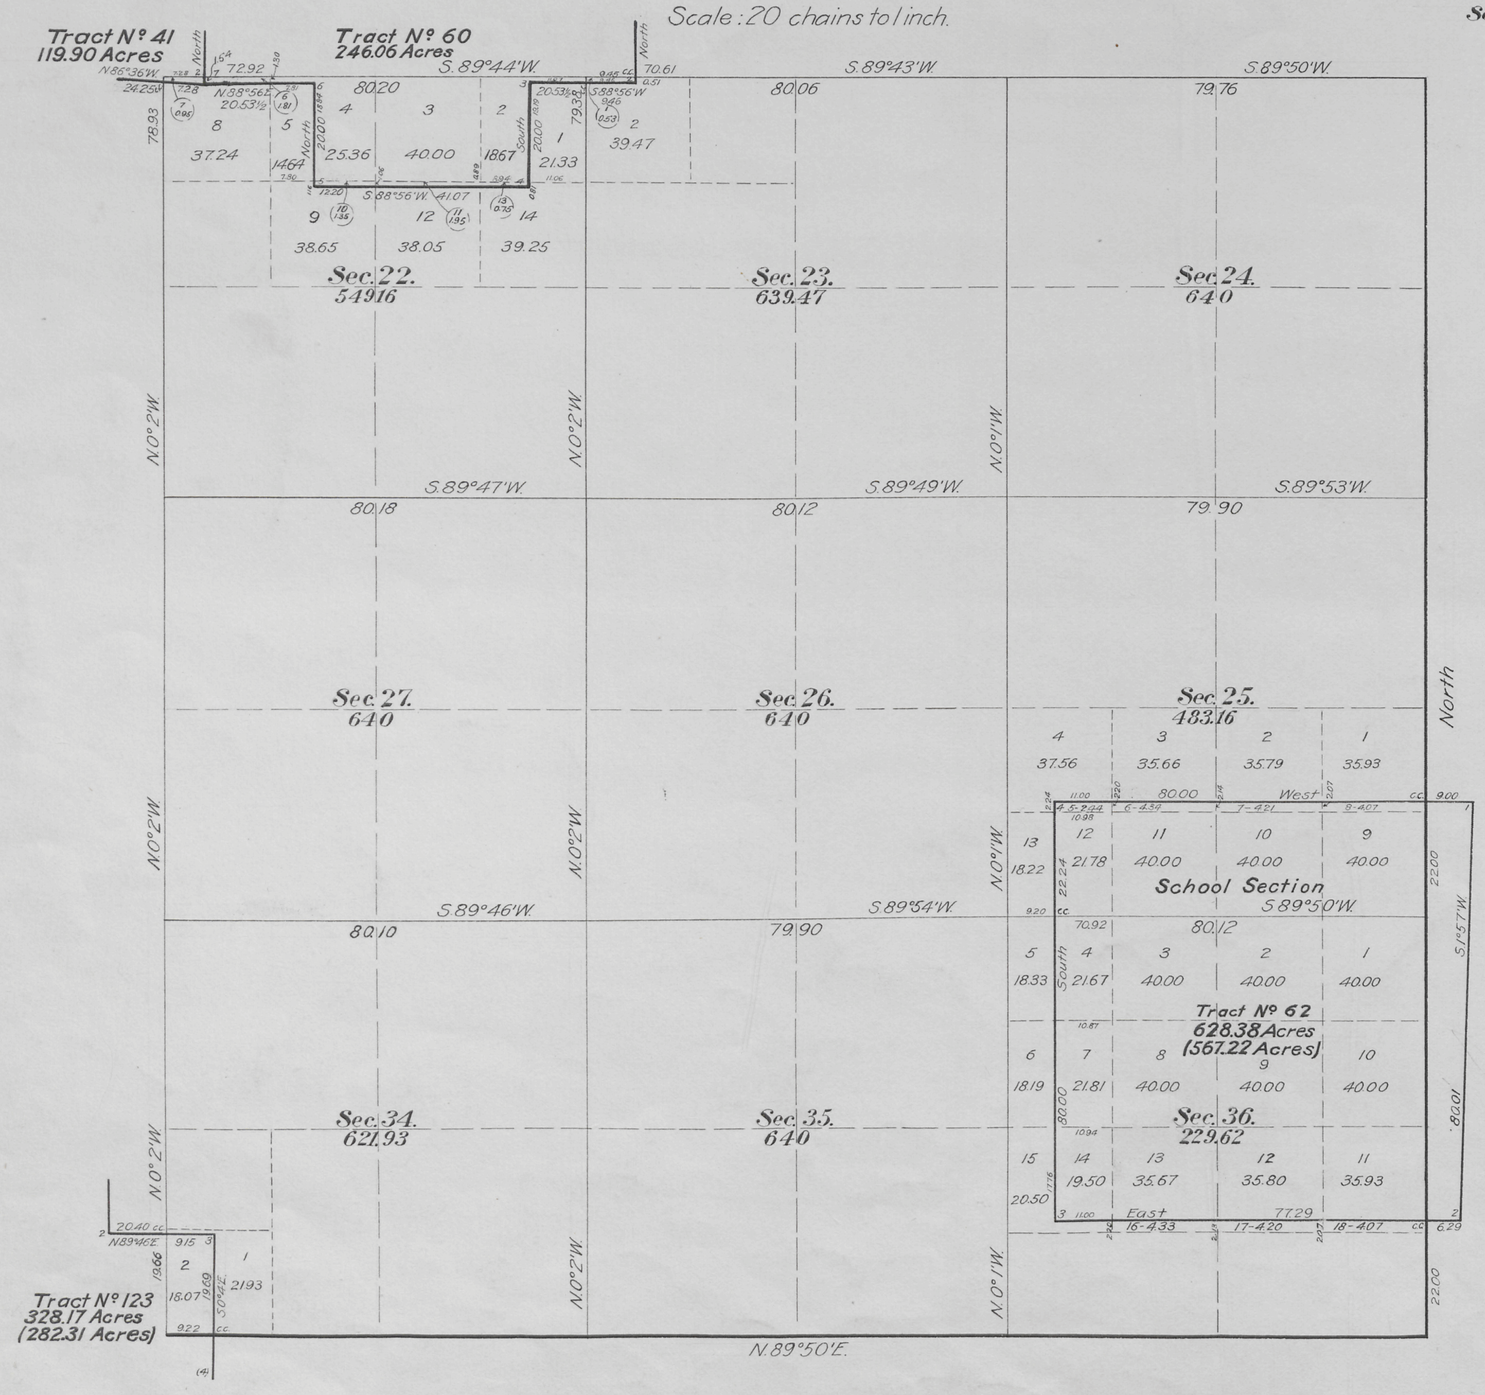

This Supplemental Plat of the resurvey of the SE¼, Township No 52 North, Range No 95 West of the Sixth Principal Meridian, Wyoming, is strictly conformable to the field notes of the resurvey thereof on file in this office, which have been examined and approved

Surveyor Generals Office,
Cheyenne, Wyoming,
December 7, 1910.

Asphem Robinson
Surv. Gen'l.

Brunt & Vance, D.S.
Contract No 316, August 20, 1906.
Contract No 317, August 20, 1906.

W.C.H.

RMT

Accepted by the Hon. Commissioner in his letter "E" January 28, 1911. In compliance letter E June 8, 1912.
Triplicate plat transmitted Buffalo Land Office June 11, 1912.

52-95

1831

1831E

40

2689

13

Supplemental Plat No. 3

Resurvey SW¼ Township No. 52 North, Range No. 95 West of the Sixth Principal Meridian, Wyoming

Scale: 20 chains to 1 inch.

Secs. 19, 20, 21, 28, 29, 30, 31, 32 & 33.

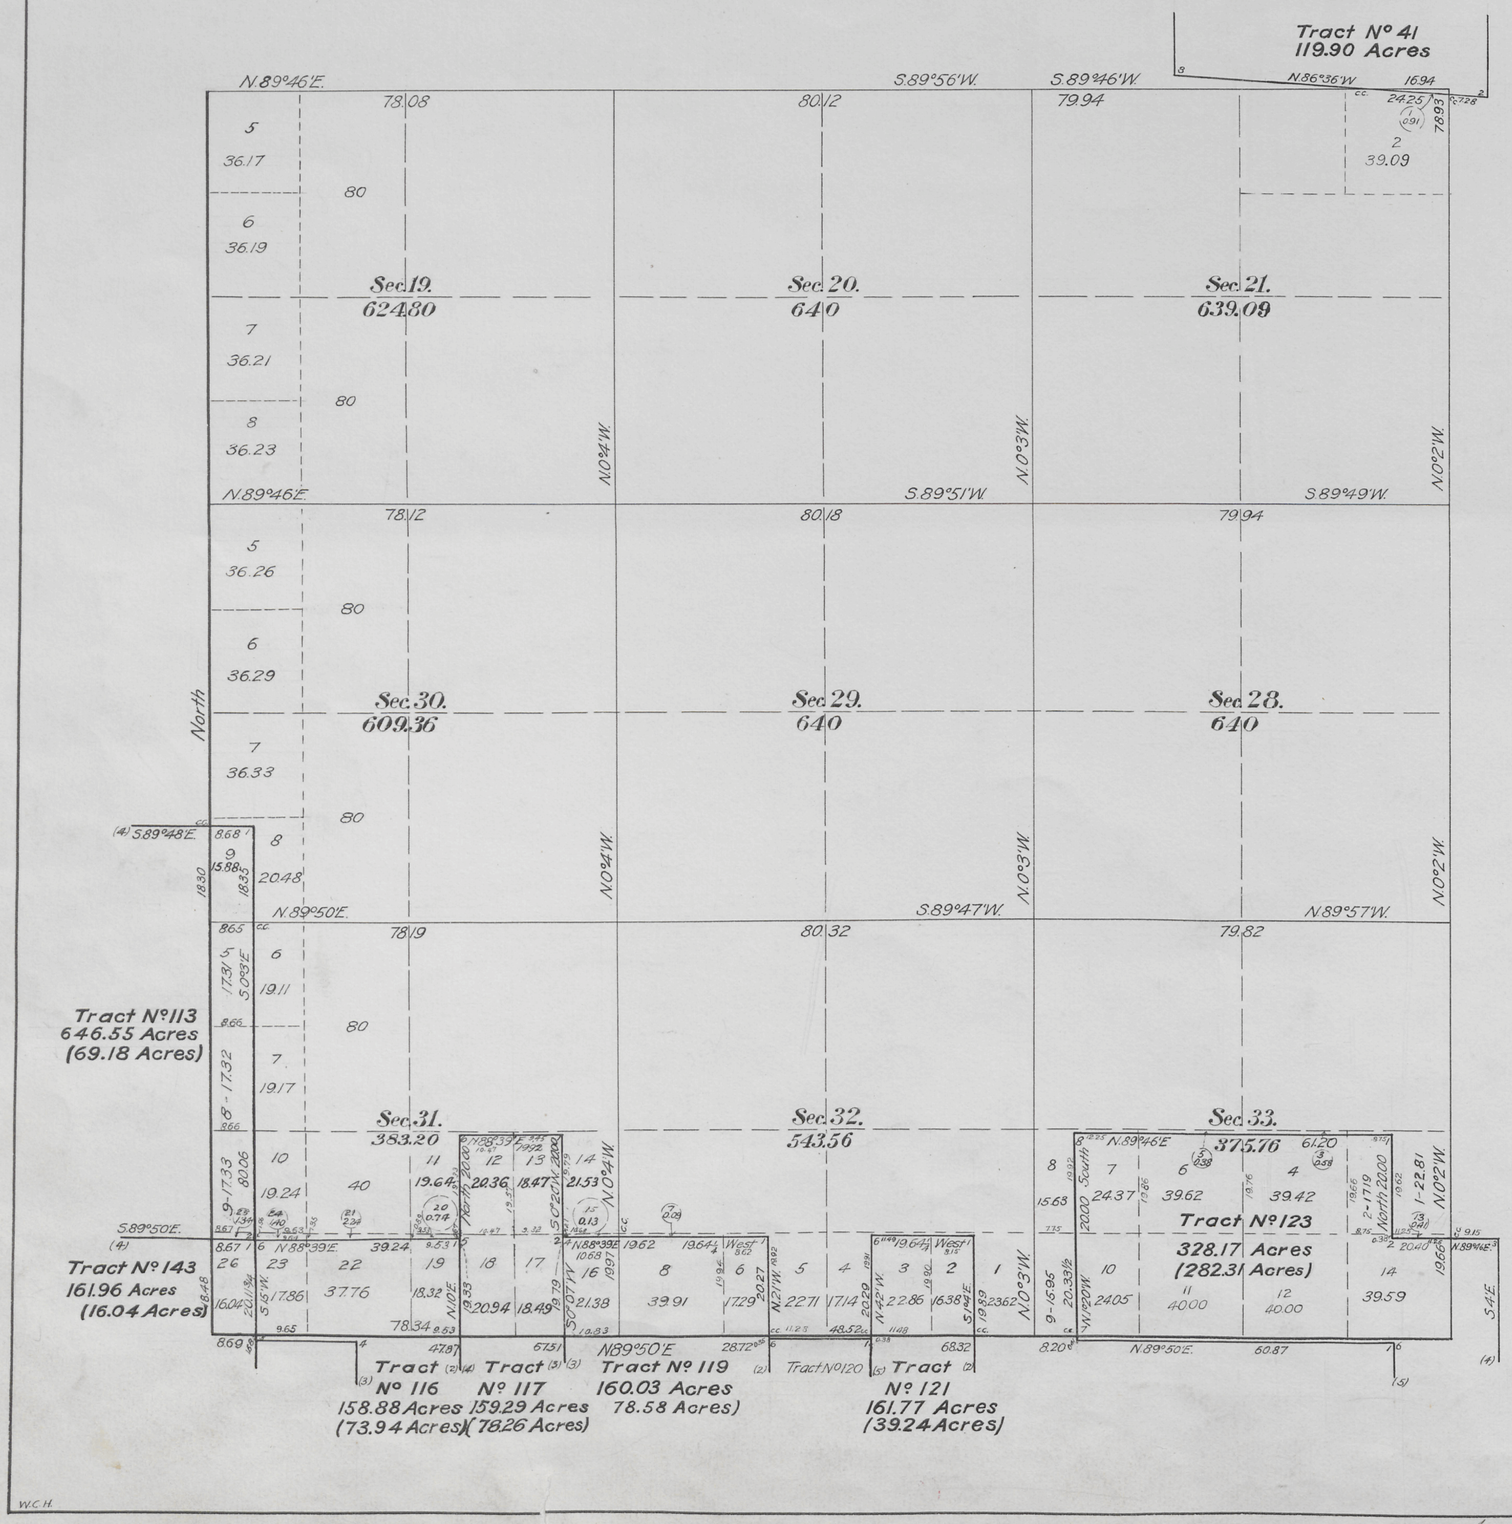

This Supplemental Plat of the resurvey of the SW¼ Township No. 52 North, Range No. 95, West of the Sixth Principal Meridian, Wyoming, is strictly conformable to the field notes of the resurvey thereof on file in this office, which have been examined and approved.

Surveyor General's Office,
Cheyenne, Wyoming,
December 7, 1910.

Stephen P. Johnson
Surv. Gen'l.

Brunt & Vance, D.S.
Contract No 316, August 20, 1906
Contract No 317, August 20, 1906

1831

1831 D

Accepted by the Am. Commissioner in his letter "E" January 28, 1911. In compliance with letter E, Apr. 22, 1912, Duplicate plat mailed Buffalo Land Office, Apr. 26, 1912.

52-95

40 Accession no. 2688

12

Supplemental Plat No. 2

Resurvey NW¼ Township No. 52 North, Range No. 95 West of the Sixth Principal Meridian, Wyoming

Scale: 20 chains to 1 inch.

Secs. 4, 5, 6, 7, 8, 9, 16, 17, 18.

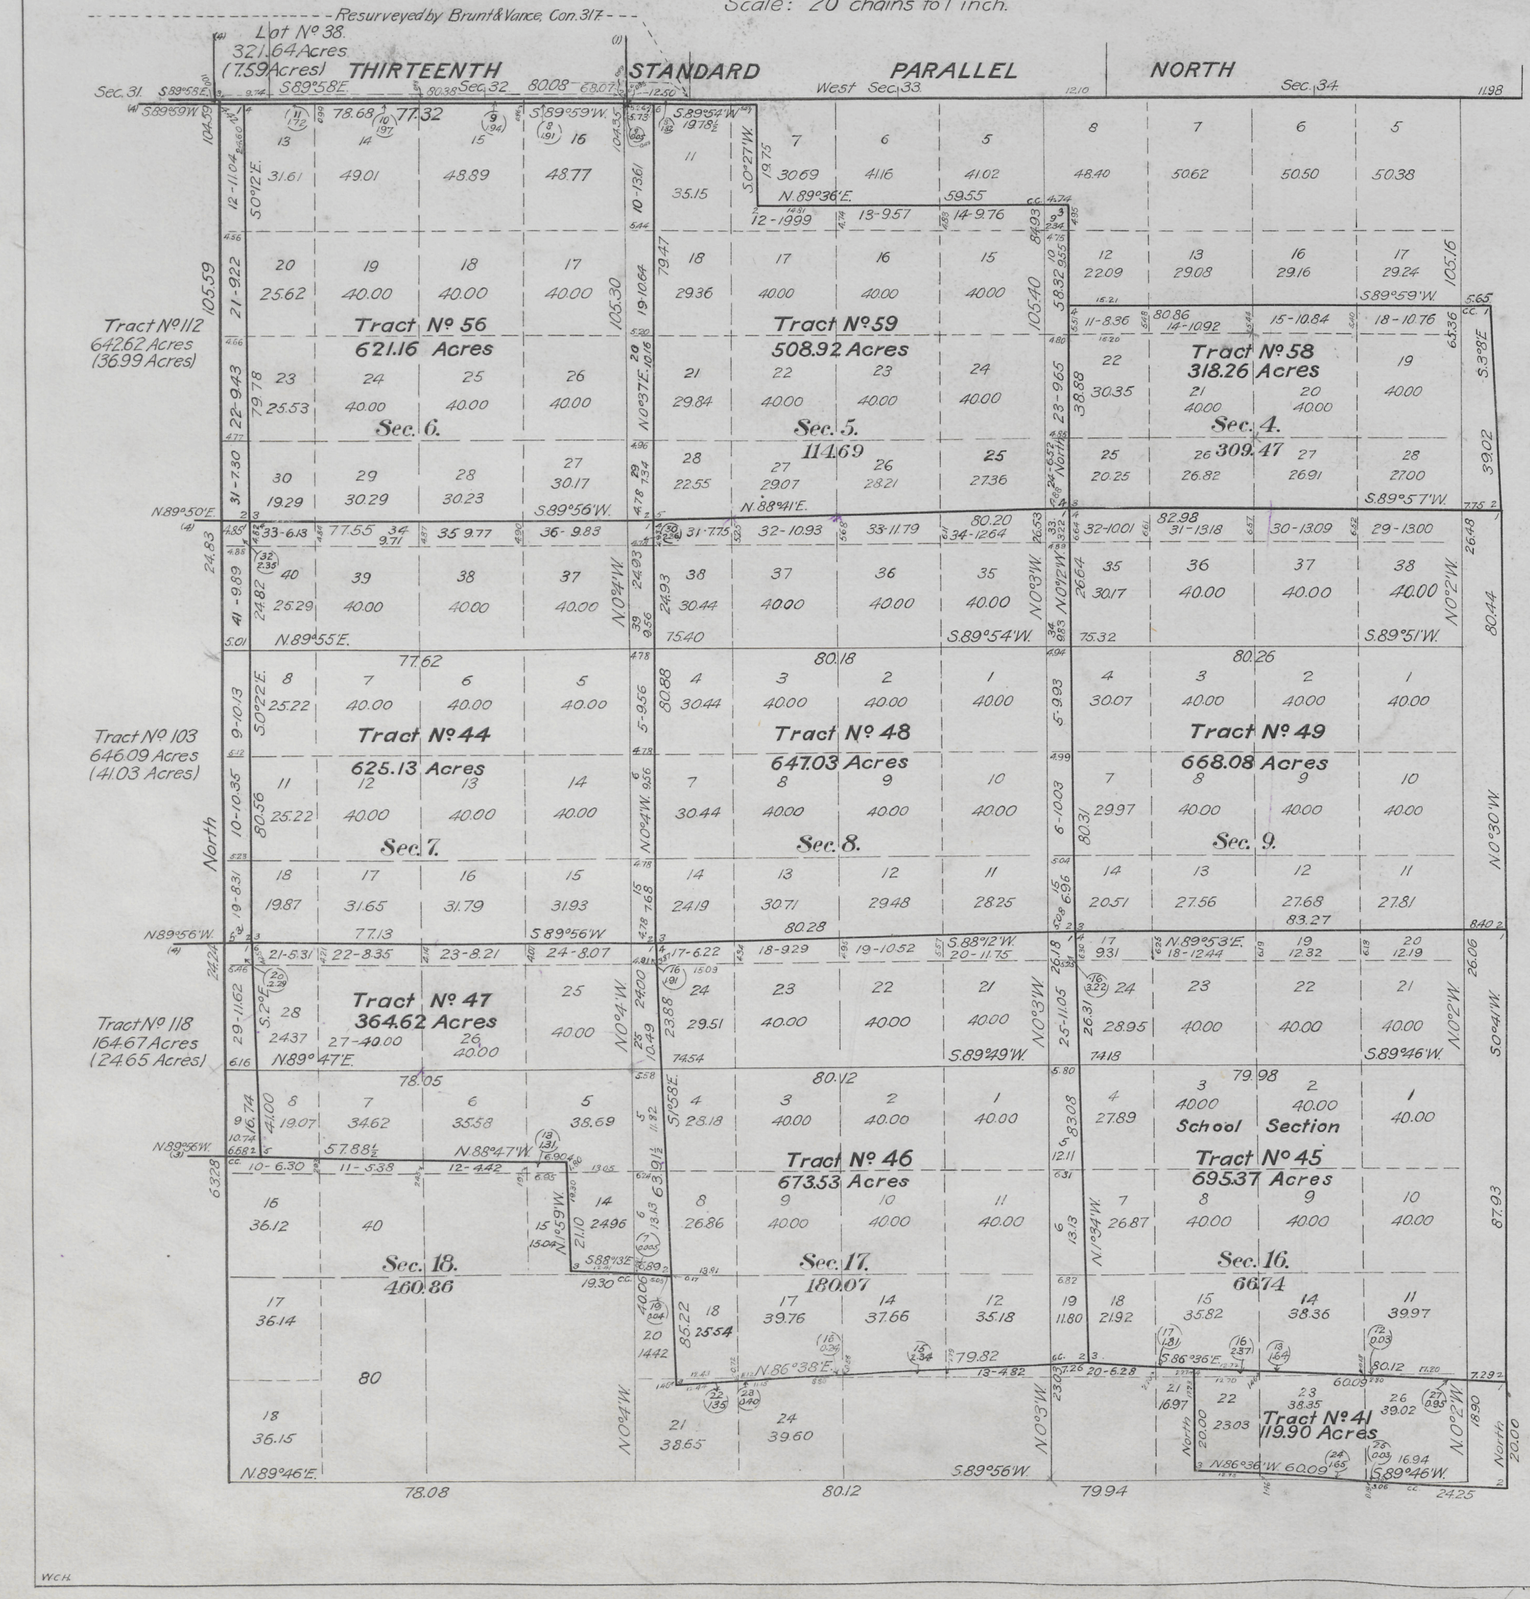

This Supplemental Plat of the resurvey of the NW¼ Township No. 52 North, Range No. 95 West of the Sixth Principal Meridian, Wyoming, is strictly conformable to the field notes of the resurvey thereof on file in this office, which have been examined and approved.
Surveyor General's Office,
Cheyenne, Wyoming,
December 7, 1910.

Surv. Gen'l.

Brunt & Vance, D.S.
Contract No. 316, August 20, 1906.
Contract No. 317, August 20, 1906.

1831
1831 C

Accepted by the Gen. Commissioner in his letter "E" January 28, 1911. In compliance with letter "E" June 3, 1912, duplicate plat mailed Buffalo Land Office June 11, 1912

52-95

40

E687

11

Supplemental Plat Nº 1

Resurvey NE¼ Township Nº 52 North, Range Nº 95 West of the Sixth Principal Meridian, Wyoming

Scale: 20 Chains to One Inch.

Secs. 1,2,3,10,11,12,13,14 & 15

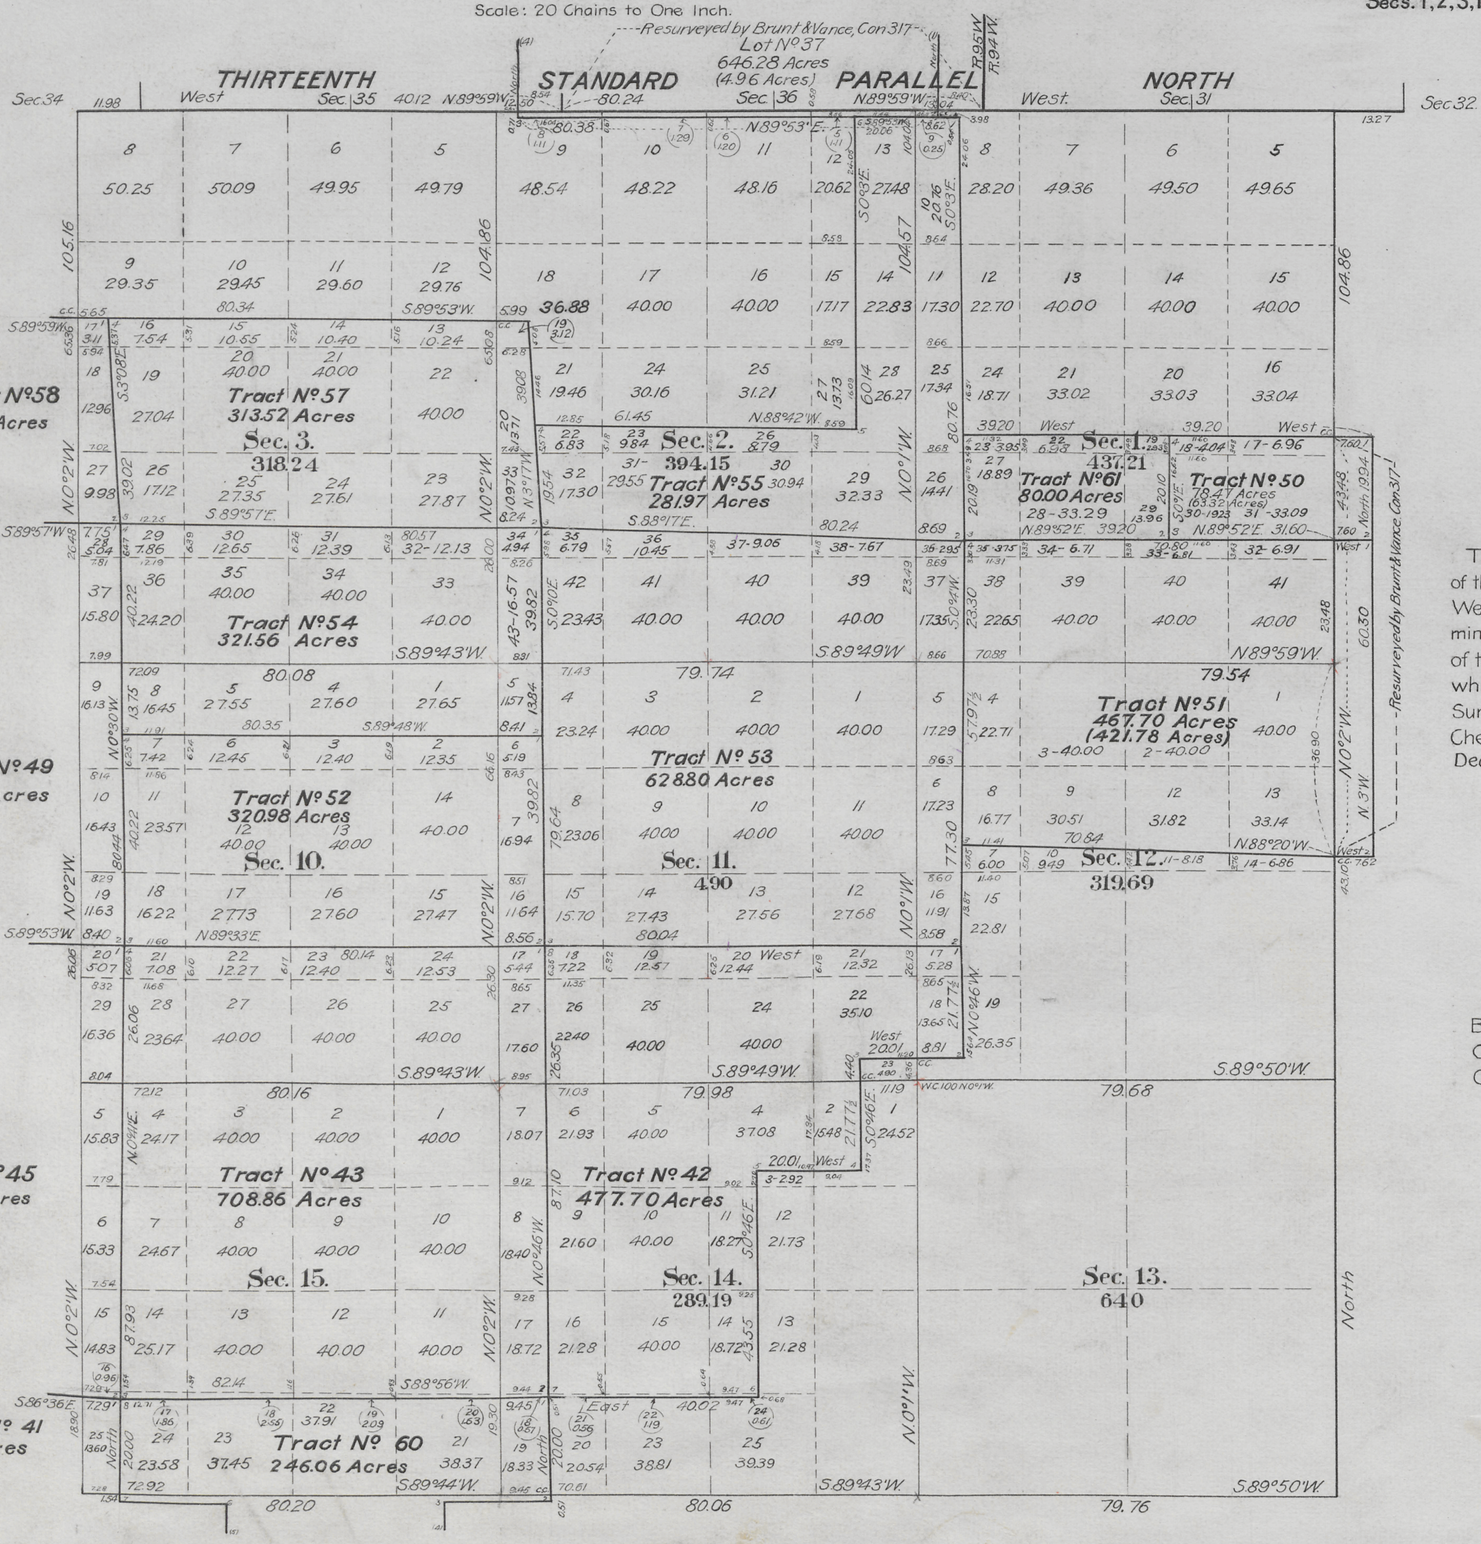

This Supplemental Plat of the resurvey of the NE¼ Township Nº 52 North, Range Nº 95 West of the Sixth Principal Meridian, Wyoming, is strictly conformable to the field notes of the resurvey thereof on file in this office, which have been examined and approved.
Surveyor General's Office,
Cheyenne, Wyoming,
December 7, 1910.

Stephens Stimson
Surveyor General

Brunt & Vance, D.S.
Contract Nº 316, August 20, 1906
Contract Nº 317, August 20, 1906

Accepted by the Act. Commissioner in his letter "E" January 25, 1911. In compliance with letter E June 8, 1912, duplicate plat mailed Buffalo Land Office, June 11, 1912.

52-95

1831

1831B

Click Here for Field Notes

Click Here for Private Land Claim Notes

Click Here for Exterior Notes

40

10

2686

(4-675a)

Resurvey Township No. 52 North, Range No. 95 West of the Sixth Principal Meridian, Wyoming

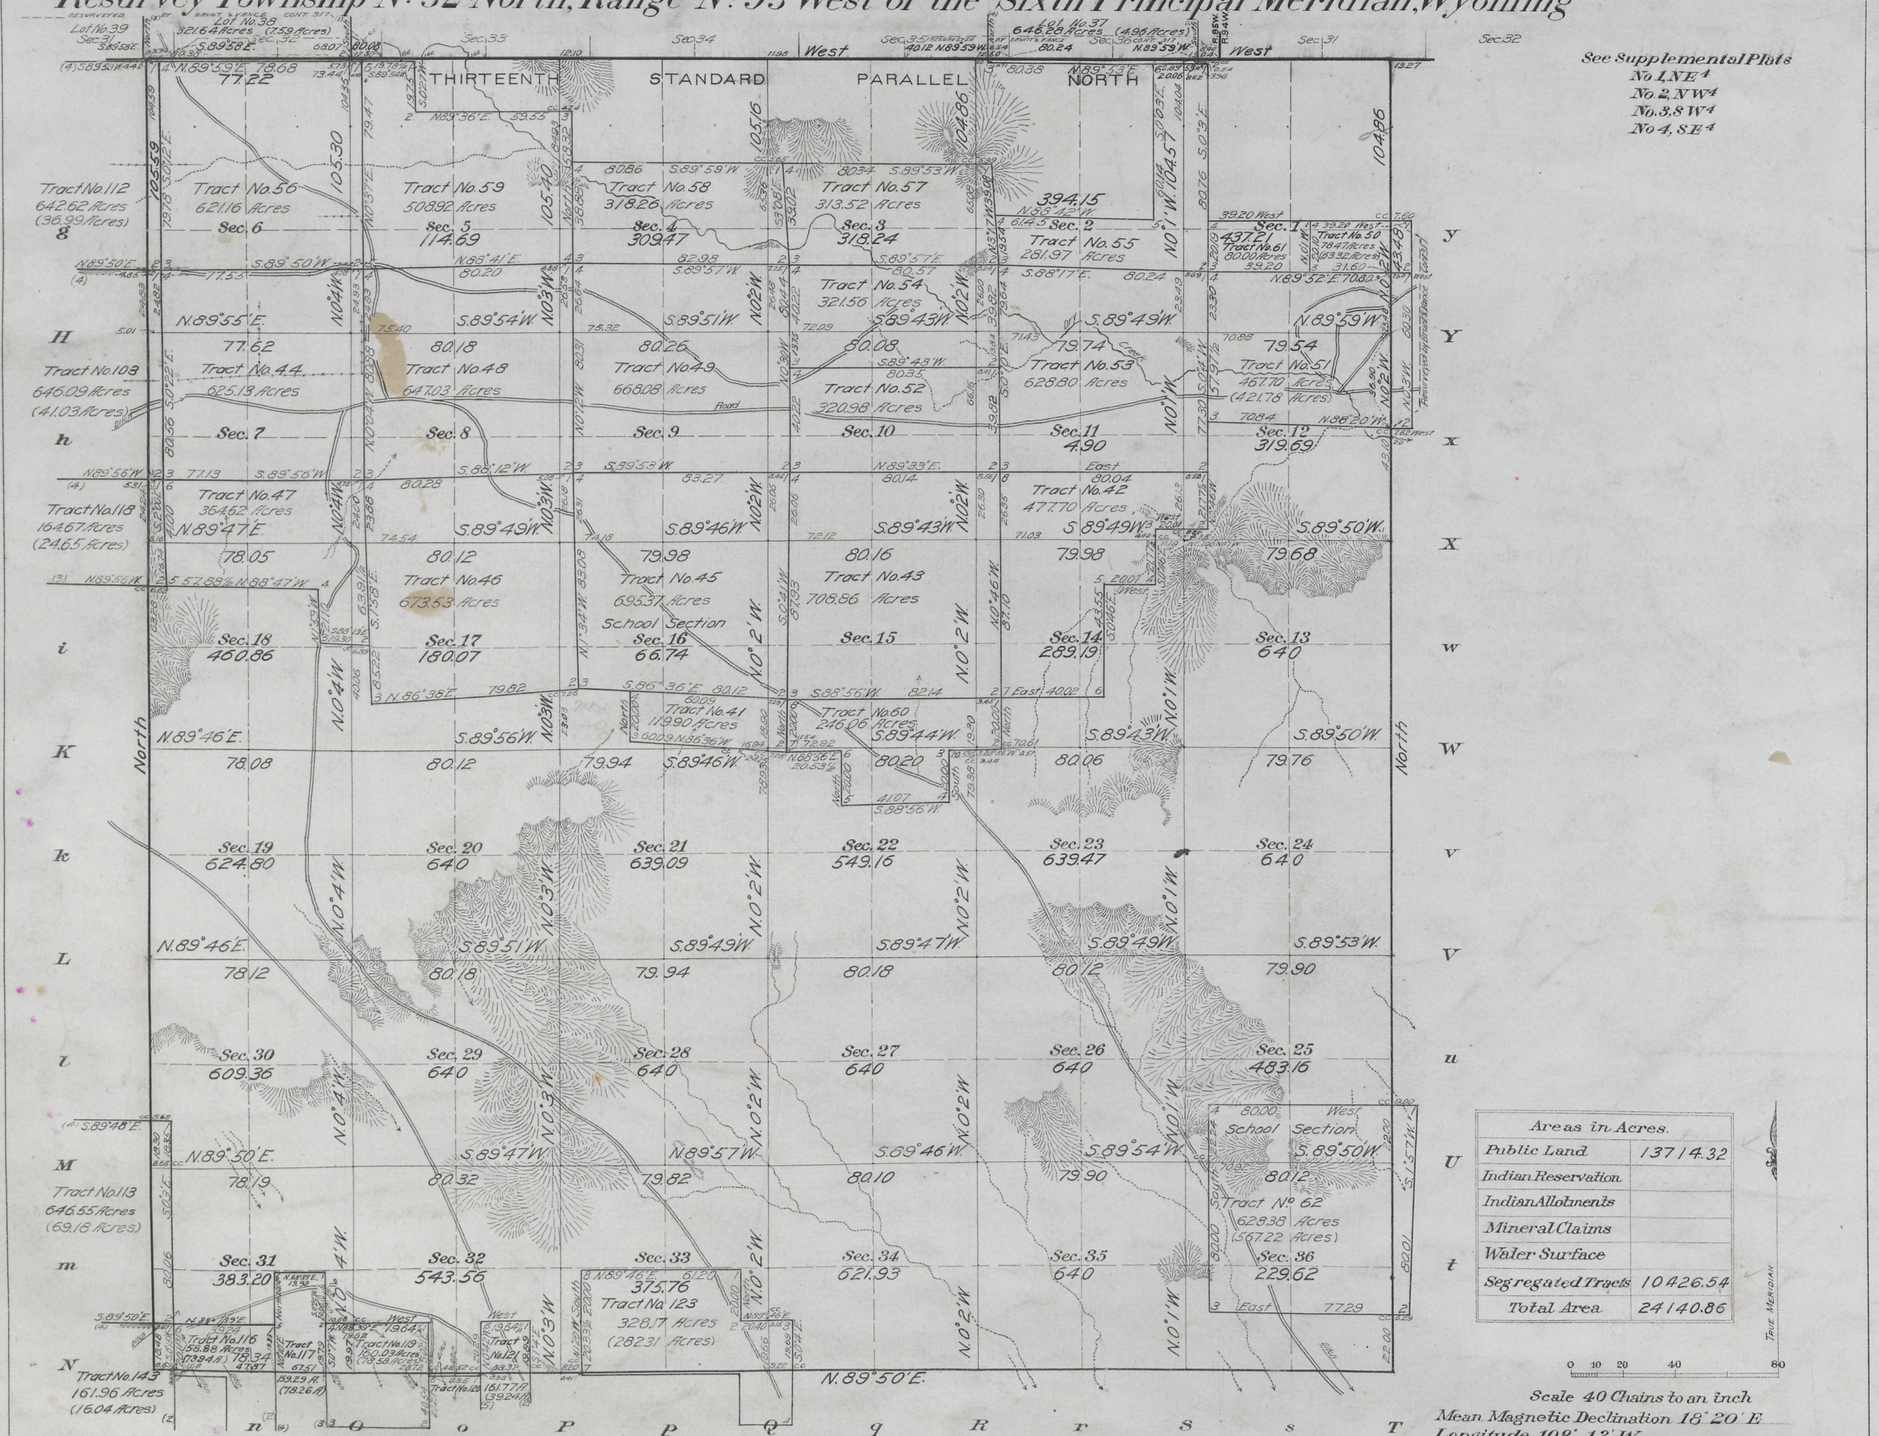

Areas in Acres.	
Public Land	13714.32
Indian Reservation	
Indian Allotments	
Mineral Claims	
Water Surface	
Segregated Tracts	10426.54
Total Area	24140.86

Scale 40 Chains to an inch

Mean Magnetic Declination 18° 20' E

Longitude 108° 12' W.

Latitude 44° 26 N.

The above map of Resurvey of Township No. 52 North Range No 95 West of the Sixth Principal Meridian Wyoming is strictly conformable to the field notes of the survey thereof on file in this office, which have been examined and approved.

U.S. Surveyor General's Office,

Cheyenne, Wyoming, December 7, 1910

Stephen P. Stanton

Surveyor General.

Surveys Designated.	By Whom Surveyed.	Contract No.	Contract Date	Amount of Surveys Mls.	chs.	lks.	When Surveyed. Begun.	Completed.
Resurvey Township Lines	Brunt & Vance	317	August 20, 1906	15	68	63	May 21, 1907	May 23, 1907
Resurvey Subdivision Lines	" "	"	" "	61	35	73	July 2, 1907	July 18, 1907
Connecting Lines	" "	"	" "	7	05	18	" "	" "
Segregated Tracts	" "	316	August 20, 1906	77	17	27	May 24, 1907	June 13, 1907
Resurvey N. Township Line	Brunt & Burnham	294	July 20, 1903	2	40	00	May 21, 1904	May 21, 1904
Resurvey N. Township Line	Edward F. Stable	293	June 29, 1903		66	73	August 31, 1903	August 31, 1903
Resurvey E. Township Line	"	"	" "	4	60	48	July 30, 1904	July 30, 1904
Amended Tract 117 Lines	William R. Bandy	Grant 10	April 6, 1911		59	92	May 5, 1911	May 5, 1911

Accepted by the Hon. Commissioner in his letter "E" January 28, 1911 In compliance with letter E of April 22, 1912. Duplicate plat mailed Buffalo Land Office, April 25, 1912.

52-95

1831

1831A

Click Here for Field Notes

(23)

2685

96

TOWNSHIP No. 52 NORTH, RANGE No. 95 WEST of the 6TH Principal MERIDIAN.

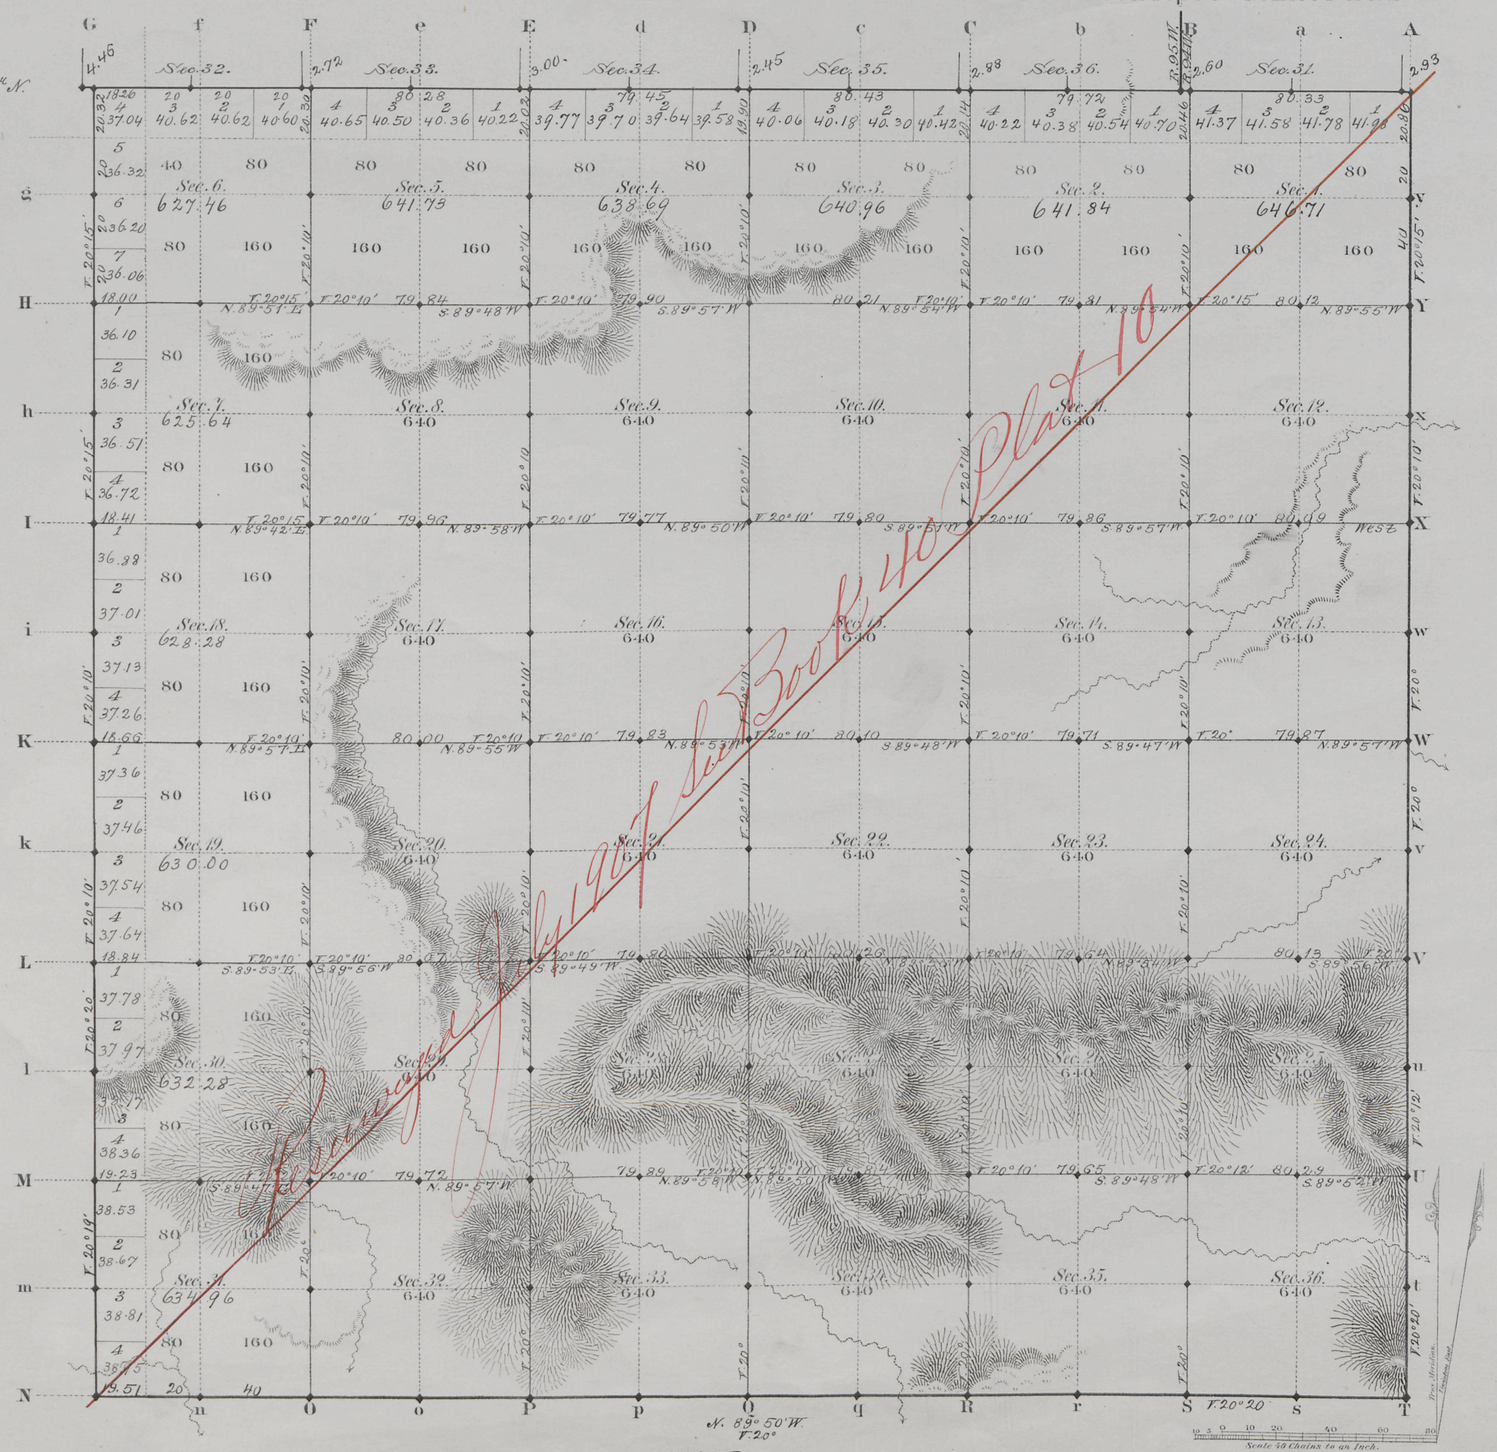

Total number of Acres. 22988.55

	Surveys Designated	By Whom Surveyed	Date of Contract	Amount of Surveys Mls	Chs	Lks	When Surveyed	Magnetic Declination
E.½ W	Township lines	C. A. Horey	June 20, 1882	18	00	69	Aug 29 and Sept. 1, 1882	20° 5' East
	Subdivisions	" "	" "	59	72	12	Sept. 2 – 5, 1882	20° 10' " "
	Connections	" "	" "		13	65	" " " "	
	13th Stand. P. N.	" "	Jan. 12, 1882	5	75	93	July 13, 1882	

The above Map of Township No. 52 North Range No. 95 West of the Sixth Principal Meridian Wyoming Territory is strictly conformable to the field notes of the survey thereof on file in this Office, which have been examined and approved

Surveyor Generals Office,
Cheyenne Wyoming
December 18th 1883

Edw. C. Davis
Dep. Surv. Gen.l

Examined & Platted

Platted Book 40 Plat 10

1831

A. Gast & Co. St. Louis Mo.

Lane
52-95

2453

Click Here for Field Notes

Indexed 10 4252

RESURVEY

TOWNSHIP EXTERIORS

Scale: 1 Inch to 160 Chains.

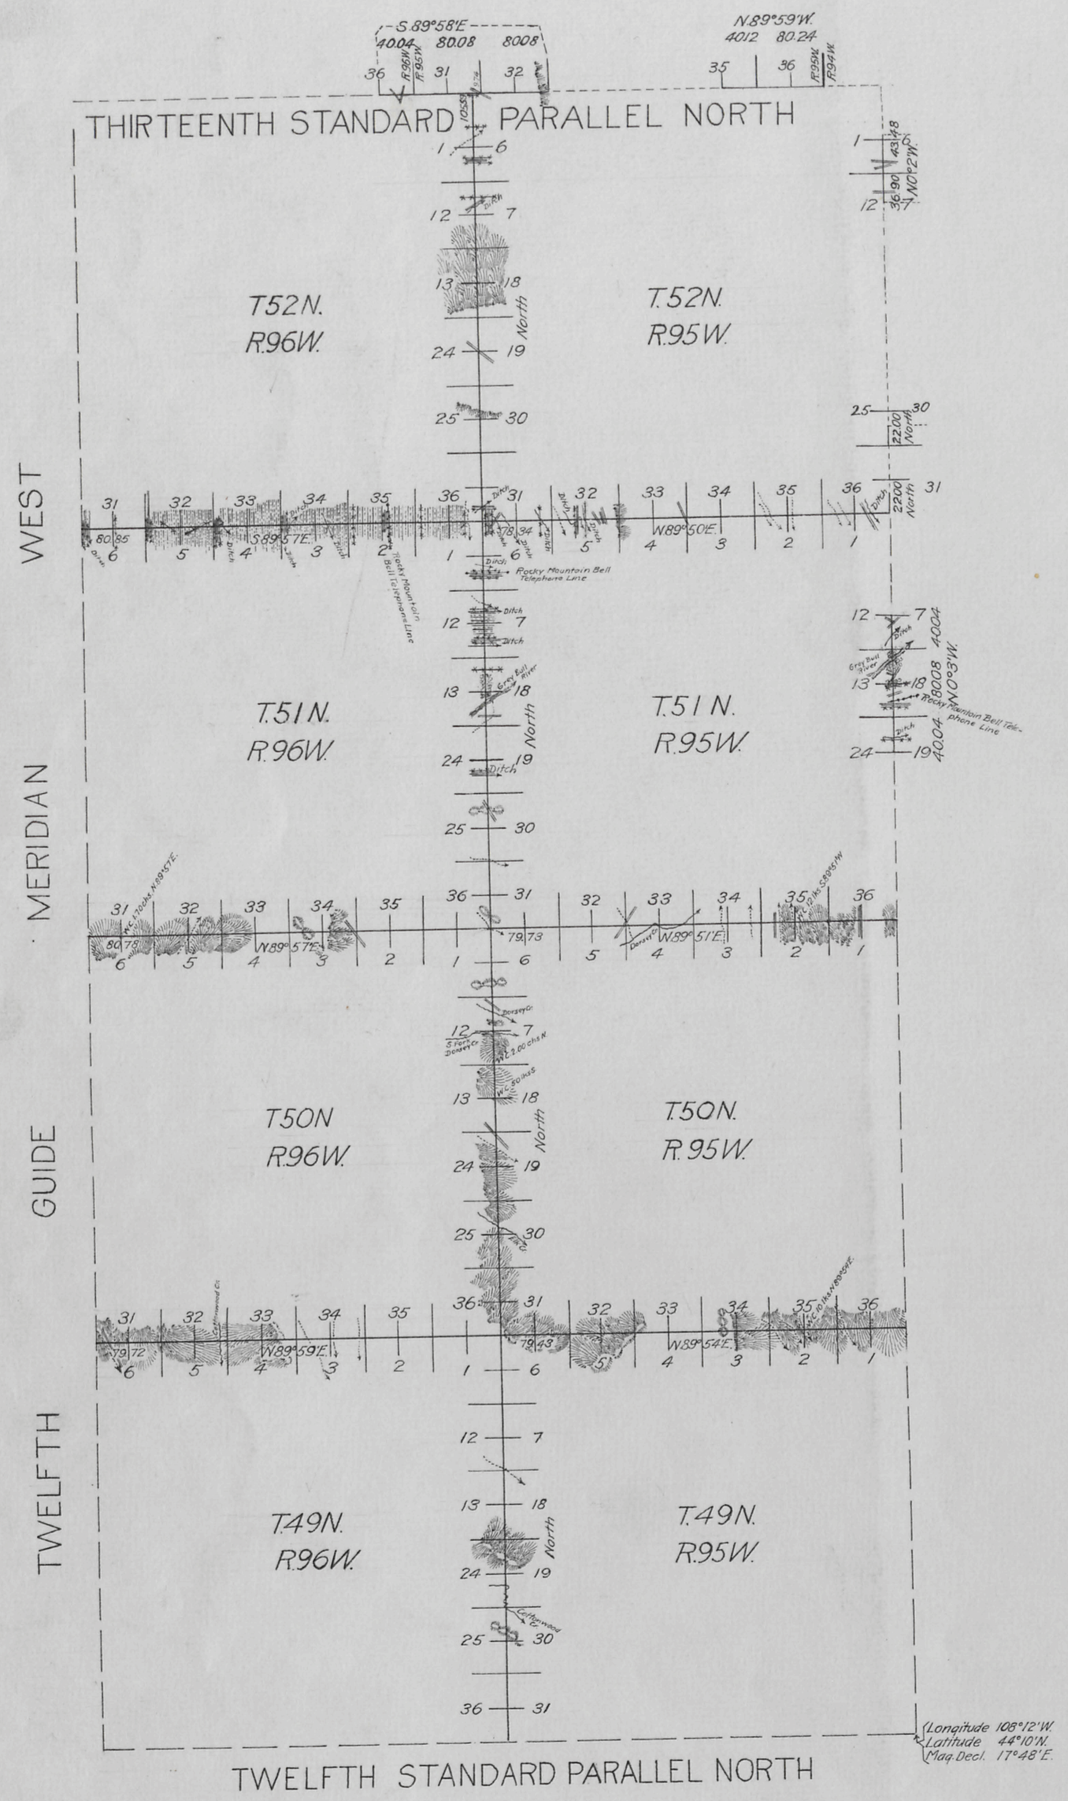

This Plat of the Resurvey
of
The North and West Boundaries of Townships 49, 50 and 51 North, Range 95 West;
The North Boundaries of Townships 49, 50 and 51 North, Range 96 West;
The West Boundary of Township 52 North, Range 95 West
of the
Sixth Principal Meridian, Wyoming,
is strictly conformable to the field notes of the resurvey thereof by
Brunt & Vance, U.S.D.S.
under their Contract No. 317,
dated August 20, 1906,
which have been examined, approved and filed in this office.
U.S. Surv. Gen'l's Office,
Cheyenne, Wyoming,
December 7, 1910

Stephen P. Johnson
Surveyor General.

Surveys Designated	Amount	When Surveyed.
	Mls. Chs. Lks.	
Standard Lines	4-00-56.	May 23, 1907.
Township Lines	63-68-98.	Sept 9-24, 1906. May 18-22, 1907.
Connections	5-53-53	Sept 10-24, 1906. May 20-21, 1907.

W.C.H.

Accepted subject to the approval of the Commissioner of the G.L.O. dated Nov. 25th 1911.

(23)

Indexed

2699

Click Here for Field Notes

Retracement Notes, All or Part

90

EXTERIOR LINES

Scale 3 miles to an inch. Magnetic Variation East.

Xd

Helmick

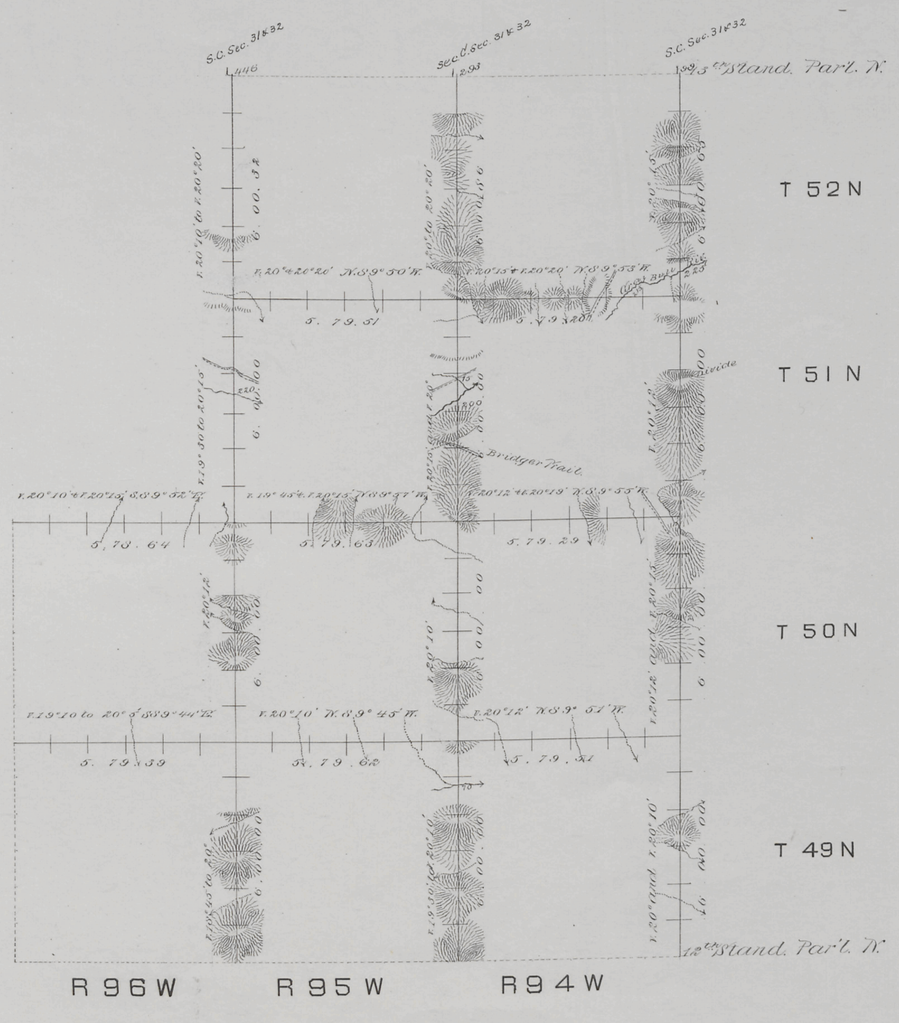

Surveys Designated.	By whom surveyed.	Date of contract.	Amount of surveys M	C	L	When surveyed.
Exterior lines	C. A. Honey	June 20, 1882.	119	76	62	Aug 26-Sept. 1, 1883.
Corrections	" "	" " "		8	38	" " "

I hereby certify that the above diagram of the Exterior Lines of Tps. 49 and 50 N., Rs 94, 95 & 96 west of the 6th P.M., also, Tps. 51 and 52 N., Rs. 94 & 95 west of the 6th P.M., Wyoming Territory, is strictly conformable to the field notes of the survey thereof on file in this Office, which have been examined and approved.

Surveyor Generals Office,
Cheyenne Wyo. December 1st 1883

Edw. C. David
Sur. Gen'l.

1834