TOWNSHIP 55 NORTH, RANGE 96 WEST, OF THE SIXTH PRINCIPAL MERIDIAN, WYOMING.

DEPENDENT RESURVEY AND SUBDIVISION OF SECTION 7

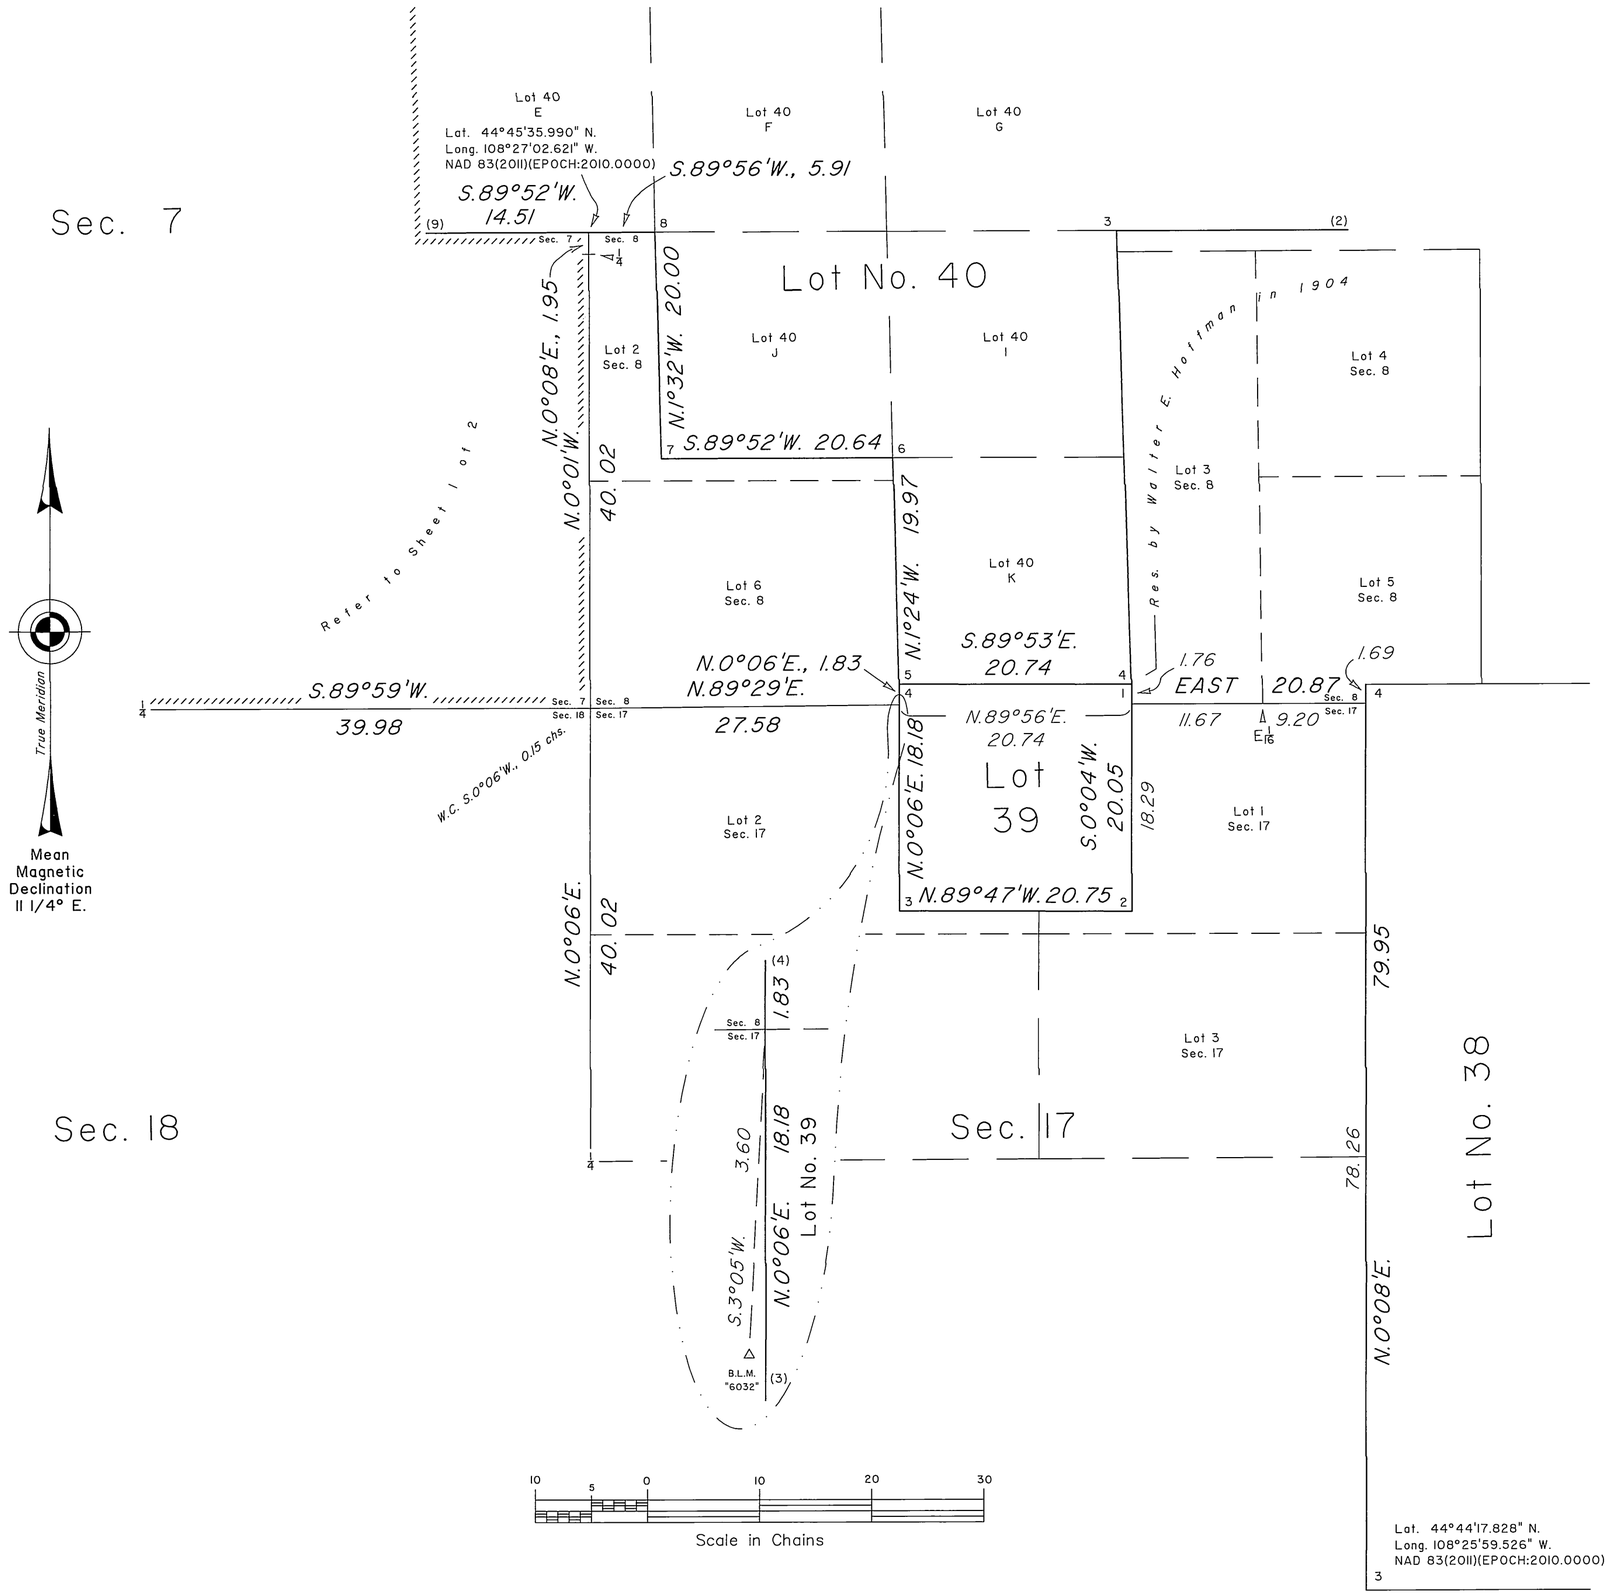

Reference should be made to sheet No. 1 for survey information.

UNITED STATES DEPARTMENT OF THE INTERIOR
BUREAU OF LAND MANAGEMENT

Cheyenne, Wyoming — November 14, 2012

This plat is strictly conformable to the approved field notes, and the survey, having been correctly executed in accordance with the requirements of law and the regulations of this Bureau, is hereby accepted.

For the Director

John P. Lee

John P. Lee
Chief Cadastral Surveyor for Wyoming

SHEET INDEX

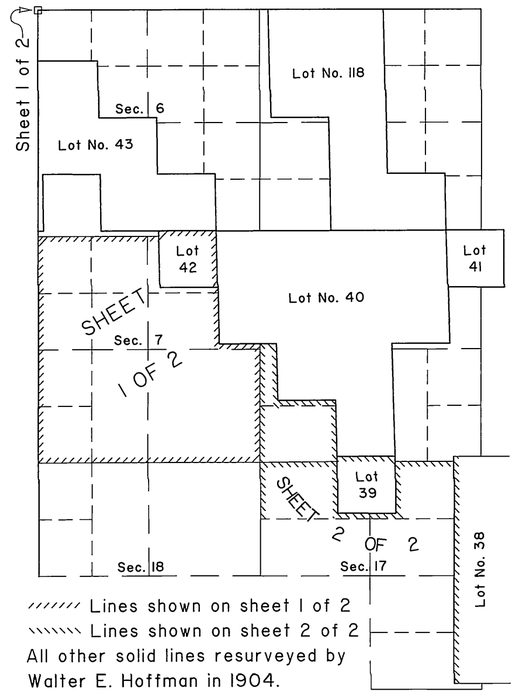

////// Lines shown on sheet 1 of 2
\\\\\\ Lines shown on sheet 2 of 2
All other solid lines resurveyed by Walter E. Hoffman in 1904.

J.E.J.

1900 E

OFFICIALLY FILED: November 14, 2012

JTE

8591

Click Here for Field Notes

ORIGINAL

TOWNSHIP 55 NORTH, RANGE 96 WEST, OF THE SIXTH PRINCIPAL MERIDIAN, WYOMING.

DEPENDENT RESURVEY AND SUBDIVISION OF SECTION 7

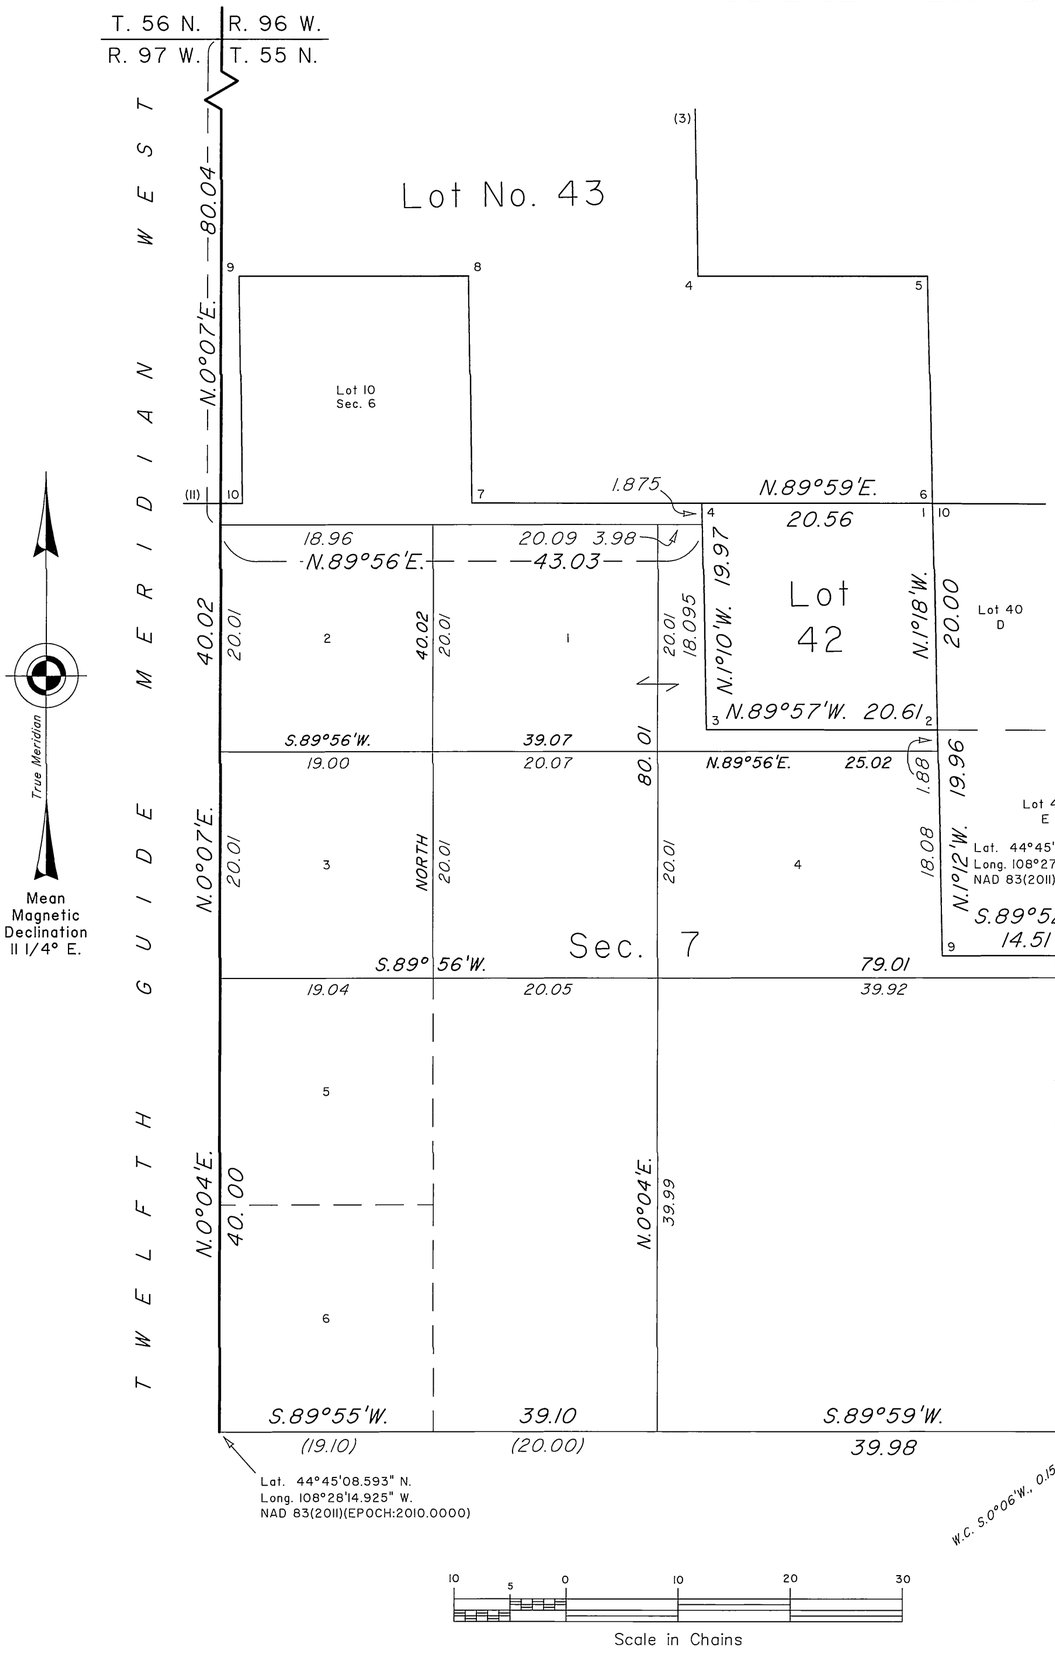

A history of surveys is contained in the field notes.

This plat in two sheets represents the dependent resurvey of Lot No. 39 and Lot No. 42, a portion of Lot No. 38 and Lot No. 40, a portion of the Twelfth Guide Meridian West, through Township 55 North, between Ranges 96 and 97 West, and a portion of the subdivisional lines, designed to restore the corners in their true original locations according to the best available evidence, and the survey of the subdivision of section 7, T. 55 N., R. 96 W., Sixth Principal Meridian, Wyoming.

Except as indicated hereon, the lotting and areas are as shown on the plats approved December 5, 1905, and May 19, 1913.

Survey executed by James E. Jacob, Cadastral Surveyor, beginning June 20, 2011, and completed May 3, 2012, pursuant to Special Instructions and Assignment Instructions dated May 26, 2011, for Group No. 844, Wyoming.

UNITED STATES DEPARTMENT OF THE INTERIOR
BUREAU OF LAND MANAGEMENT

Cheyenne, Wyoming — November 14, 2012

This plat is strictly conformable to the approved field notes, and the survey, having been correctly executed in accordance with the requirements of law and the regulations of this Bureau, is hereby accepted.

For the Director

John P. Lee

John P. Lee
Chief Cadastral Surveyor for Wyoming

SHEET INDEX

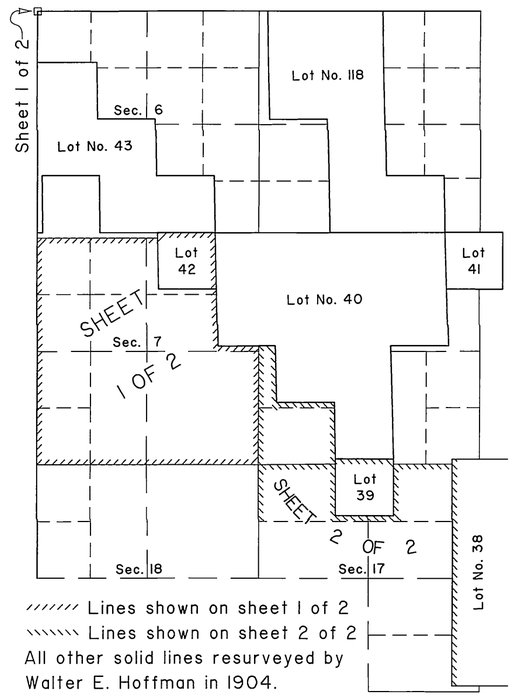

////// Lines shown on sheet 1 of 2
\\\\\\ Lines shown on sheet 2 of 2
All other solid lines resurveyed by Walter E. Hoffman in 1904.

J.E.J.

1900 D

OFFICIALLY FILED: November 14, 2012

JEJ

2931

Supplemental Plat.

Index to segregated lots.

Resurvey Township No. 55 North, Range No. 96 West of the 6th Principal Meridian, Wyoming.

Contract No. 295, Walter E. Hoffman, Feb. 17. 1904.

Resurvey.		Original Survey.						
Lot No.	Area.	T.	R.	Sec.	Subdivision.	Entry Kind	Entry No.	Entryman.
37	640.00	55	96	36	All.	S.S.		Wyoming.
38	640.00	,,	,,	16	All.	,,		,,
39	41.52	,,	,,	17	N.W¼N.E¼	S.L.		,,
40	453.41	,,	,,	8	N½ & W½S.E¼ & NE¼S.W¼	,,		,,
41	40.34	,,	,,	9	N.W¼N.W¼	,,		,,
42	40.34	,,	,,	7	N.E¼N.E¼	,,		,,
43	314.87	,,	,,	6	S½N.W¼ & W½S.W¼ & NE¼S.W¼ & NW¼SE¼ & S½S.E¼	,,		,,
117	283.48	56	,,	4	E½N.W¼ & E½S.W¼ & W½NE¼ & N.W¼S.E¼	,,		,,
118	286.00	,,	,,	5	E½N.W¼ & W½N.E¼ & W½SE¼ & S.E¼S.E¼	,,		,,

The above supplemental plat of the resurvey of T. 55 N. R. 96 W. being an index to the lots segregated and lotted by the original public survey, has been prepared in strict conformity to the field notes of the accepted resurvey on file in this office which have been examined and approved.

Surveyor General's Office,
Cheyenne, Wyo., November 2, 1907.

Alpheus P. Hanson
Surv. Genl for Wyoming.

I.W.C.H.

55-96

1900 B C

36

2930

(4-675 a)

72-B

38-a

Supplemental Plat

Resurvey Township No. 55 North, Range No. 96 West of the Sixth Principal Meridian, Wyoming

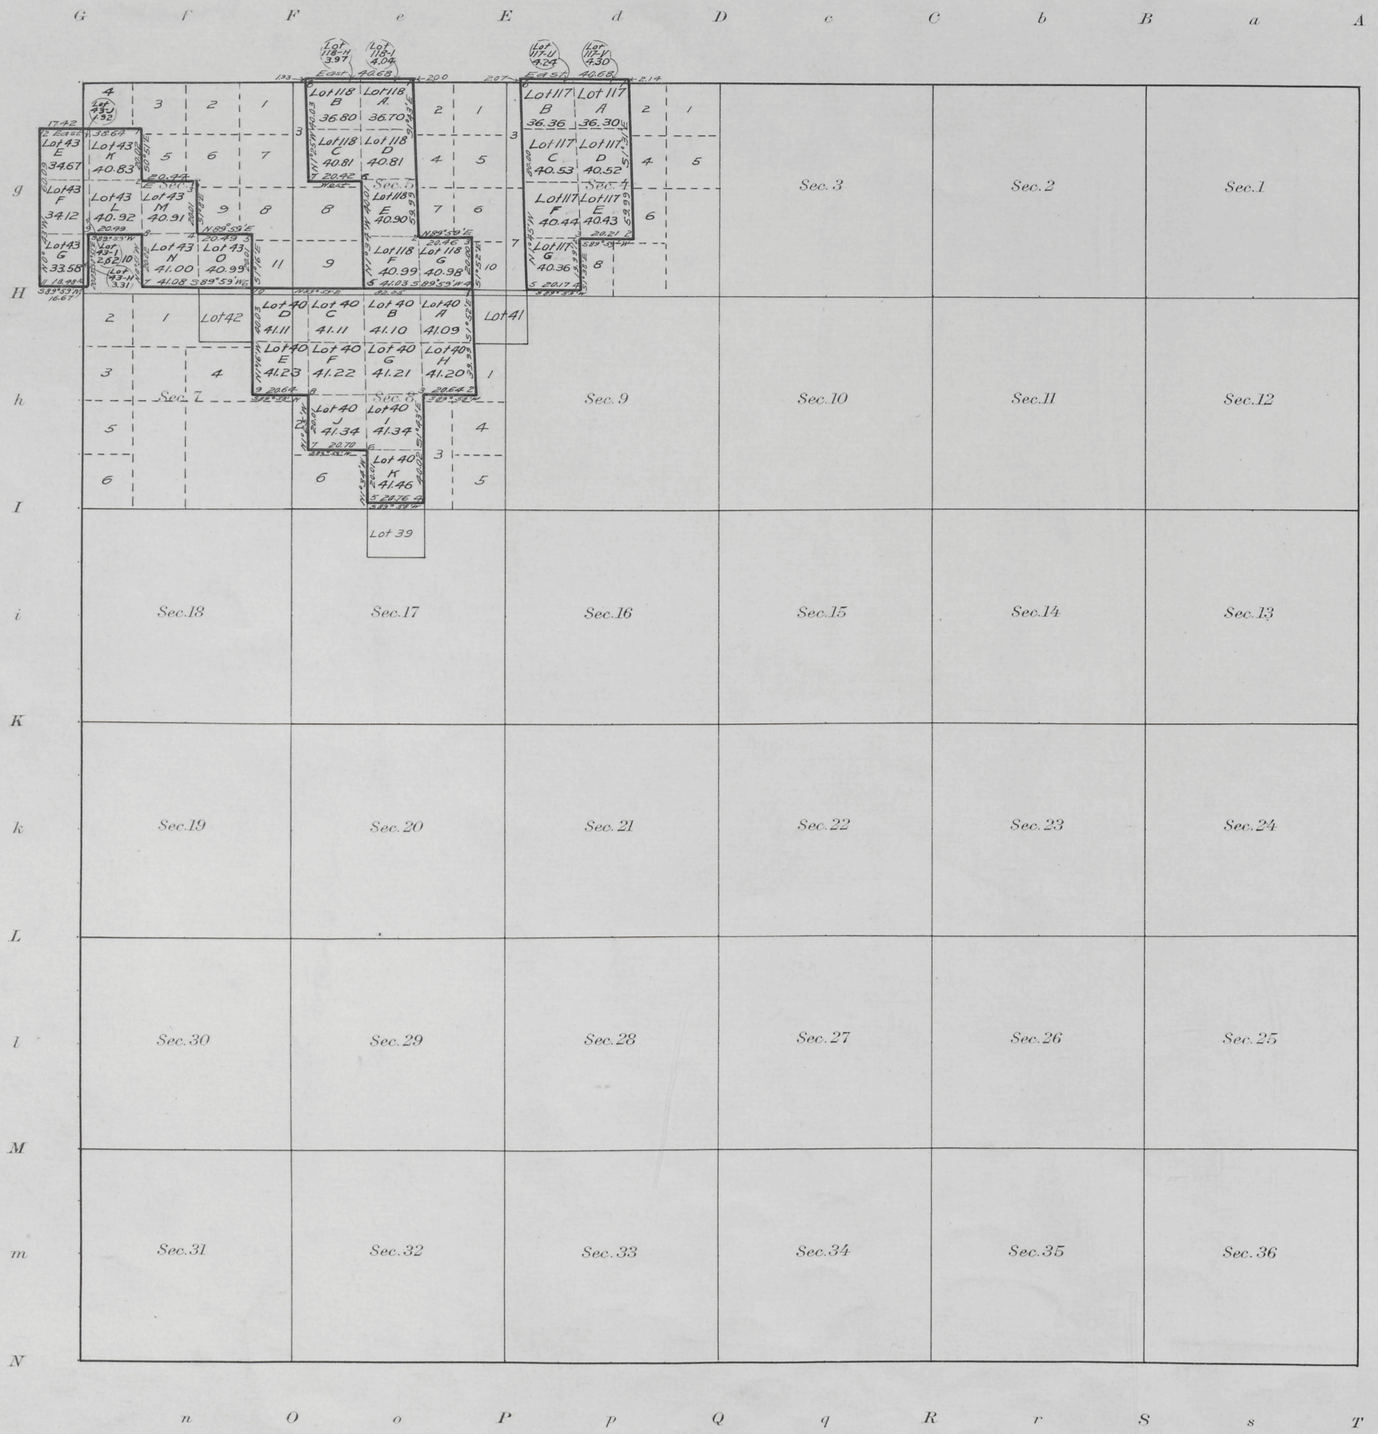

Office of U.S. Surveyor General
Cheyenne, Wyoming
May 19, 1913

This Supplemental Plat, showing subdivision of Tracts of resurveyed T. 55 N., R. 96 W., survey and plat approved December 6, 1905, into its legal subdivisions or aliquot parts, has been prepared in compliance with instructions contained in G.L.O. Letter "E", dated March 27, 1913, and is hereby approved.

Alphaus P. Hanson
Surveyor General

Areas in Acres	
Public Land	
Indian Reservation	
Indian Allotments	
Mineral Claims	
Water Surface	
Total Area	

True Meridian

0 10 20 40 80

Scale 40 Chains to an inch

Mean Magnetic Declination

Surveys Designated	By Whom Surveyed	Contract		Amount of Surveys			When Surveyed	
		No.	Date	Mls.	chs.	lks.	Begun	Completed

The above map of Township No. _____ Range No. _____ of the _____ Meridian _____ is strictly conformable to the field notes of the survey thereof on file in this office, which have been examined and approved

U. S. Surveyor General's Office.

Surveyor General.

A.L.R.

Accepted by the Hon. Commissioner in his letter E June 20, 1913.
Triplicate plat mailed to Buffalo Land Office, June 23, 1913.

1900 # B

55-96

36.

Click Here for Field Notes

38

See 38-a

(4-675)

2929

Resurvey Township No. 55 North, Range No. 96 West of the 6th Principal Meridian, Wyoming.

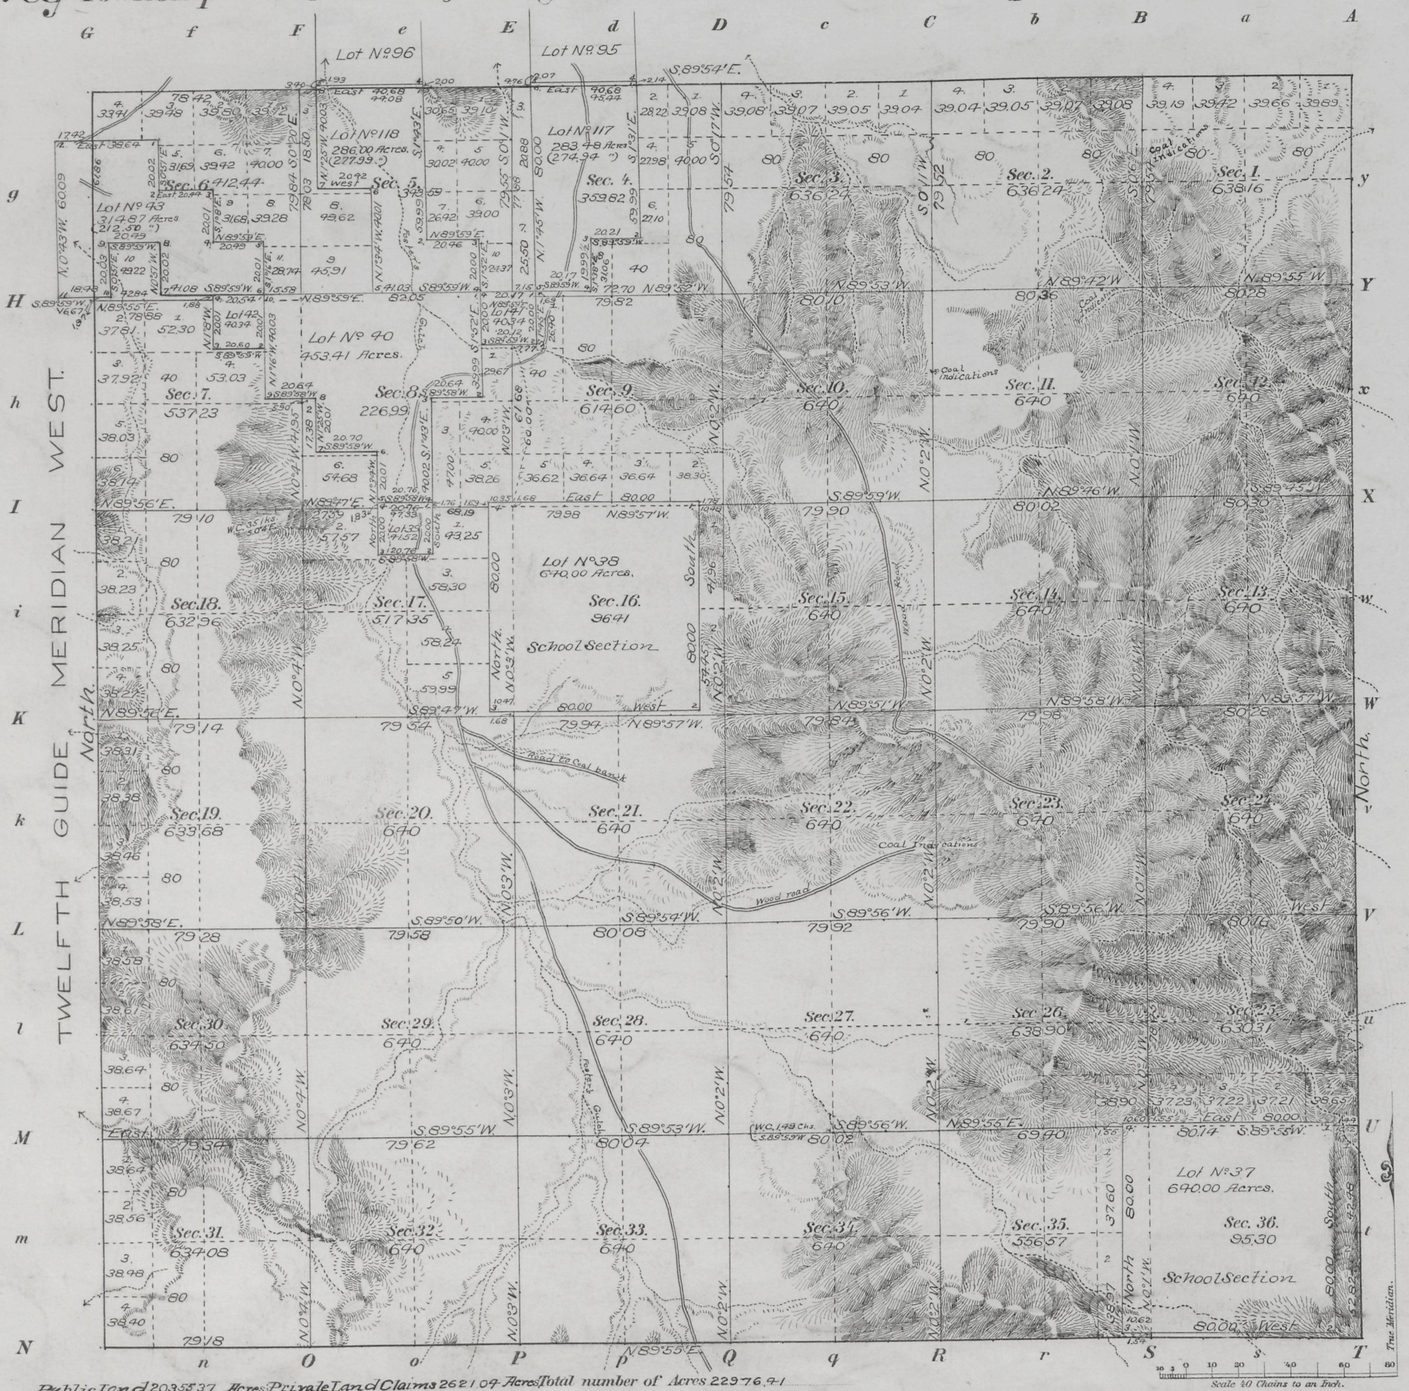

Meanders of								
Posts	Courses	Ch.Lk.s	Posts	Courses	Ch.Lk.s	Posts	Courses	Ch.Lk.s

Private Land Claims.		
Number	Area. Total	In Township.
37	640.00 Acres.	640.00 Acres.
38	640.00 "	640.00 "
39	41.52 "	41.52 "
40	453.41 "	453.41 "
41	40.34 "	40.34 "
42	40.34 "	40.34 "
43	314.87 "	212.50 "
117(56-96)	283.98 "	274.94 "
118 " "	286.00 "	277.99 "
	Total	2621.04 "

Latitude 44°41' N.
Longitude 108°22' W.
Mean Mag. Decl. 17°54' E.

Public Land 203.55.37 Acres Private Land Claims 2621.04 Acres Total number of Acres 2276.91

Surveys Designated	By Whom Surveyed	Date of Contract No.	Amount of Surveys M.	Ch.s	Lk.s	When Surveyed
Resurvey N.&S.W. Township lines	Walter E. Hoffman	235, Feb 17, 1904	17	77	60	July 6-10- 1904
Resurvey Subdivisions	" " "	" " "	58	51	12	Sept. 12-22, 1904.
Connections	" " "	" " "	1	12	06	" " "
Private Land Claims	" " "	" " "	51	59	49	" 5-11, "
East Boundary	Brunt & Burnham	294, July 20, 1903	6	00	00	May 25, 1904.

C.W.H. Computer.
F.A.O. Topog. & Lettering

THE NORRIS PETERS CO. LITHO., WASHINGTON, D. C.

The above Map of Resurvey of Township No. 55 North, of Range No. 96 West of the 6th Principal Meridian, Wyoming, is strictly conformable to the field notes of the survey thereof on file in this Office which have been examined and approved.

Surveyor Generals Office, Cheyenne, Wyoming, Dec. 5th, 1905

Stephen L. Harrison
Sur. Gen.

A.L.R.

Survey accepted by the Stock Commissioner in his letter E, Feb 8 1906. Triplicate plat forwarded to Buffalo Land Office August 27, 1906

1900A

55-96

(24)

Click Here for Field Notes

2928

62

TOWNSHIP No. 55 NORTH, RANGE No. 96 WEST of the 6TH Principal MERIDIAN.

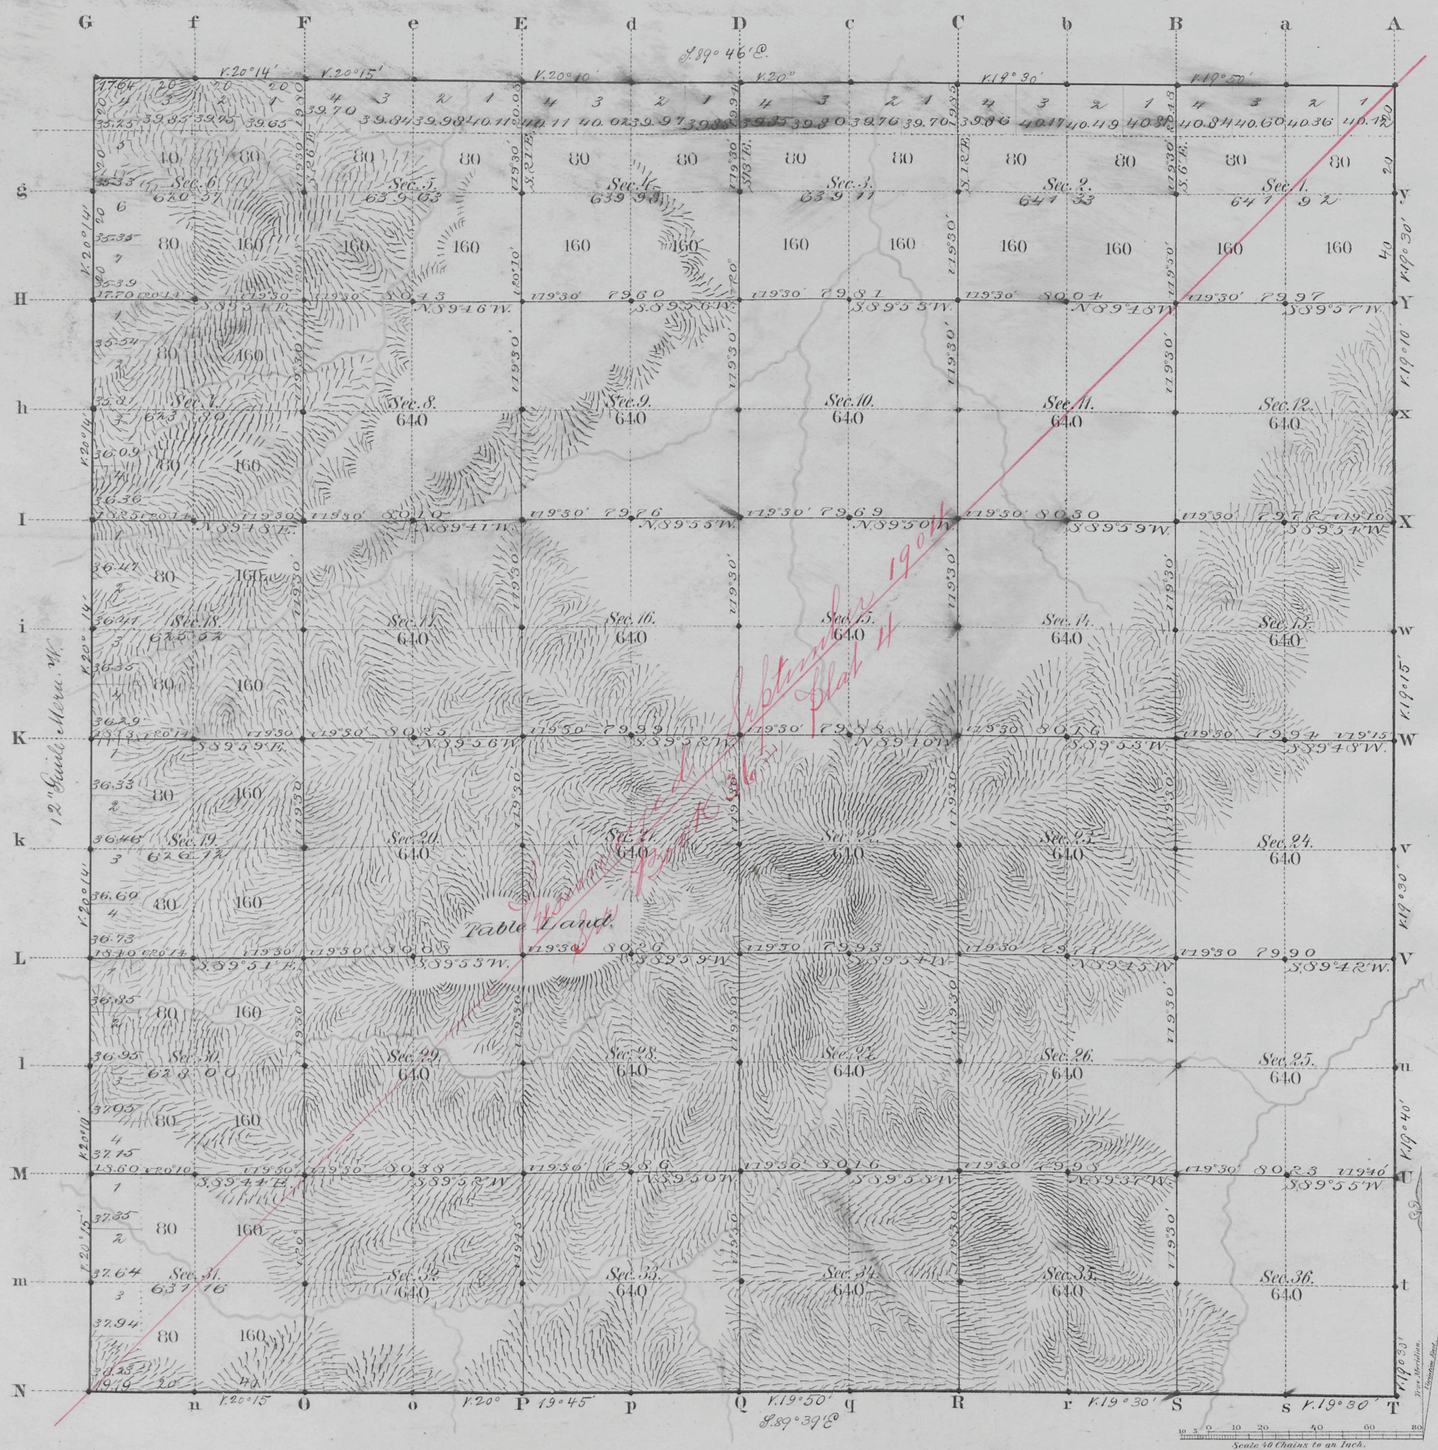

Total number of Acres. 22,957.14

Surveys Designated	By Whom Surveyed	Date of Contract	Amount of Surveys Mls	Chs	Lks	When Surveyed	Magnetic Declination
E. & N. Township lines	Theo. Birage	July 13 1882	17	76	83	May 21 – 24 1883	19° 35' East
Subdivisions	" "	" "	59	71	36	June 30 – July 6 "	19° 30' " "
Connections							
12th Guide M. W.	" "	" "	6	00	00	May 11 & 12, 1883	

The above Map of Township No. 55 North Range No. 96 West of the Sixth Principal Meridian Wyoming Territory is strictly conformable to the field notes of the survey thereof on file in this Office, which have been examined and approved

Surveyor Generals Office,
Cheyenne Wyoming
January 5th 1884

Edw. C. Darcy
Surv. Genl.

A. Gast & Co, St. Louis Mo.

1900

Cane
55-96

Click Here for Field Notes

Indexed

4848

RESURVEY
TOWNSHIP EXTERIORS

Scale: 1 inch ≈ 160 Chains.

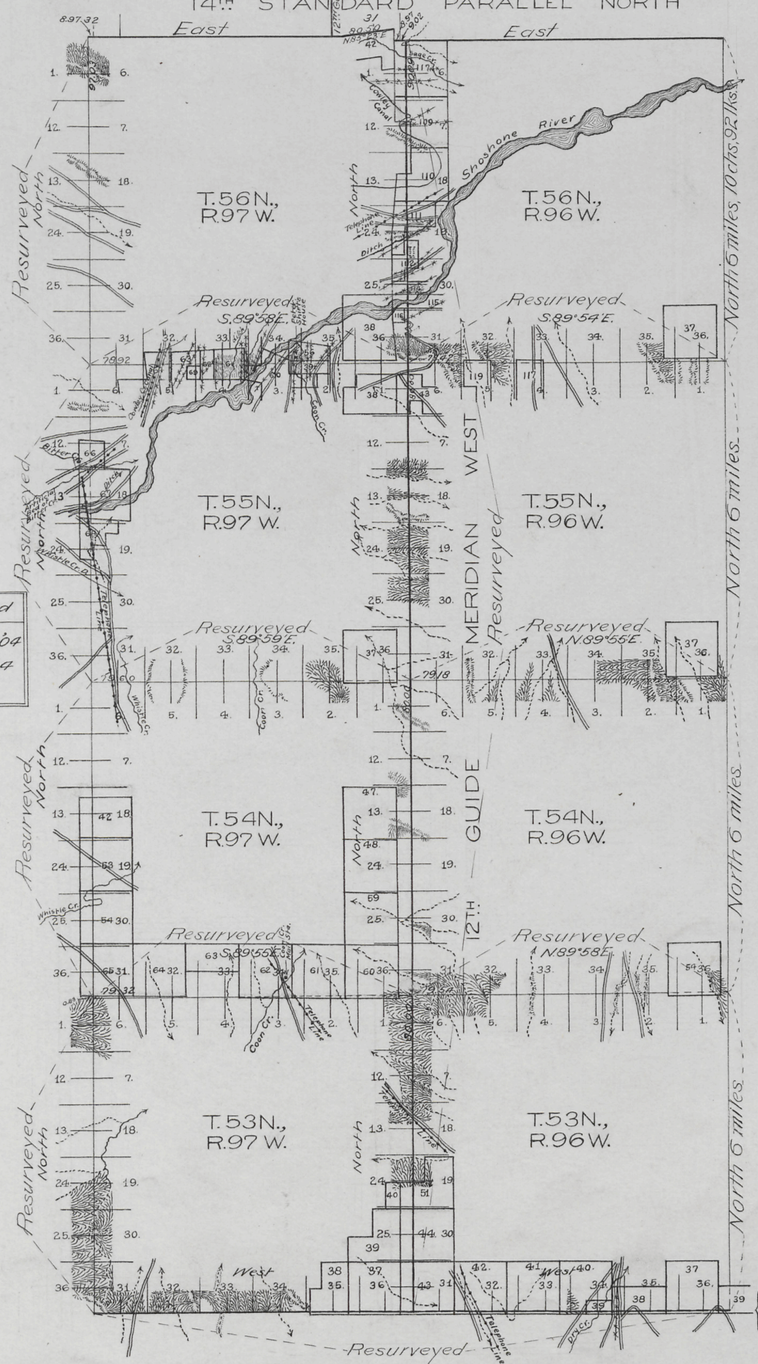

Table of Mileage

Surveys Designated	Amount Mls.	Chs.	Lks.	When Surveyed
Standard lines resur.	36	10	9	June 29-July 7, '04
Township " "	60	12	1	July 8-20, 1904
Connections		17	99	July 7-20, "

This Plat
of the Resurvey of
the 13th Standard Parallel North through Rgs. 96 and 97 W.;
the 12th Guide Meridian West through Tps. 53, 54, 55 and 56 N.;
and the North boundary of T. 53 N., R. 96 W.; the North boundary of T. 54 N., R. 96 W.; the North boundary of T. 55 N., R. 96 W.;
the West and North boundaries of T. 53 N., R. 97 W.;
" " " " " " T. 54 N., R. 97 W.;
" " " " " " T. 55 N., R. 97 W.;
and the West boundary of T. 56 N., R. 97 W. of the
6th Principal Meridian,
Wyoming,
is strictly conformable to the field notes of the re-survey thereof

by
Walter E. Hoffman, U.S.D.S.,
under his
Contract No. 295, dated Feb. 17, 1904.
which have been examined, approved and filed in this office.

U.S. Surv. Gen'ls Office,
Cheyenne, Wyoming,
December 6th, 1905

Alpheus P. Hanson
U.S. Surv. Gen'l.

Latitude	44° 31' N.
Longitude	108° 22' W.
Mean Mag. Decl.	18° 00' E.

2900

Survey accepted by the Hon Commissioner in his letter "E," Feb 8, 1906.

(24)

Indexed

2975

70

Click Here for Field Notes

EXTERIOR LINES.

Magnetic Variation East. Scale 3 miles to 1 inch

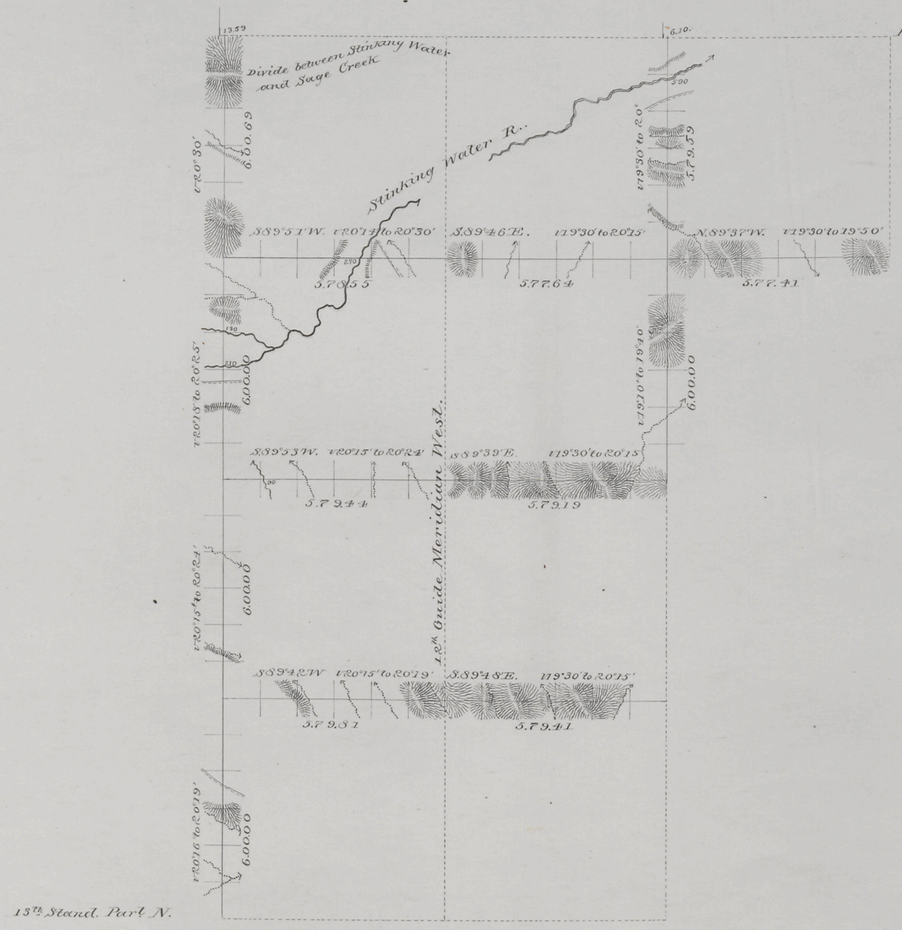

T. 56 N.

T. 55 N.

T. 54 N.

T. 53 N.

R. 97 W. R. 96 W. R. 95 W.

Surveys Designated	By Whom Surveyed	Date of Contract	Amount of Surveys Mlg	Chs	Lks	When Surveyed
Exterior lines	Theo. Binge	July 13th 1882	77	71	73	May 19-31st 1883
Connections	" "	" " "		19	69	" " "

I hereby certify that the above diagram of the Exterior lines of Township 56 N. Range 95 W. and Townships 53, 54, 55 & 56 N. Ranges 96 & 97 W. of the 6th Principal Meridian Wyoming Territory, is strictly conformable to the Field notes of the Survey thereof on file in this Office, which have been examined and approved

Surveyor General's Office
Cheyenne Wyoming
January 5" 1884

Edw. C. David
" Surv.r Gen.l

1908

(24) 2973

Click Here for Field Notes

Retracement Notes, All or Part

68

Indexed

12TH GUIDE MERIDIAN WEST

In Townships 53, 54, 55 & 56 North, betw: Ranges 96 & 97, West of the 6th P.M., Wy. Ty.

Scale 40 Chs to 1 inch. Mag. Var. East.

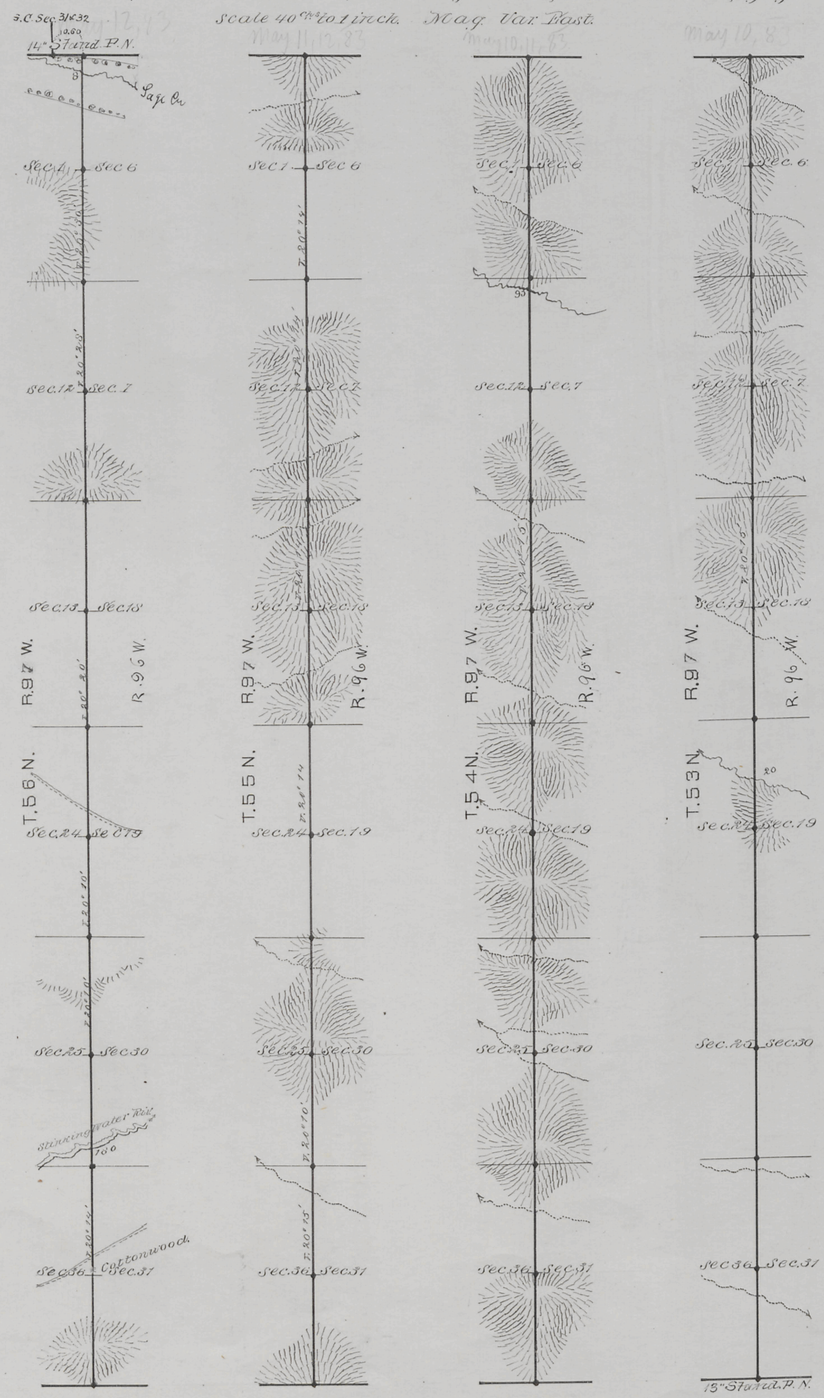

Survey Designated	By whom Surveyed	Date of contract.	Amount of Survey: M's C's L's	When Surveyed.
12th Guide Mer. W.	Theo. Binge.	July 13, 1882.	24 0 0	May 10-12 1883.

I Hereby certify that the above diagram of the 12th Guide Meridian West, along the west boundaries of Townships 53, 54, 55 & 56 North, Range, 96 West of the 6th Principal Meridian, Wyoming Territory, is strictly conformable to the field notes of the survey on file in this Office, which have been examined and approved.

Surveyor Generals Office,
Cheyenne Wyoming.
January 5" 1884

Edw. C. Davis
Sur. General.

1906