TOWNSHIP 45 NORTH, RANGE 76 WEST, OF THE SIXTH PRINCIPAL MERIDIAN, WYOMING.

SUPPLEMENTAL PLAT

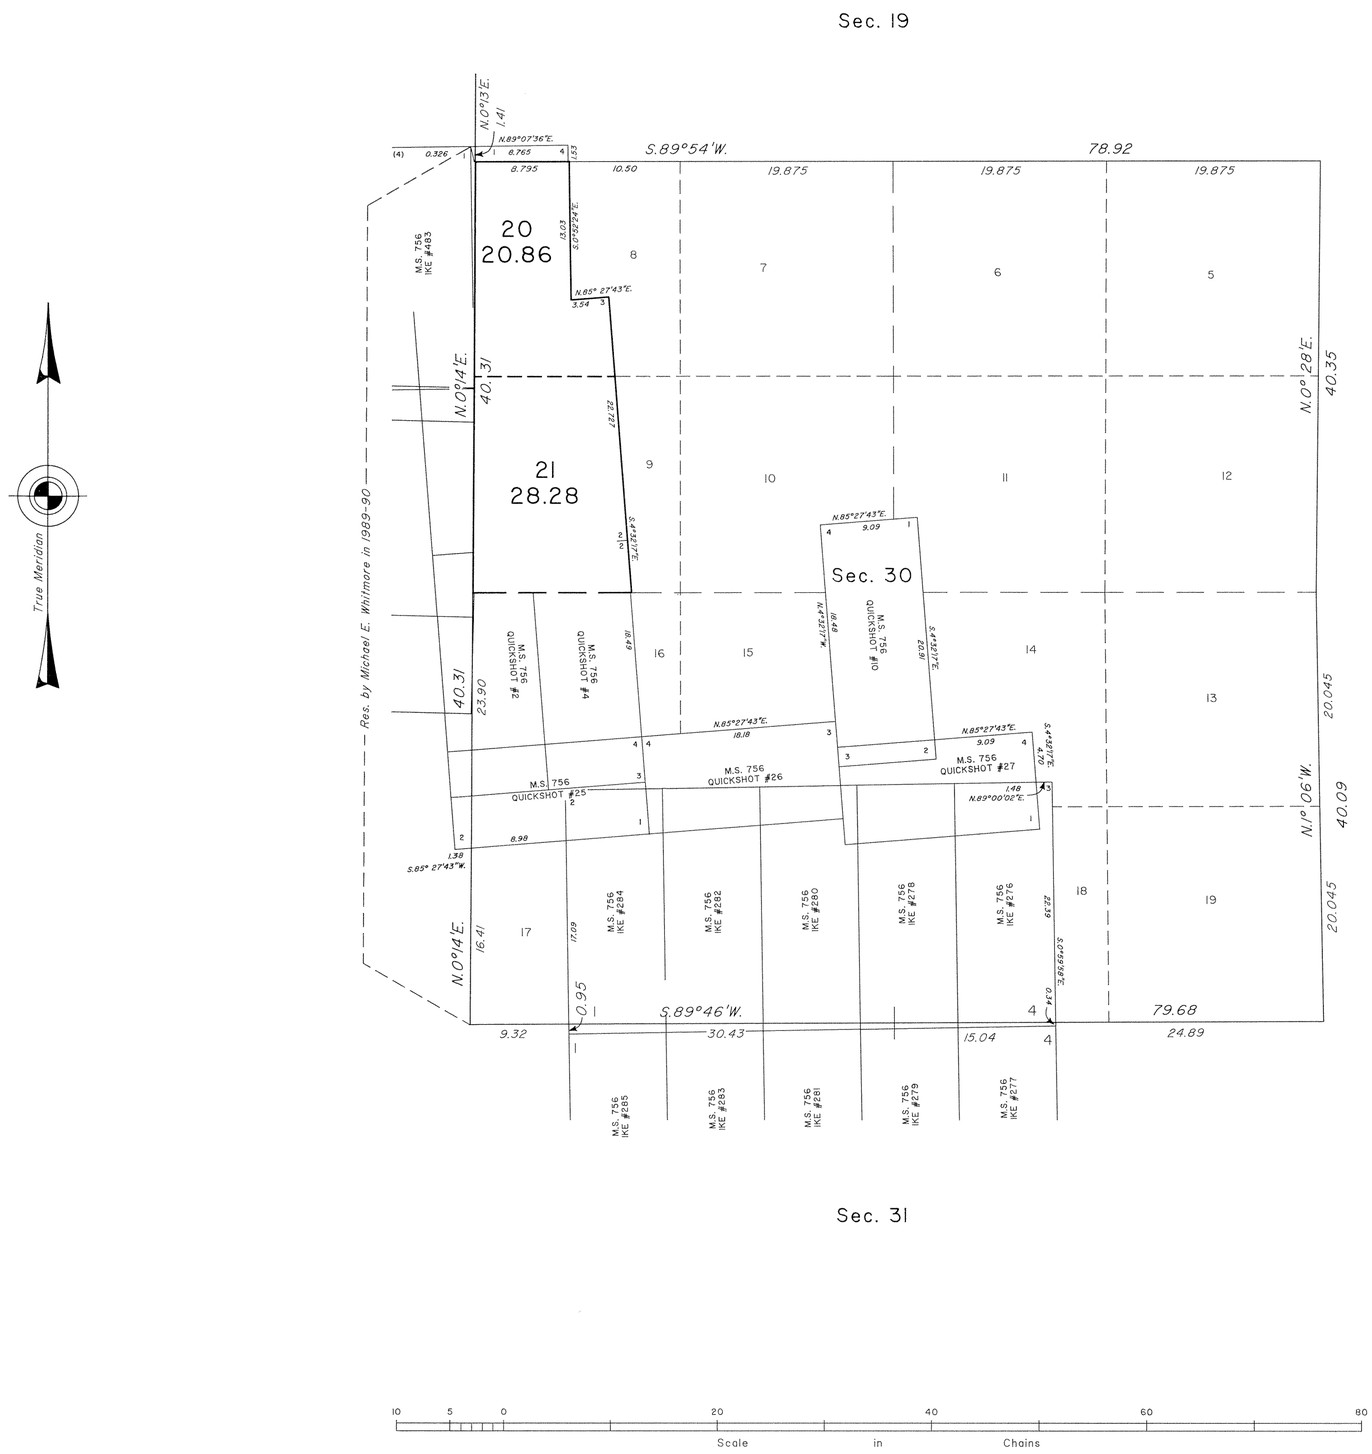

This plat showing the subdivision of a portion of section 30, T. 45 N., R. 76 W., Sixth Principal Meridian, Wyoming, is based upon the plats approved January 24, 1883, the plats of dependent resurvey accepted March 20, 1958, August 17, 1995, and September 28, 1998, and the plats of Mineral Survey No. 756, approved March 27, 1998.

The modified lots and areas shown hereon pertain to the surface estate only. Except as indicated hereon, the lottings and areas are as shown on the plats approved January 24, 1883, and the plats accepted September 28, 1998, and the plats of Mineral Survey No. 756, approved March 27, 1998.

UNITED STATES DEPARTMENT OF THE INTERIOR
BUREAU OF LAND MANAGEMENT

Cheyenne, Wyoming February 25, 2002

This plat, showing amended lottings, is based upon the official records and, having been correctly prepared in accordance with the regulations of this Bureau, is hereby accepted.

For the Director

John P. Lee

Chief Cadastral Surveyor for Wyoming

W.H.B.

OFFICIALLY FILED: February 25, 2002