8283

Click Here for Field Notes

ORIGINAL

TOWNSHIP 56 NORTH, RANGE 76 WEST, OF THE SIXTH PRINCIPAL MERIDIAN, WYOMING.

DEPENDENT RESURVEY

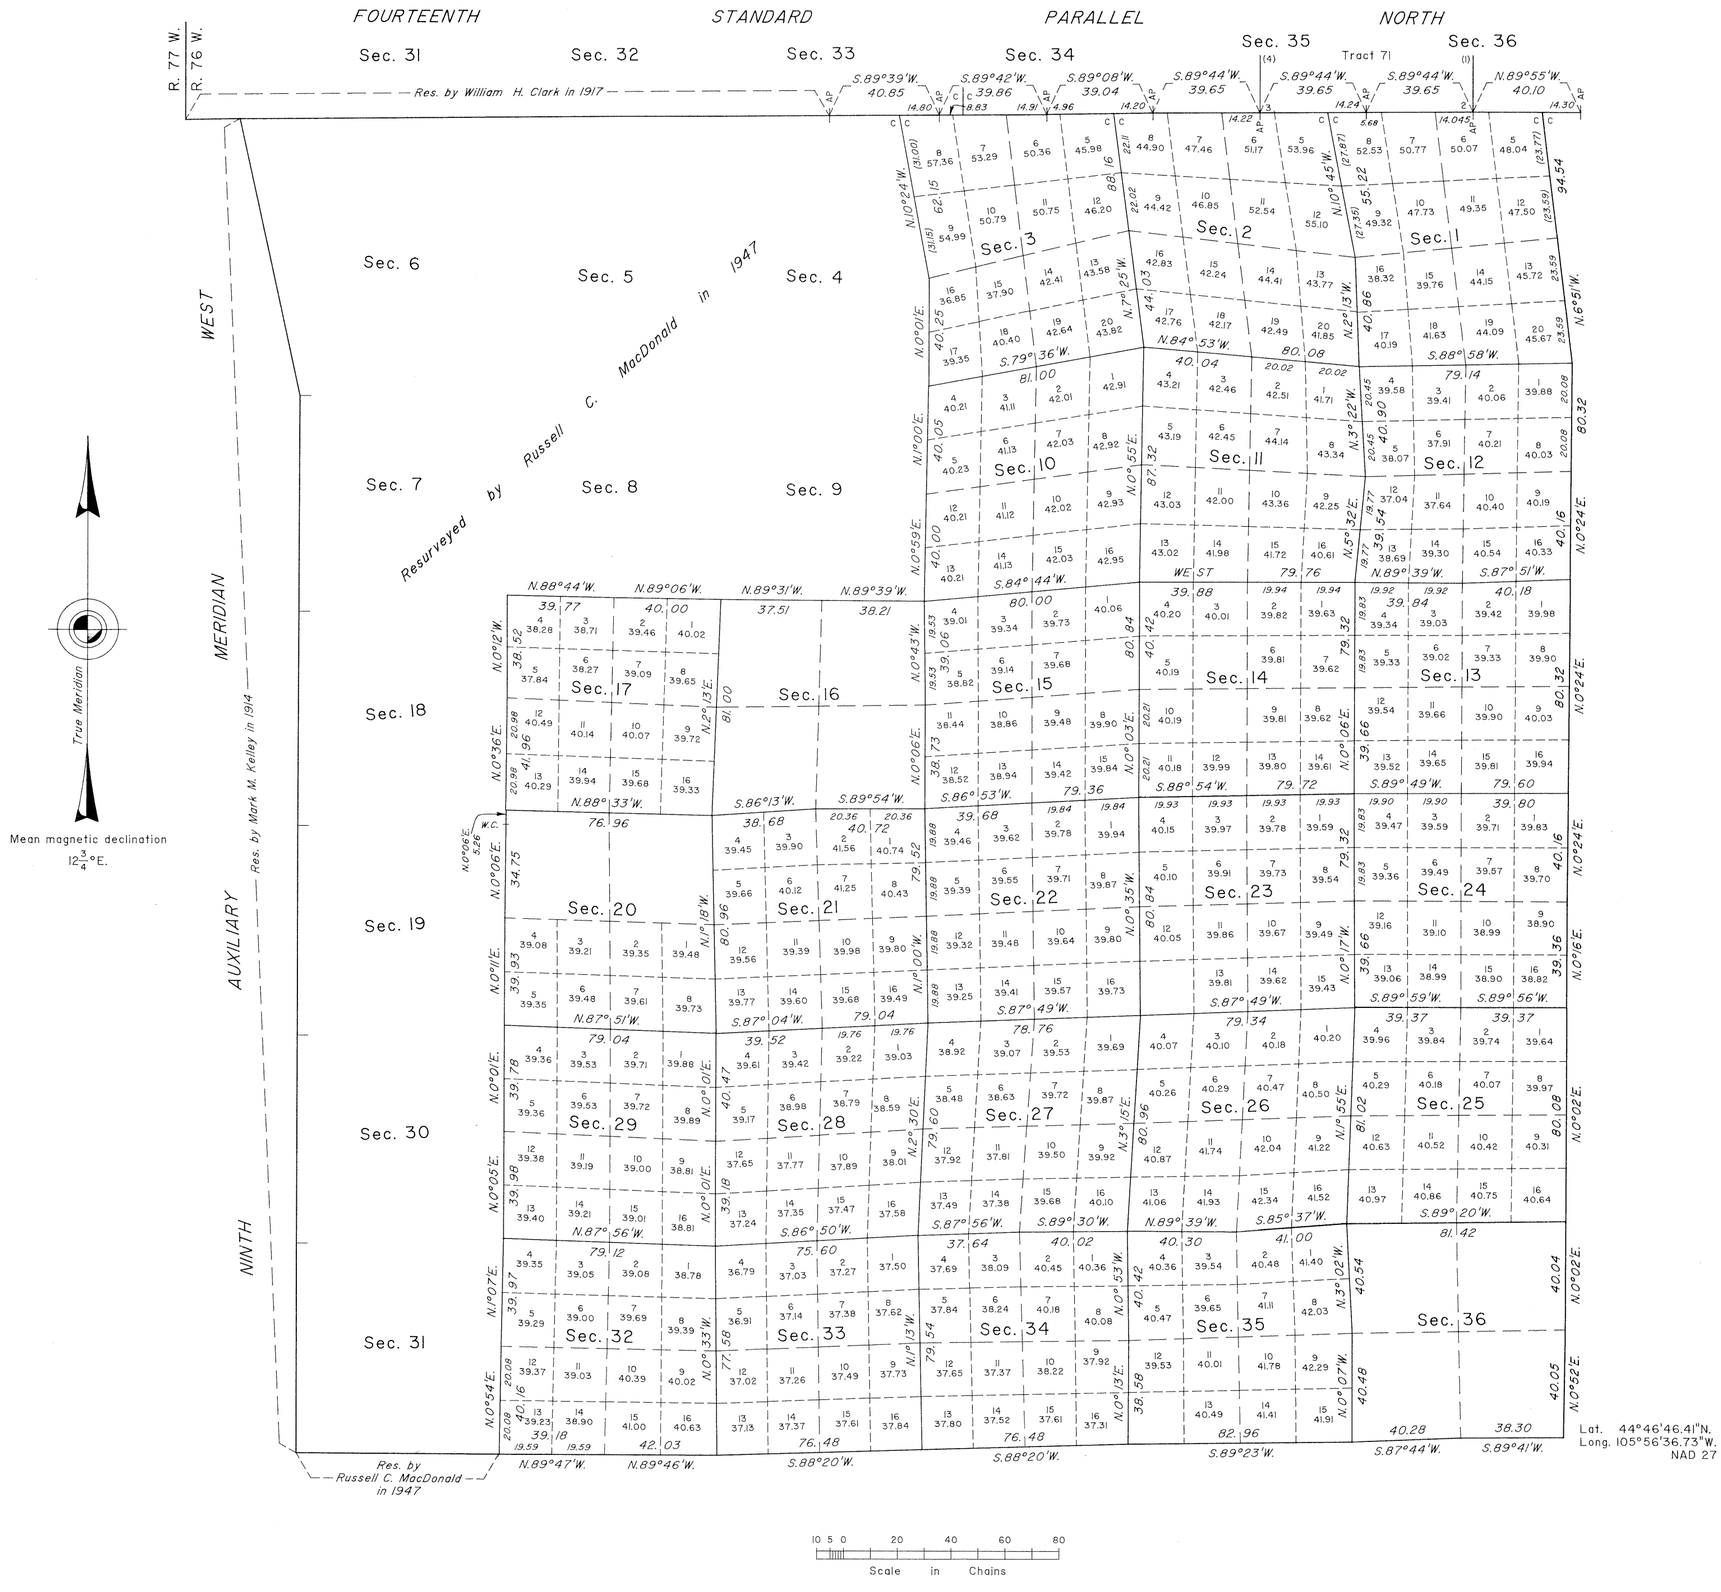

A history of surveys is contained in the field notes.

This plat represents the dependent resurvey of a portion of the Fourteenth Standard Parallel North, through R. 76 W., a portion of the south boundary, the east boundary, and portions of the subdivisional lines, designed to restore the corners in their true original locations according to the best available evidence, T. 56 N., R. 76 W., Sixth Principal Meridian, Wyoming.

Certain modified lots and areas shown hereon pertain to Federal interest estate only. Except as indicated hereon, the lottings and areas are as shown on the plat approved September 10, 1883.

Survey executed by Bruce M. Mortimer and Mark L. Bush, Cadastral Surveyors, beginning September 20, 1988, and completed September 27, 1989, pursuant to Special Instructions dated February 12, 1988, for Group No. 511, Wyoming.

UNITED STATES DEPARTMENT OF THE INTERIOR
BUREAU OF LAND MANAGEMENT

Cheyenne, Wyoming May 18, 2000

This plat is strictly conformable to the approved field notes, and the survey, having been correctly executed in accordance with the requirements of law and the regulations of this Bureau, is hereby accepted.

For the Director

John P. Lee

Chief Cadastral Surveyor for Wyoming

W.H.B.

1696 B

OFFICIALLY FILED: May 23, 2000