Ac. 6552

Click Here for Field Notes

ORIGINAL

TOWNSHIP Nº 57 NORTH, RANGE Nº 76 WEST, OF THE SIXTH PRINCIPAL MERIDIAN, WYOMING.

DEPENDENT RESURVEY

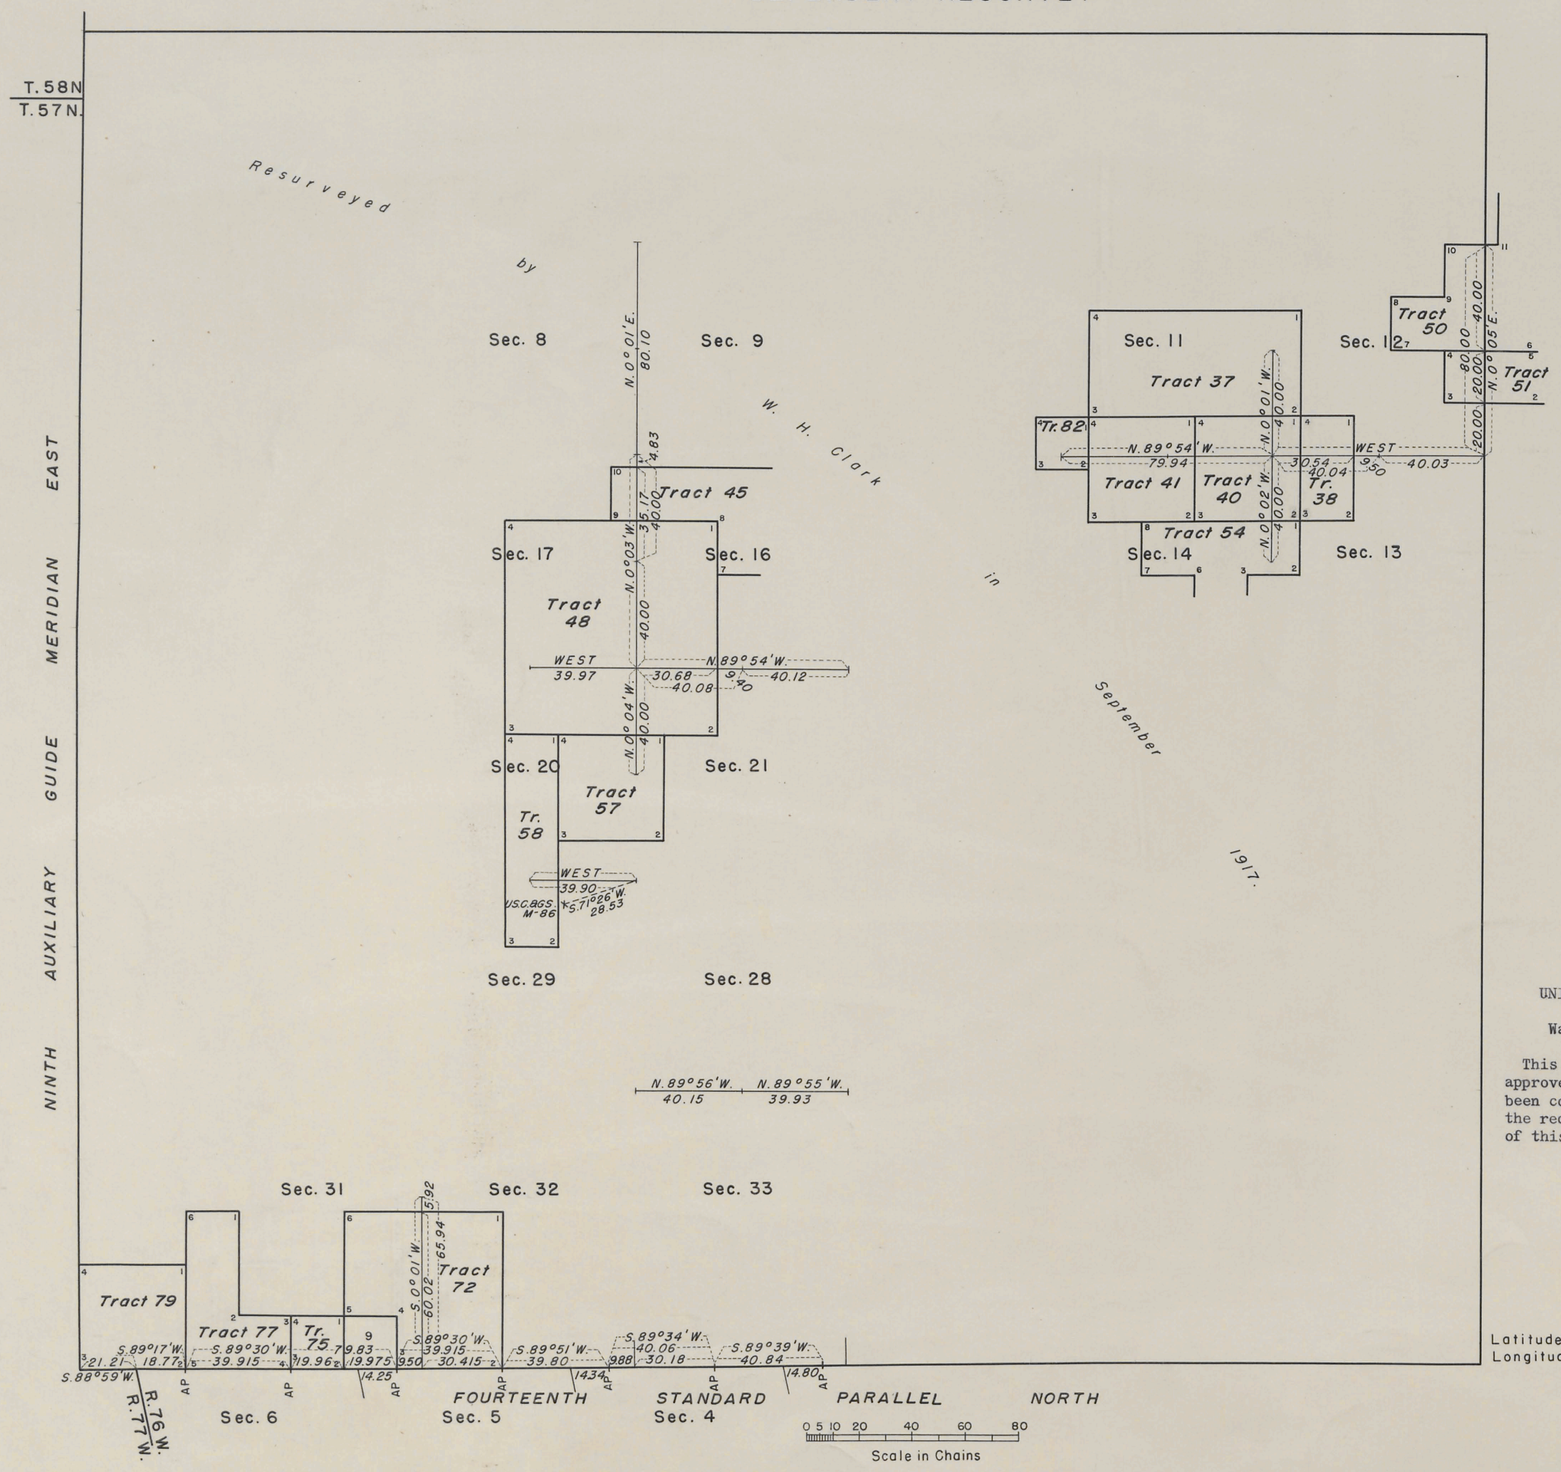

This plat represents a retracement and reestablishment of a portion of the township boundaries, and a portion of the subdivisional lines, designed to restore the corners in their original locations according to the best available evidence. The lottings and areas are as shown on the plats approved February 11, 1921.

RECEIVED
JAN 4 1954
Bureau of Land Management
Land & Survey Office
Cheyenne, Wyoming

Resurvey executed by Ernest Parker and Roswell M. Humphrey, Cadastral Engineers, September 1 to 16, 1948, under Supplemental Special Instructions for Group 209 Wyoming, dated April 5, 1946.

UNITED STATES DEPARTMENT OF THE INTERIOR
BUREAU OF LAND MANAGEMENT
Washington, D. C., September 30, 1953

This plat is strictly conformable to the approved field notes, and the survey, having been correctly executed in accordance with the requirements of law and the regulations of this Bureau, is hereby accepted.

For the Director

Earl G. Harrington

Chief, Division of
Cadastral Engineering

Latitude: 44° 52' N.
Longitude: 105° 56' W.

J. G. H.

J. M. H.

49680

2244-G

57-76

Accession no. 3057 ORIGINAL

Resurvey Township N°57 North, Range N°76 West of the Sixth Principal Meridian, Wyoming.

(In six Sheets)

Survey Accepted Nov. 19, 1921.

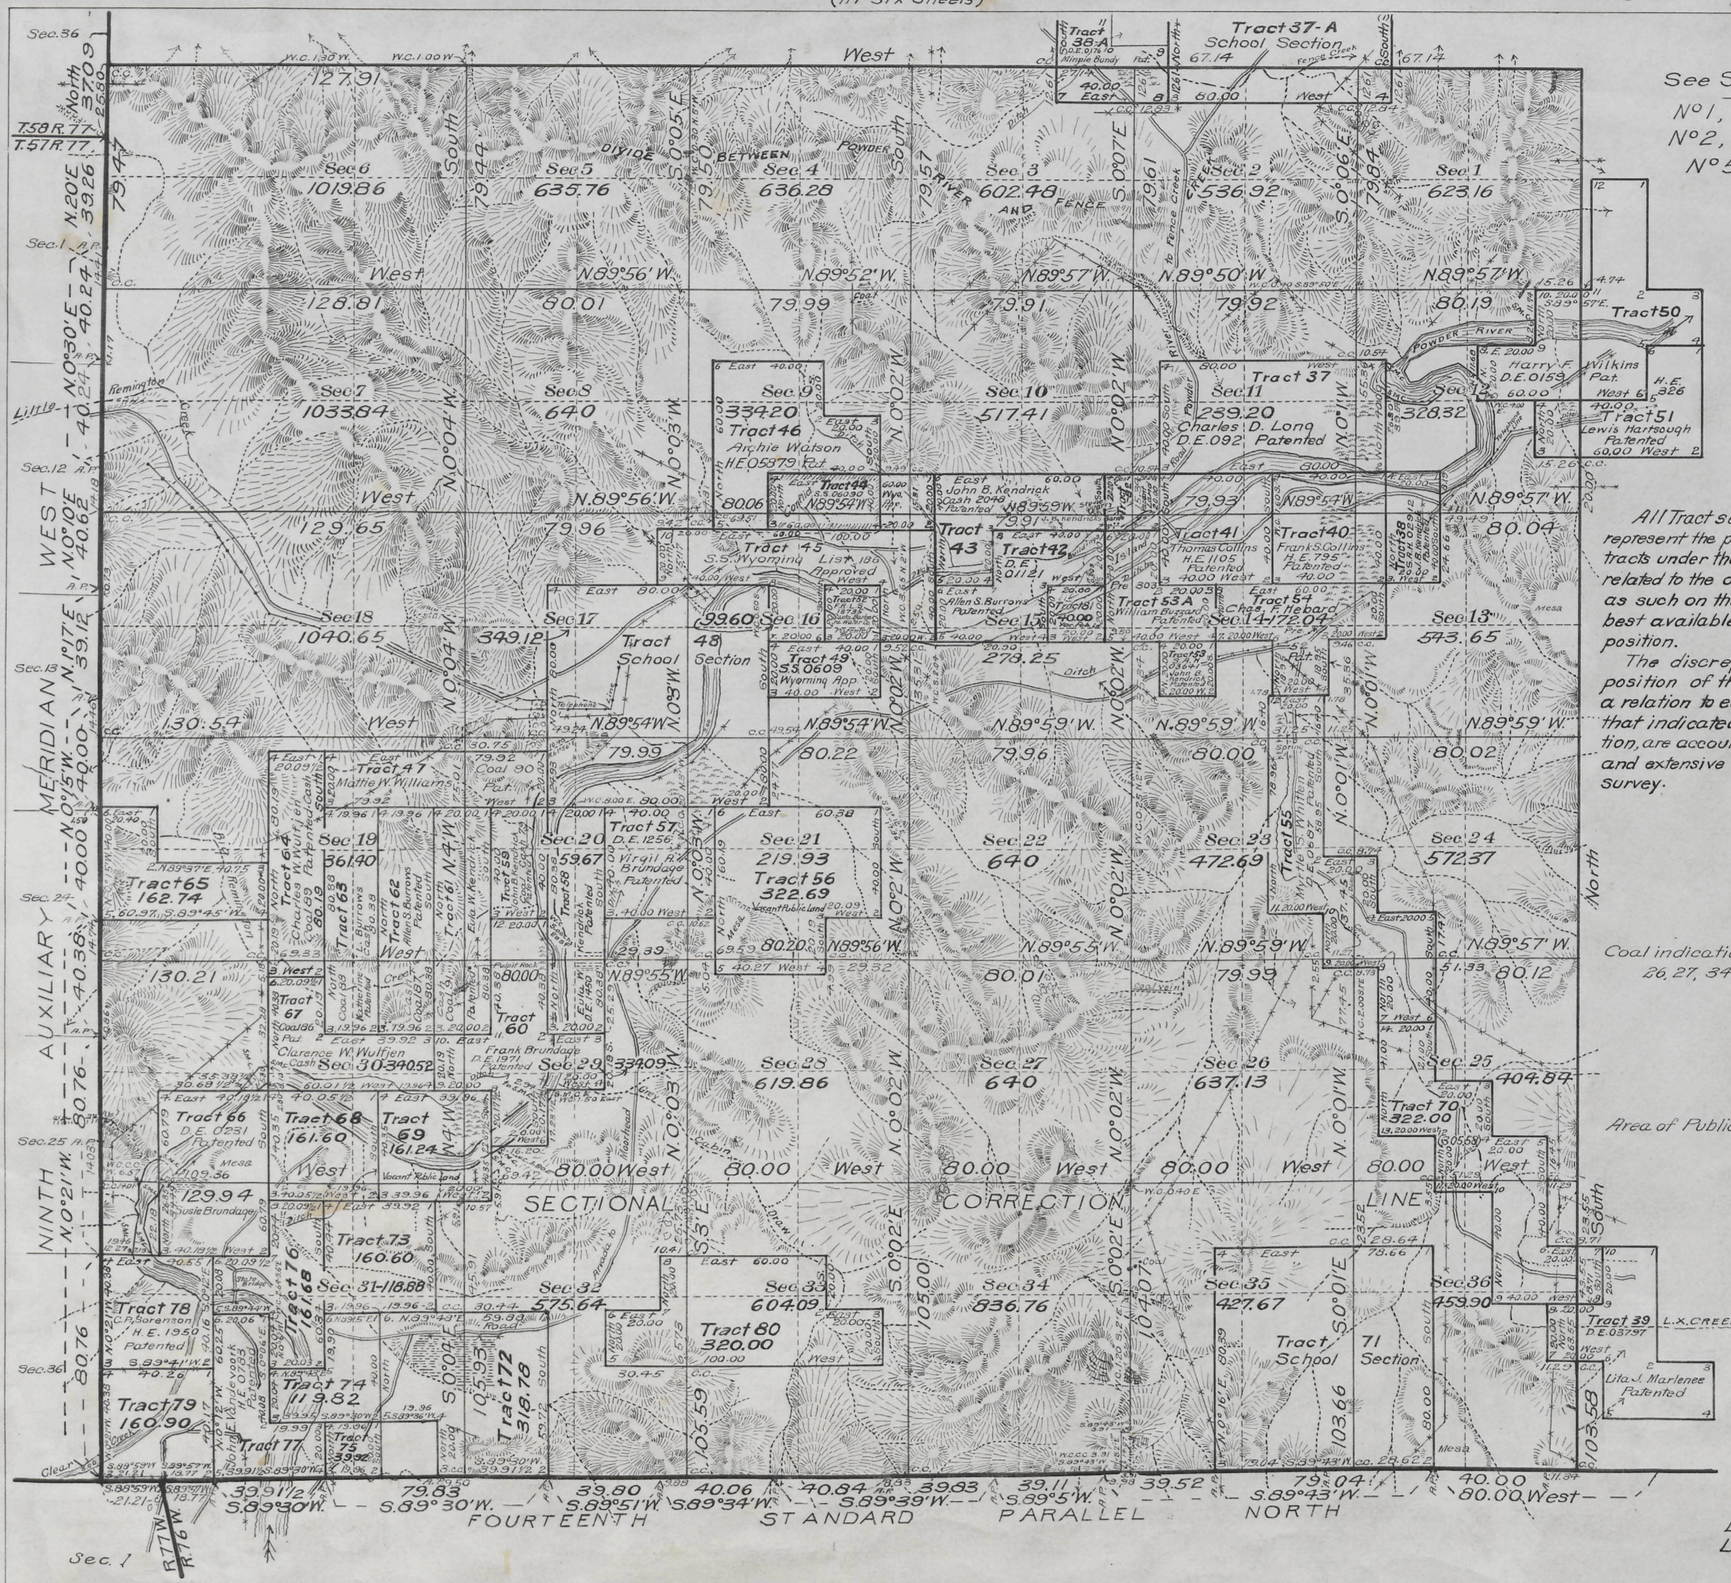

See Supplemental Plats
N°1, NE⁴ N°3, SW⁴
N°2, NW⁴ N°4, SE⁴
N°5, Index Plat

Click Here for Field Notes

Click Here for Exterior Notes

Click Here for Restoration of 14 SPN Notes

All Tract segregations shown hereon represent the position and form of said tracts under the original description as related to the original survey; located as such on the ground according to the best available evidence of their true position.

The discrepancies in the relative position of the tracts shown hereon in a relation to each other, different from that indicated by their original description, are accounted for by irregularities in and extensive obliteration of the original survey.

Coal indications in Sec's 4, 9, 23, 24, 26, 27, 34, 35

Area of Public Land 17956.18 Acres

Latitude 44°52' N.
Longitude 105°56' W.

Surveys Designated	By Whom Surveyed	Group N°	Group Date	Amount of Surveys Mls	chs	lks	When Surveyed Begun	Completed
Resurvey Subdivisions	W. H. Clark	41	Sept. 5. 1916	64	51	79	Sept. 14, 1917	Nov. 12, 1918
Connections	" " "	"	" " "	8	72	49	" "	" "
Segregated Tracts	" " " & M.D. King	"	" " "	76	08	54½	" "	Oct. 30 1920
Meanders	" " "	"	" " "	4	63	82	" "	Nov. 12, 1918
Resurvey North Bdy.	" " "	"	" " "	6	47	91	May 5, 1917	May 8, 1917
Resurvey 9th Aux. Mer. W.	" " "	"	" " "		25	80	May 22, 1917	May 23, 1917
Resurvey 14th St. Par. N.	" " "	"	" " "	6	49	26½	June 19, 1917	Sept. 13, 1917
Resurvey East Bdy.	Davis & King	"	" " "	6	23	58	July 6, 1917	July 25, 1917
Resurvey 9th Aux. Mer. W.	Mark M. Kelley	27	Sept. 10, 1914	6	01	38	June 21, 1915	Aug. 7, 1915

A.L.R.

Resurvey

The above map of Township N° 57 North, Range N° 76 West of the Sixth Principal Meridian, Wyoming, is strictly conformable to the field notes of the resurvey thereof on file in this office which have been examined and approved

U.S. Surveyor Generals Office
Cheyenne, Wyoming, Feby. 11, 1921.

Charles L. Decker
Surveyor General

JC3.

2244-a

Draw to Buffalo
Apr. 8, 1922.

57 - 76

3852 ORIGINAL

Survey Accepted Nov. 19, 1921.

Supplemental Plat No 1

Resurvey NE¼ Township No 57 North Range No 76 West of the Sixth Principal Meridian Wyoming

Scale: 20 Chains to 1 Inch

Sec's 1,2,3,10,11,12,13,14,15

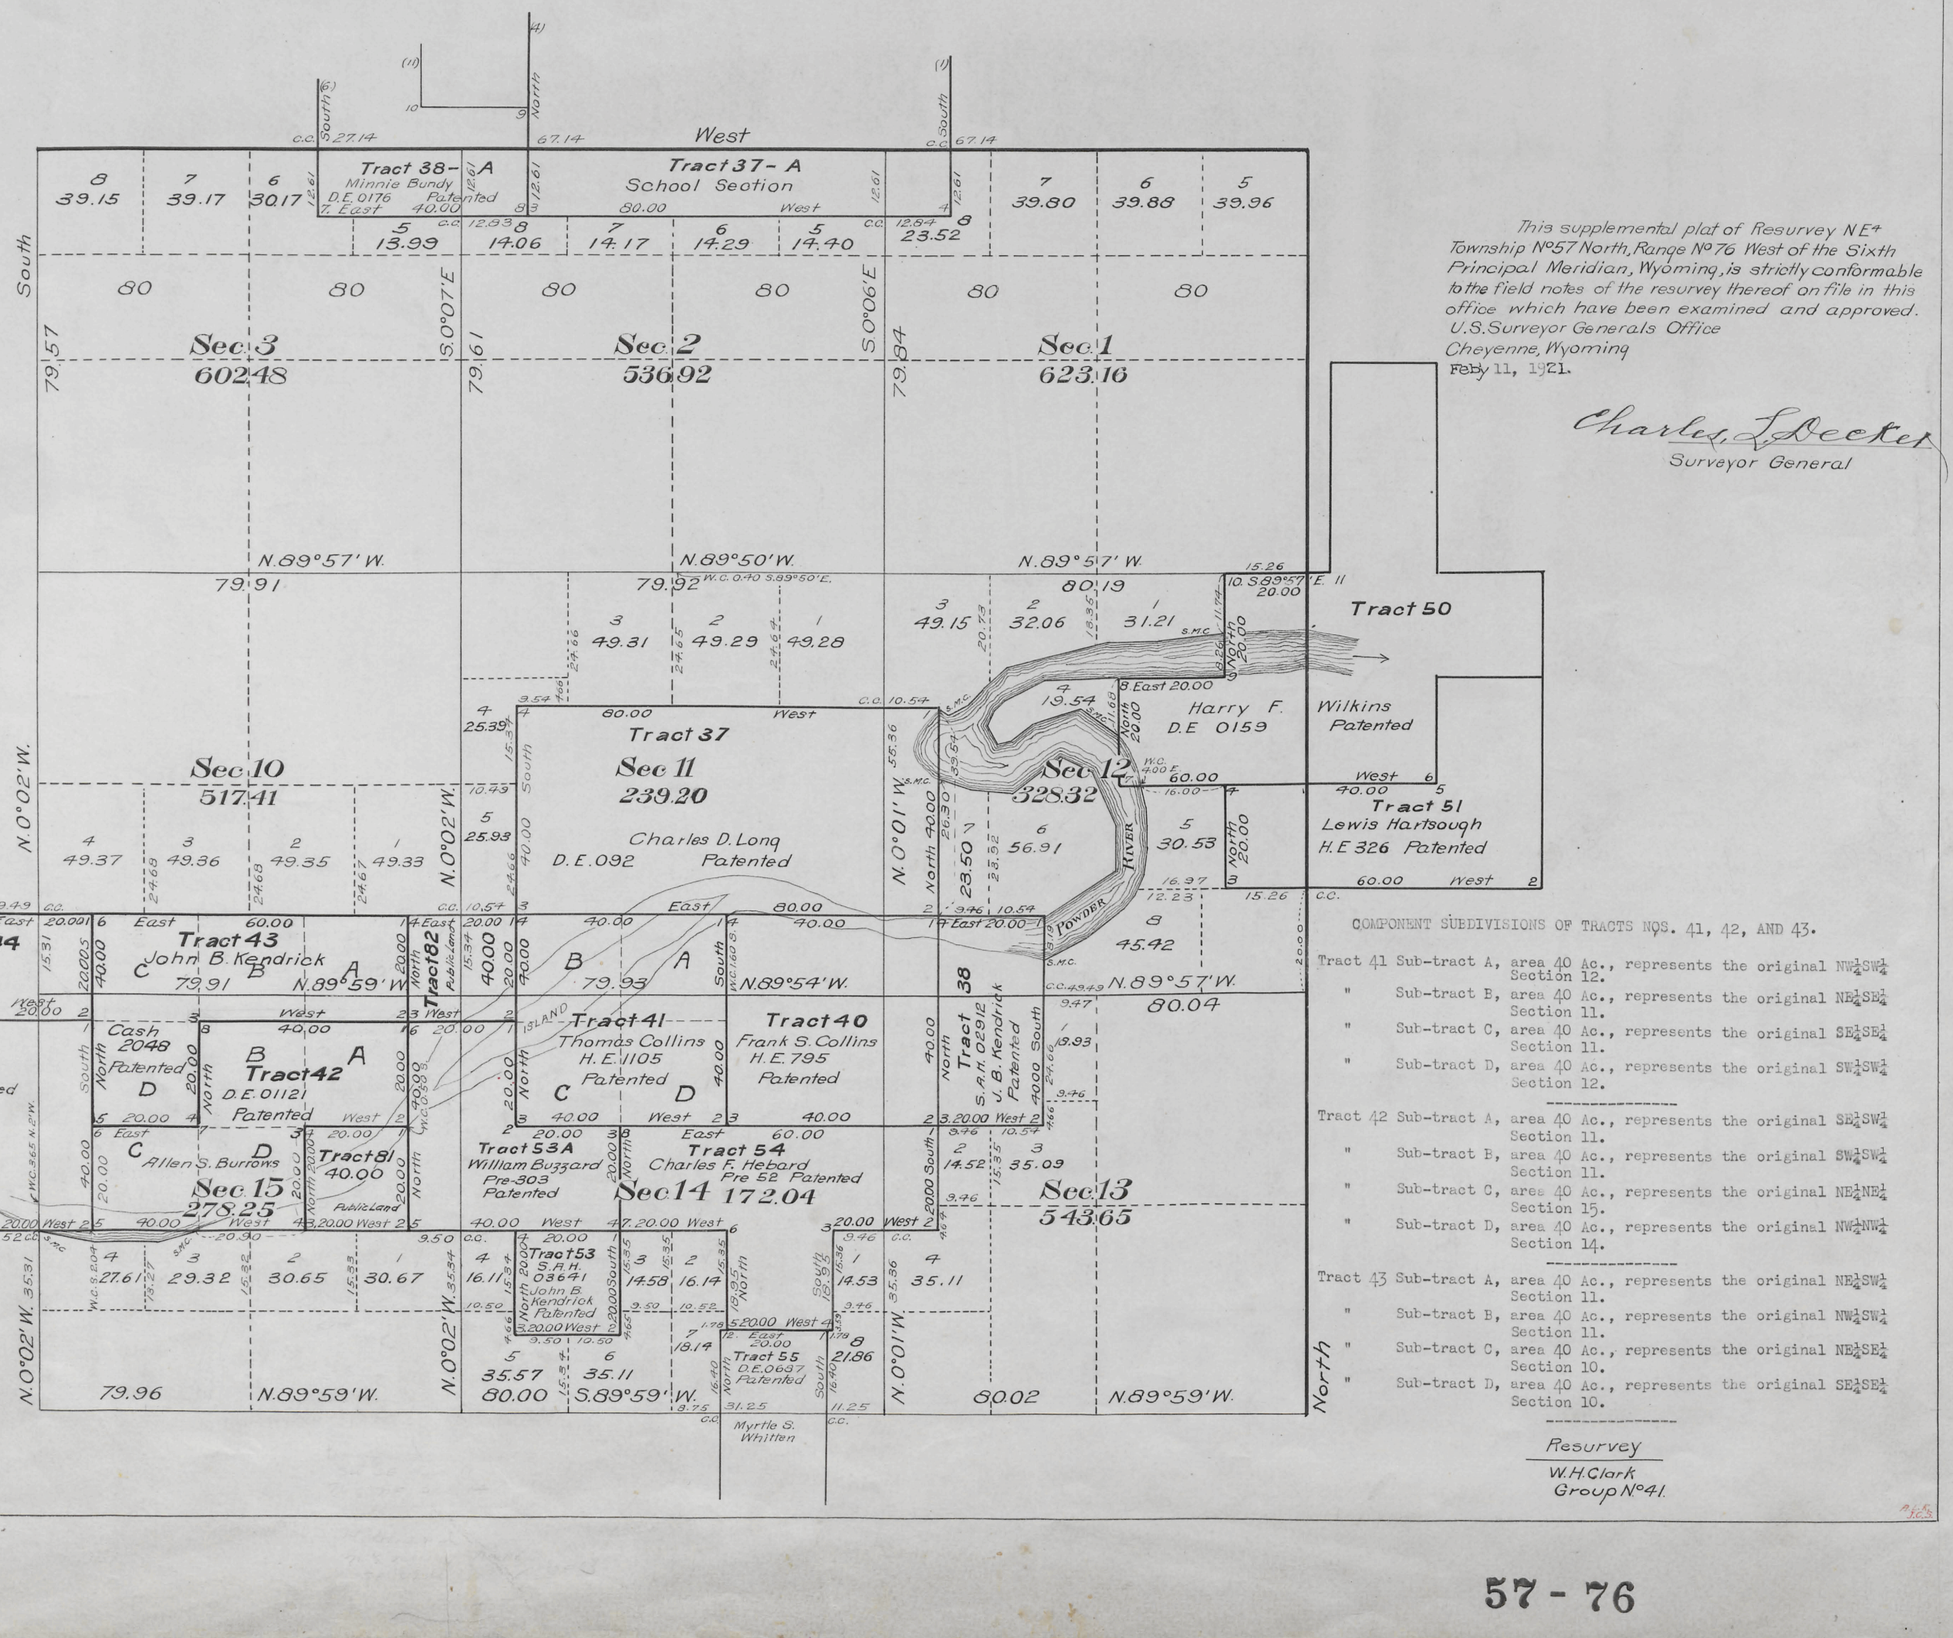

This supplemental plat of Resurvey NE¼ Township No 57 North, Range No 76 West of the Sixth Principal Meridian, Wyoming, is strictly conformable to the field notes of the resurvey thereof on file in this office which have been examined and approved.

U.S. Surveyor Generals Office
Cheyenne, Wyoming
Feby 11, 1921.

Charles L. Deeter
Surveyor General

COMPONENT SUBDIVISIONS OF TRACTS NOS. 41, 42, AND 43.

Tract 41 Sub-tract A, area 40 Ac., represents the original NW¼SW¼ Section 12.
" Sub-tract B, area 40 Ac., represents the original NE¼SE¼ Section 11.
" Sub-tract C, area 40 Ac., represents the original SE¼SE¼ Section 11.
" Sub-tract D, area 40 Ac., represents the original SW¼SW¼ Section 12.

Tract 42 Sub-tract A, area 40 Ac., represents the original SE¼SW¼ Section 11.
" Sub-tract B, area 40 Ac., represents the original SW¼SW¼ Section 11.
" Sub-tract C, area 40 Ac., represents the original NE¼NE¼ Section 15.
" Sub-tract D, area 40 Ac., represents the original NW¼NW¼ Section 14.

Tract 43 Sub-tract A, area 40 Ac., represents the original NE¼SW¼ Section 11.
" Sub-tract B, area 40 Ac., represents the original NW¼SW¼ Section 11.
" Sub-tract C, area 40 Ac., represents the original NE¼SE¼ Section 10.
" Sub-tract D, area 40 Ac., represents the original SE¼SE¼ Section 10.

Resurvey
W.H. Clark
Group No 41.

2244-B

57-76

3853 ORIGINAL

Survey Accepted Nov. 19, 1921.

Supplemental Plat Nº2

Resurvey NW¼ Township Nº57 North, Range Nº76 West of the Sixth Principal Meridian, Wyoming

Scale: 20 Chains to 1 Inch

Sec's. 4,5,6,7,8,9,16,17,18.

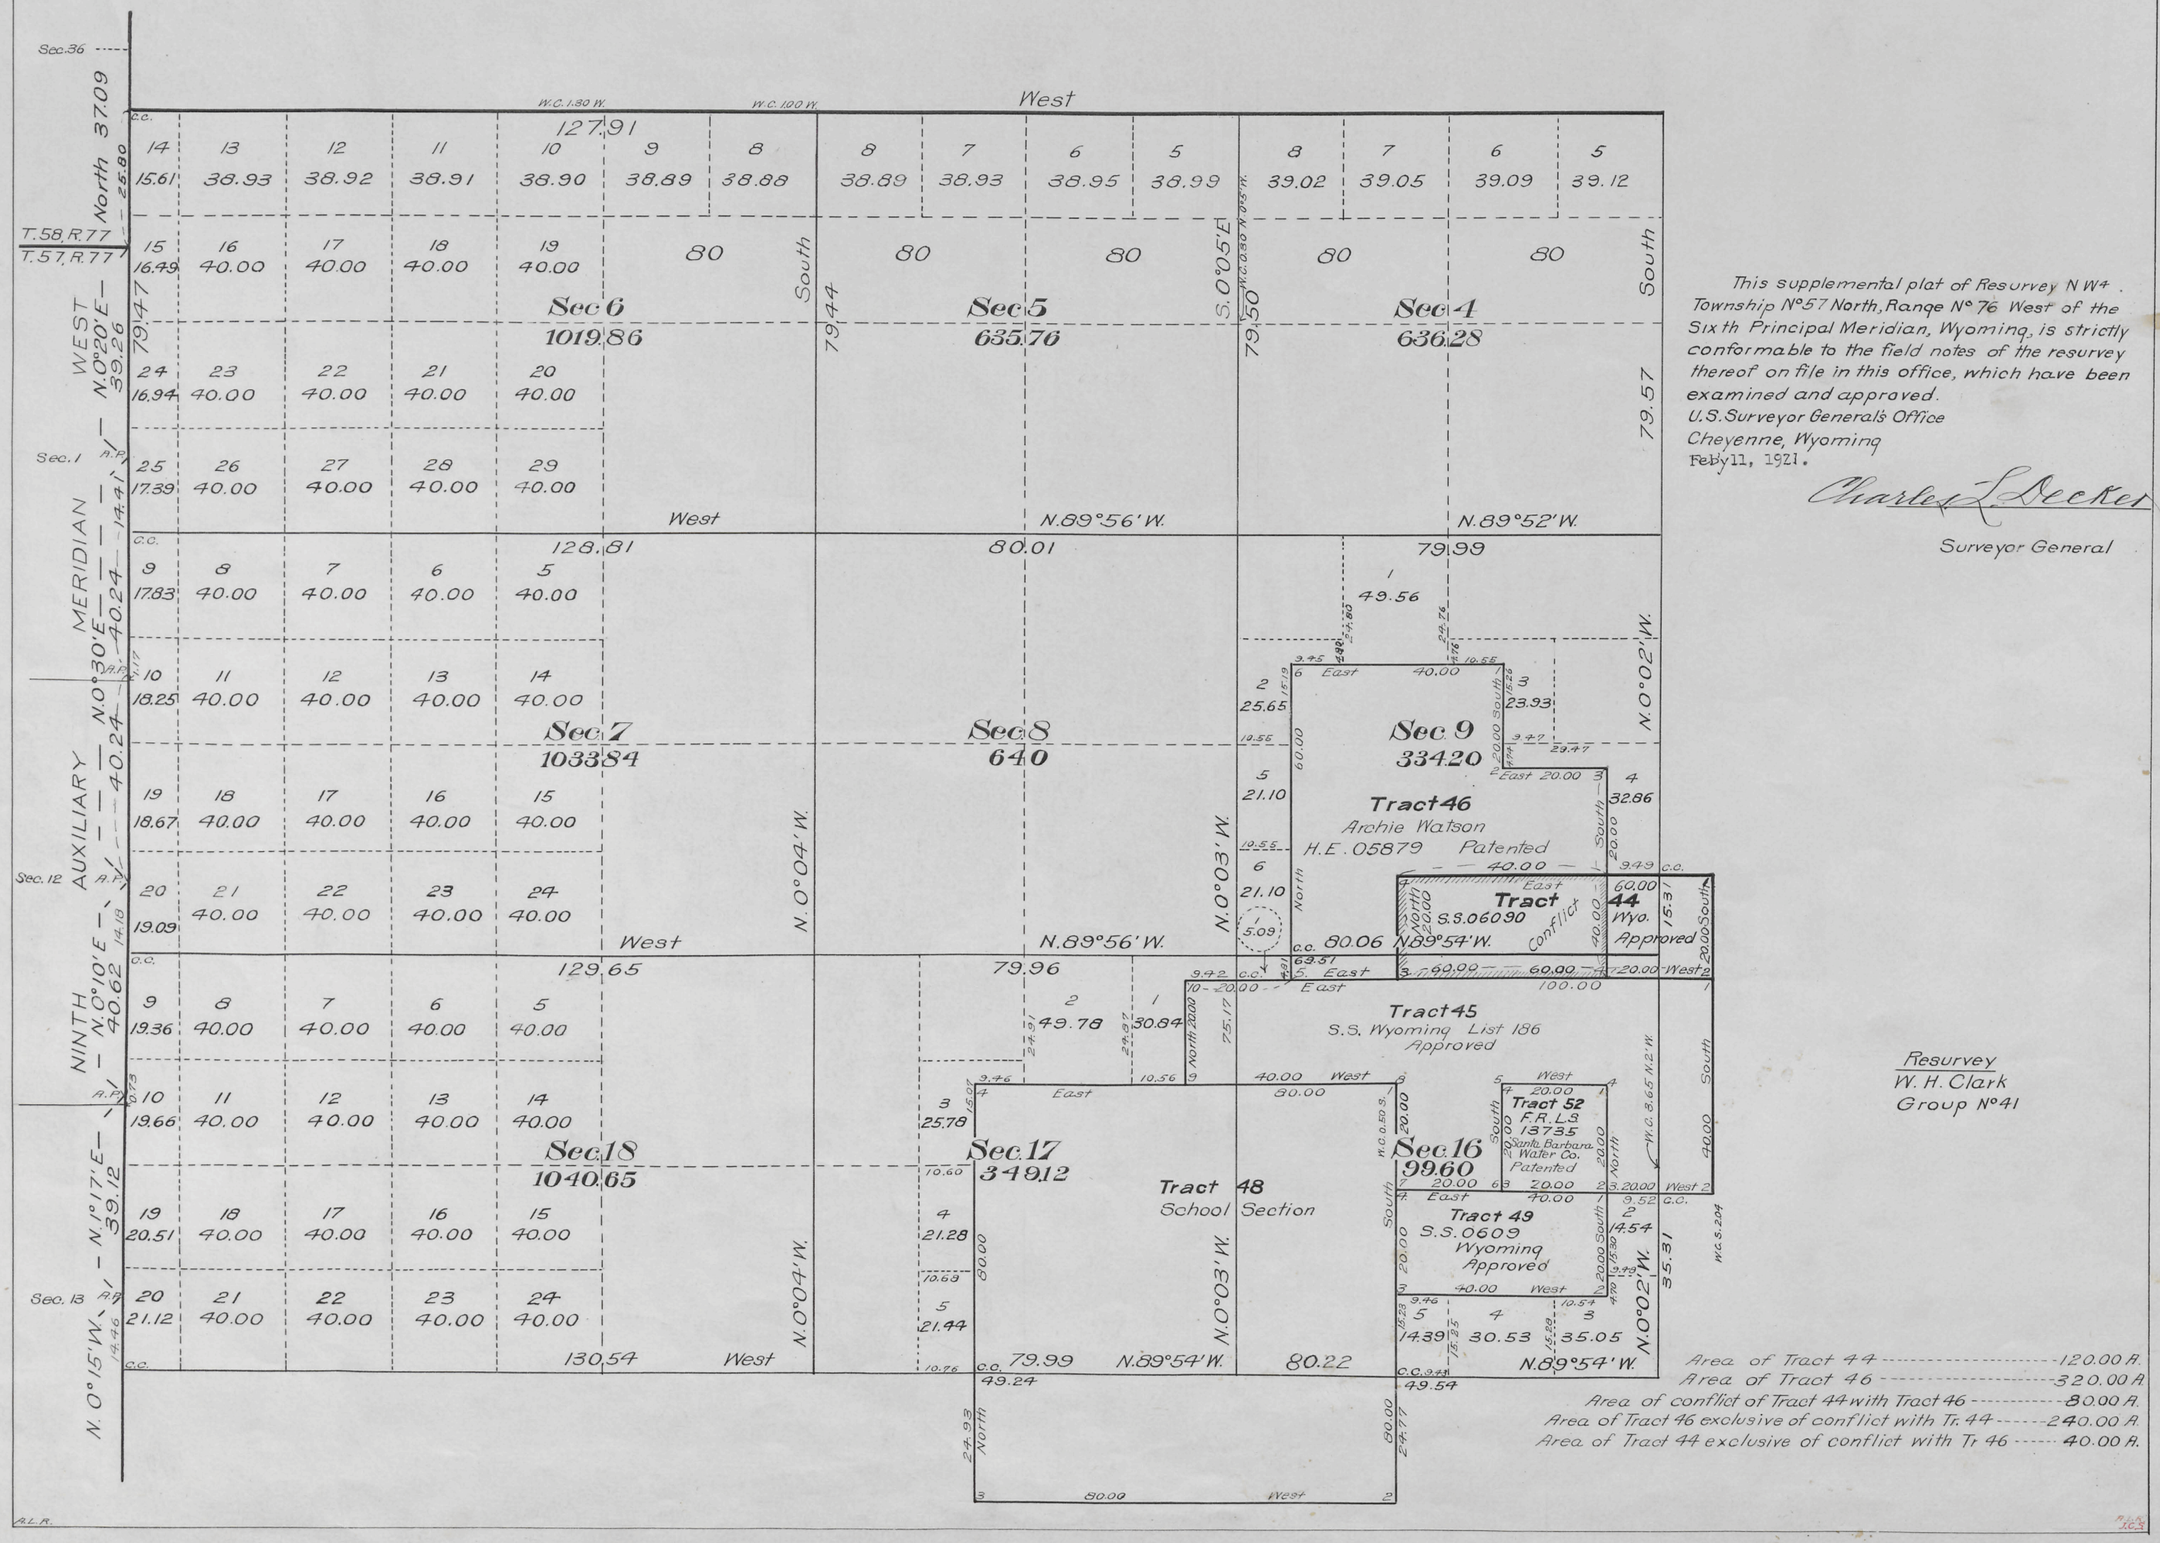

This supplemental plat of Resurvey NW¼ Township Nº57 North, Range Nº76 West of the Sixth Principal Meridian, Wyoming, is strictly conformable to the field notes of the resurvey thereof on file in this office, which have been examined and approved.
U.S. Surveyor General's Office
Cheyenne, Wyoming
Feb'y 11, 1921.

Charles L. Decker
Surveyor General

Resurvey
W. H. Clark
Group Nº41

Area of Tract 44	120.00 A.
Area of Tract 46	320.00 A.
Area of conflict of Tract 44 with Tract 46	80.00 A.
Area of Tract 46 exclusive of conflict with Tr. 44	240.00 A.
Area of Tract 44 exclusive of conflict with Tr 46	40.00 A.

A.L.R.

2244-C

57 - 76

3854 ORIGINAL

Survey Accepted Nov. 19, 1921.

Supplemental Plat Nº3

Resurvey S W¼ Township Nº57 North, Range Nº76 West of the Sixth Principal Meridian, Wyoming

Scale: 20 Chains to 1 Inch

Sec's 19, 20, 21, 28, 29, 30, 31, 32, 33

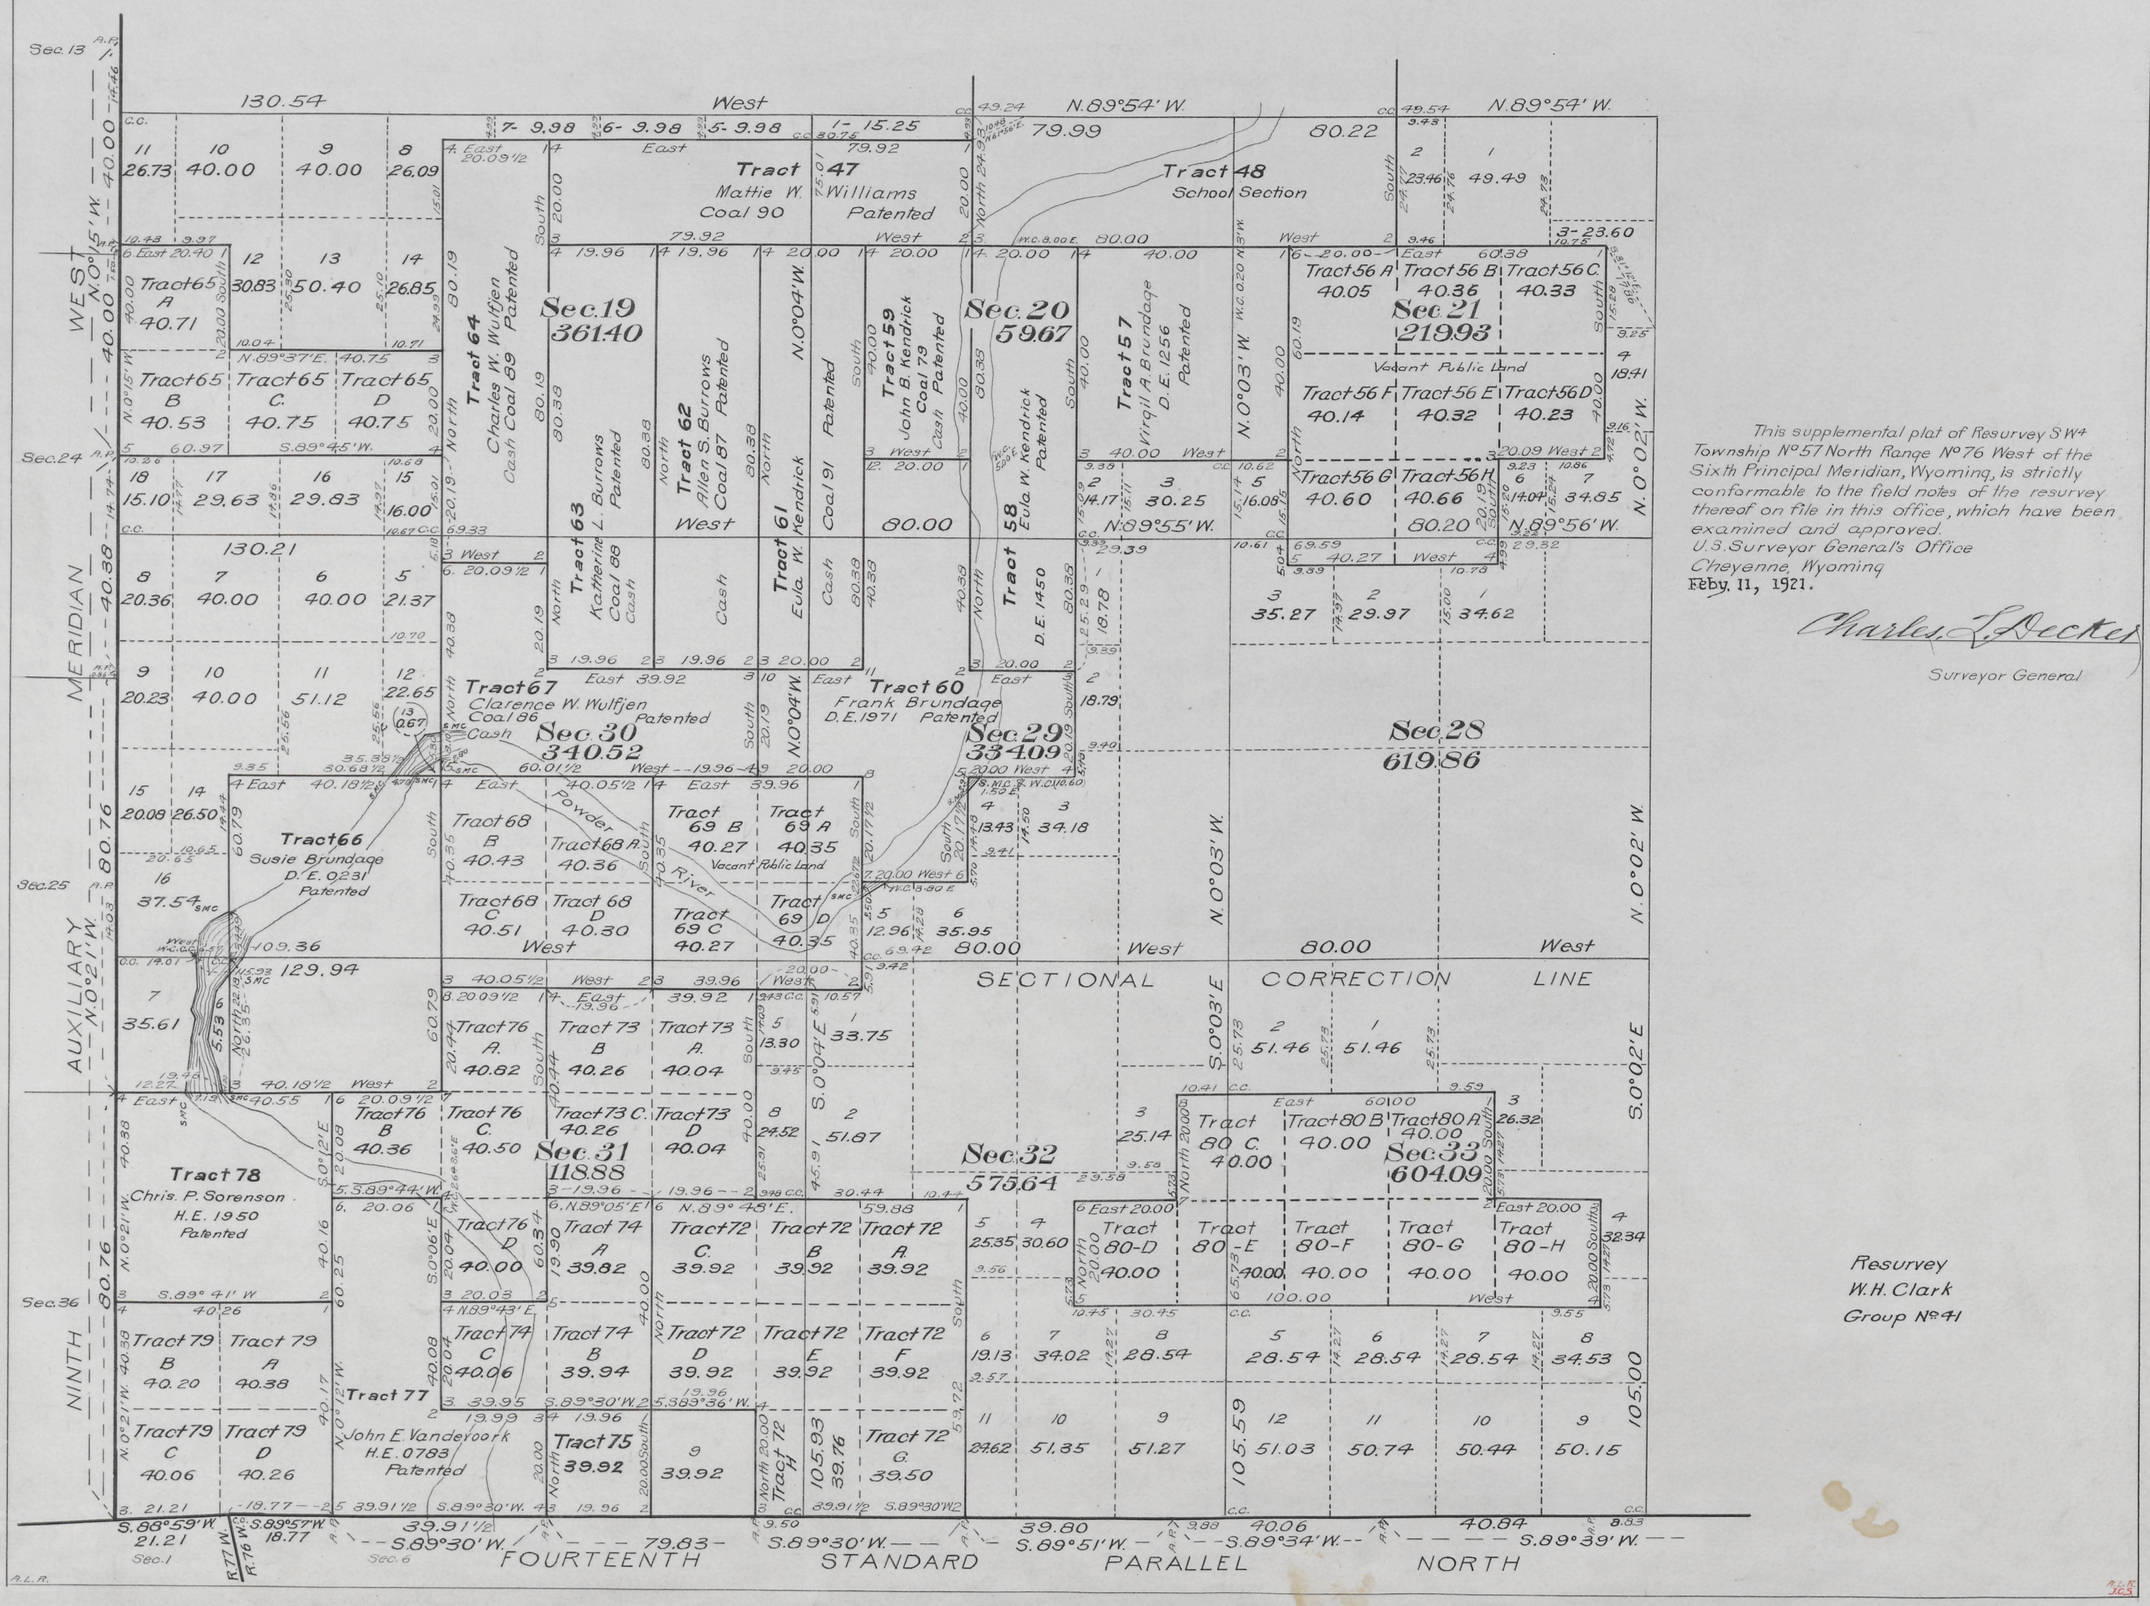

This supplemental plat of Resurvey S W¼ Township Nº57 North Range Nº76 West of the Sixth Principal Meridian, Wyoming, is strictly conformable to the field notes of the resurvey thereof on file in this office, which have been examined and approved.
U.S. Surveyor General's Office
Cheyenne, Wyoming
Feby. 11, 1921.

Charles L. Decker
Surveyor General

Resurvey
W.H. Clark
Group Nº41

2244-D

57 - 76

accession no. 3855 ORIGINAL

Survey Accepted Nov. 19, 1921.

Supplemental Plat No 4

Resurvey SE¼ Township No 57 North, Range No 76 West of the Sixth Principal Meridian, Wyoming

Scale: 20 Chains to 1 Inch

Secs 22, 23, 24, 25, 26, 27, 34, 35, 36

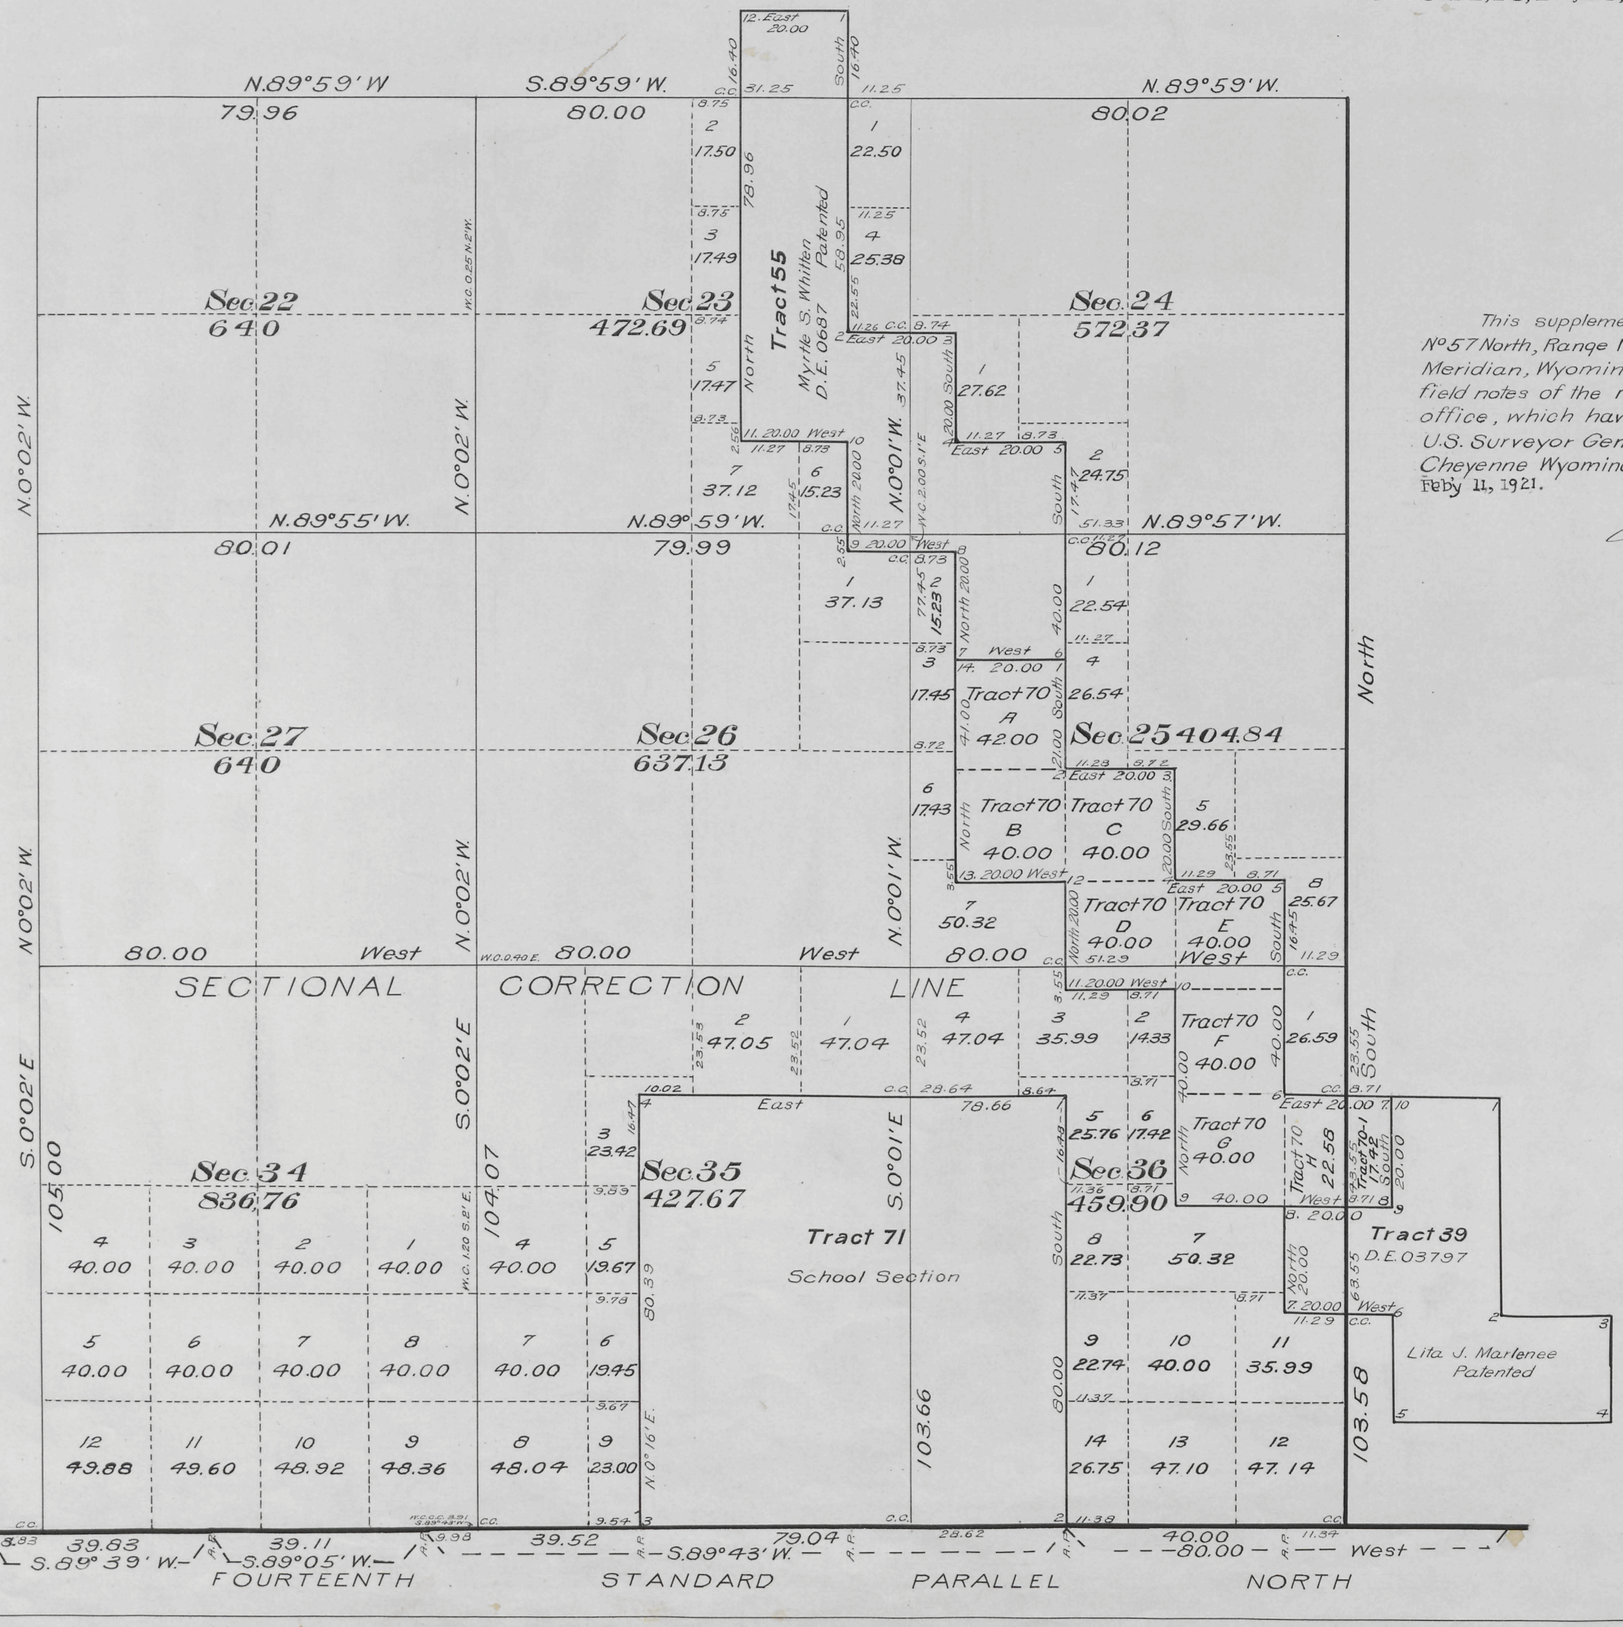

This supplemental plat of Resurvey SE¼ Township No 57 North, Range No 76 West of the Sixth Principal Meridian, Wyoming, is strictly conformable to the field notes of the resurvey thereof on file in this office, which have been examined and approved.

U.S. Surveyor General's Office
Cheyenne Wyoming
Feby 11, 1921.

Charles L. Decker
Surveyor General

Resurvey
W. H. Clark
Group No 41

2244 E.

57 - 76

3856 ORIGINAL

Survey Accepted Nov. 19, 1921.

Index to Segregated Tracts

Supplemental Plat No 5

Resurvey Township No 57 North, Range No 76 West of the Sixth Principal Meridian, Wyoming

Group No 41

Resurvey Tract No	Original Survey T.	R.	Sec.	Subdivisions	Entry Kind	Entry	Status in Land Office	Entryman
37-A	58	76	36	All	School Section		Approved	Wyoming
38-B	"	"	34	E² NE¼				
	"	"	35	SW¼ NW¼, N² SW¼, NW¼ SE¼, S² SE¼	D.E	0176	Patented	Minnie Bundy
37	57	75	7	Lots 1 and 2				
	57	76	12	NE¼, E² NW¼	D.E	092	Patented	Charles D. Long
38	"	"	12	E² SE¼	S.A.H.	02912	Patented	John B. Kendrick
39	57	75	31	E² NE¼, SW¼ NE¼, NE¼ SE¼				
	"	"	32	NW¼ SW¼	D.E.	03797	Patented	Lita J. Marlenee
40	"	76	12	W² SE¼, E² SW¼	H.E	795	Patented	Frank S. Collins
41	"	"	12	W² SW¼				
	"	"	11	E² SE¼	H.E	1105	Patented	Thomas Collins
42	"	"	11	S² SW¼				
	"	"	14	NW¼ NW¼				
	"	"	15	NE¼ NE¼	D.E.	01121	Patented	Allen S. Burrows
43	"	"	10	E² SE¼				
	"	"	11	N² SW¼	Cash	2048	Patented	John B. Kendrick
44	"	"	10	N² SW¼, NW¼ SE¼	S.S.	06090	Approved	Wyoming
45	"	"	9	S² SE¼				
	"	"	10	S² SW¼, SW¼ SE¼				
	"	"	15	NW¼ NE¼, NW¼ NW¼	S.S.	List 186	Approved	Wyoming
46	"	"	3	SW¼ SW¼				
	"	"	4	SE¼ SE¼				
	"	"	9	E² NE¼				
	"	"	10	NW¼	H.E	05879	Patented	Archie Watson
47	"	"	17	S² S²	Coal	90	Patented	Mattie W. Williams
48	"	"	16	All	School Section		Approved	Wyoming
49	"	"	15	S² NW¼	S.S.	0609	Approved	Wyoming
50	57	75	5	SW¼ SW¼				
	"	"	6	SE¼ NE¼, E² SE¼, SW¼ SE¼				
	"	"	7	N² NE¼, NE¼ NW¼	D.E	0159	Patented	Harry F Wilkins
51	"	"	7	S² NE¼				
	"	"	8	W² NW¼	H.E.	326	Patented	Lewis Hartsough
52	57	76	15	NE¼ NW¼	F.R.L.S.	13735	Patented	Santa Barbara Water Co.
53	"	"	14	SE¼ NE¼	S.A.H.	03641	Patented	John B. Kendrick
53-A	"	"	11	SW¼ SE¼				
	"	"	14	N² NE¼	Pre.	303	Patented	William Buzzard
54	"	"	13	NW¼ NE¼, N² NW¼, SE¼ NW¼	Pre.	52	Patented	Chas. F. Hebard
55	"	"	13	E² SW¼				
	"	"	24	E² NW¼, SW¼ NE¼, N² SE¼, SE¼ SE¼	D.E.	0687	Patented	Myrtle S. Whitten
56	"	"	21	E² NE¼, NE¼ SE¼				
	"	"	22	NW¼, NW¼ SW¼	H.E. Appl.	08142	Cancelled	Joseph F. Bock

Resurvey Tract No	Original Survey T.	R.	Sec.	Subdivisions	Entry Kind	Entry Number	Status in Land Office	Entryman
57	57	76	21	W² NE¼, E² NW¼	D.E	1256	Patented	Virgil A. Brundage
58	"	"	21	W² W²	D.E	1450	Patented	Eula W. Kendrick
59	"	"	20	E² NE¼	Coal	79	Patented	John B. Kendrick
60	"	"	20	E² SE¼				
	"	"	28	NW¼ NW¼				
	"	"	29	E² NE¼, NW¼ NE¼	DE	1971	Patented	Frank Brundage
61	"	"	20	W² E²	Coal	91	Patented	Eula W. Kendrick
62	"	"	20	E² W²	Coal	87	Patented	Allen S. Burrows
63	"	"	20	W² W²	Coal	88	Patented	Katherine L. Burrows
64	"	"	18	SE¼ SE¼				
	"	"	19	E² NE¼, NE¼ SE¼	Coal	89	Patented	Charles W. Wulfjen
65	"	"	19	Lots 1, 2, SE¼ NW¼, SW¼ NE¼	D.E	08685	Intact	Mary E. Cresap
66	"	"	30	SE¼ NW¼, E² SW¼, SW¼ NE¼, W² SE¼	D.E	0231	Patented	Susie Brundage
67	"	"	19	SE¼ SE¼				
	"	"	29	N² NW¼				
	"	"	30	NE¼ NE¼	Coal	86	Patented	Clarence W. Wulfjen
68	"	"	29	SW¼ NW¼, NW¼ SW¼				
	"	"	30	SE¼ NE¼, NE¼ SE¼	D.E.	06442	Intact	Simeon H. Smith
69	"	"	29	SE¼ NW¼, SW¼ NE¼, NW¼ SE¼, NE¼ SW¼	D E	06180	Cancelled	Herman Henschke
70	"	"	25	E² NE¼				
	57	75	30	Lots 2, 3, E² SW¼				
	"	"	31	NE¼ NW¼, NW¼ NE¼	D.E	02862	Intact	Lydia A. Yarger
71	57	76	36	All	School Section		Approved	Wyoming
72	"	"	32	S² NE¼, SE¼, SE¼ NW¼, NE¼ SW¼	H.E	08141	Intact	Ray E Fasbender
73	"	"	29	S² SW¼				
	"	"	32	N² NW¼	H.E	09612	Intact	Daniel Cresap Jr.
74	"	"	31	NE¼ SE¼				
	"	"	32	SW¼ NW¼, NW¼ SW¼	H.E.	08254	Intact	Ida Cresap
75	"	"	32	SW¼ SW¼	H.E	06858	Intact	Caleb E. Jackson
76	"	"	30	SE¼ SE¼				
	"	"	31	E² NE¼, NW¼ NE¼	H.E.	08632	Intact	Sarah Cresap
77	"	"	31	SW¼ NE¼, W² SE¼, SE¼ SE¼	H.E	0783	Patented	John E Vandevoork
78	"	"	31	Lots 1 and 2, E² NW¼	H.E	1950	Patented	Chris. P. Sorenson
79	"	"	31	Lots 3 and 4, E² SW¼	H E	06006	Valid	Mary E. Cresap
80	"	"	33	NE¼, SE¼ NW¼				
	"	"	34	W² NW¼, SE¼ NW¼	H.E.	09809	Intact	Harry V. Fasbender
81	"	"	14	NE¼ NW¼				Vacant Public Land
82	"	"	11	NW¼ SE¼				Vacant Public Land

This Index to Segregated Tracts is made to accompany the plat of the resurvey of Township No 57 North, Range No 76 West of the Sixth Principal Meridian, Wyoming, and is hereby approved.

Cheyenne, Wyoming,
Feby. 11, 1921.

Charles L Decker
Surveyor General

P.L.R.

J.C.S.

2244-5

57 - 76

(28)

16

Click Here for Field Notes

3850

TOWNSHIP Nº 57 NORTH, RANGE Nº 76 WEST of the 6TH Principal MERIDIAN.

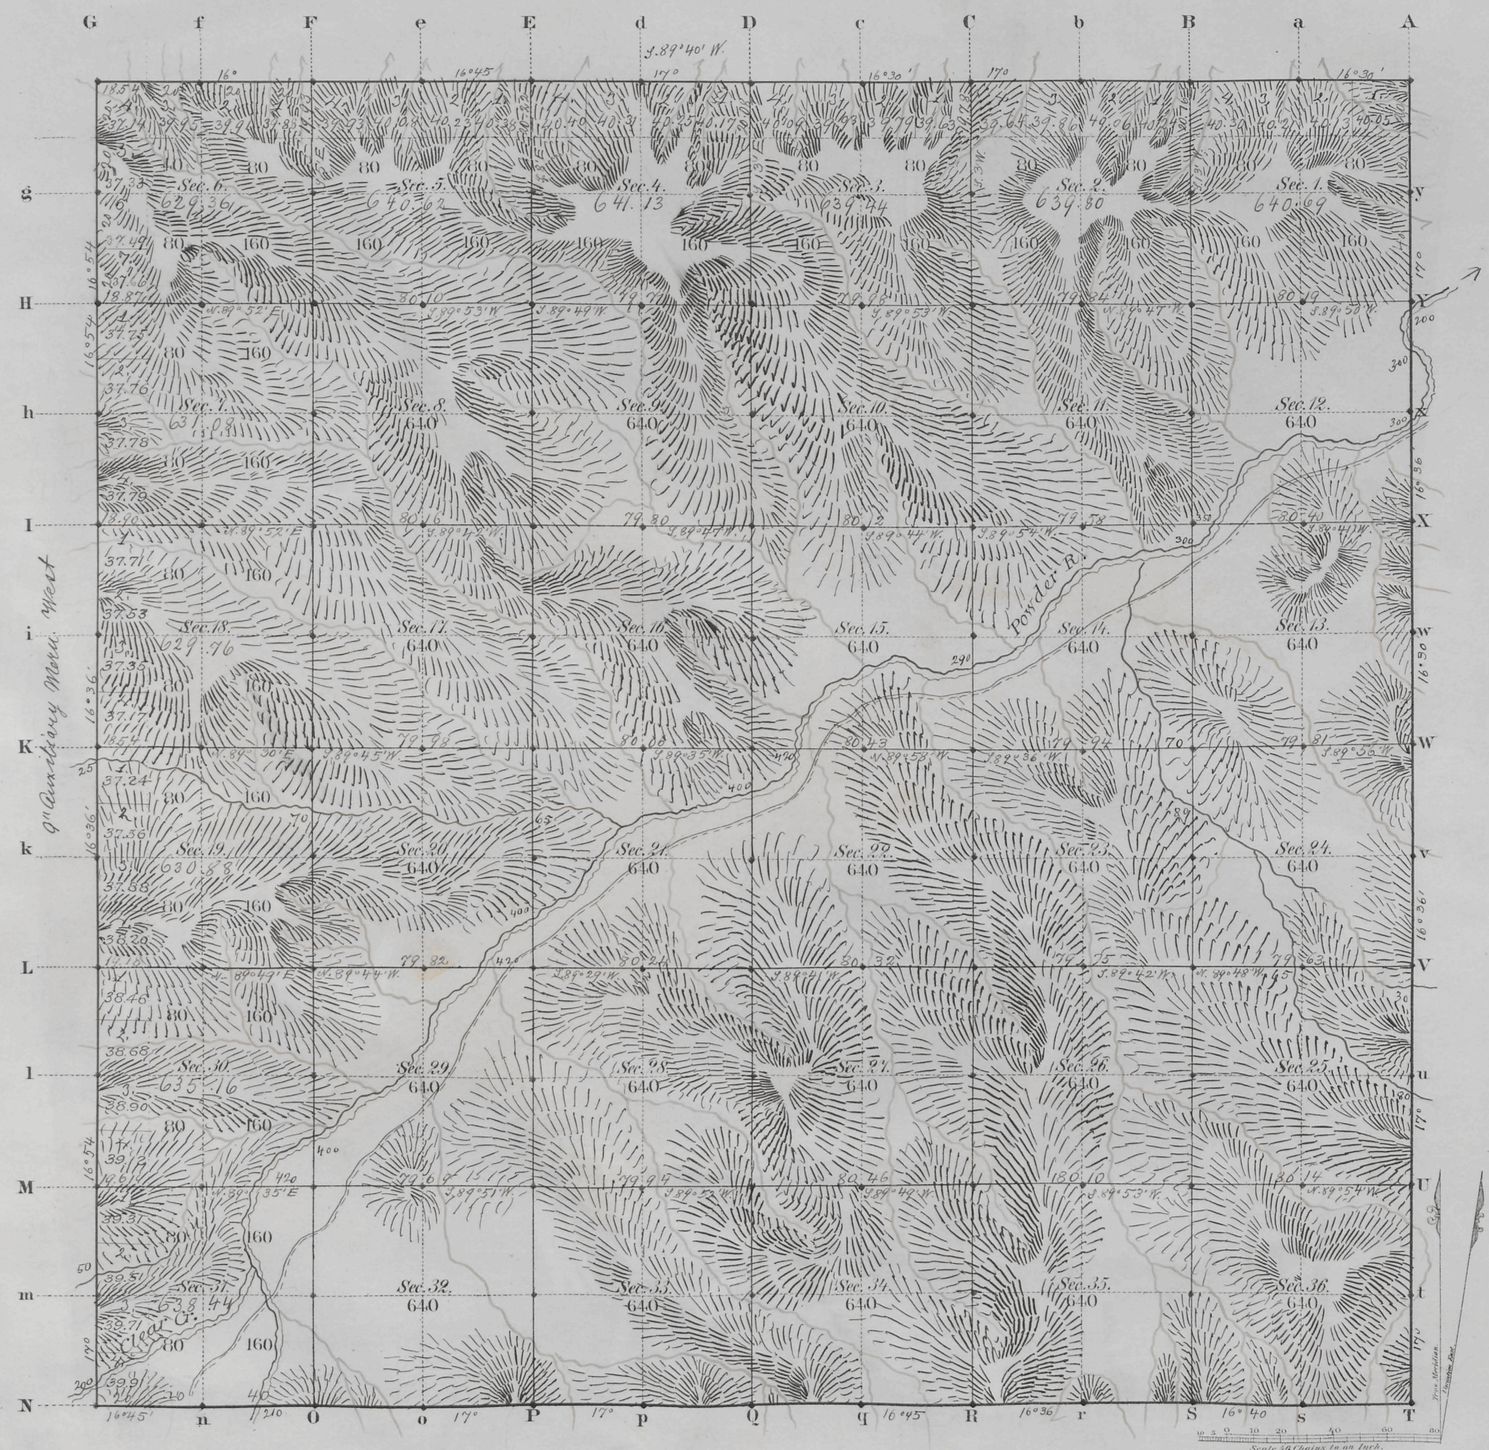

Total number of Acres. 22996.36

Surveys Designated	By Whom Surveyed	Date of Contract	Amount of Surveys Mls	Chs	Lks	When Surveyed	Magnetic Declination
E. 1st N. Township lines	Ed. L. Stahle	Sept 21, 1880	11	78	54	North. 28, and West. 4, 1883	16° 30' East
Subdivisions	" " "	" " "	57	75	46	Jan'y. 7-9, 1884	16° 25' " "
Connections							
9th Auxil. M.W.	" " "	" " "	6	00	00	North. 3, 1883	
14th Stand. P.N.	Chas. Holcomb.	July 12, 1882	6	00	00	March 9, 10, 1883	

2244

The above Map of Township Nº 57 North of Range Nº 76 West of the Sixth Principal Meridian Wyoming Territory is strictly conformable to the field notes of the survey thereof on file in this Office, which have been examined and approved.

Surveyor Generals Office,
Cheyenne Wyoming
April 30th 1884

Edw. C. Davis
Asst. Gen'l

A. BAST & CO. ST. LOUIS & N.Y.

57-76

TOWNSHIP 57 NORTH, RANGE 76 WEST OF THE SIXTH PRINCIPAL MERIDIAN, WYOMING.

INDEX TO CORNER REMONUMENTATION WITHOUT SURVEY

NOT TO SCALE

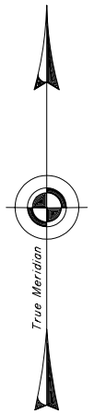

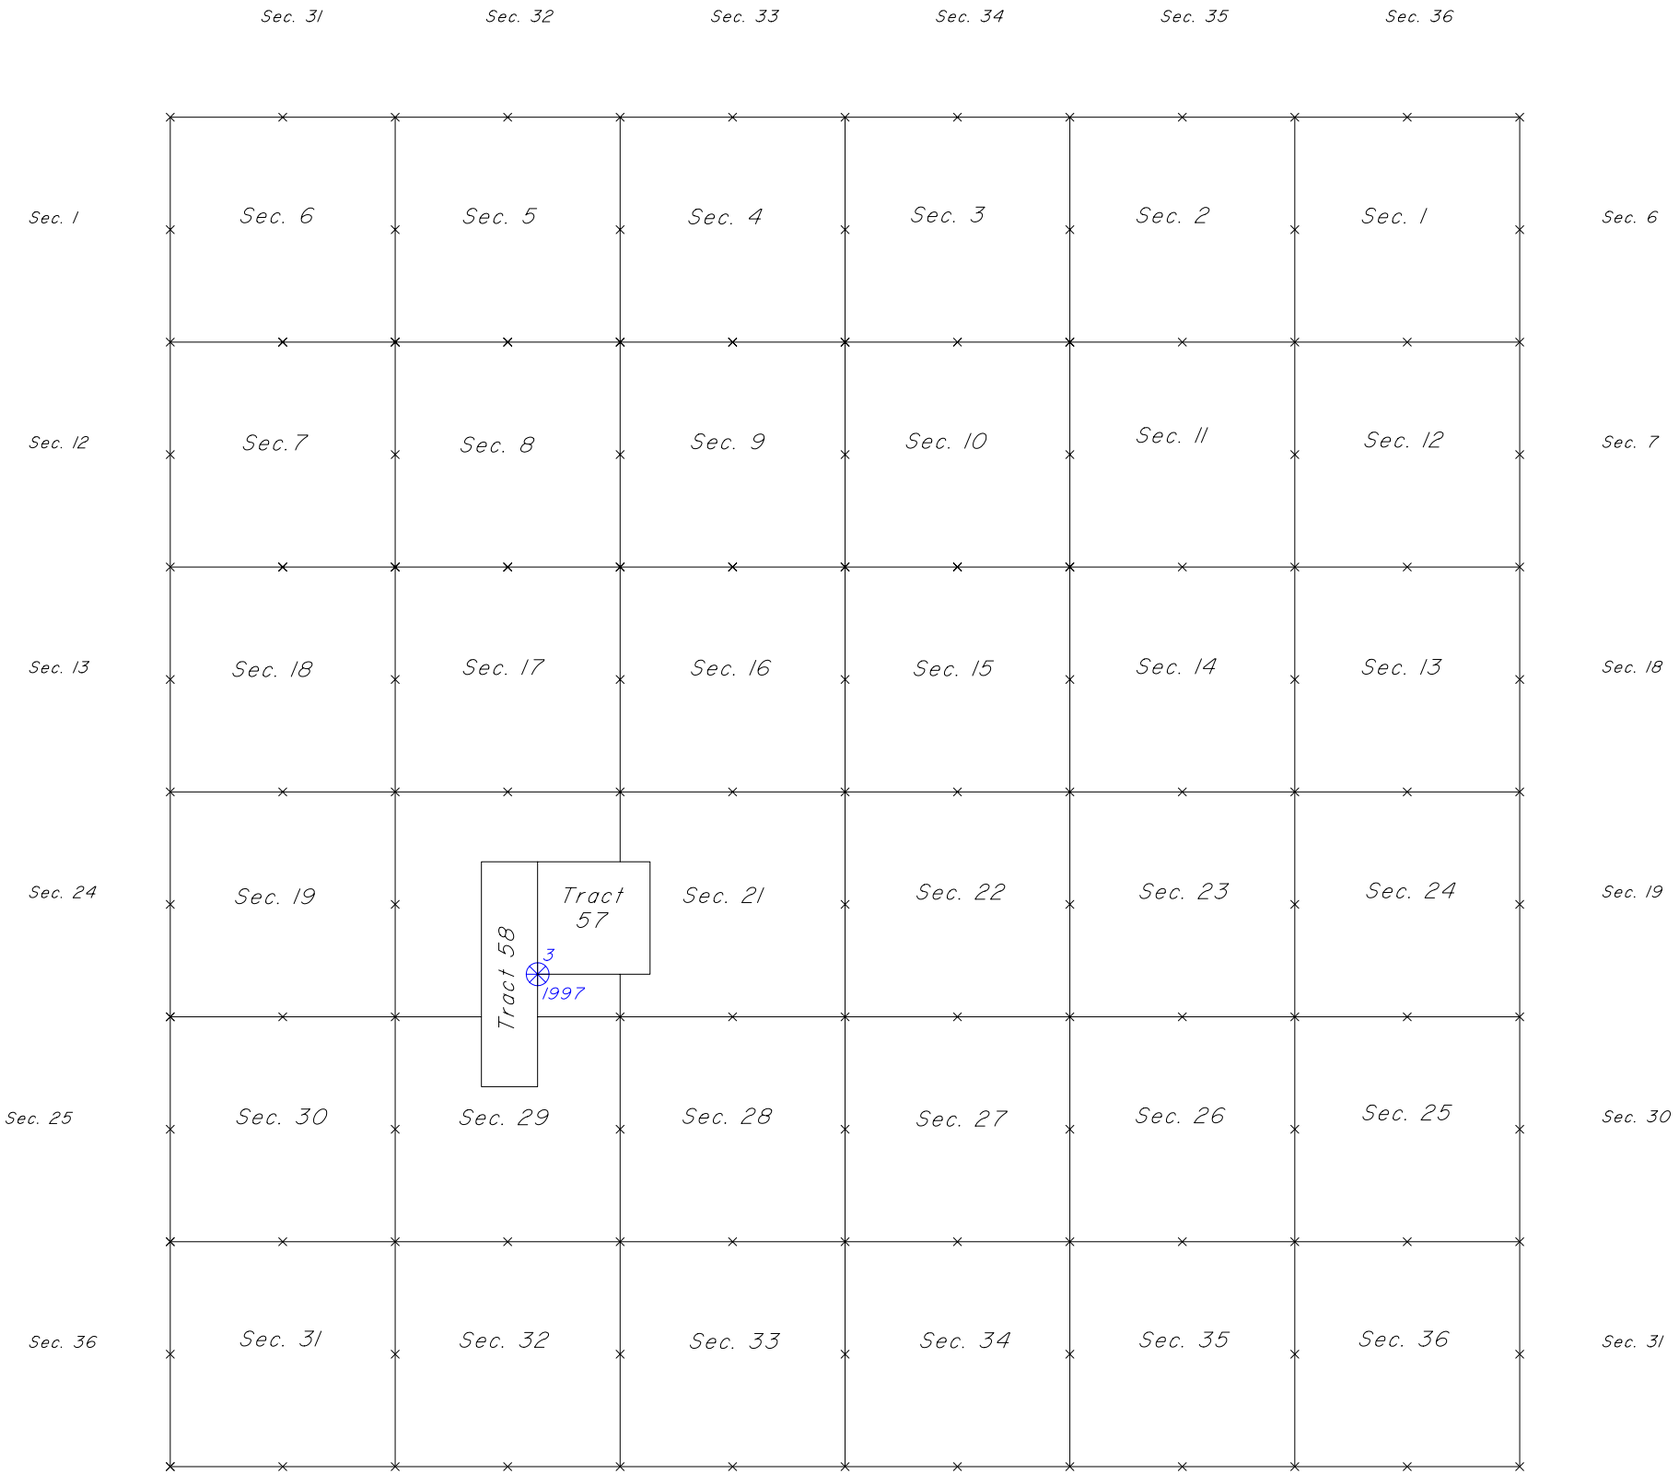

NOT TO SCALE

LEGEND

⊛ Remonumented Corner as indicated
date on cap

(28)

Indexed

3812

Click Here for Field Notes

EXTERIOR LINES

Magnetic Variation East. *Scale 3 miles to 1 inch*

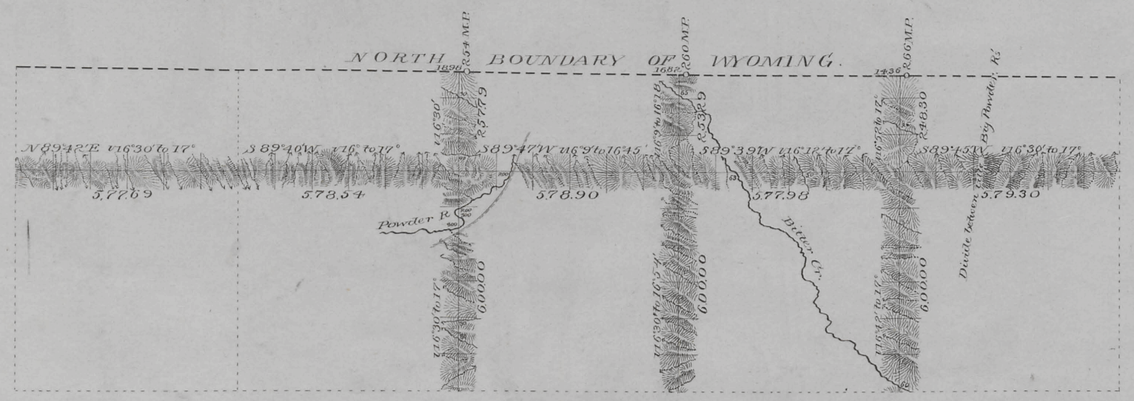

T. 58 N.

T. 57 N.

R.77 W. R.76 W. R.75 W. R.74 W. R.73 W.

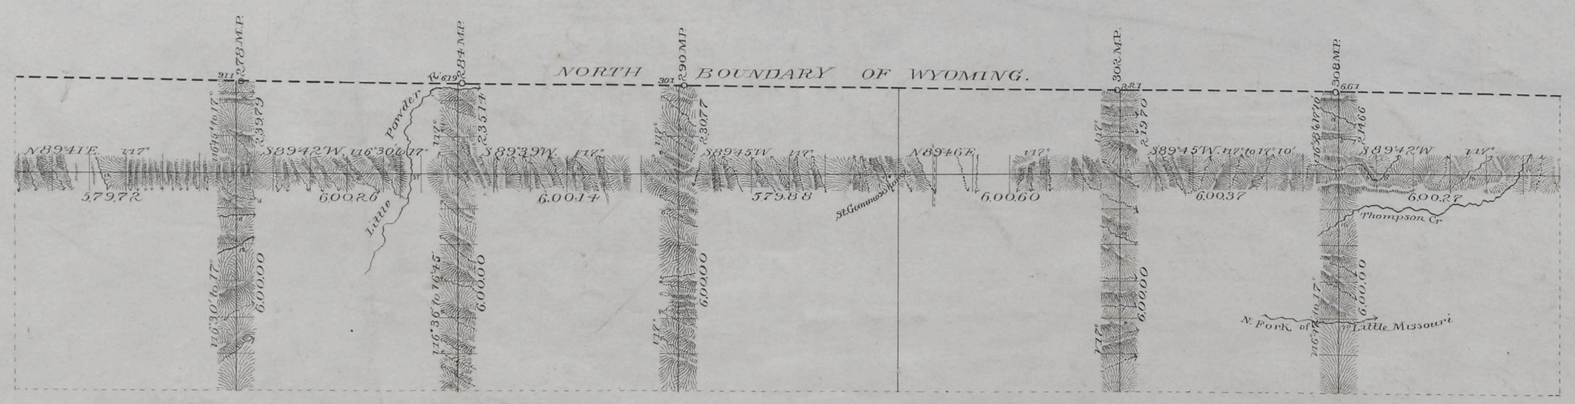

T. 58 N.

T. 57 N.

R.72 W. R.71 W. R.70 W. R.69 W. R.68 W. R.67 W. R.66 W.

Surveys Designated	By Whom Surveyed	Date of Contract	Amount of Surveys			When Surveyed.
			MIs	Chs	Lks	
Exterior lines	Ed. F. Stahle	Sept 21st 1880	139	53	09	Nov 10-Dec 3 1883
Connections	" "	" "		77	29	" "

I hereby certify that the above diagram of the Exterior lines of Tps. 57 & 58 N. Rgs. 66 to 77 inclusive West of the 6th P.M. Wyoming Territory is strictly conformable to the field notes of the Survey thereof on file in this Office which have been examined and approved.

Surveyor Generals Office
Cheyenne Wyoming
April 30th 1884

Edw. C. Dana Surv. Genl

2230

(28)

Indexed

3814

Click Here for Field Notes

9th Auxiliary Merid. West

in Tps. 57 & 58 N. Rgs. 76 & 77 W. 6th P. M. Wyom. Terrt.

Scale 40 chs. to 1 inch. Magnet. Var. East

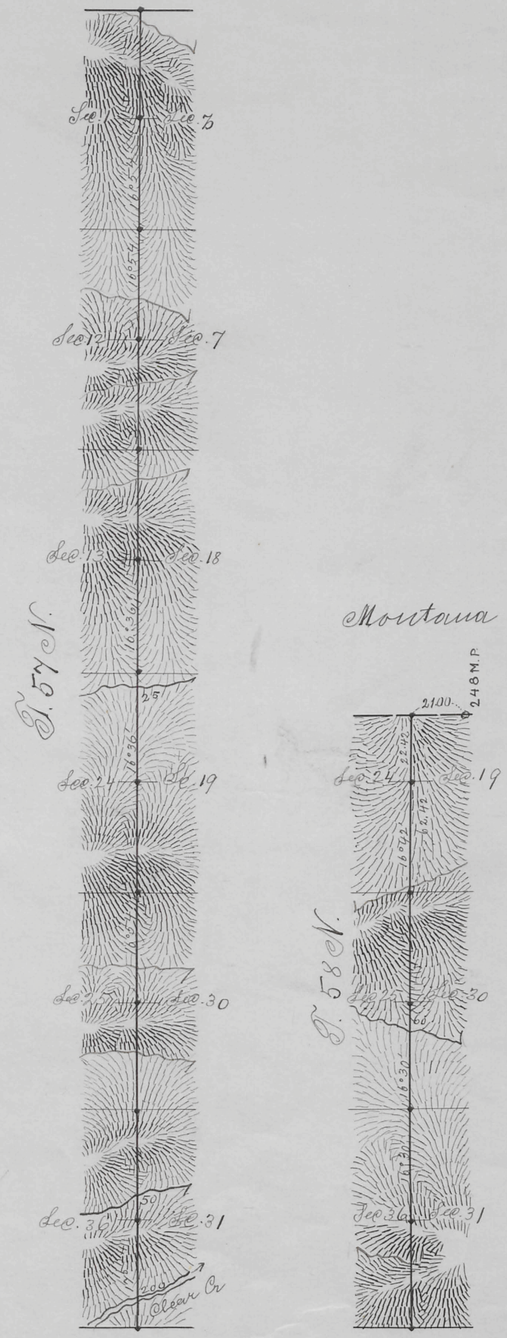

Surveys designated	By Whom Surveyed	Date of Contract	Amount of Surveys Mls	Chs	Lks	When Surveyed
9th Auxiliary MW	E.d. F. Stahle	Sept 21st 1880	8	62	42	Nov. 30 1883
Connections	" "	" " "		21	0	" "

I hereby certify, that the above diagram of the 9th Auxil. Mer. W. in Tps. 57 & 58 N. between Rs. 76 & 77 W. 6th P. M. Wyom. Terr. is strictly conformable to the field notes of the survey thereof on file in this office which have been examined & approved.

Surveyor Gener al's Office,
Cheyenne, Wyom. April 30th 1884

Edw. C. Davis
Surveyor General.

(22) Indexed 2405

Click Here for Field Notes

68

14TH STANDARD PARALLEL NORTH

Along S Bds of Townships 57N in Rgs. 75, 76 & 77 W of the 6 P.M Wyo Ter.

Course: West

Magn. Variation: East Scale 40 chs to 1 Inch

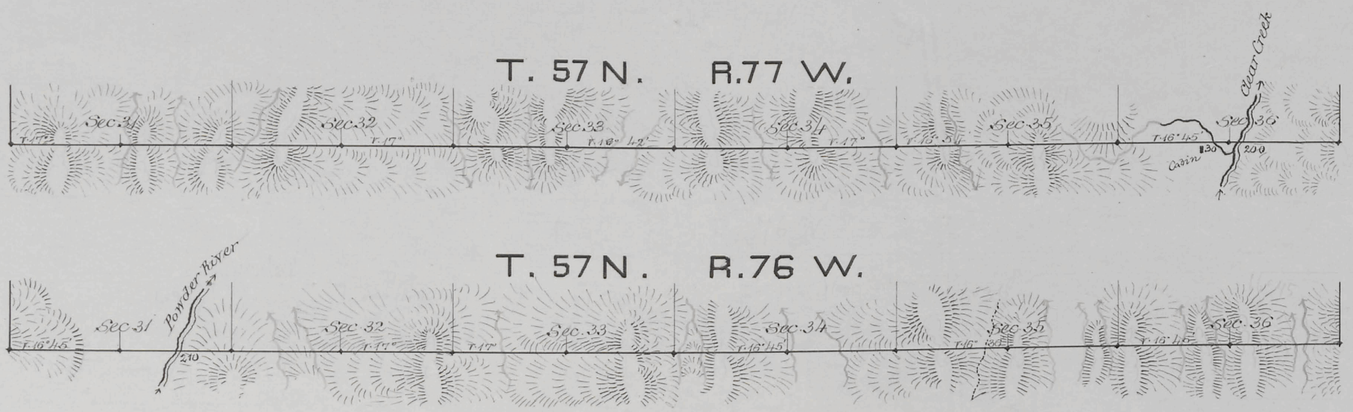

Surveys Designated	By Whom Surveyed	Date of Contract	Amount of Surveys			When Surveyed
			Mls	Chs	Lks	
14th Standard P.N.	Chas. Holcomb	July 12, 1882	18	00	00	March 9 & 10, 1883

I hereby certify that the above diagram of the 14th Standard Parallel North along S. Boundaries of Townships 57 North in Ranges 75, 76 & 77 West of the 6th Principal Meridian Wyoming Territory, is strictly conformable to the field notes of the Survey thereof on file in this Office which have been examined and approved

Surveyor Generals Office
Cheyenne Wyoming Sept. 10th 1883

Edw. C. David
Surveyor General

March 9, 10, 83

March 9, 83

1703