7875 Click Here for Field Notes

ORIGINAL

TOWNSHIP 14 NORTH, RANGE 81 WEST, OF THE SIXTH PRINCIPAL MERIDIAN, WYOMING.

DEPENDENT RESURVEY AND SUBDIVISION OF SECTIONS

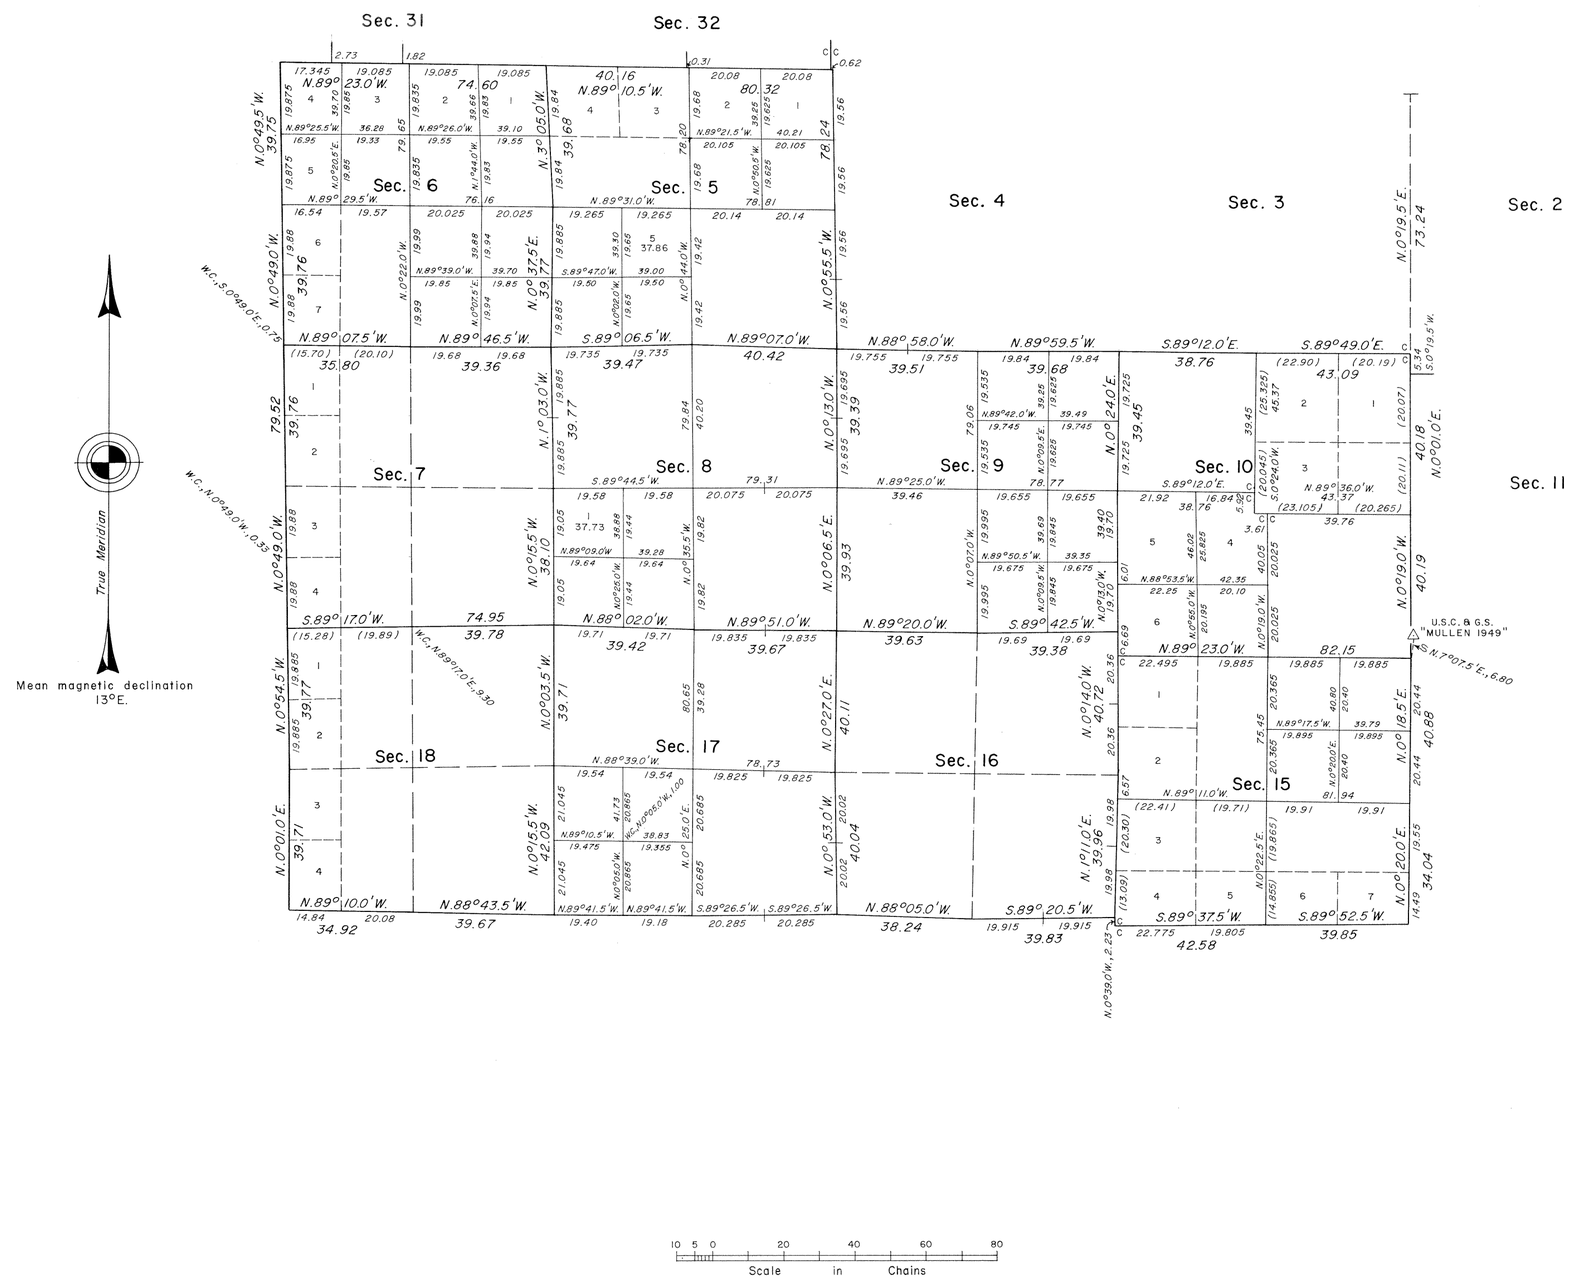

A history of surveys is contained in the field notes.

This plat, in two sheets, represents the dependent resurvey of a portion of the south boundary, the west boundary, a portion of the north boundary, portions of the subdivisional lines, portions of Mineral Survey No. 336 designed to restore the corners in their true original locations according to the best available evidence, and the subdivision of certain sections, T. 14 N., R. 81 W., Sixth Principal Meridian, Wyoming.

Except as indicated hereon, the lottings and areas are as shown on the plats approved June 30, 1891 and November 14, 1900, and the mineral survey plat approved October 13, 1905.

Survey executed by Dell Cazier, Supervisory Cadastral Surveyor, beginning May 6, 1981, and completed October 26, 1981, pursuant to Special Instructions dated April 20, 1981, for Group No. 423, Wyoming.

UNITED STATES DEPARTMENT OF THE INTERIOR
BUREAU OF LAND MANAGEMENT

Cheyenne, Wyoming — January 17, 1990

This plat is strictly conformable to the approved field notes, and the survey, having been correctly executed in accordance with the requirements of law and the regulations of this Bureau, is hereby accepted.

For the Director

John P. Lee

Chief Cadastral Surveyor for Wyoming

W.H.B.

DDB

2497 B

7876

ORIGINAL

SHEET 2 OF 2

TOWNSHIP 14 NORTH, RANGE 81 WEST, OF THE SIXTH PRINCIPAL MERIDIAN, WYOMING.

DEPENDENT RESURVEY AND SUBDIVISION OF SECTIONS

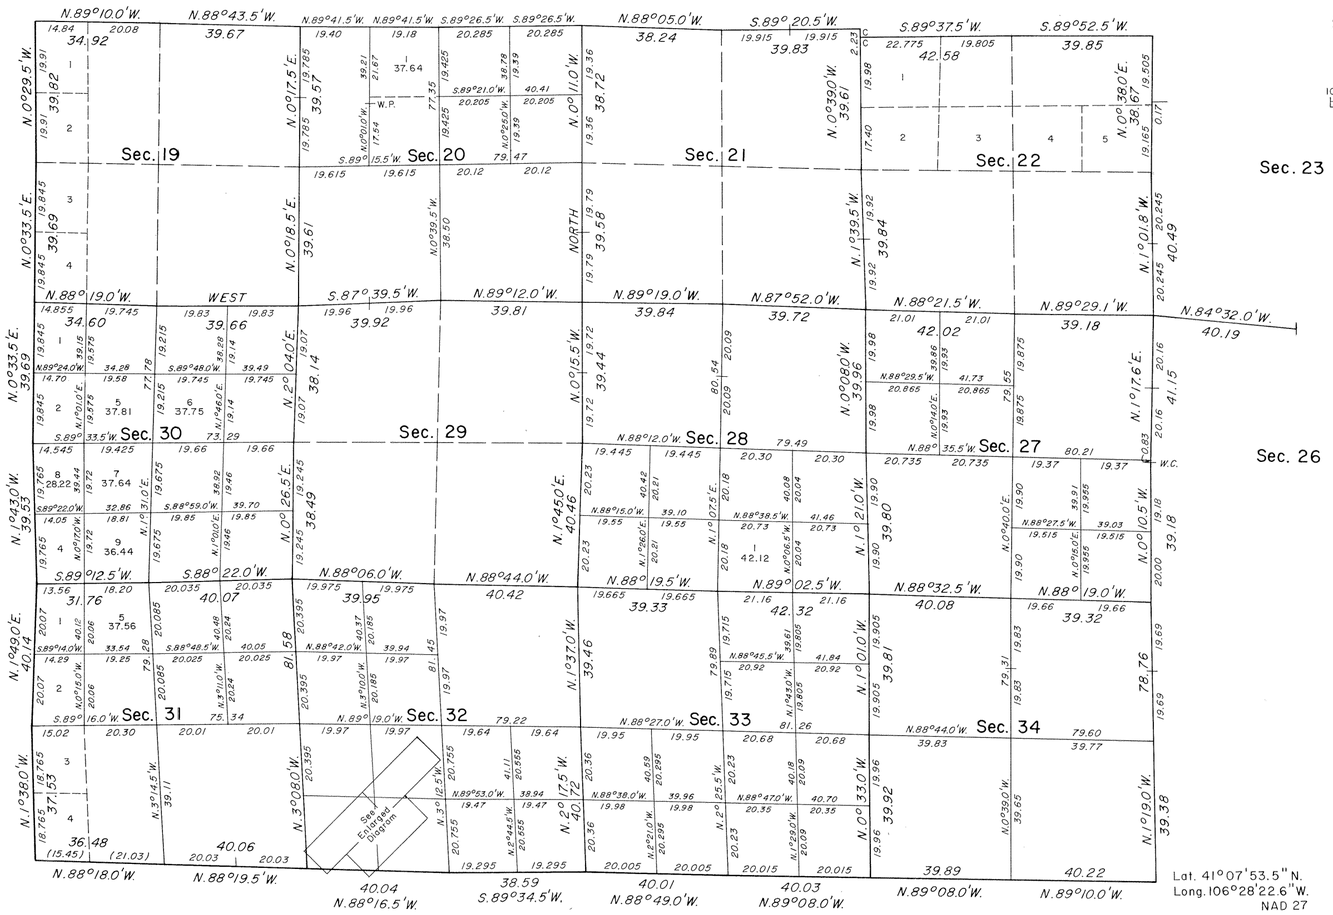

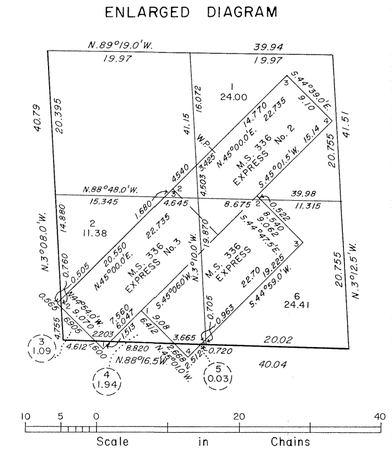

Lat. 41°07'53.5" N.
Long. 106°28'22.6" W.
NAD 27

Reference should be made to Sheet No. 1 for survey information.

UNITED STATES DEPARTMENT OF THE INTERIOR
BUREAU OF LAND MANAGEMENT

Cheyenne, Wyoming January 17, 1990

This plat is strictly conformable to the approved field notes, and the survey, having been correctly executed in accordance with the requirements of law and the regulations of this Bureau, is hereby accepted.

For the Director

John P. Lee

Chief Cadastral Surveyor for Wyoming

W.H.B.

2497 C

34 **Click Here for Field Notes**

53

4528

Fractional Township No. 14 North, Range No. 81 West of the 6th Principal Meridian

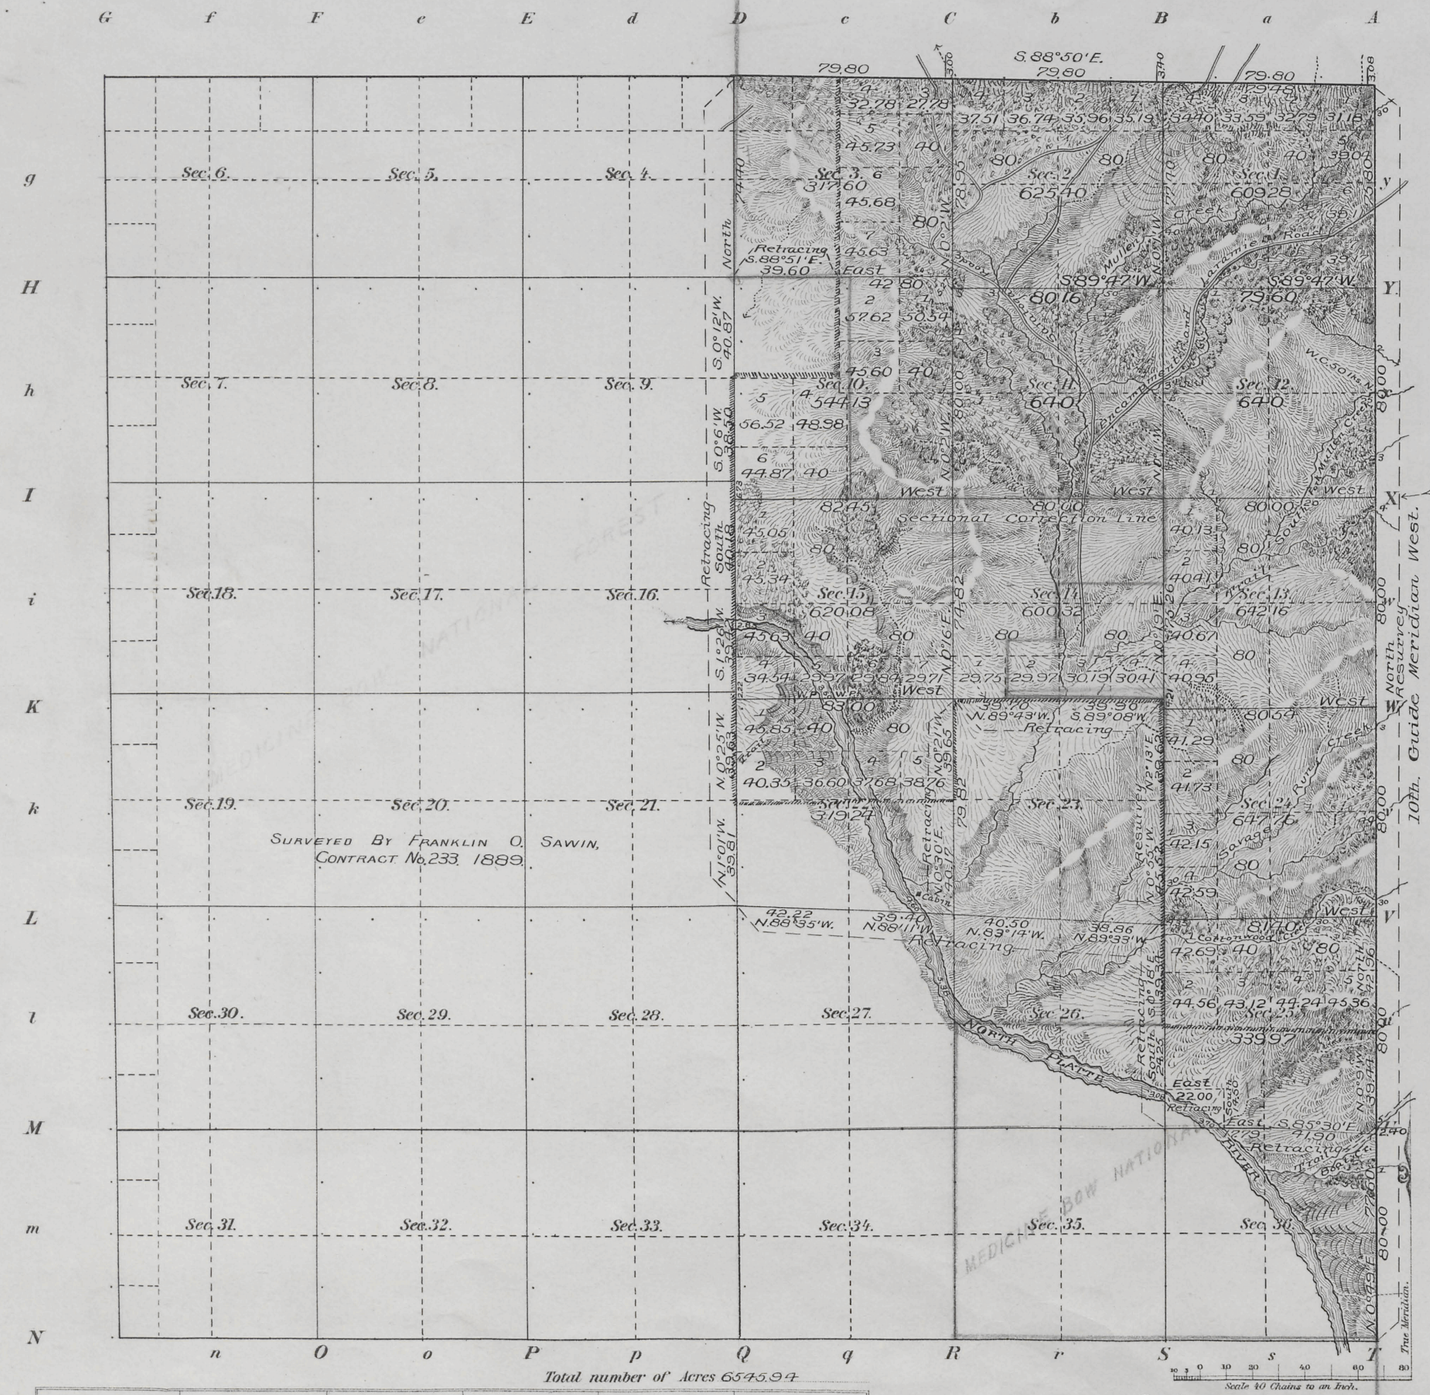

Meanders of

Posts	Courses	Ch.s Lk.s	Posts	Courses	Ch.s Lk.s	Posts	Courses	Ch.s Lk.s

Latitude 41°11' N.
Longitude 106°26'14" W.
Mean Mag. Decl. 15°16' E.

Total number of Acres 6545.94

Surveys Designated	By Whom Surveyed	Date of Contract No.	Amount of Surveys M.	Ch.s	Lk.s	When Surveyed
Resurvey Township lines	Howard B. Carpenter	274, May 27, 1899	5	75	80	June 25-26, 1899
Resurvey Subdivisions	" " "	" " "	1	05	14	August 12, "
Subdivisions	" " "	" " "	14	36	38	" 9-17, "
Connections	" " "	" " "		26	48	" " "
Retracing Subdns.	" " "	" " "	10	32	59	" 12-17, "
N. W. & S. Tp. Lines	William O. Downey	103, May 12, 1879	17	76	48	" 8-9, 1879
East Boundary	" " "	49, Aug. 23, 1877	6	00	00	Sept. 16-17, 1877.
Subdivisions	Franklin O. Sawin	233, May 13, 1889	45	21	52	June 25-29, 1889
Retracing E. Bdry	Downey and Grant	1/15, October 29, 1880	3	76	70	November 30, 1880
Resurvey N. Bdry	Gilcrest and McLellan	21, June 8, 1898	2	23	40	September 30, 1898

Fractional

The above Map of a Township No. 14 North of Range No. 81 West of the 6th Principal Meridian, Wyoming, is strictly conformable to the field notes of the survey thereof on file in this Office, which have been examined and approved.

Surveyor Generals Office
Cheyenne, Wyoming, Nov. 14, 1900.

A. L. Jackson, P. Hanson
Sur. Gen'l

F.A.O.

THE NORRIE PETERS CO., LITHO., WASHINGTON, D. C.

2497-A

Filed MAR 2 1901
Survey accepted.
See letter "E" Feb. 26, 1901.

14 - 81

30

76

Click Here for Field Notes

4327

Township No. 14 North Range No. 81 West of the 6th Principal Meridian

Total number of Acres 15,955.36

Meanders of								
Posts	Courses	Ch.s Lk.s	Posts	Courses	Ch.s Lk.s	Posts	Courses	Ch.s Lk.s

All Subdivision lines at Minimum rates 45 Mls 21 Chs 52 Lks

Surveys Designated	By Whom Surveyed	Date of Contract	Amount of Surveys M.	Ch.s	Lk.s	When Surveyed	Magnetic Declination
Township lines Subdivisions	Franklin O Savin	May 13, 1889	45	21	52	June 25-29 1889	15 05 to 15 24 East

The above Map of Township No. 14 North, of Range No. 81 West of the 6th Principal Meridian, Wyoming, is strictly conformable to the field notes of the survey thereof on file in this Office, which have been examined and approved.

Surveyor Generals Office, Cheyenne Wyo June 30 1891

Wm A. Richards
Sur. Genl.

2497

14 - 81

TOWNSHIP 14 NORTH, RANGE 81 WEST OF THE SIXTH PRINCIPAL MERIDIAN, WYOMING.

INDEX TO CORNER REMONUMENTATION WITHOUT SURVEY

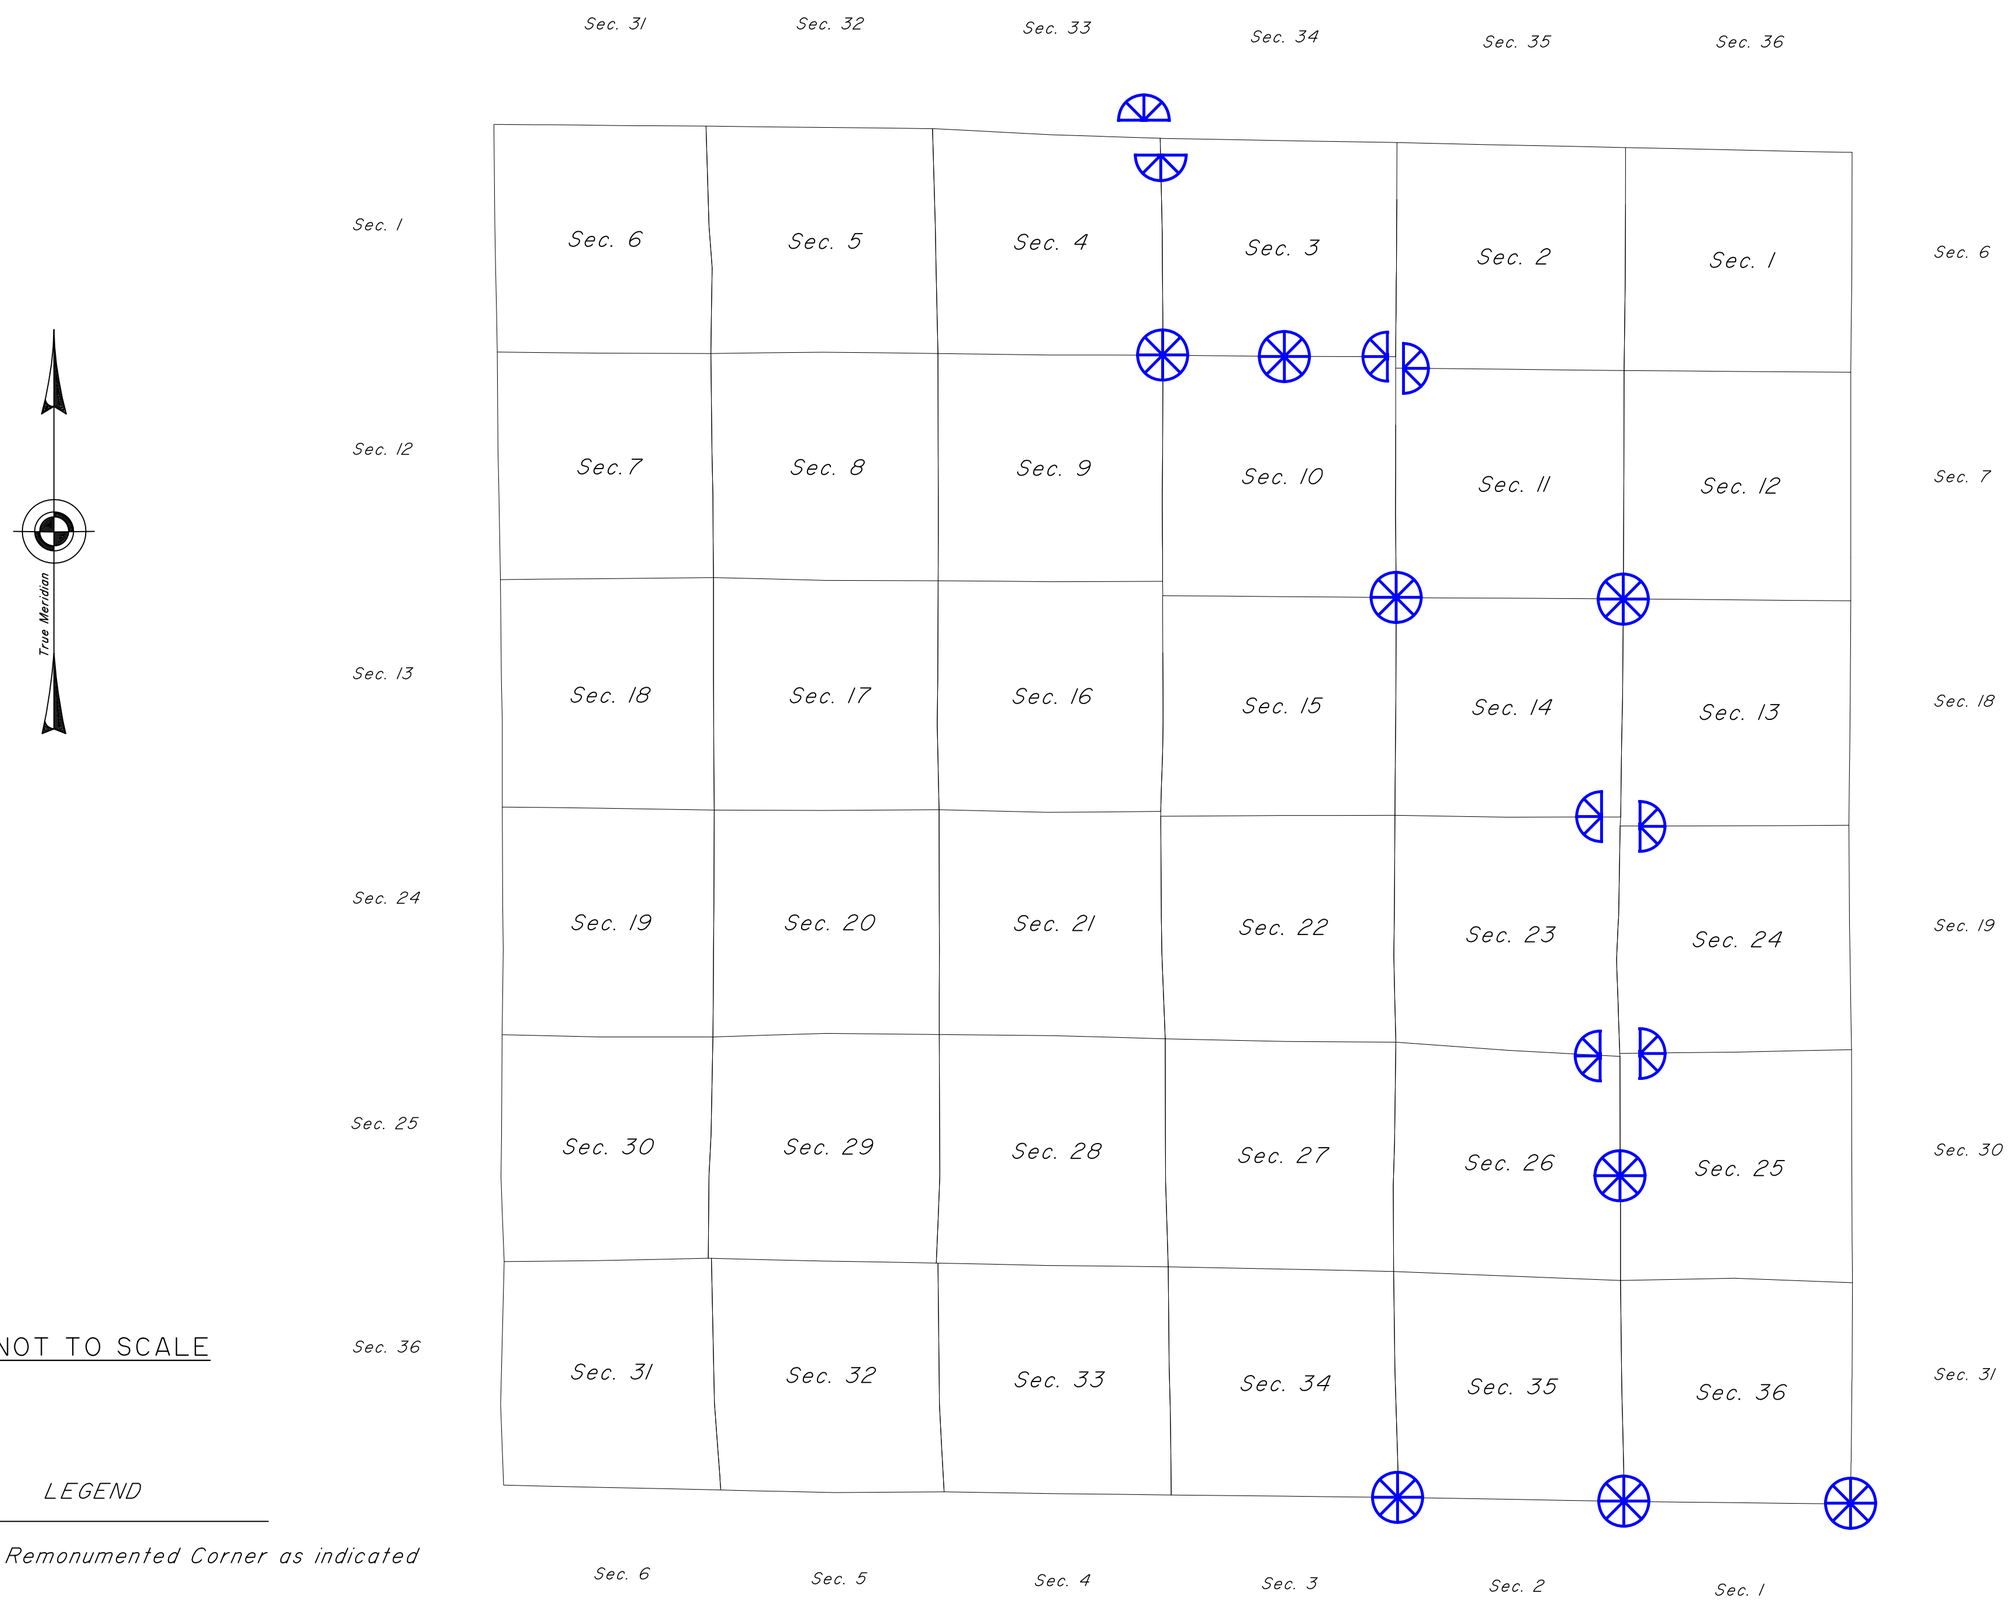

NOT TO SCALE

LEGEND

Remonumented Corner as indicated

34

Click Here for Field Notes

Indexed

4759

48

Orig.

TOWNSHIP EXTERIORS

Scale: 1 inch to 160 chains

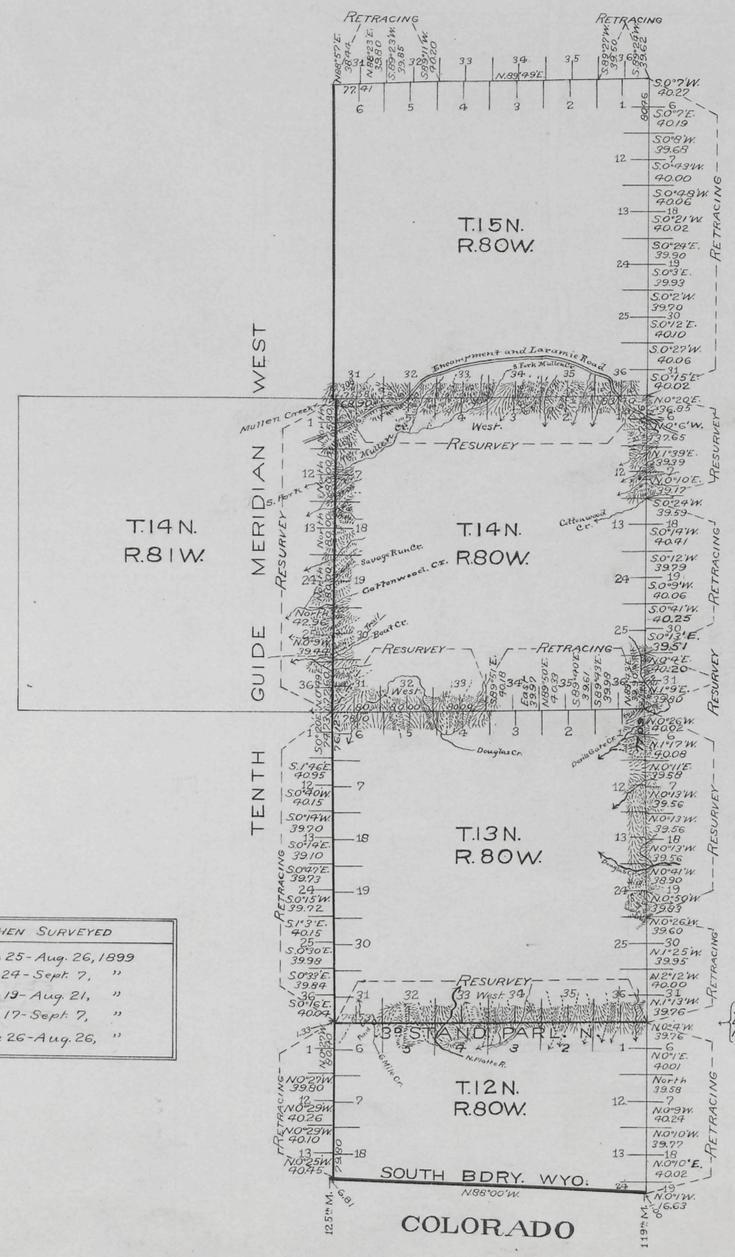

Plat
showing the
Resurvey of the 3d Standard Parallel North through R.80W.;
The Resurvey of the 10th Guide Meridian West through T.14N.;
The Retracing of the 10th Guide Meridian West through Tps. 12 & 13N.;
The Retracing of the East Boundary of T.12N., R.80W.;
The Resurvey of a part of the East Boundary, and
The Retracing of a part of the East Boundary of T.13N., R.80W.;
The Resurvey of the North Boundary, and a part of the
East and South Boundaries, and the Retracing of a
part of the East and South Boundaries of T.14N., R.80W.;
and
The Retracing of the East Boundary, and a part of the
North Boundary of T.15N., R.80W. of the 6th Principal
Meridian, Wyoming, is strictly conformable to the
Field notes of the survey thereof by
Howard B. Carpenter, U.S.D.S.,
under his
Contract No. 274,
dated May 27, 1899,
which have been examined, approved and Filed in this
office.

U.S. Surveyor General's Office,
Cheyenne, Wyoming,
November 14, 1900.

A. Johns. P. Hanson
U.S. Surv. Genl.

Latitude 41°03'N.
Longitude 106°19'21"W.
Mean Mag. Decl. 15°15'E.

Table of Mileage.

Surveys Designated	Amount Mls.	Chs.	Lks.	When Surveyed
Standard & Meridian Lines Resur.	11	70	33	June 25 - Aug. 26, 1899
" " " Retr.	8	75	10	Aug. 24 - Sept. 7, "
Township Lines Resurveyed	15	57	53	June 19 - Aug. 21, "
" " Retraced	20	12	90	June 17 - Sept. 7, "
Connections		12	22	June 26 - Aug. 26, "

2831

F.H.A.

H.B.P.

Filed MAR 2 1901
Survey accepted. See letter E. Feb. 26, 1901.

Click Here for Field Notes

Ret. Field Notes T. 13 N., R. 81 W.

(10) Indexed

645

56

EXTERIOR LINES.

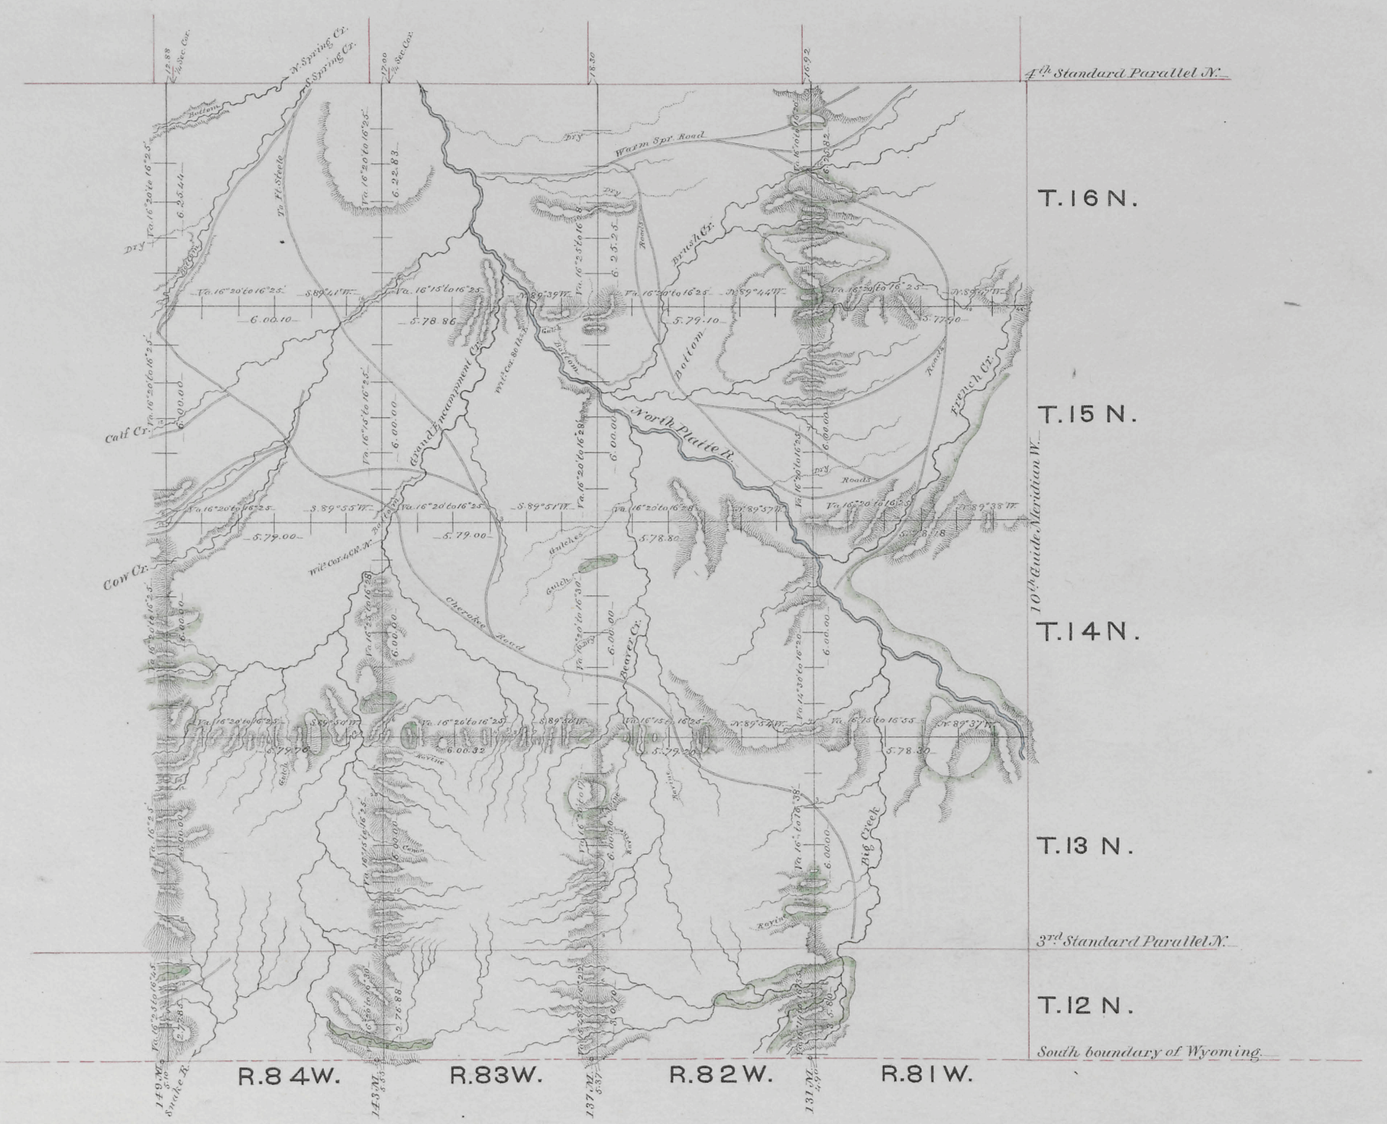

Scale, 3 miles to an inch.

Magnetic Variation East.

Surveys designated.	By whom surveyed.	Date of contract.	Amount of surveys. Mls. Chs. Lks.	When surveyed.
Township lines,	Wm. O. Downey,	May 12, 1879	181 " 9 " 09	Aug. & Sept. 1879.
Connections,	" " "	" " "	1 " 6 " 02	" " " "

I hereby certify that the above diagram of the exterior lines of Townships 12, 13, 14, 15, and 16 N. Ranges 81, 82, 83 and 84 West of the 6th Principal Meridian, Wyoming Territory, is strictly conformable to the field notes of the survey thereof, on file in this office, which have been examined and approved.

Surveyor General's Office,
Cheyenne, Wyo. Jany. 15, 1880.

Edw. C. David

Surveyor General.

537

Click Here for Field Notes

(9)

Indexed

550

59

10th GUIDE MERIDIAN WEST,

From S. Boundary of Wyoming, to 4th Standard Parallel N. between Ranges 80 and 81 West of the 6th Pr. Mer.

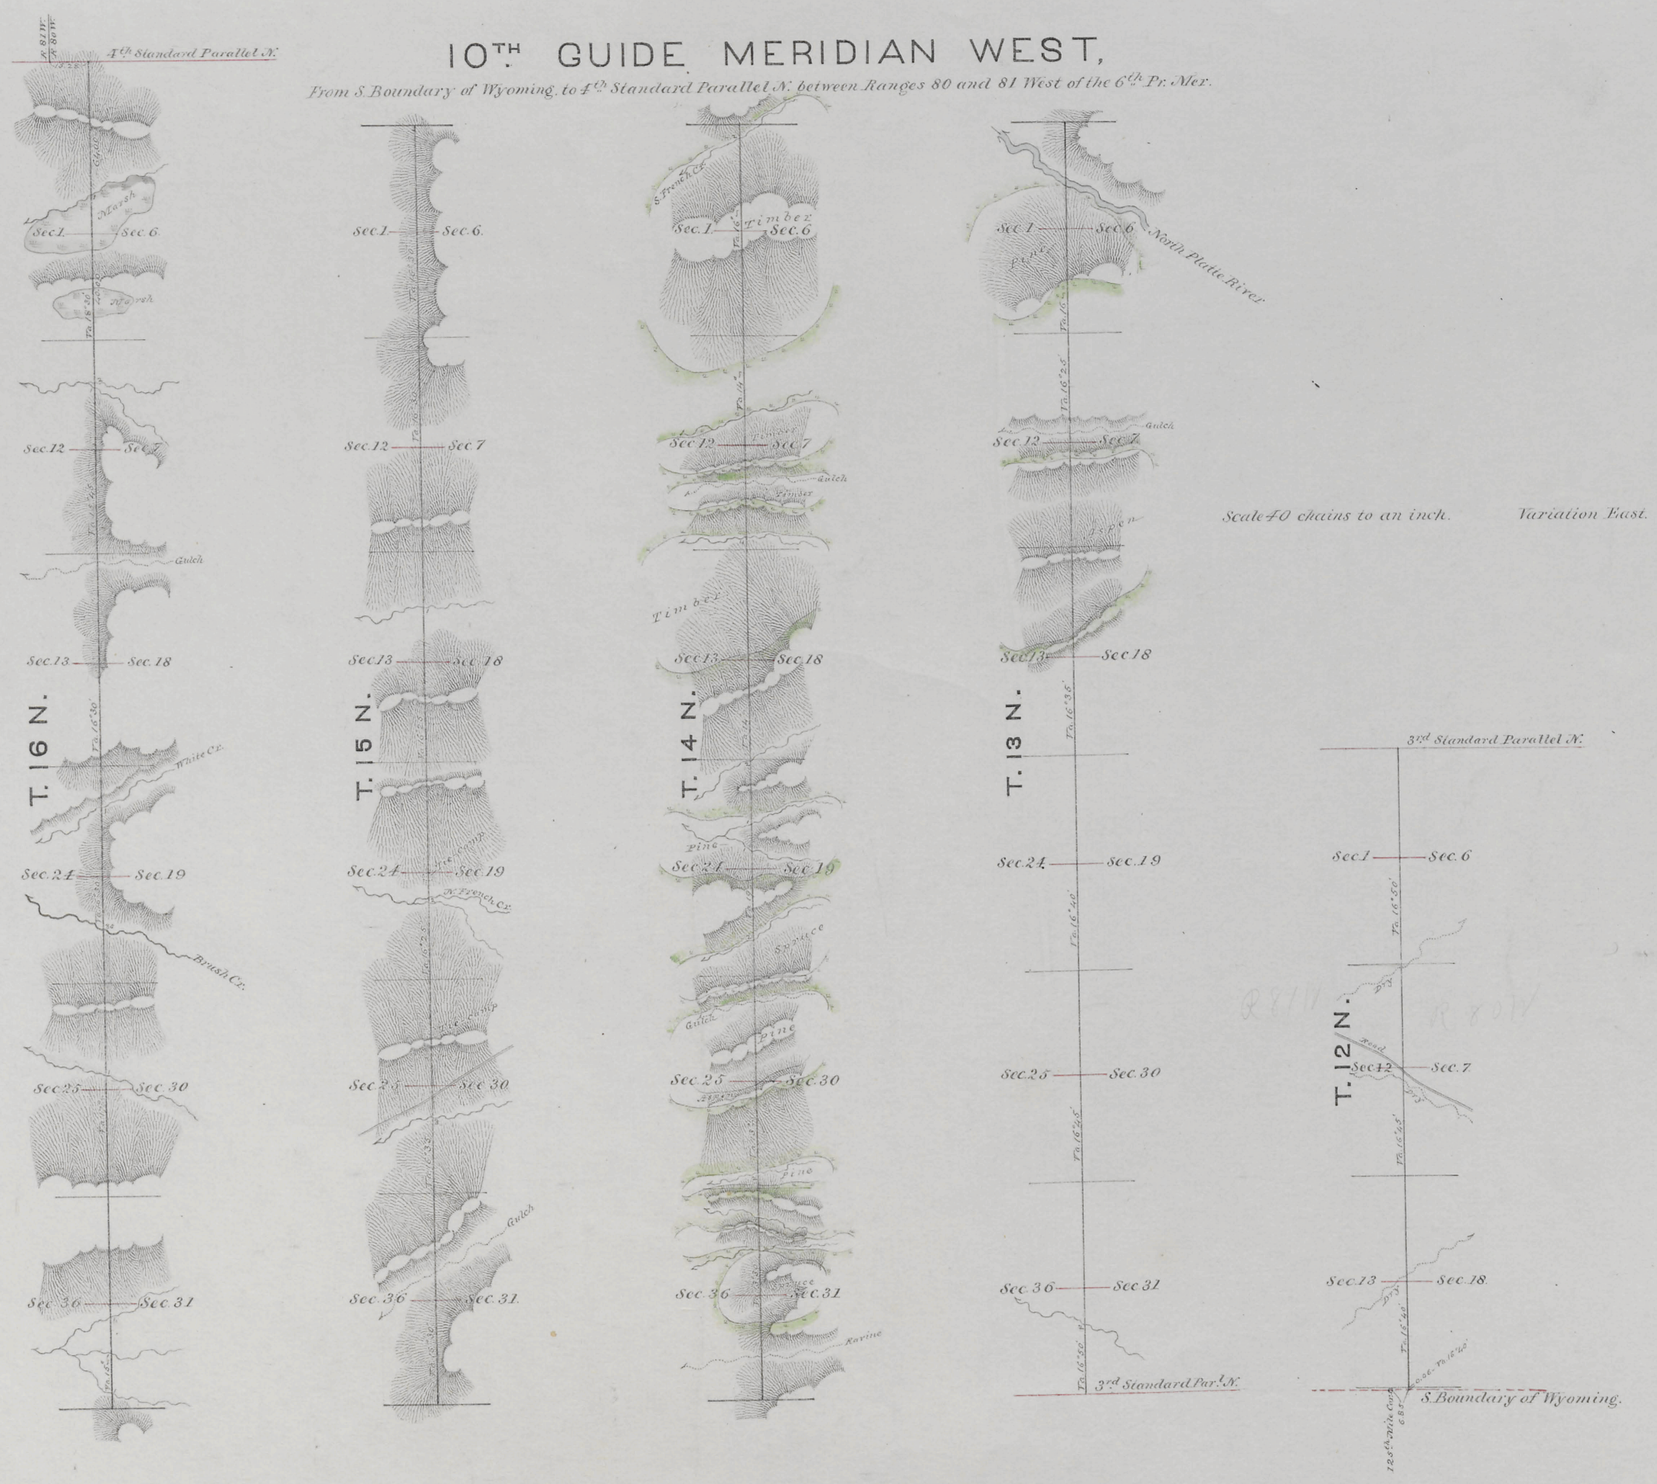

Scale 40 chains to an inch. Variation East.

Survey designated.	By whom surveyed.	Date of contract.	Amount of surveys. Miles / Chs / Links	When surveyed.
10th Guide Merid.n W.	Wm. O. Downey	Aug. 23. 1877	27 . 24 . 06	Sept. 1877
Connections.	" " "	" " "	22 . 13	" "

I hereby certify that the above diagram of the 10th Guide Meridian West of the 6th Principal Meridian, from the South Boundary of Wyoming, to the 4th Standard Parallel N. in Wyoming Territory, is strictly conformable to the field notes of the survey thereof, on file in this office, which have been examined and approved.

Surveyor General's Office,
Cheyenne, Wyo. Jan.y 31st 1878.

Edw. C. David
Surveyor General.

465

Township 14 North, Range 81 West, Sixth Principal Meridian, Wyoming

Click on the survey number to view the plat(s).

Mineral Survey No.	Section 1	2	3	4	5	6	7	8	9	10	11	12	13	14	15	16	17	18	19	20	21	22	23	24	25	26	27	28	29	30	31	32	33	34	35	36
336																																**X**				

Township 13 and 14 North, Range 81 West, Sixth Principal Meridian, Wyoming

Click on the report name to view Reports on Mineral Lands.

Report Name	Approved	Sec.	Claimant
Big Creek Placer	**Mar. 30, 1906**	**5, 32, 33**	**Nels. E. Anderson**