TOWNSHIP 15 NORTH, RANGE 83 WEST, OF THE SIXTH PRINCIPAL MERIDIAN, WYOMING.

DEPENDENT RESURVEY AND SUBDIVISION OF SECTION 10

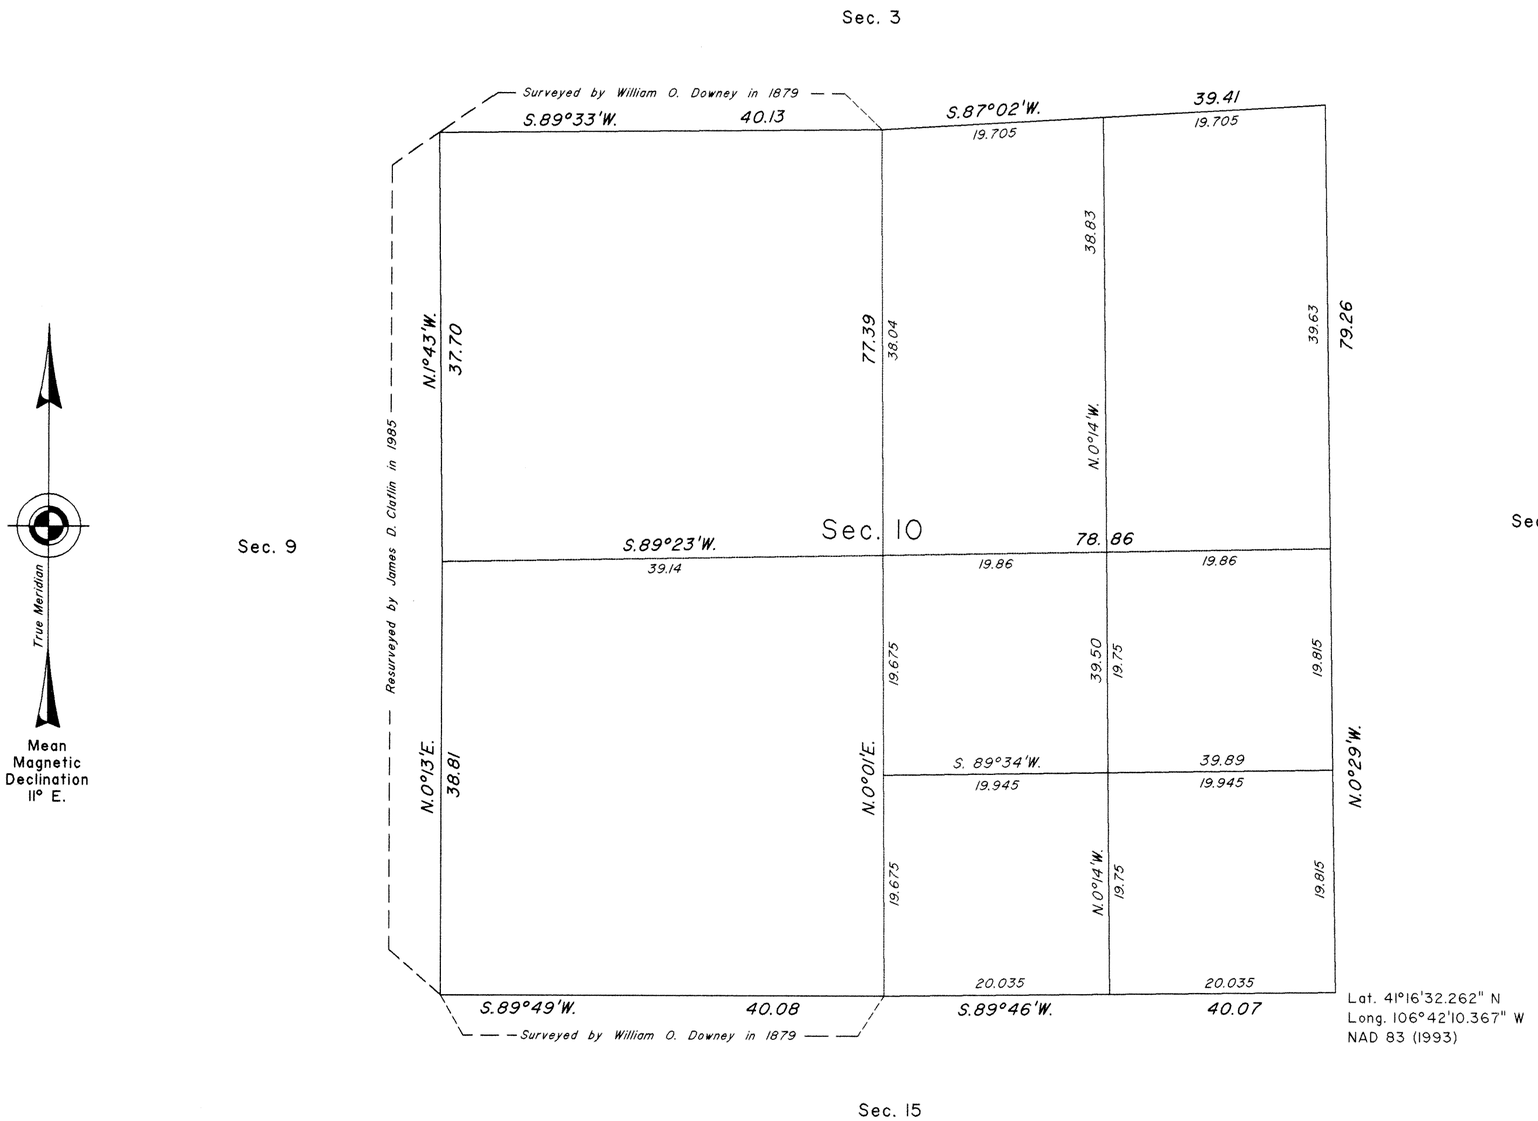

Lat. 41°16'32.262" N
Long. 106°42'10.367" W
NAD 83 (1993)

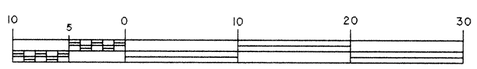

Scale in Chains

A history of surveys is contained in the field notes.

This plat represents the dependent resurvey of a portion of the subdivisional lines, designed to restore the corners in their true original locations according to the best available evidence, and the subdivision of section 10, T. 15 N., R. 83 W., Sixth Principal Meridian, Wyoming.

Except as indicated hereon, the lotting and areas are as shown on the plat approved January 15, 1880.

Survey executed by Lynn A. Forbes, Cadastral Surveyor, beginning May 25, 2004, and completed May 27, 2004, pursuant to Special Instructions and Assignment Instructions dated May 10, 2004, for Group No. 734, Wyoming.

UNITED STATES DEPARTMENT OF THE INTERIOR
BUREAU OF LAND MANAGEMENT

Cheyenne, Wyoming February 3, 2006

This plat is strictly conformable to the approved field notes, and the survey, having been correctly executed in accordance with the requirements of law and the regulations of this Bureau, is hereby accepted.

For the Director

John P. Lee

John P. Lee
Chief Cadastral Surveyor for Wyoming

S.S.S. / L.L.M.

OFFICIALLY FILED: February 3, 2006