34

Click Here for Field Notes

13

4732

Township No. 17 North, Range No. 79 West of the 6th Principal Meridian

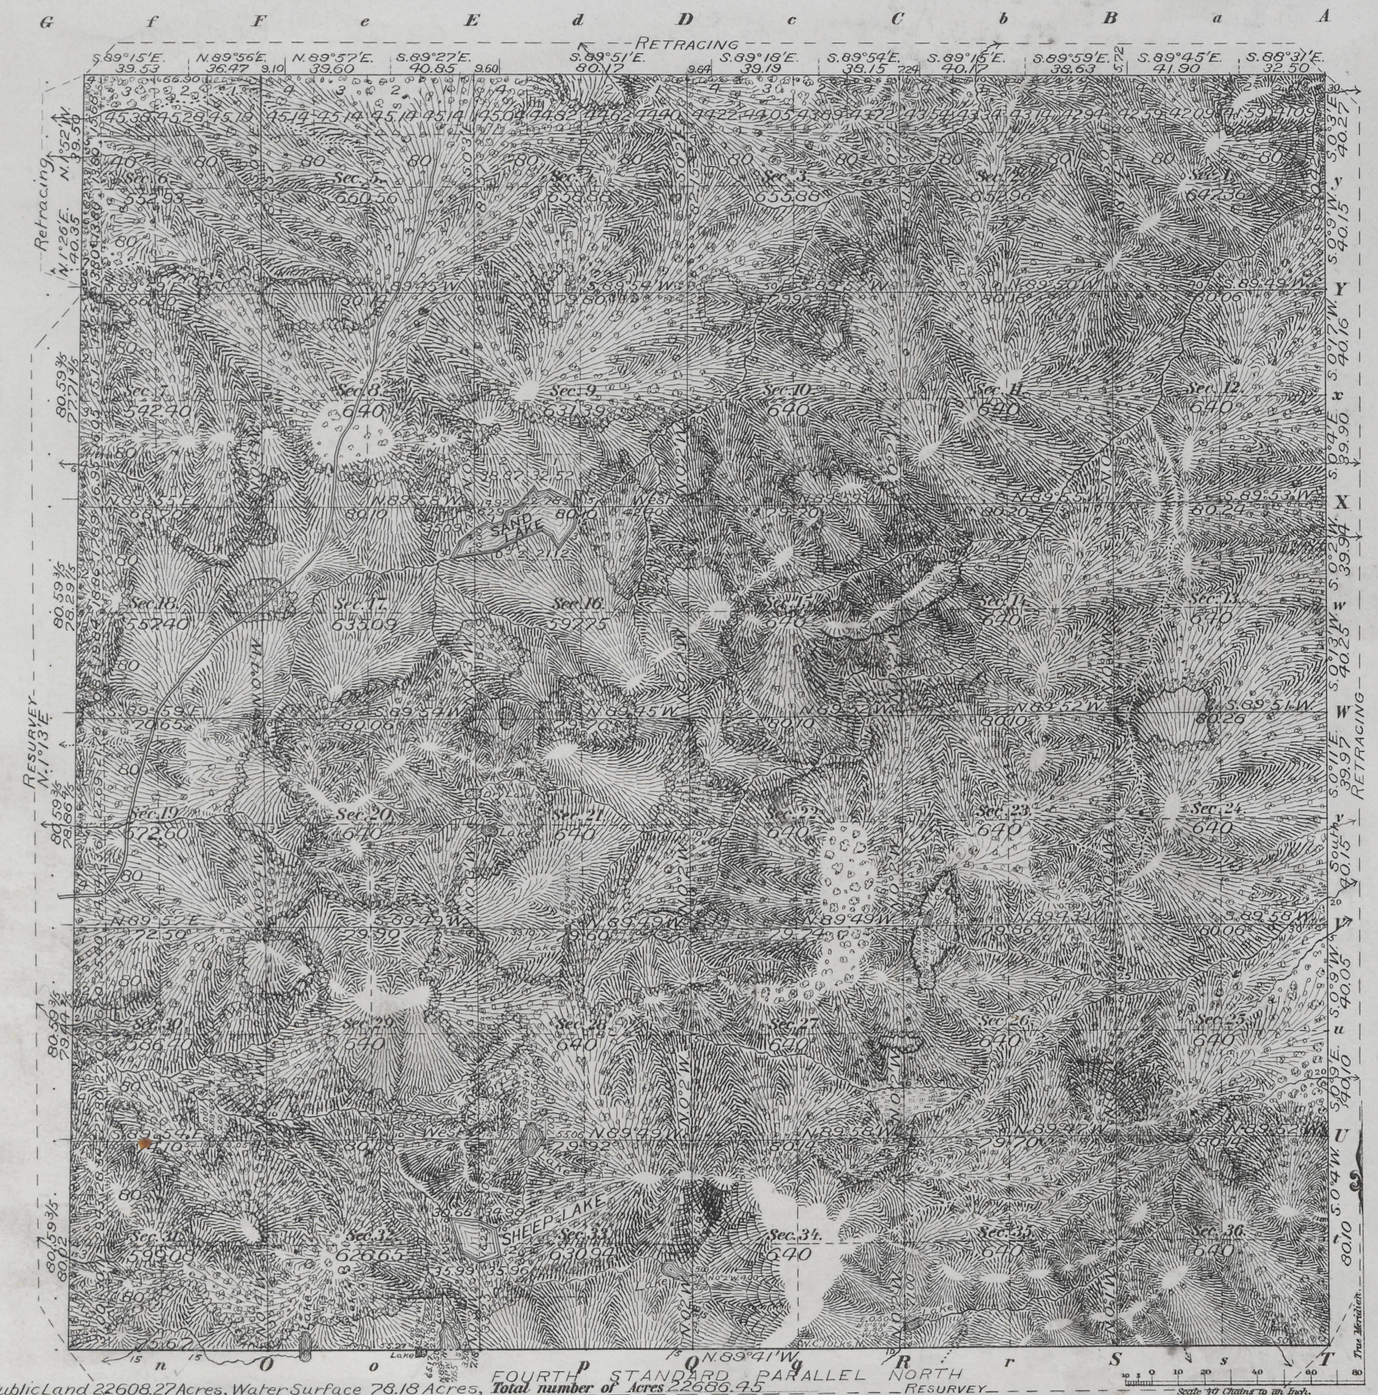

Public Land 22608.27 Acres, Water Surface 78.18 Acres, Total number of Acres 22686.45

Surveys Designated	By Whom Surveyed	No.	Date of Contract	Amount of Surveys M.	Ch.s	Lk.s	When Surveyed
Resurvey S. and W. Township lines	Gilcrest & McClellan	271	June 8, 1898	10	78	65	Sept. 19-24, 1898
Subdivisions	"	"	"	59	43	26	" 26-Oct. 17, "
Connections	"	"	"		41	30	" 29- " 17, "
Meanders	"	"	"	2	21	36	October 18, "
Retr. N, E & W. Bdrs	"	"	"	12	68	05	Aug. 14-16, "
South Bdry.	Winsor & Cook	2	June 21, 1870	6	00	00	Nov. 12-15, 1870
East "	Henry G. Hay	18	July 1, 1871	6	00	00	Oct. 8-9, 1871
North & West Bds.	L. M. Lampton	95	Aug. 24 1877	11	76	15	Sept. 10-13, 1877

Meanders of

Posts	Courses	Ch.s Lk.s	Posts	Courses	Ch.s Lk.s	Posts	Courses	Ch.s Lk.s

Latitude	41°23'N
Longitude	106°18'W
Mean Mag Decl	15°02'E

The above Map of Township No. 17 North of Range No. 79 West of the 6th Principal Meridian, Wyoming, is strictly conformable to the field notes of the survey thereof on file in this Office, which have been examined and approved.

Surveyor Generals Office, Cheyenne, Wyo. November 11, 1899

Alpheus P. Kenyon
Sur. Gen.l

Filed MAR 24 1900

Comm. letter Mch. 21-1900

2807

I.B.M

THE NORRIS PETERS CO., LITHO., WASHINGTON, D. C.

17 - 79

TOWNSHIP 17 NORTH, RANGE 79 WEST OF THE SIXTH PRINCIPAL MERIDIAN, WYOMING.

INDEX TO CORNER REMONUMENTATION WITHOUT SURVEY

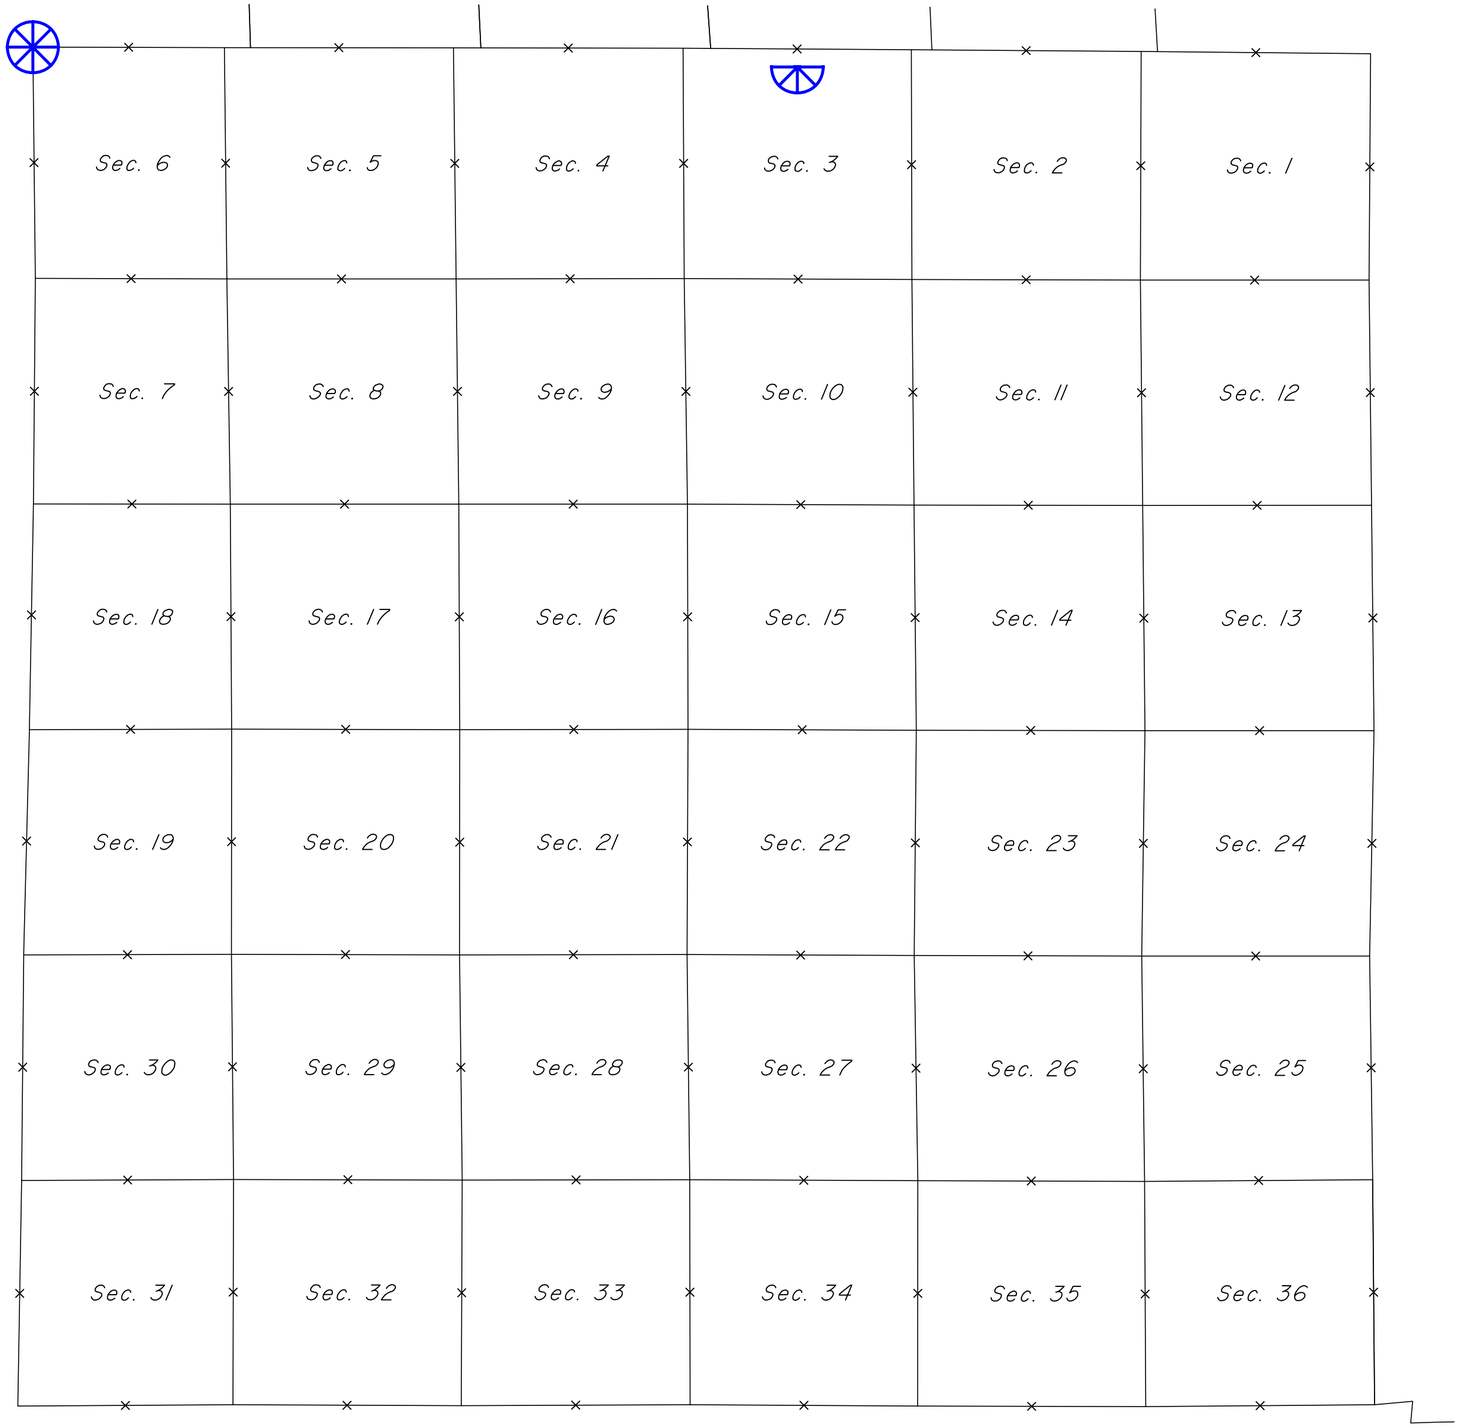

FOURTH STANDARD PARALLEL NORTH

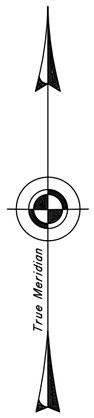

NOT TO SCALE

LEGEND

Remonumented Corner as Indicated

34

Accession no. 4730

11

TOWNSHIP EXTERIORS

Scale : 1 inch to 160 chains

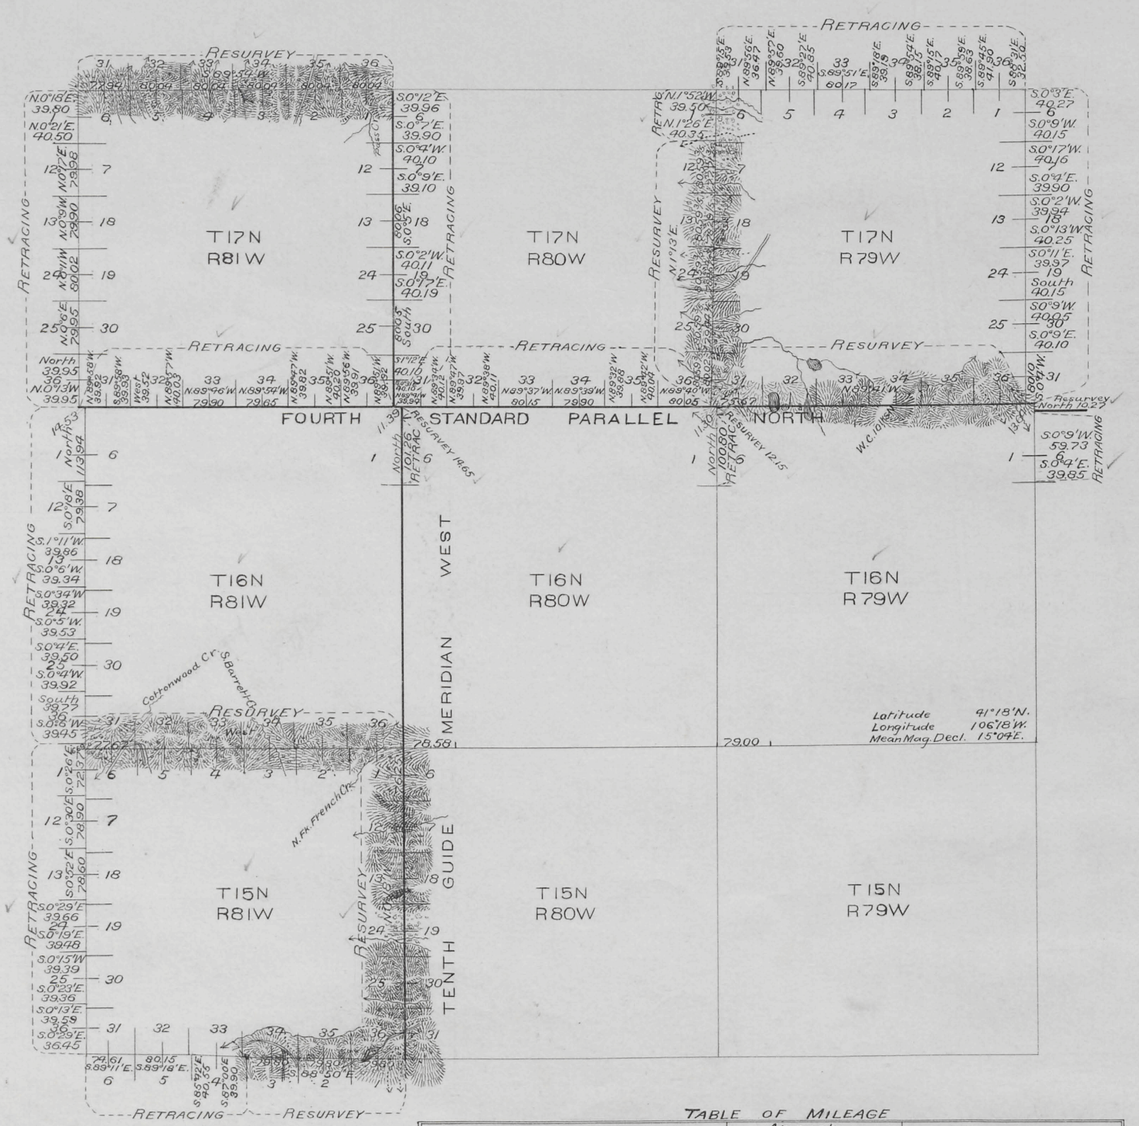

This Plat
showing
The Resurvey of the Fourth Standard Parallel North through R.79W., and the Retracing through Rgs.80 and 81W.;
The Resurvey of the 10th Guide Meridian West through T.15N., and a part of T.16N., and the Retracing through T.17N., and a part of T.16N.;
The Resurvey of a part of the West boundary and the Retracing of the East, North and a part of the West Boundary of T.17N., R.79W.;
The Resurvey of a part of the South boundary and the Retracing of the West, and a part of the South boundary of T.15N., R.81W.;
The Resurvey of a part of the East and West boundaries, and the Retracing of a part of the East and West boundaries of T.16N., R.79W.;
The Resurvey of the South boundary and the Retracing of the West boundary of T.16N., R.81W.; and the Resurvey of the North boundary and the Retracing of the West boundary of T.17N., R.81W. of the 6th Principal Meridian, Wyoming, is strictly conformable to the Field notes of the survey thereof by Gilcrest and McClellan, U.S. Deputy Surveyors, under their Contract No. 271, dated June 8, 1898, which have been examined, approved and filed in this office.

U.S. Surveyor General's Office,
Cheyenne, Wyoming,
November 11, 1899.

A. J. Jones, P. Harman
U.S. Surv. Gen'l

TABLE OF MILEAGE

Lines Designated.	Amount. Mls.	Chs.	Lks.	When Surveyed.
Standard Lines Resurveyed	12	6	52	Sept. 11-14, 1898.
" Connections "		11	39	" 18, " .
" Lines Retraced.	19	19	94	Aug. 12-Sept. 18, " .
Township Lines Resurveyed	20	20	61	" 19- " 30, " .
" Connections "		31	63	" 19- " 30, " .
" Lines Retraced	36	37	52	" 12- Oct. 2, " .

Filed
MAR 24 1900
Comm. Little Mch. 21-1900

F.H.A.

2805

I.B.M. Let and Topog.
F.H.A. Lettering.

Click Here for Field Notes

EXTERIOR LINES.

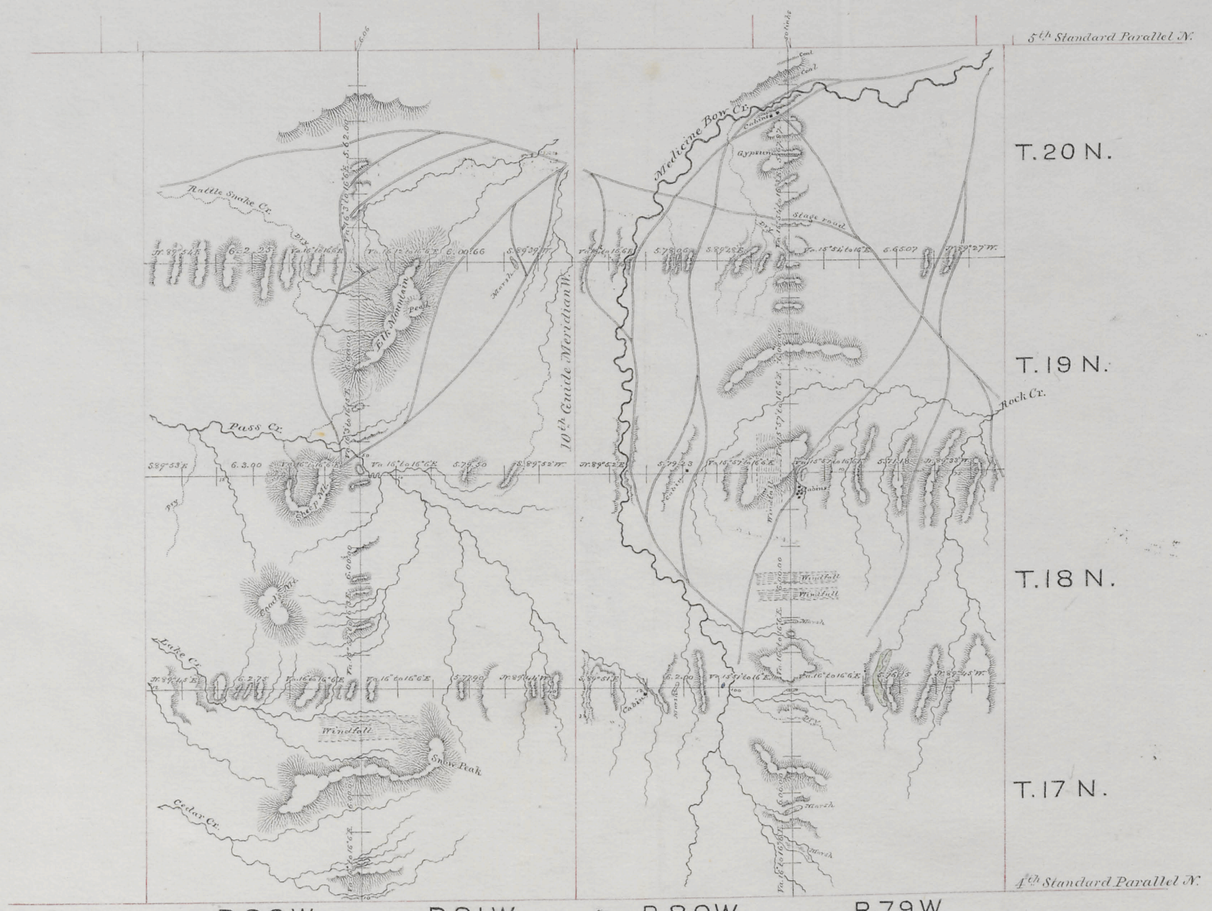

Surveys designated.	By whom surveyed.	Date of contract.	Amount of surveys.	When surveyed.
Township lines	L. M. Lampton	Aug. 24. 1877	119 . 27 . 62	Sept & Oct. 1877.
Connections.	" " "	" " "	6 . 56	" " "

I hereby certify, that the above diagrum of the exterior lines of Townships 17, 18, 19, and 20 N. Ranges 79, 80, 81 and 82 West of the 6th Principal Meridian, in Wyoming Territory, is strictly conformable to the field notes of the survey thereof, on file in this office, which have been examined and approved.

Surveyor General's Office,
Cheyenne, Wyo. Nov. 24. 1877.

Edw. C. David
Surveyor General.

0017

Click Here for Field Notes

Indexed

4TH. STANDARD PARALLEL NORTH

RANCE 76 WEST

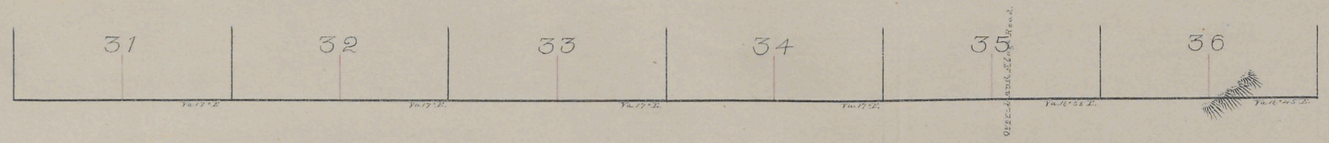

RANCE 77 WEST

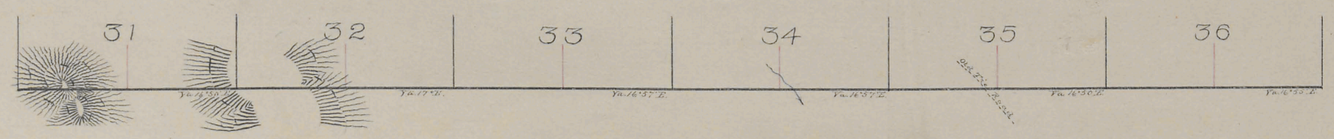

RANCE 78 WEST

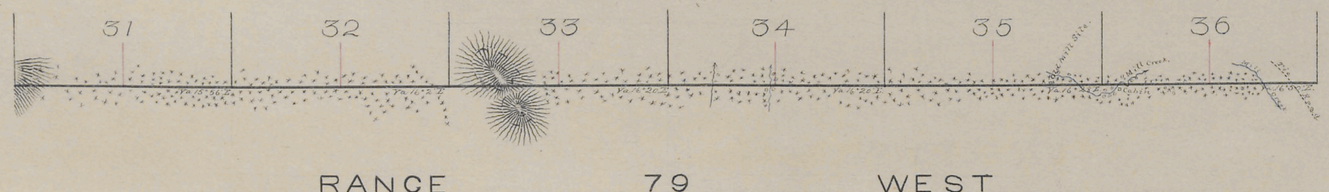

RANCE 79 WEST

RANCE 80 WEST

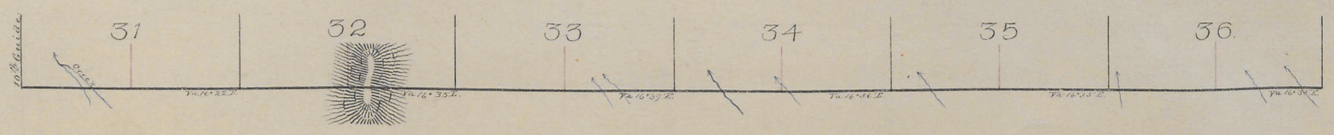

Surveys Designated	By Whom Surveyed	Date of Contract	Amount of Surveys	When Surveyed.
4th Standard Par'l.	Saml. H. Winsor & Nathan P. Cook	June 21st 1870.	30 Miles	Nov. 7th-18th 1870.

The above Maps of the Fourth Standard Parallel North Ranges No. 76, 77, 78, 79 and 80 West of the 6th Principal Meridian, in Wyoming Territory, is strictly conformable to the field notes of the Survey thereof, on file in this Office, which have been examined and approved.

Surveyor Generals Office
Cheyenne W. T.

Silas Reed
Asst Genl