8682

Click Here for Field Notes

ORIGINAL

TOWNSHIP 19 NORTH, RANGE 85 WEST, OF THE SIXTH PRINCIPAL MERIDIAN, WYOMING.

DEPENDENT RESURVEY AND SUBDIVISION OF SECTION 22

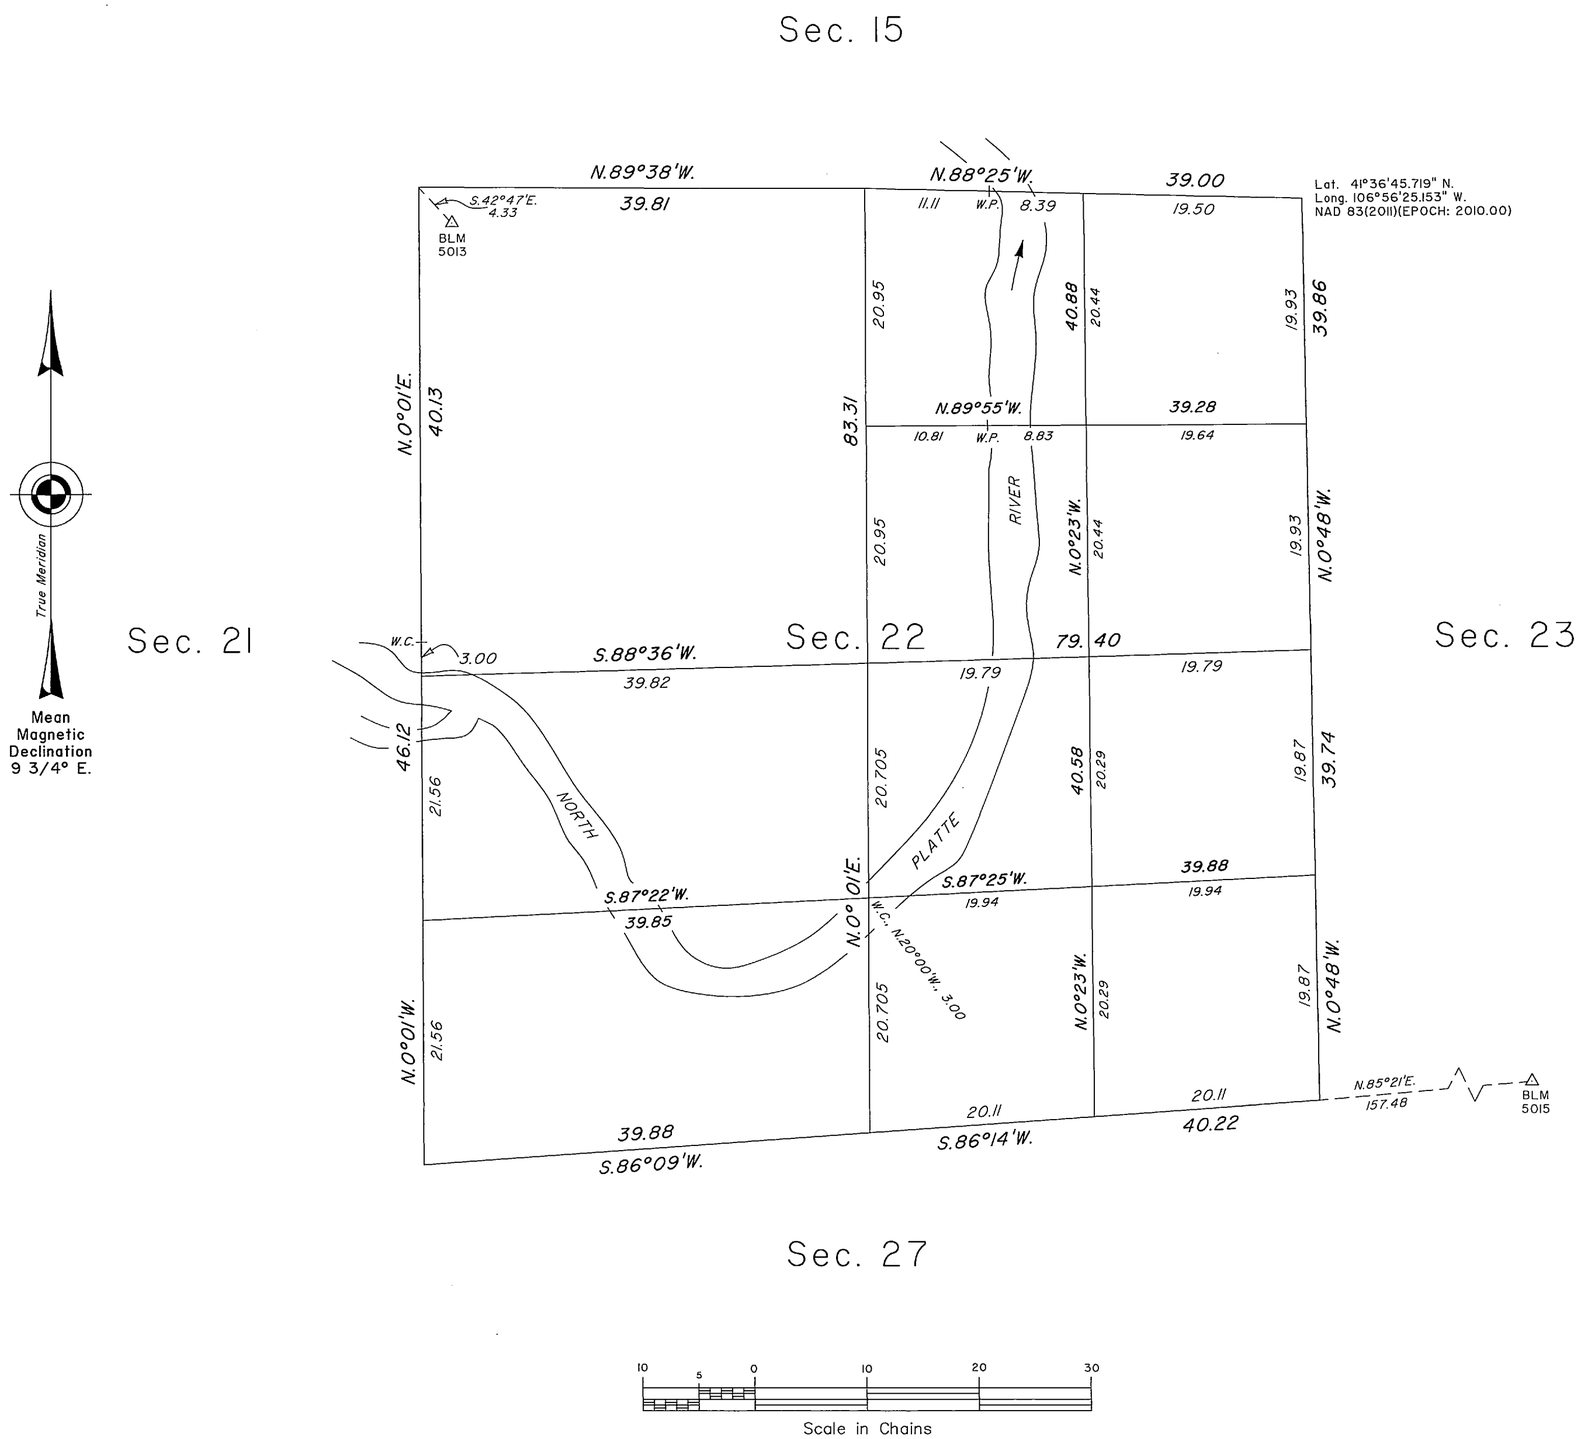

A history of surveys is contained in the field notes.

This plat represents the dependent resurvey of a portion of the subdivisional lines, designed to restore the corners in their true original locations according to the best available evidence, and the survey of subdivision of Section 22, T. 19 N., R. 85 W., Sixth Principal Meridian, Wyoming.

The lotting and areas are as shown on the plat approved November 24, 1876.

Survey executed by Lee T. Wilson, Cadastral Surveyor, beginning July 14, 2014, and completed July 25, 2014, pursuant to special instructions and assignment instructions dated July 10, 2014, for Group No. 915, Wyoming.

UNITED STATES DEPARTMENT OF THE INTERIOR
BUREAU OF LAND MANAGEMENT

Cheyenne, Wyoming September 8, 2015

This plat is strictly conformable to the approved field notes, and the survey, having been correctly executed in accordance with the requirements of law and the regulations of this Bureau, is hereby accepted.

For the Director

John P. Lee

John P. Lee
Chief Cadastral Surveyor for Wyoming

L.T.W.

423 C

OFFICIALLY FILED: September 8, 2015

JTE