Click Here for Field Notes

ORIGINAL

TOWNSHIP 21 NORTH, RANGE 80 WEST, OF THE SIXTH PRINCIPAL MERIDIAN, WYOMING.

DEPENDENT RESURVEY

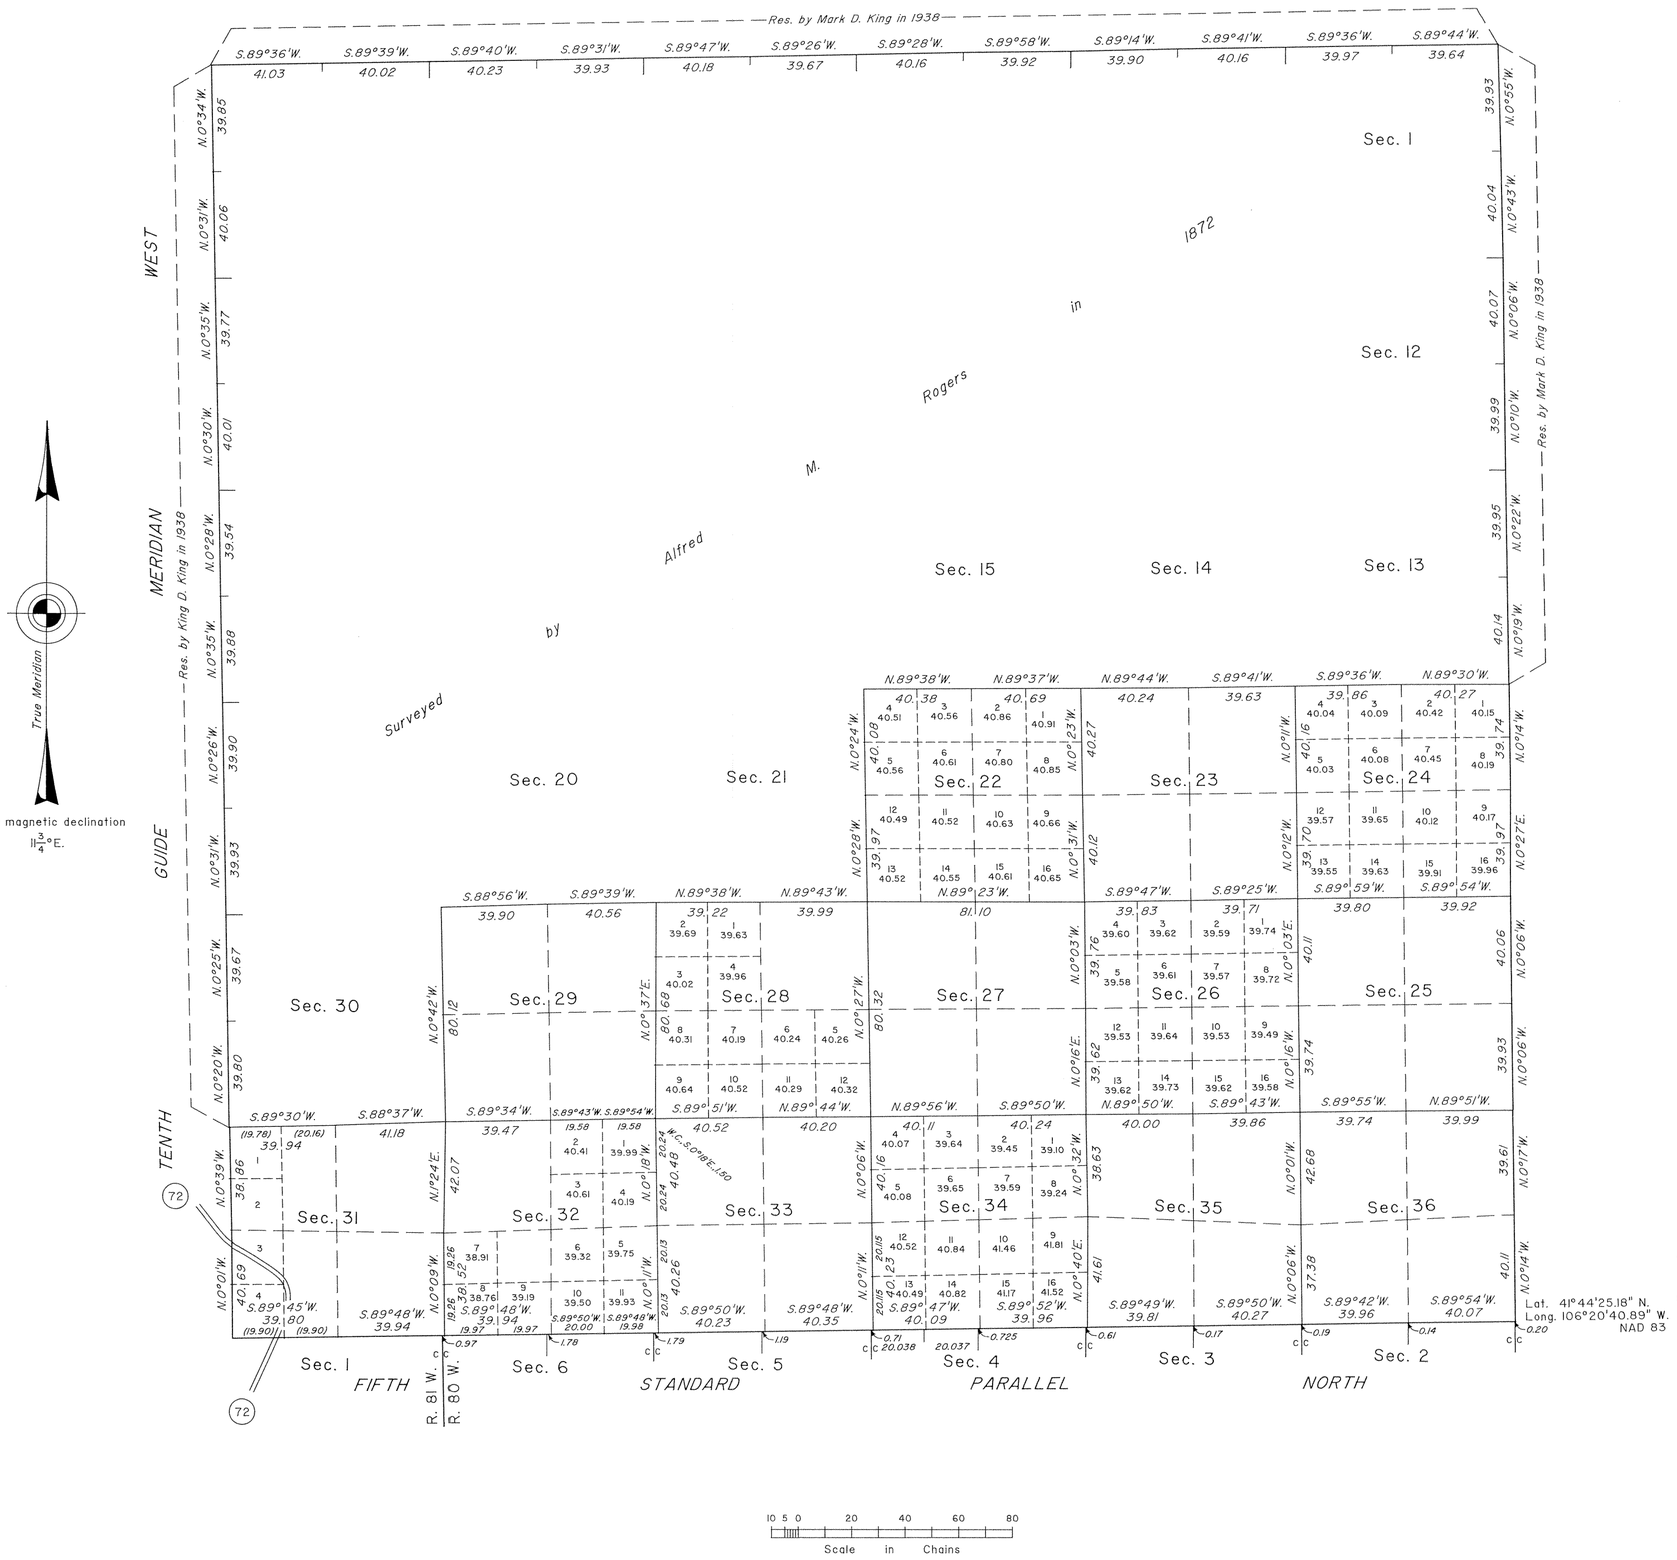

A history of surveys is contained in the field notes.

A portion of the east boundary was dependently resurveyed by Lynn A. Forbes in 1998, during the dependent resurvey, T. 21 N., R. 79 W., executed concurrently under this same group.

This plat represents the dependent resurvey of the Fifth Standard Parallel North, through R. 80 W., a portion of the Tenth Guide Meridian West, through T. 21 N., between Rs. 80 and 81 W., and a portion of the subdivisional lines designed to restore the corners in their true original locations according to the best available evidence, T. 21 N., R. 80 W., Sixth Principal Meridian, Wyoming.

Certain modified lots and areas shown hereon pertain to Federal interest estate only. Except as indicated hereon, the lottings and areas are as shown on the plat approved September 10, 1872.

Survey executed by Lynn A. Forbes, Cadastral Surveyor, beginning June 15, 1998, and completed August 11, 1998, pursuant to Special Instructions dated June 4, 1998, for Group No. 655, Wyoming.

UNITED STATES DEPARTMENT OF THE INTERIOR
BUREAU OF LAND MANAGEMENT

Cheyenne, Wyoming December 3, 1998

This plat is strictly conformable to the approved field notes, and the survey, having been correctly executed in accordance with the requirements of law and the regulations of this Bureau, is hereby accepted.

For the Director

John P. Lee

Chief Cadastral Surveyor for Wyoming

W.H.B.

OFFICIALLY FILED: December 3, 1998

Click Here for Field Notes

Accession No. 6005

ORIGINAL

TOWNSHIP Nº 21 NORTH, RANGE Nº 80 WEST OF THE SIXTH PRINCIPAL MERIDIAN, WYOMING

DEPENDENT RESURVEY AND SUBDIVISION OF SECTION Nº 32

SCALE: ONE INCH = SIX CHAINS

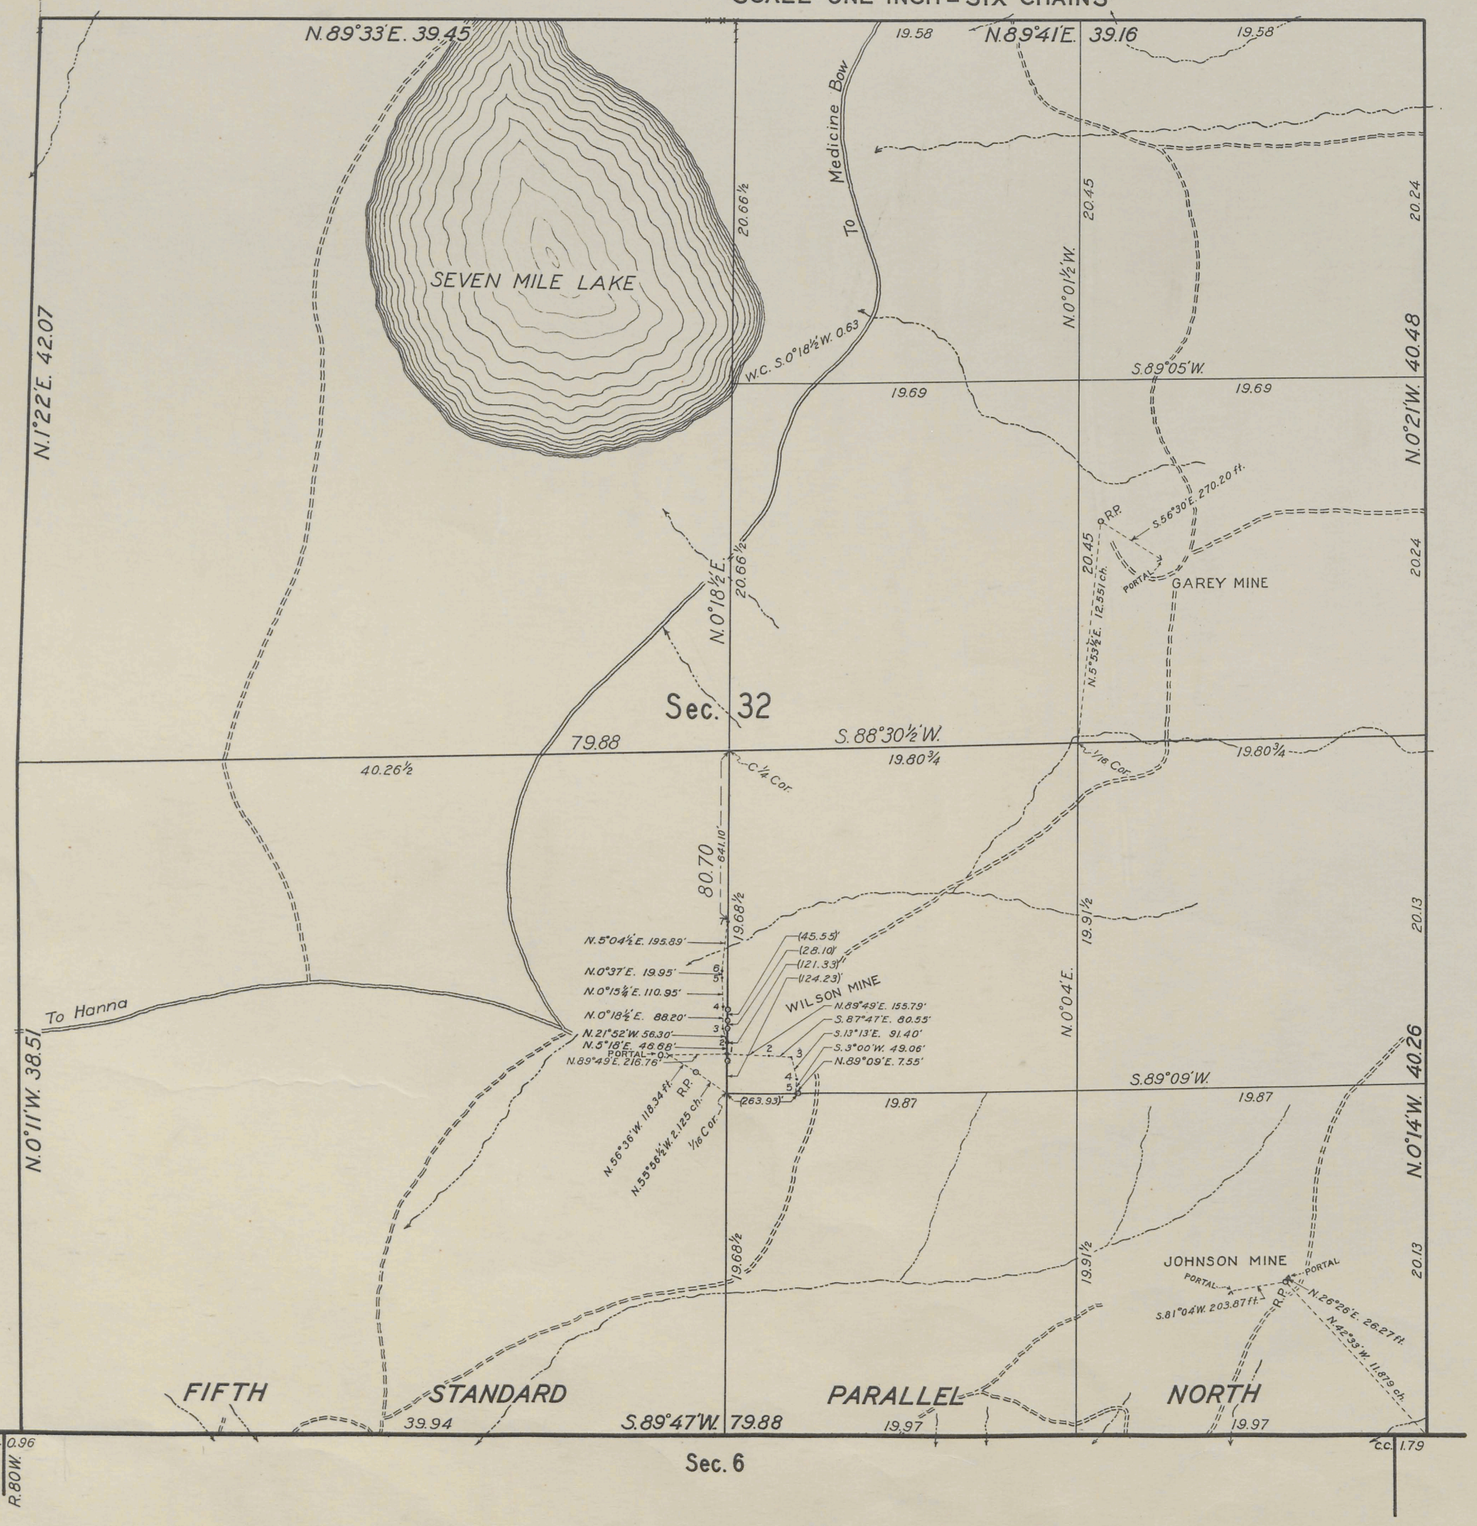

Note:
• = monumented points on underground south and west boundaries of NW¼ SE¼ Sec. 32.

RCM.

RECORD OF SUBSISTING SURVEYS

Dependent resurvey of the boundaries of section 32; survey of the subdivision lines of section 32; ties to the Garey, Johnson and Wilson mines and marking points on the underground south and west boundaries of the NW¼ SE¼ section 32 in the Wilson mine, executed by Clyde W. Atherly U.S. Cadastral Engineer, August 15-22, 1934, under Special Instructions dated May 14, 1934 for Group No. 134, Wyoming, authorized by the Commissioner's letter "E" dated April 11, 1934.

South boundary of section 32 surveyed by Edwin James, D.S., in 1871.
North, east and west boundaries of section 32 surveyed by Alfred M. Rogers D.S., in 1872, as shown upon the plat approved September 10, 1872.

OFFICE OF THE U.S. SUPERVISOR OF SURVEYS

Denver, Colorado, Dec. 19, 1934.
The above plat of the resurvey of section 32, Township No. 21 North, Range No. 80 West of the Sixth Principal Meridian Wyoming, is strictly conformable to the field notes of the resurvey thereof, which have been examined and approved

Frank A. Johnson
U.S. Supervisor of Surveys.

DEPARTMENT OF THE INTERIOR
GENERAL LAND OFFICE

Washington, D.C., January 24, 1935.
The resurvey represented by this plat having been correctly executed in accordance with the requirements of law and the regulations of this office is hereby accepted.

Conrad Wirth
Assistant Commissioner.

168-A

Transmitted to Cheyenne L.O. April 5, 1935

21 - 80

Click Here for Field Notes

13

No 13.

TOWNSHIP No. 21 NORTH RANGE No. 80 WEST OF 6TH PRINCIPAL MERIDIAN

Meanders of

Posts	Courses	Ch.s Lk.s	Posts	Courses	Ch.s Lk.s	Posts	Courses	Ch.s Lk.s

Note:
The coal lands designated in Sec's. 32 + 33 were noted in the Survey of the 5th Standard Par allel North. See Notes of same

22989.95 Total number of Acres.

Surveys Designated	By Whom Surveyed	Date of Contract	Amount of Surveys	When Surveyed
Township lines	Edwin James	July 5th 1871	M. Ch.s Lk.s	September 1871
Subdivisions	Alfred H. Rogers	June 24th 1872	59 . 66 . 65	July 8 – 16. 1872.

The above Map of Township No. 21 North of Range No. 80 West of 6th Principal Meridian in Wyoming Territory is strictly conformable to the field notes of the survey thereof on file in this Office, which have been examined and approved.

Surveyor Generals Office.
Cheyenne Wyo. Sept. 10th 1872.

Silas Reed
Sur. Gen.l

168

21 - 80

Accs. 6205

Click Here for Field Notes

TOWNSHIP EXTERIORS

TS. 21 AND 22 N., RS. 78 79, 80 AND 81 W. 6TH P. M., WYO.

DEPENDENT RESURVEY

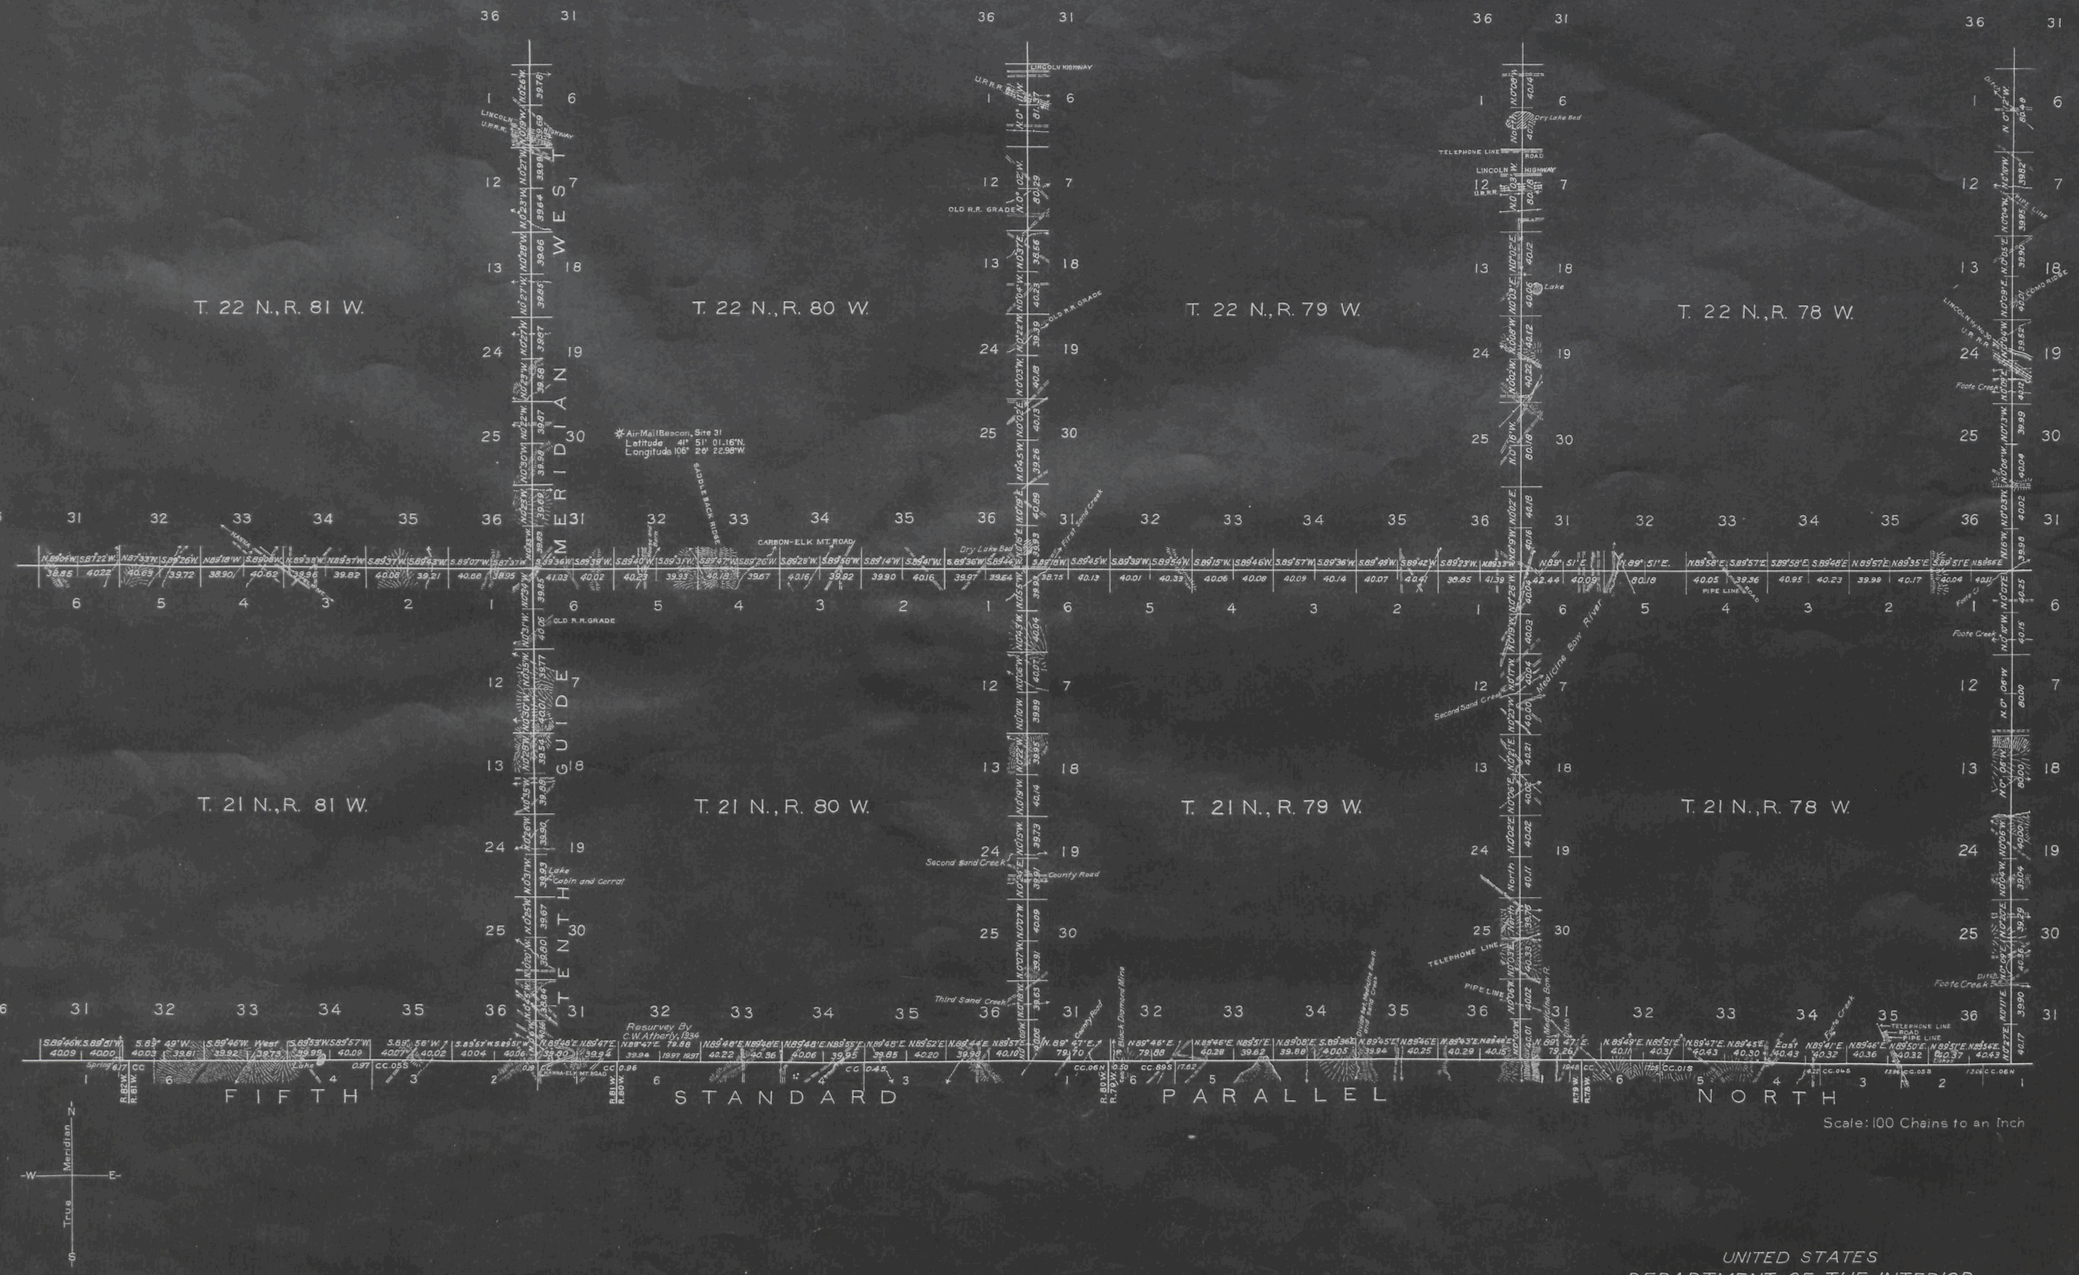

LINES DESIGNATED	BY WHOM SURVEYED	GROUP		MILEAGE		WHEN SURVEYED	
		No.	DATE	MLS.	CHS.	BEGUN	COMPLETED
Exterior	Mark D. King	159	March 21, 1938	95	01.85	April 22, 1938	August 29, 1938

Resurvey authorized by Commissioner's letter "E" dated June 12, 1937

Office of Supervisor of Surveys

Denver, Colorado, Aug. 19, 1940

The above plat of exterior lines of Townships 21 and 22 North, Ranges 78, 79, 80 and 81 West of the Sixth Principal Meridian, Wyoming, is strictly conformable to the field notes of the resurvey thereof which have been examined and approved.

Supervisor of Surveys.

UNITED STATES
DEPARTMENT OF THE INTERIOR
GENERAL LAND OFFICE

Washington, D.C., May 16, 1941

The resurvey represented by this plat, having been correctly executed in accordance with the requirements of law and the regulations of this office, is hereby accepted.

Assistant Commissioner.

3017

0045

Click Here for Field Notes

EXTERIOR LINES

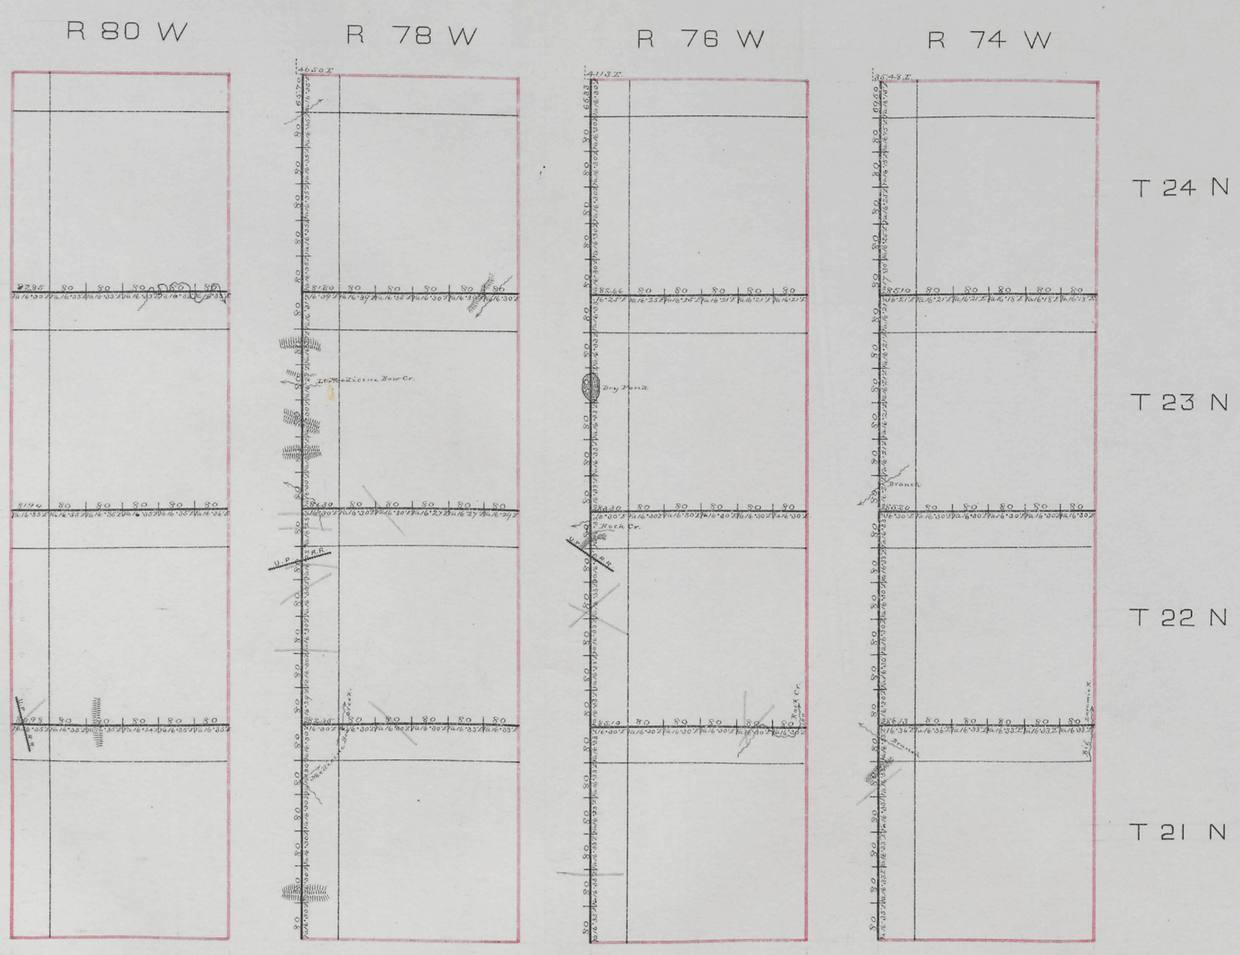

Survey Designated	By Whom Surveyed	Date of Contract	Amt of Surveys	When Surveyed
Exterior Lines	Edwin James	July 5th 1871	143 . 79 . 24	Aug. 12. Sept 19
			12 . 93	1871.

I hereby certify that the above Diagram of the Exterior Lines of Townships 21, 22, 23 and 24 North, of Ranges 74, 76, 78 and 80 West of 6th Principal Meridian, in Wyoming Territory, is strictly conformable to the field notes of the survey thereof on file in this Office which have been examined and approved.

Surveyor General's Office.
Cheyenne Wyo Dec. 27, 1871

Silas Reed
Surv. Genl.

0025

Click Here for Field Notes

Indexed

FIFTH STANDARD PARALLEL NORTH

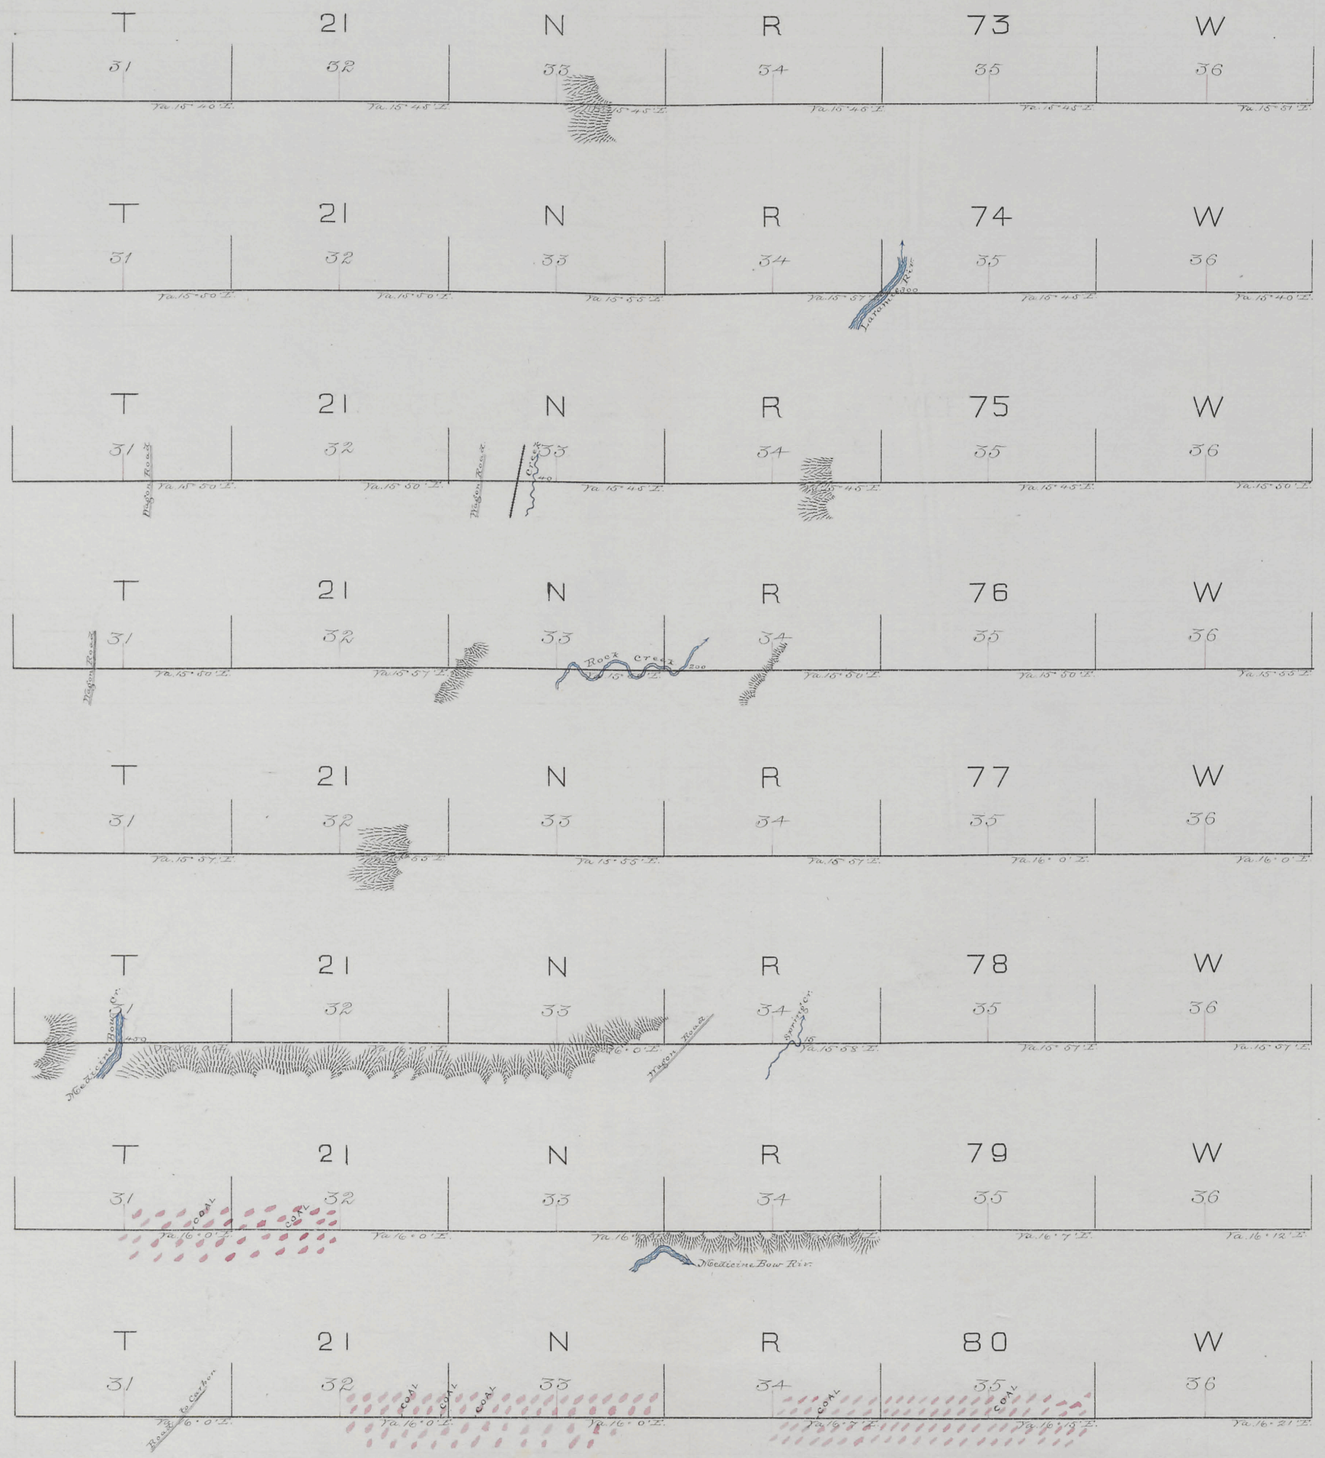

Surveys Designated	By Whom Surveyed	Date of Contract	Amt. of Surveys	When Surveyed
5th Stand'd Par'l N.	John B. Thomas	July 1st 1871	48 Miles	July 19–29 1871

I hereby certify that the above Diagram of the 5th Standard Parallel North, between the 9th and 10th Guide Meridians West of 6th Principal Meridian, in Wyoming Territory, is strictly conformable to the field Notes of the Survey thereof on file in this Office, which have been examined and approved.

Surveyor General's Office
Cheyenne Wyo. Dec. 27th 1871.

Silas Reed
Sur'r Gen'l

Click Here for Field Notes

TENTH GUIDE MERIDIAN WEST

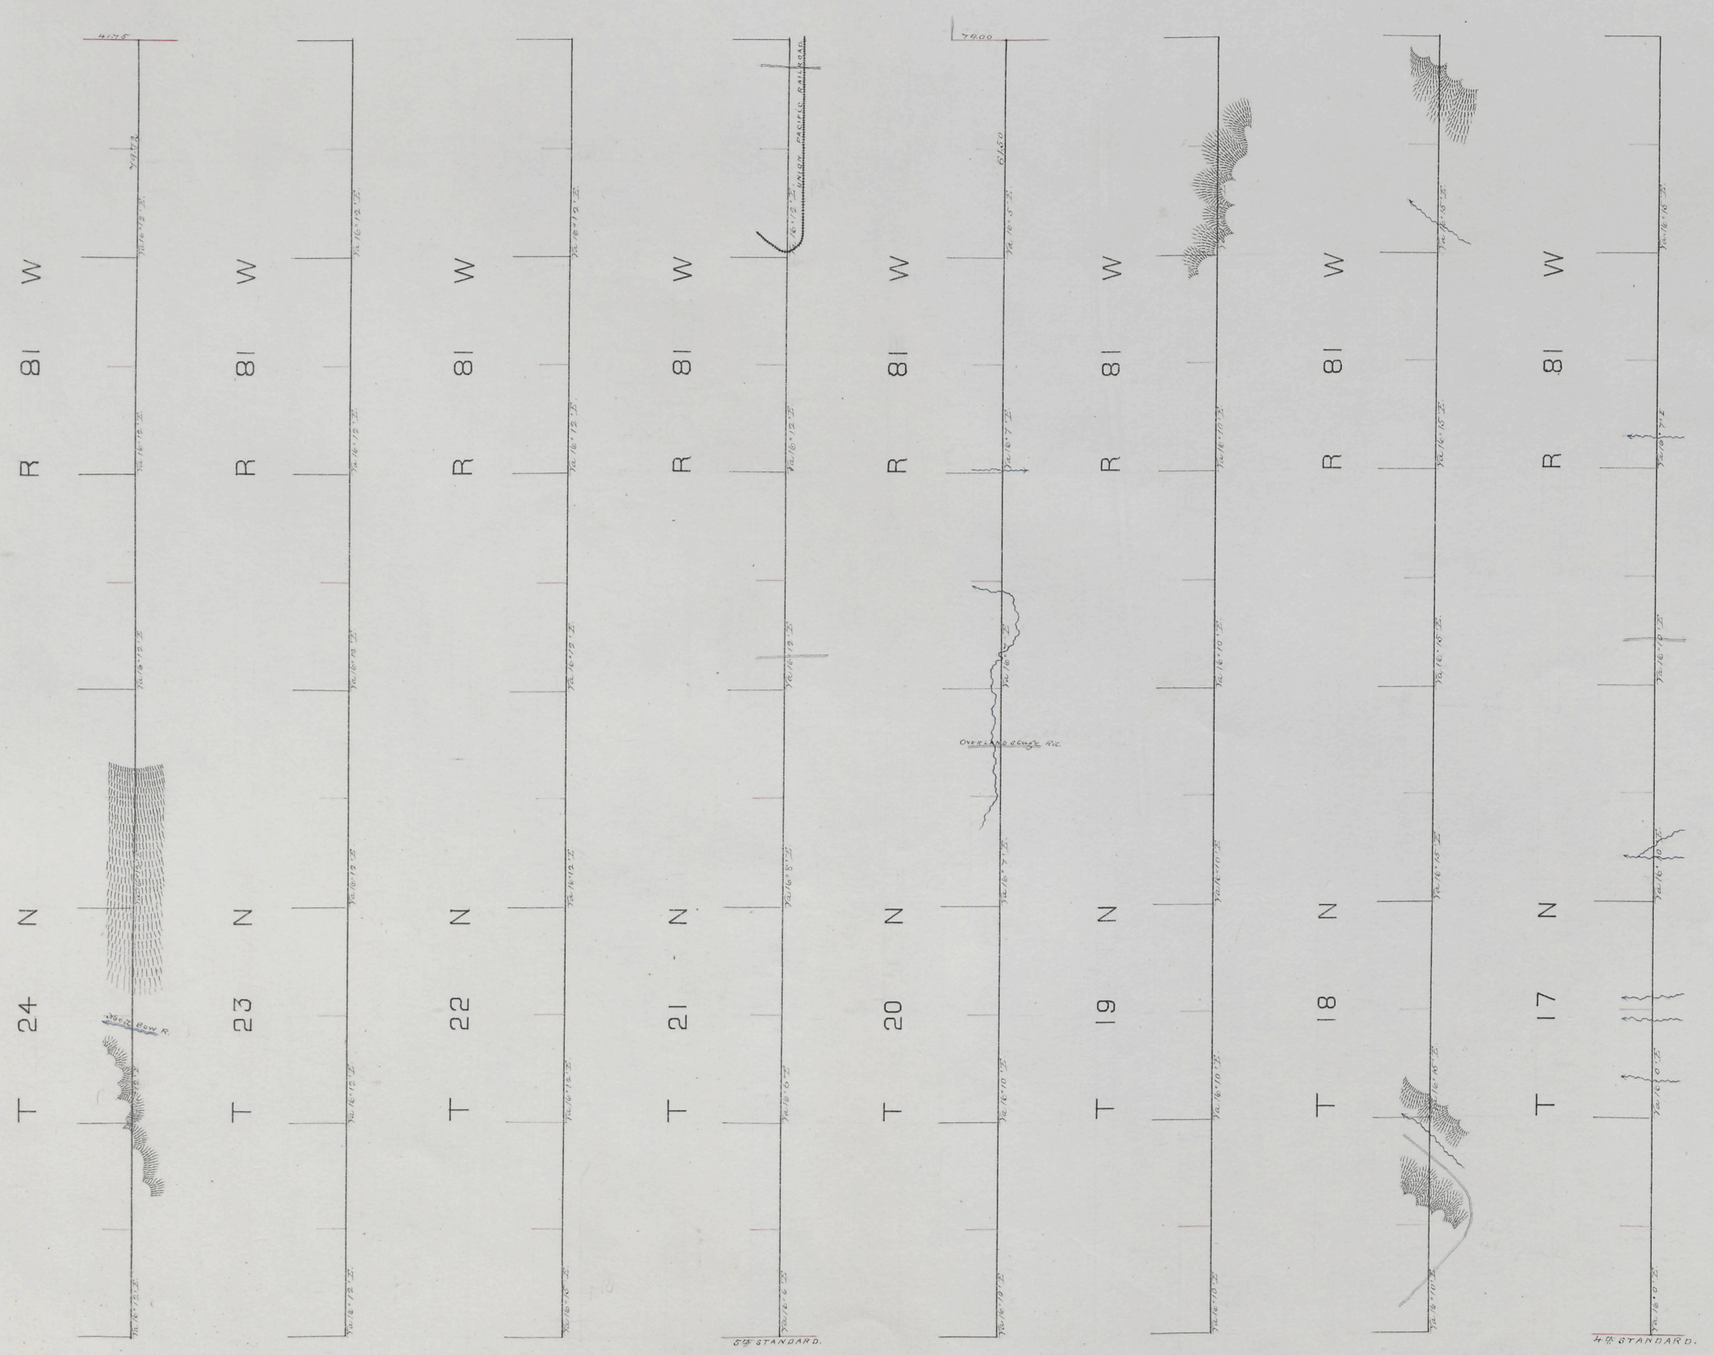

Surveys Designated	By Whom Surveyed	Date of Contract	Amt. of Surveys	When Surveyed
10th Guide Merid. West	John B. Thomas	July 1st 1871	47 . 61 . 22 2 . 75	Augt 7-26 1871.

I hereby certify that the above Diagram of the 10th Guide Meridian West of 6th Principal Meridian, between the 4th and 6th Standard Parallels North, in Wyoming Territory, is strictly conformable to the field Notes of the Survey thereof, on file in this Office, which have been examined and approved.

Surveyor General's Office
Cheyenne Wyo. Dec. 27. 1871

Silas Reed
Sur. Genl.