Click Here for Field Notes

ORIGINAL

TOWNSHIP 21 NORTH, RANGE 88 WEST, OF THE SIXTH PRINCIPAL MERIDIAN, WYOMING.

DEPENDENT RESURVEY

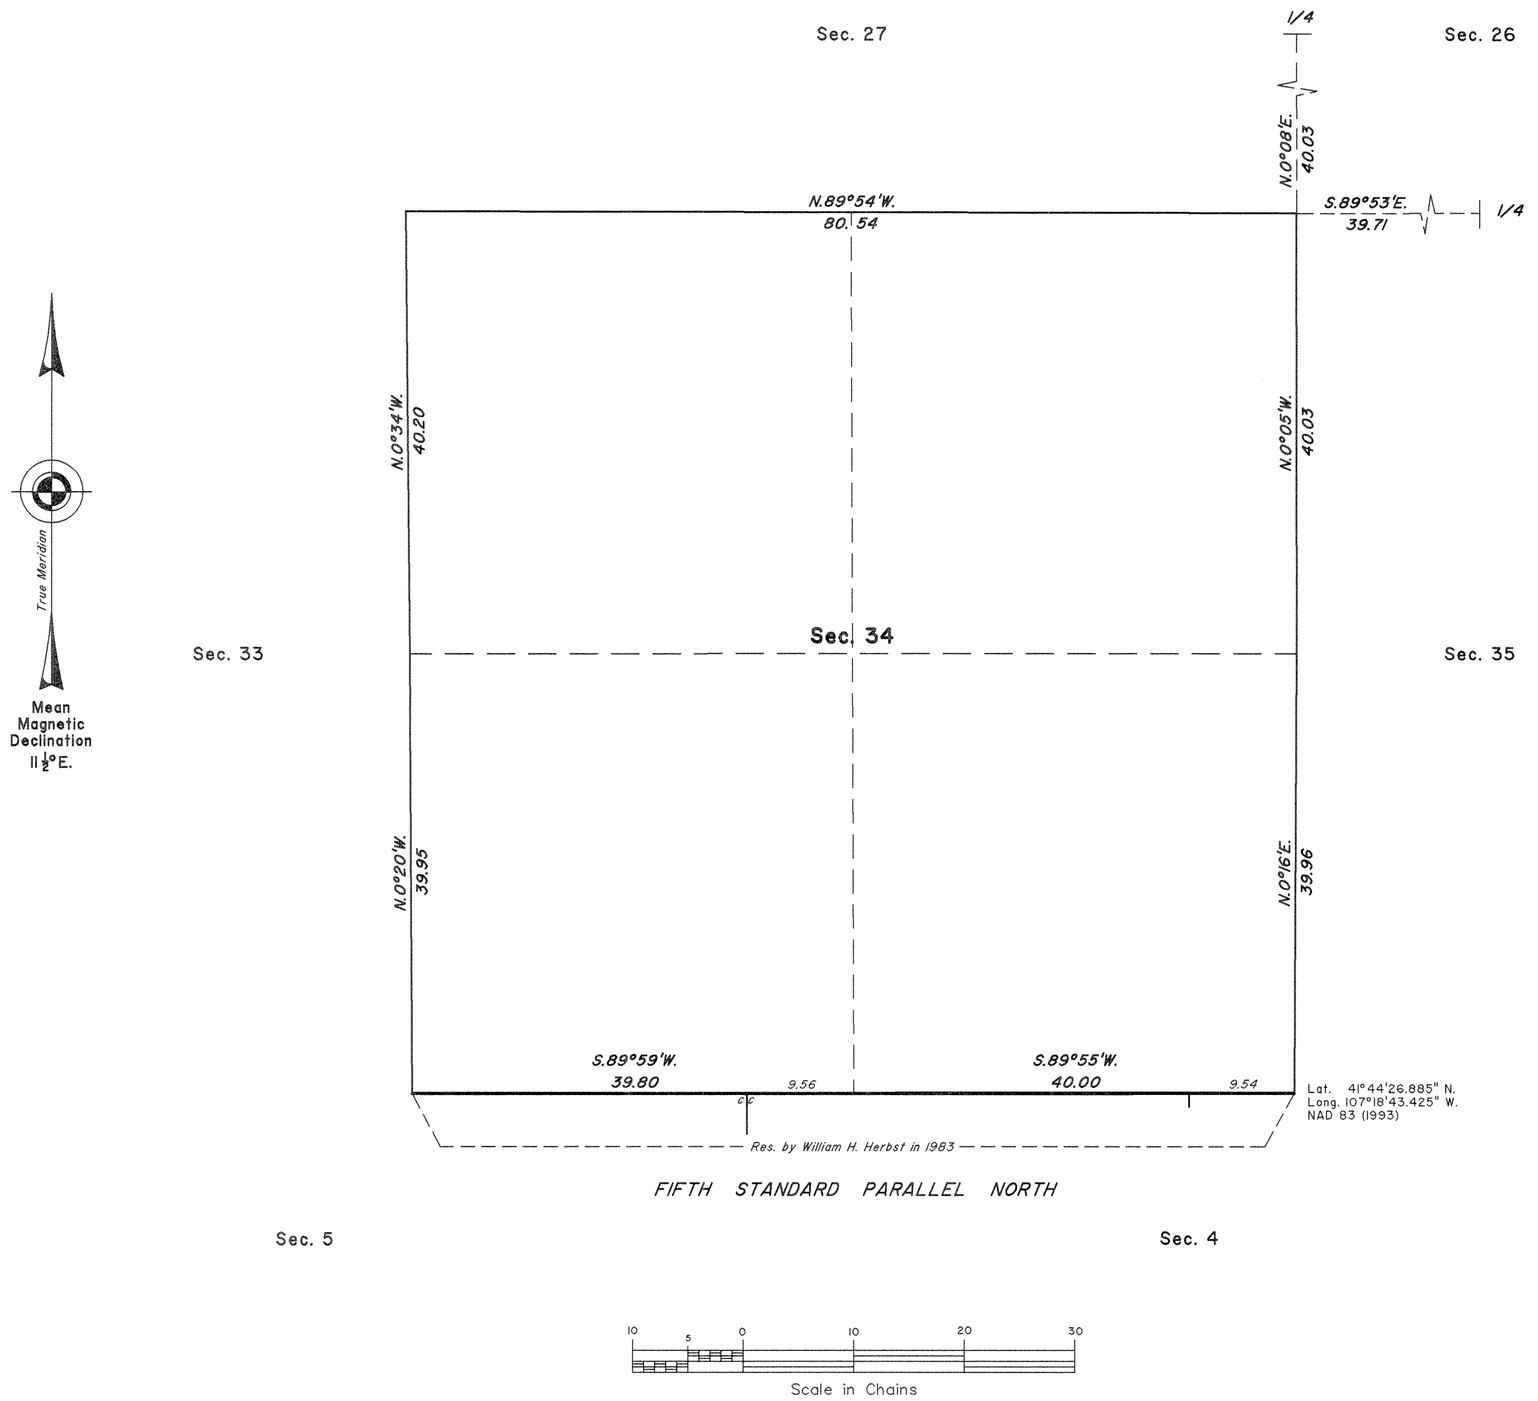

A history of surveys is contained in the field notes.

This plat represents the dependent resurvey of a portion of the subdivisional lines, designed to restore the corners in their true original locations according to the best available evidence, T. 21 N., R. 88 W., Sixth Principal Meridian, Wyoming.

Except as indicated hereon, the lotting and areas are as shown on the plat approved November 21, 1873.

Survey executed by Lynn A. Forbes, Cadastral Surveyor, beginning March 12, 2004, and completed April 4, 2004, pursuant to Special Instructions and Assignment Instructions dated March 12, 2004, for Group No. 724, Wyoming.

UNITED STATES DEPARTMENT OF THE INTERIOR
BUREAU OF LAND MANAGEMENT

Cheyenne, Wyoming May 30, 2006

This plat is strictly conformable to the approved field notes, and the survey, having been correctly executed in accordance with the requirements of law and the regulations of this Bureau, is hereby accepted.

For the Director

John P. Lee
Chief Cadastral Surveyor for Wyoming

S.S.S./J.T.E/J.E.J.

OFFICIALLY FILED: May 30, 2006