Click Here for Field Notes

(11)

54.

803

TOWNSHIP Nº 24 NORTH, RANGE Nº 79 WEST of the 6TH Principal MERIDIAN.

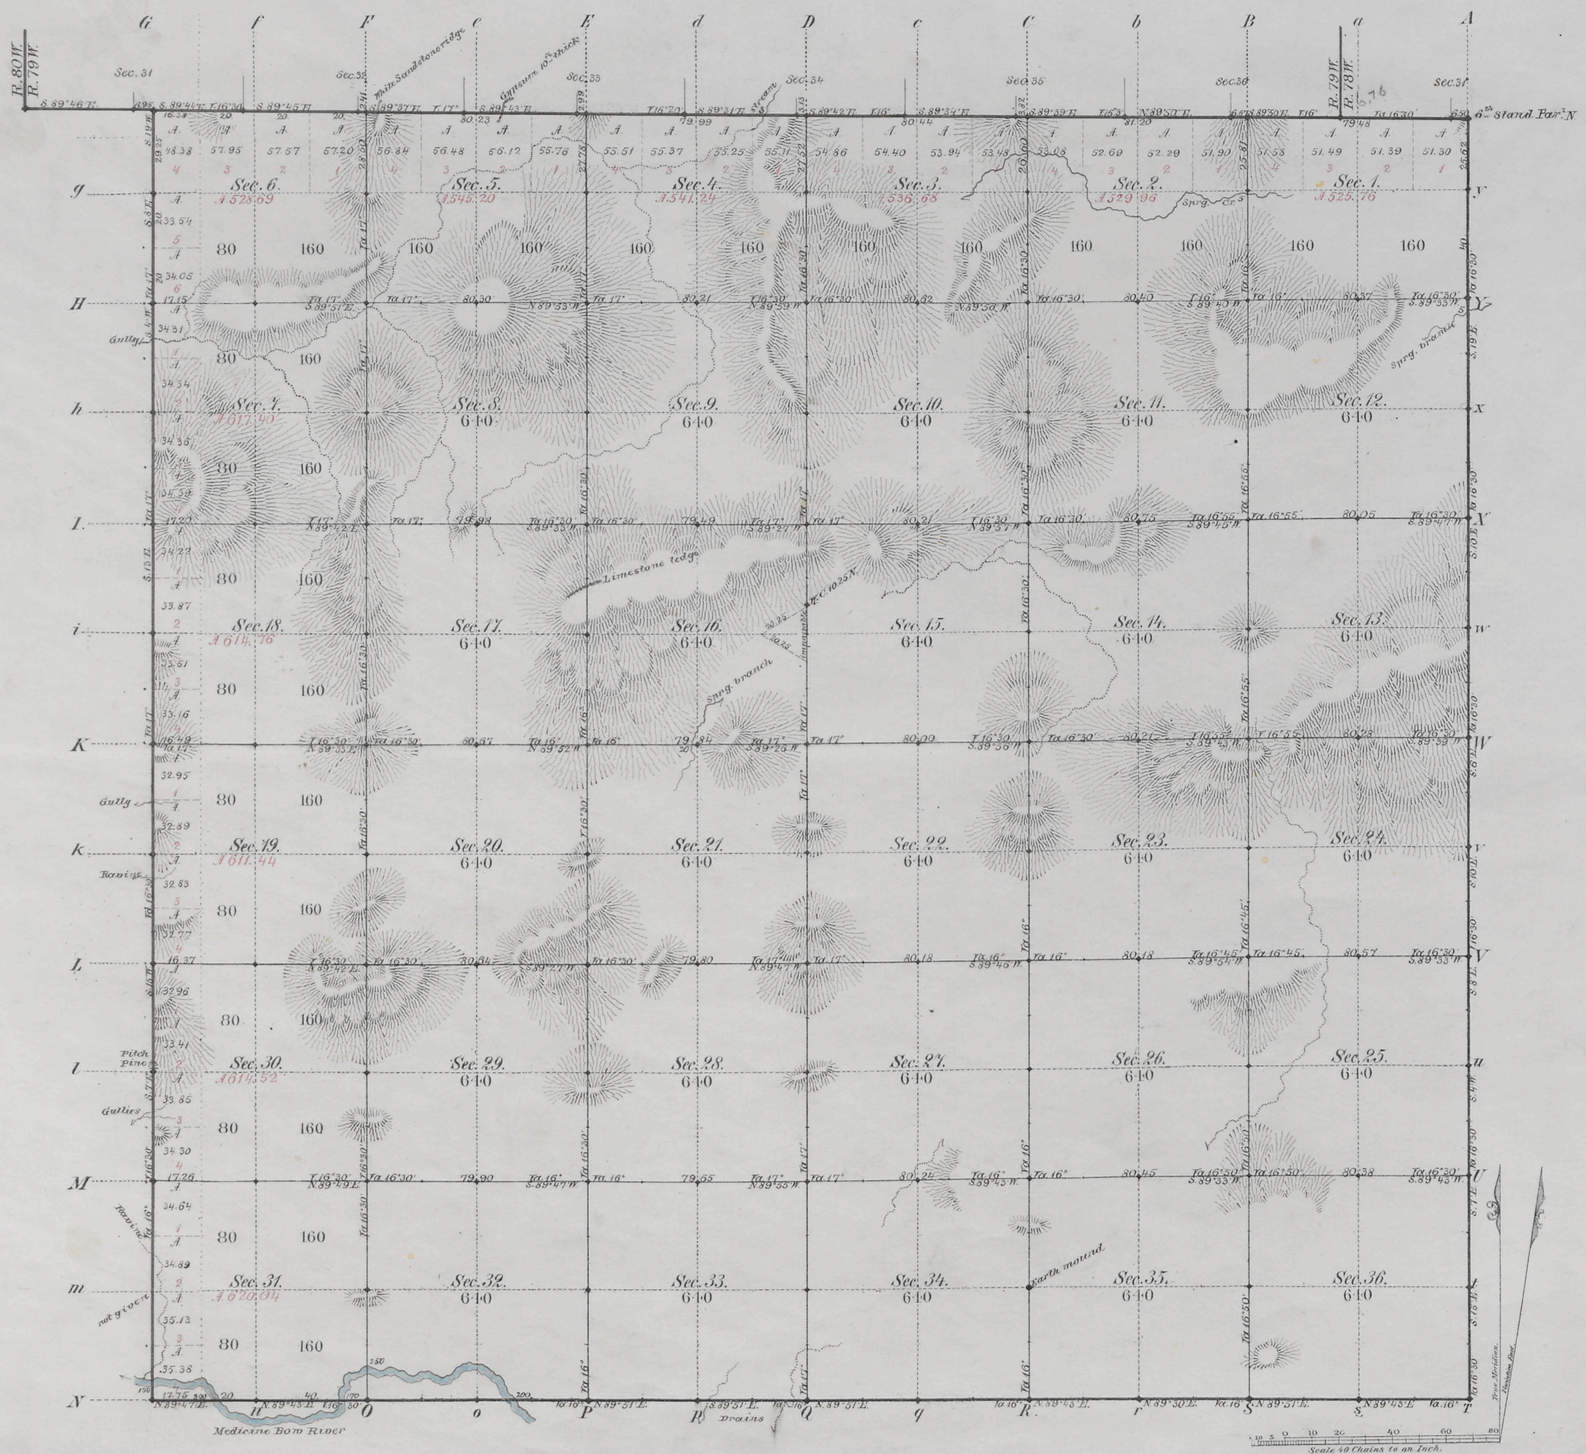

Total number of Acres. 22,285.63

Surveys Designated	By Whom Surveyed	Date of Contract	Amount of Surveys Mls	Chs	Lks	When Surveyed	Magnetic Declination
S. & W. Township lines	Alfred M. Rogers	July 5, 1871	11	67	00	Sept., 1871	16° 10' East.
Subdivisions	Moore & Orbert	Febr. 7, 1881	59	26	05	April 1881	16° 30' "
Connections	" " "	" " "		49	02	" "	
E. Township line	Edwin James	July 5, 1871	5	65	62	Sept., 1871	
6th Stand. Par.l N.	Henry G. Hay	July 1, 1871	5	77	72	August 1871	

The above Map of Township Nº 24 North of Range Nº 79 West of the Sixth Principal Meridian Wyoming Territory is strictly conformable to the field notes of the survey thereof on file in this Office, which have been examined and approved

Surveyor Generals Office,
Cheyenne Wyoming
August 10th 1881.

Edw. C. Dawes
Surv. Genl

613

A. Gast & Co., St. Louis, Mo.

24 - 79

Cs. 6206

Click Here for Field Notes

TOWNSHIP EXTERIORS

TS. 23 AND 24 N., RS. 78, 79, 80 AND 81 W. 6TH P. M., WYO.

DEPENDENT RESURVEY

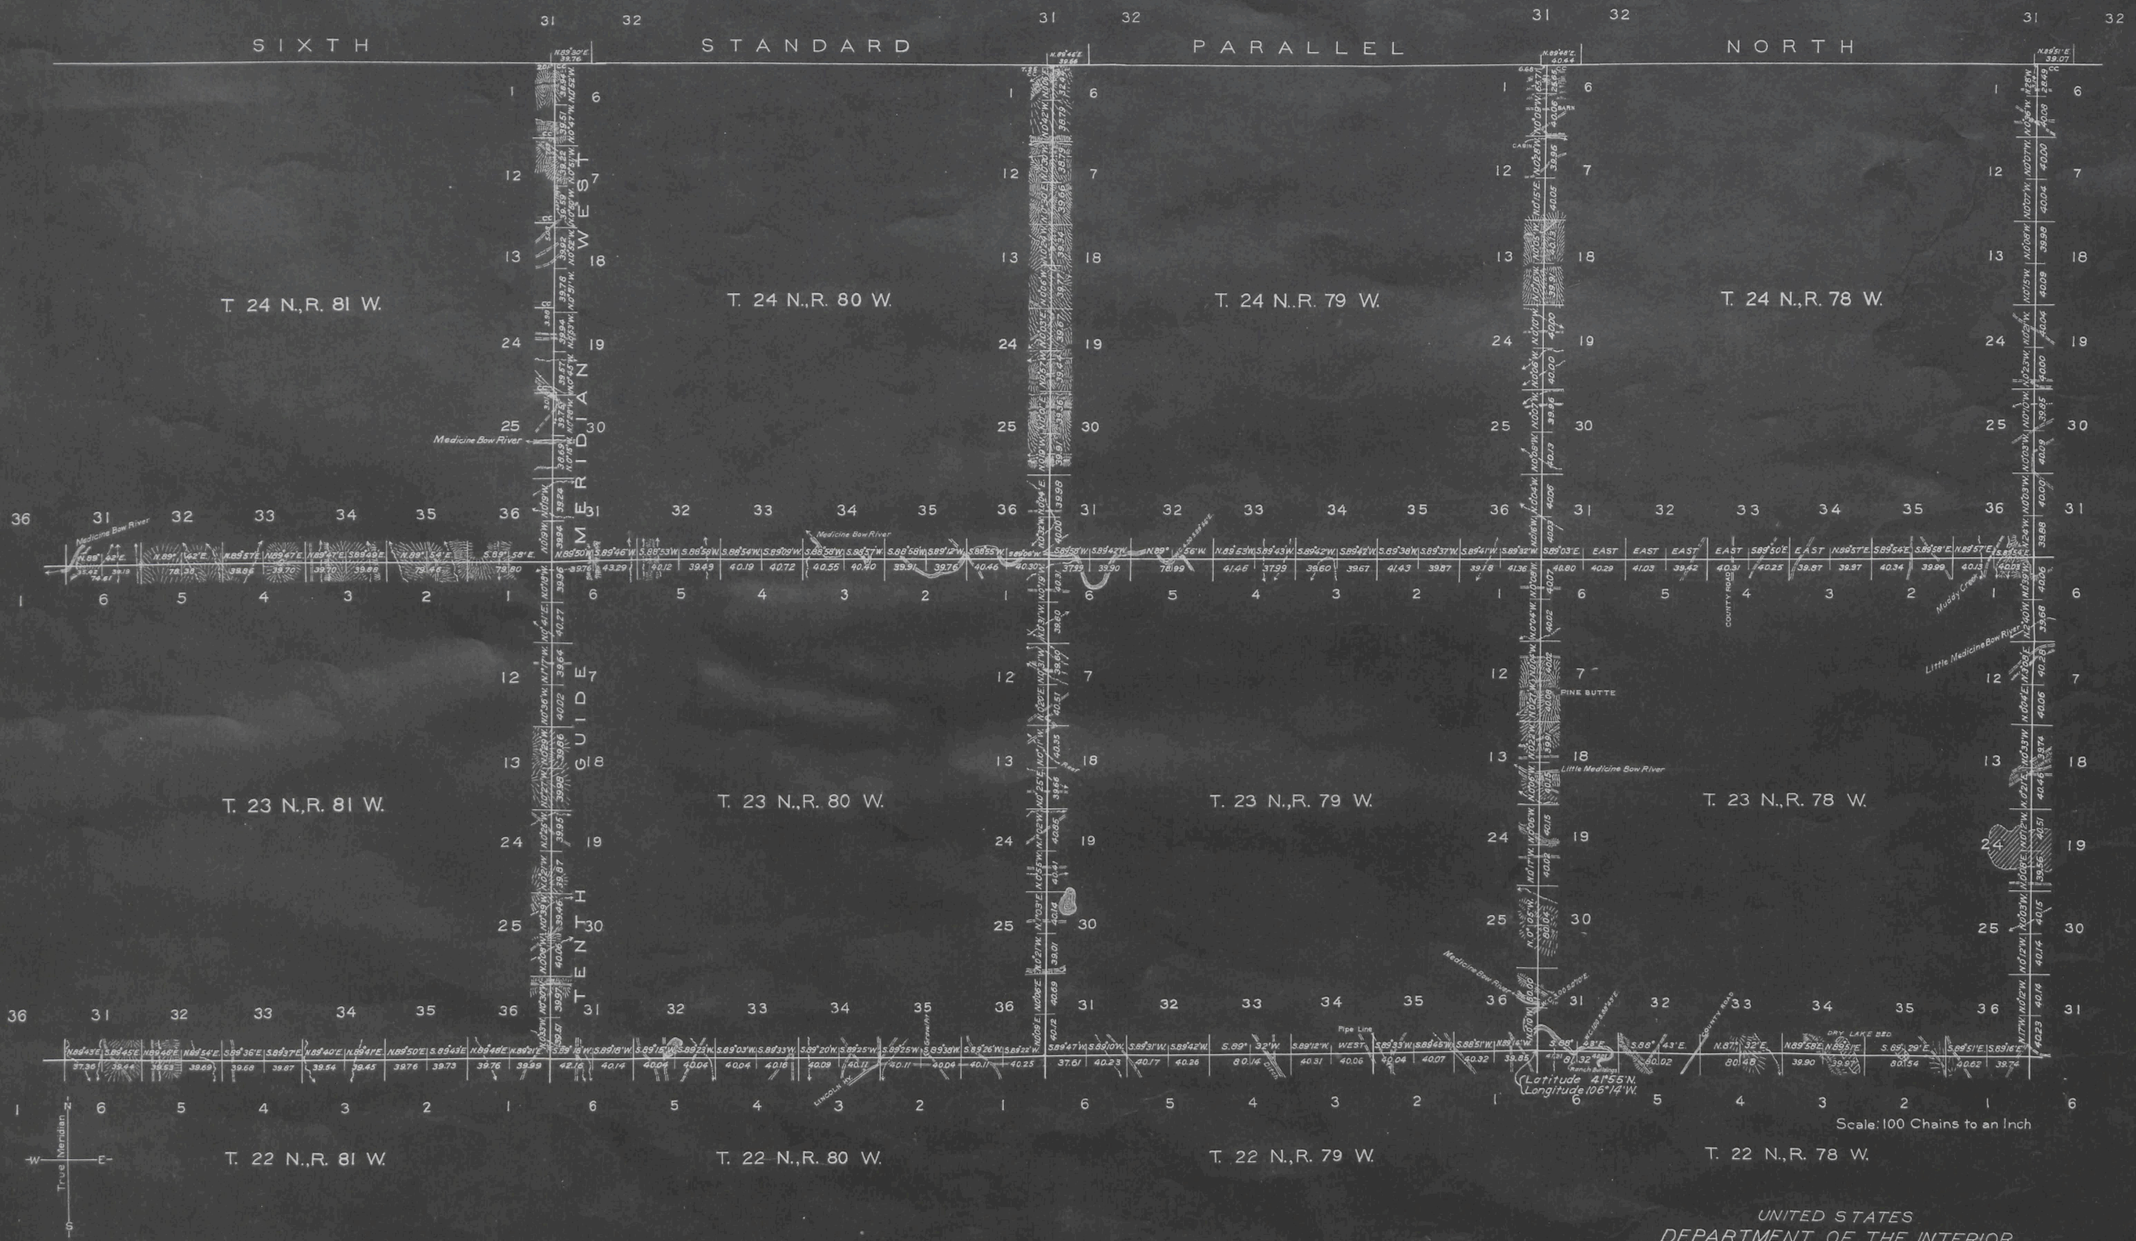

Scale: 100 Chains to an Inch

LINES DESIGNATED	BY WHOM SURVEYED	GROUP No.	GROUP DATE	MILEAGE MLS.	MILEAGE CHS.	WHEN SURVEYED BEGUN	WHEN SURVEYED COMPLETED
Exterior	Mark D. King	159	March 21, 1938	95	31.94	April 22, 1938	August 29, 1938
Connecting	"	"	"		19.08	"	"

Resurvey authorized by Commissioner's letter "E", dated June 12, 1937

Office of Supervisor of Surveys

Denver, Colorado, Aug. 19, 1940

The above plat of exterior lines of Townships 23 and 24 North, Ranges 78, 79, 80 and 81 West of the Sixth Principal Meridian, Wyoming, is strictly conformable to the field notes of the resurvey therof which have been examined and approved.

Supervisor of Surveys.

UNITED STATES
DEPARTMENT OF THE INTERIOR
GENERAL LAND OFFICE

Washington, D.C., May 16, 1941

The resurvey represented by this plat, having been correctly executed in accordance with the requirements of law and the regulations of this office, is hereby accepted.

Assistant Commissioner.

3018

A.M.T.

H.M.B.

0044

Click Here for Field Notes

Indexed

EXTERIOR LINES

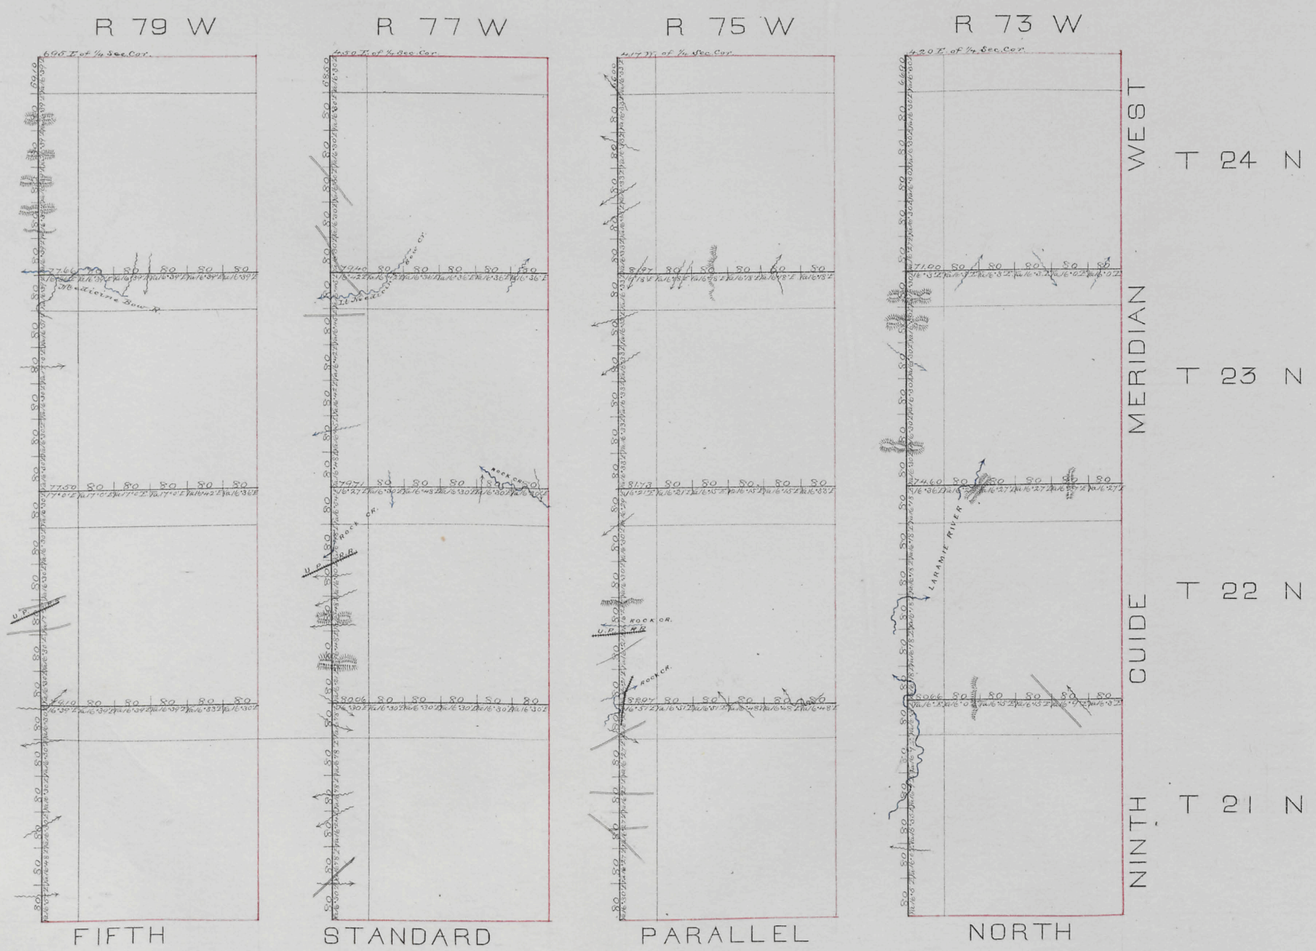

Surveys Designated	By Whom Surveyed	Date of Contract	Amt. of Surveys	When Surveyed
			M. Ch. Lks.	
Exterior Lines	Alfred M. Rogers	July 5th 1871.	167 : 17 : 76	Aug.t 10 – Sept. 21 –
Connections			19 : 32	1871

I hereby certify that the above Diagram of the exterior lines of Townships 21, 22, 23 and 24 North, of Ranges 73, 75, 77 and 79 West of 6th Principal Meridian, in Wyoming Territory, is strictly conformable to the field notes of the survey thereof, on file in this Office, which have been examined and approved.

Surveyor General's Office
Cheyenne, Wyo. Dec. 27th 1871

Silas Reed
Sur. Gen.l