Click Here for Field Notes

ORIGINAL

TOWNSHIP 26 NORTH, RANGE 84 WEST, OF THE 6TH PRINCIPAL MERIDIAN, WYOMING.

DEPENDENT RESURVEY AND SUBDIVISION OF SECTIONS

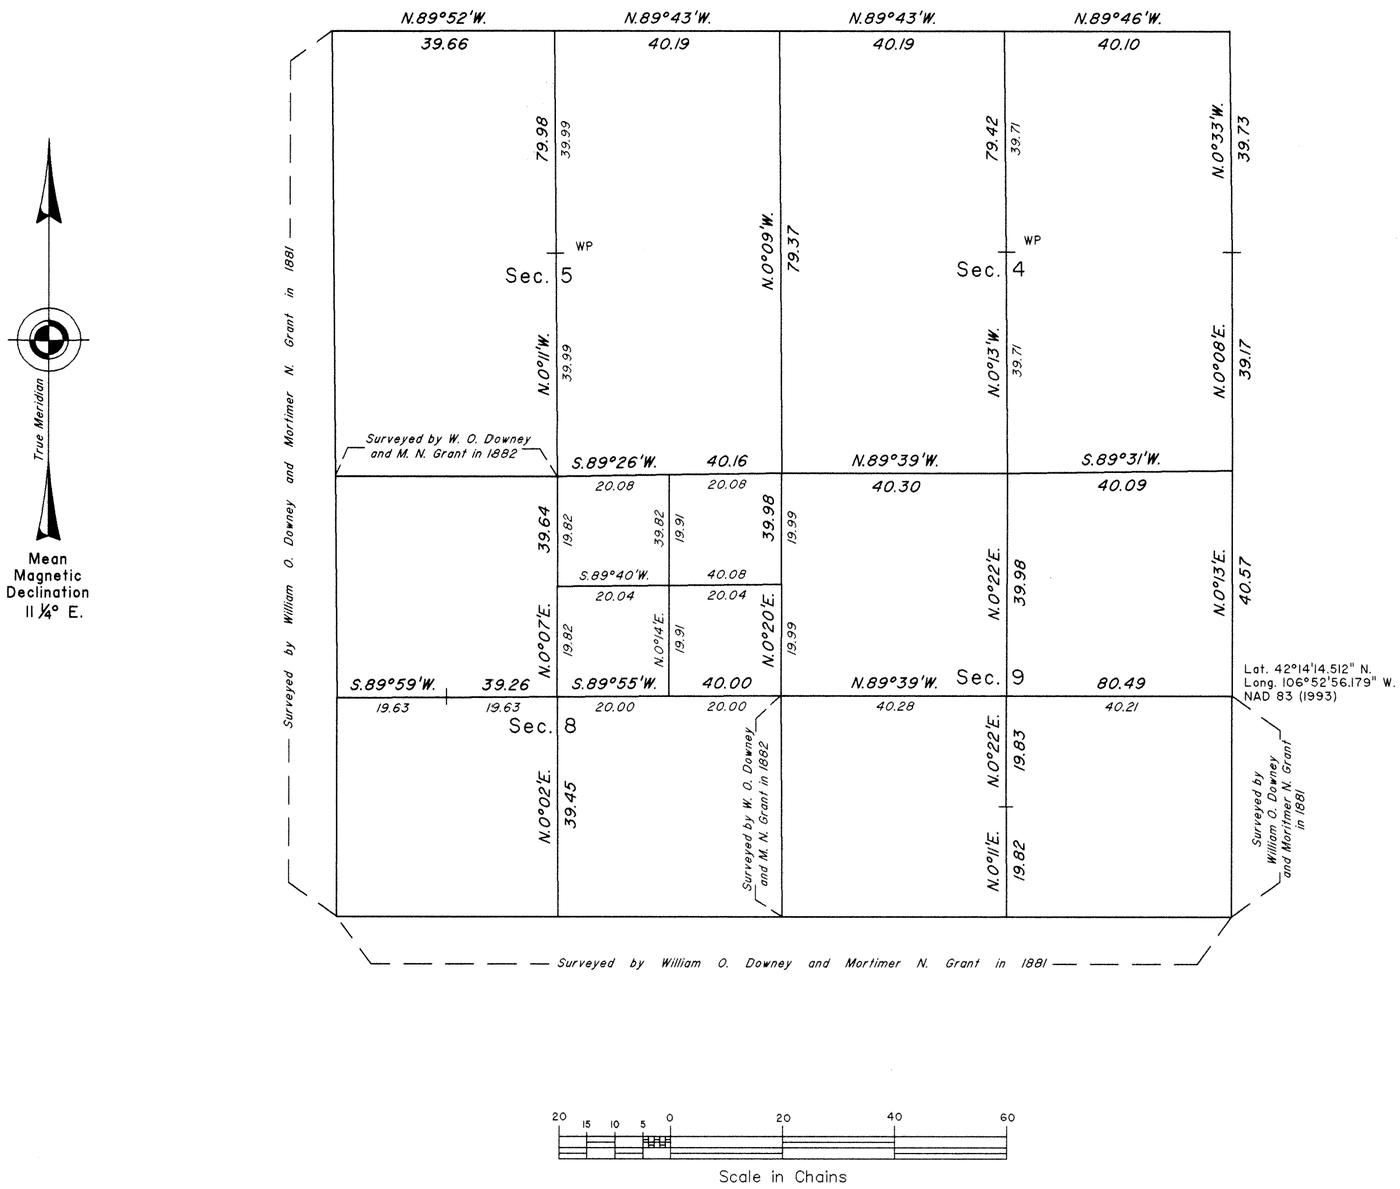

A history of surveys is contained in the field notes.

This plat represents the dependent resurvey of a portion of the north boundary, and a portion of the subdivisional lines, designed to restore the corners in their true original locations according to the best available evidence, and the subdivision of certain sections, T. 26 N., R. 84 W., of the Sixth Principal Meridian, Wyoming.

Except as indicated hereon, the lotting and areas are as shown on the plat approved August 15, 1882.

Survey executed by Lynn A. Forbes, Cadastral Surveyor, beginning July 15, 2003, and completed July 17, 2003, pursuant to Special Instructions and Assignment Instructions dated April 1, 2003, for Group No. 712, Wyoming.

UNITED STATES DEPARTMENT OF THE INTERIOR
BUREAU OF LAND MANAGEMENT

Cheyenne, Wyoming February 3, 2006

This plat is strictly conformable to the approved field notes, and the survey, having been correctly executed in accordance with the requirements of law and the regulations of this Bureau, is hereby accepted.

For the Director

John P. Lee
Chief Cadastral Surveyor for Wyoming

L.L.M.

OFFICIALLY FILED: February 3, 2006