8537 Click Here for Field Notes

ORIGINAL

TOWNSHIP 27 NORTH, RANGE 83 WEST OF THE SIXTH PRINCIPAL MERIDIAN, WYOMING.

DEPENDENT RESURVEY AND SUBDIVISION OF CERTAIN SECTIONS

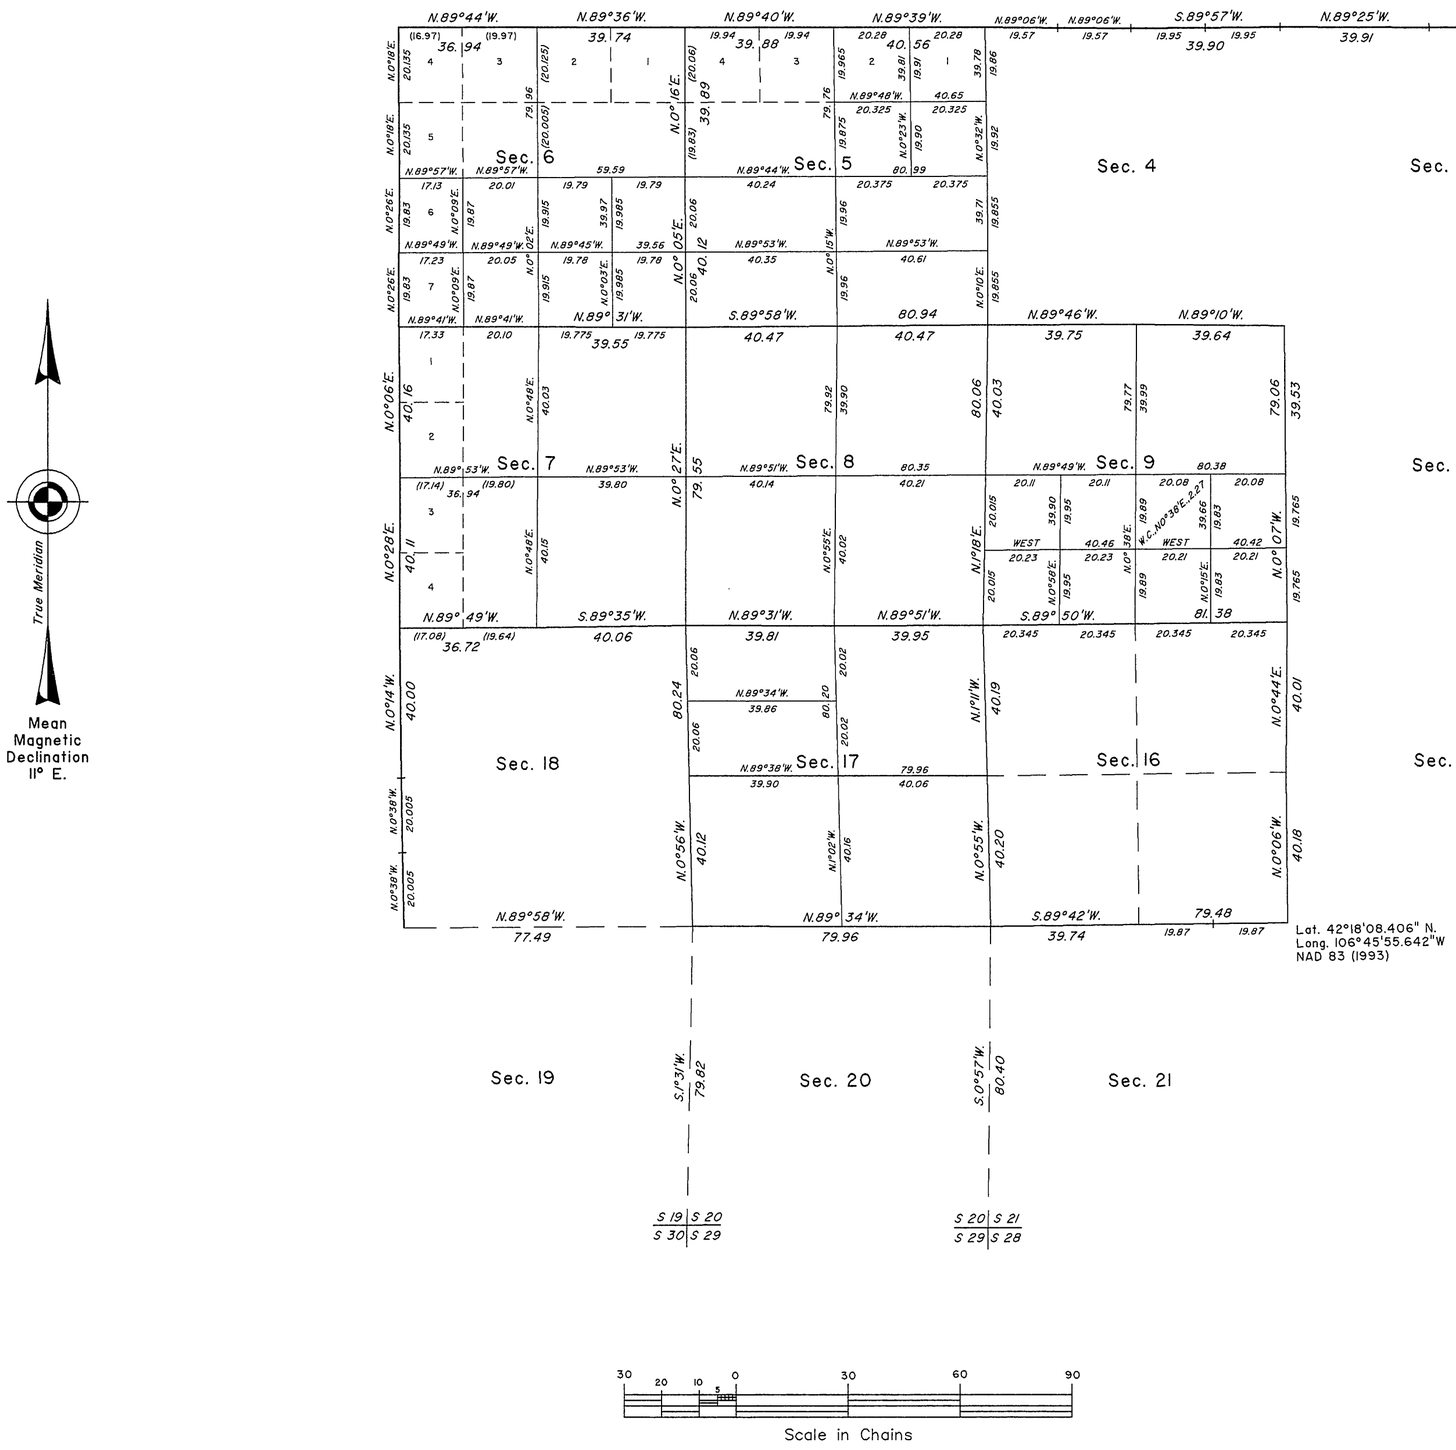

A history of surveys is contained in the field notes.

This plat represents the dependent resurvey of a portion of the west and north boundaries, and a portion of the subdivisional lines, designed to restore the corners in their true original locations according to the best available evidence, and the subdivision of certain sections, T. 27 N., R. 83 W., Sixth Principal Meridian, Wyoming.

Except as indicated hereon, the lottings and areas are as shown on the plat approved April 16, 1884.

Survey executed by Lynn A. Forbes, Cadastral Surveyor, beginning May 3, 2005, and completed July 13, 2006, pursuant to Special Instructions Instructions dated April 2, 2004, for Group No. 725, Wyoming.

UNITED STATES DEPARTMENT OF THE INTERIOR
BUREAU OF LAND MANAGEMENT

Cheyenne, Wyoming July 27, 2010

This plat is strictly conformable to the approved field notes, and the survey, having been correctly executed in accordance with the requirements of law and the regulations of this Bureau, is hereby accepted.

For the Director

John P. Lee
Chief Cadastral Surveyor for Wyoming

S.S.S./J.T.E.

2203 A

OFFICIALLY FILED: July 27, 2010