8539

Click Here for Field Notes

ORIGINAL

TOWNSHIP 27 NORTH, RANGE 84 WEST, OF THE SIXTH PRINCIPAL MERIDIAN, WYOMING.

DEPENDENT RESURVEY AND SUBDIVISION OF CERTAIN SECTIONS

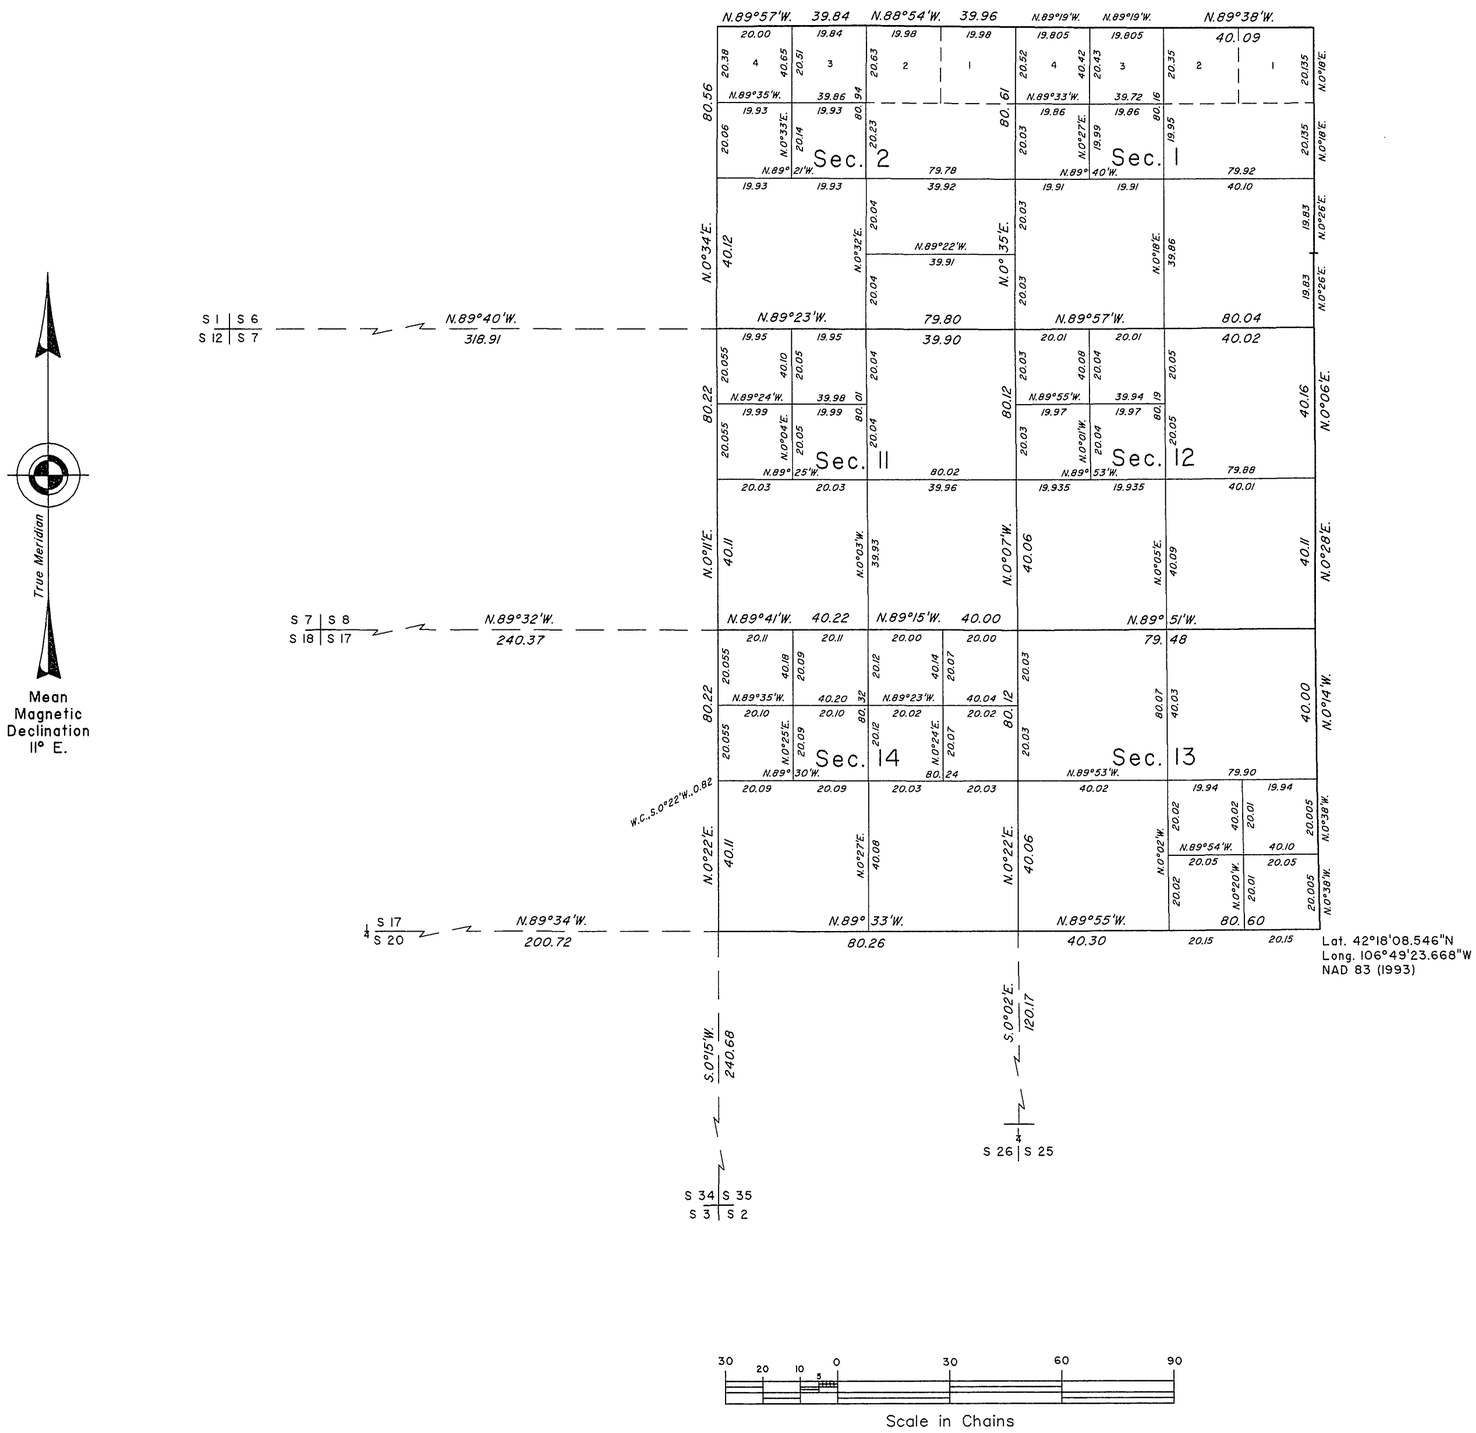

A history of surveys is contained in the field notes.

The north boundary was dependently resurveyed by Lynn A. Forbes during the dependent resurvey of T. 28 N., R. 84 W., executed concurrently under this same group. The east boundary was dependently resurveyed by Lynn A. Forbes during the dependent resurvey of T. 27 N., R. 83 W., executed concurrently under this same group.

This plat represents the dependent resurvey of a portion of the subdivisional lines, designed to restore the corners in their true original locations according to the best available evidence, and the subdivision of certain sections, T. 27 N., R. 84 W., Sixth Principal Meridian, Wyoming.

Except as indicated hereon, the lottings and areas are as shown on the plat approved April 16, 1884.

Survey executed by Lynn A. Forbes, Cadastral Surveyor, beginning August 15, 2005, and completed August 10, 2006, pursuant to Special Instructions dated April 2, 2004, for Group No. 725, Wyoming.

UNITED STATES DEPARTMENT OF THE INTERIOR
BUREAU OF LAND MANAGEMENT

Cheyenne, Wyoming July 27, 2010

This plat is strictly conformable to the approved field notes, and the survey, having been correctly executed in accordance with the requirements of law and the regulations of this Bureau, is hereby accepted.

For the Director

John P. Lee
Chief Cadastral Surveyor for Wyoming

S.S.S./J.T.E.

2204 B

OFFICIALLY FILED: July 27, 2010