Click Here for Field Notes

2081

TOWNSHIP No. 33 NORTH. RANGE No. 74 WEST of the 6TH Principal MERIDIAN.

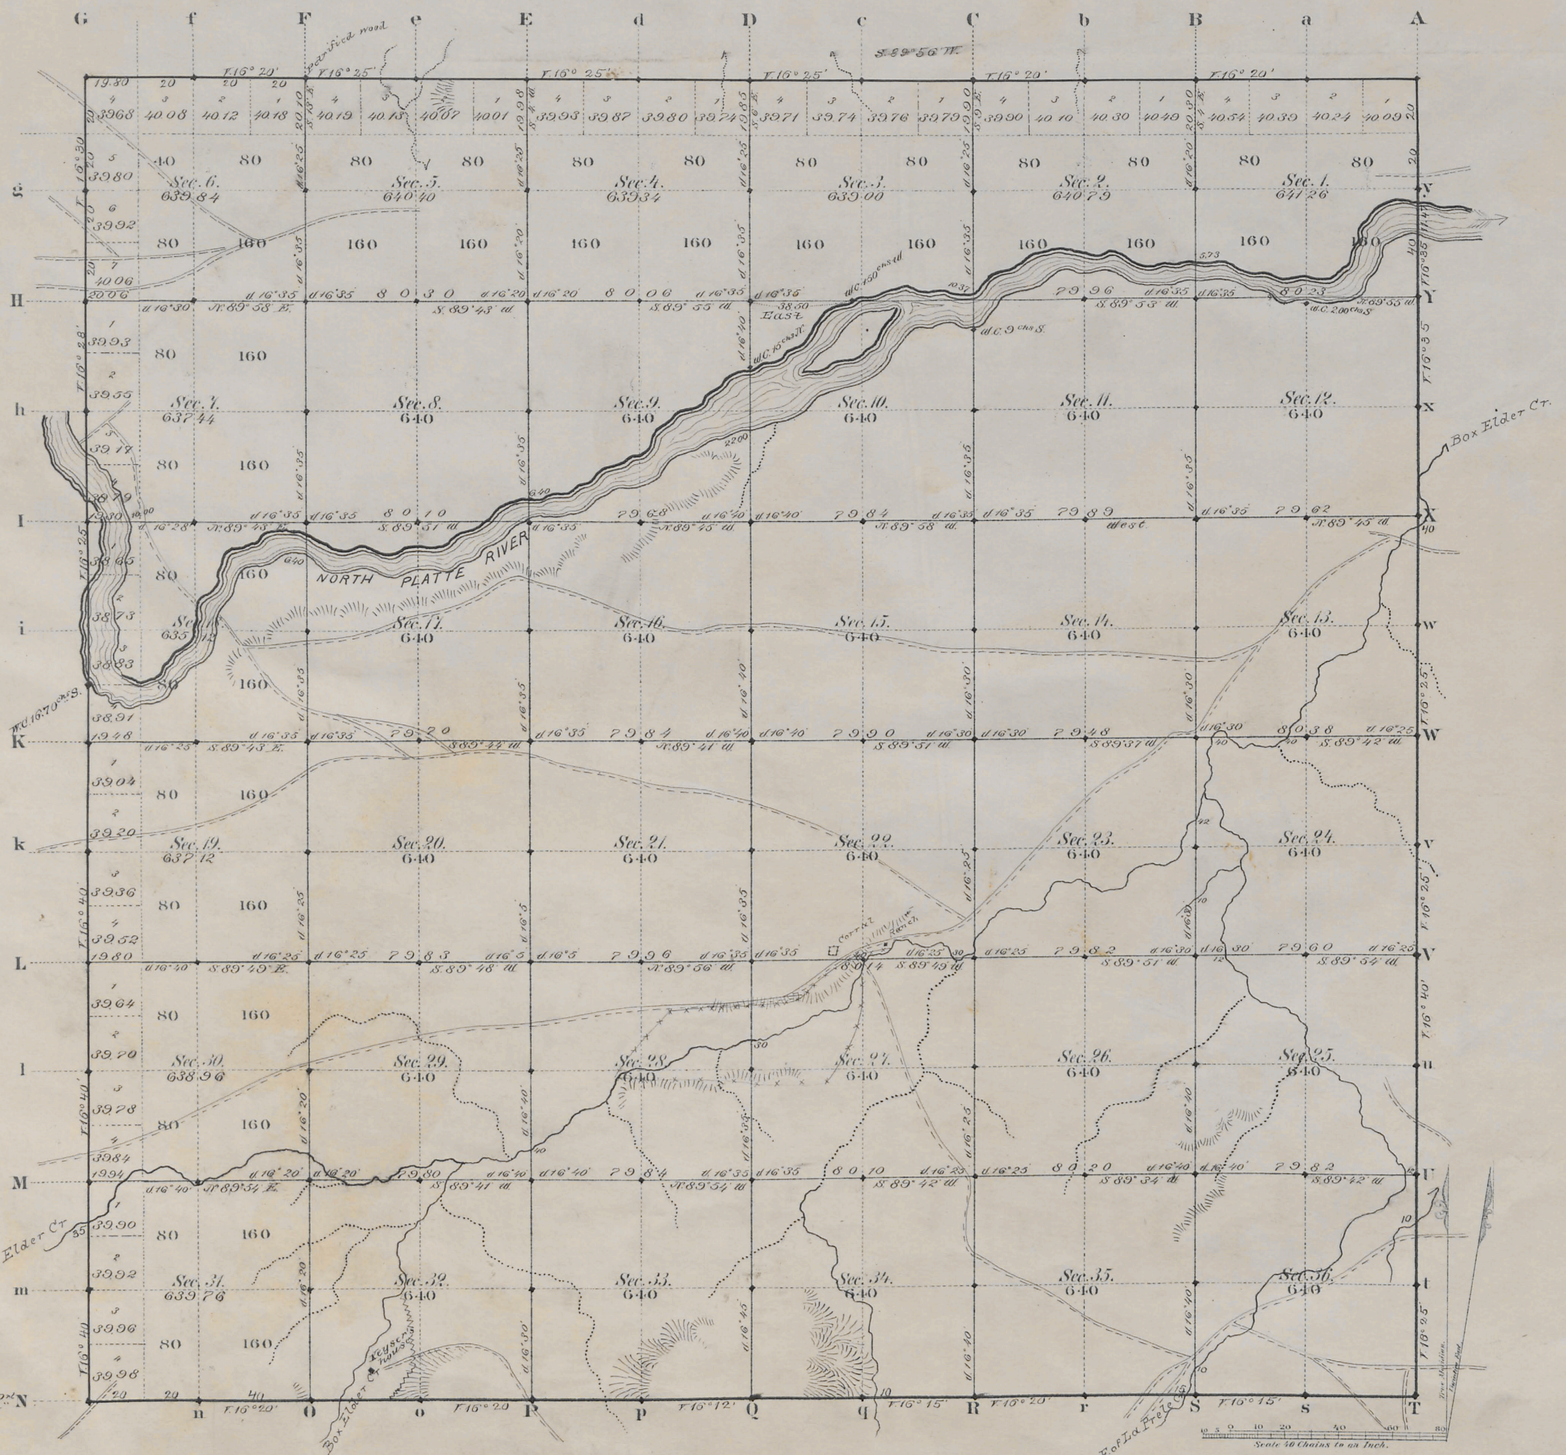

Total number of Acres. 23029.03

Surveys Designated	By Whom Surveyed	Date of Contract	Amount of Surveys Mls.	Chs.	Lks.	When Surveyed	Magnetic Declination
E.W.&N. Township lines	Wm. O. Owen	Sept. 20, 1881	17	79	80	Oct. 18, 24, 25, 1881	16°28' East
Subdivisions	" " "	" " "	59	35	30	Dec. 11-16, 1882	16°30' "
Connections							
8th Stand. P.N.	Downey & Grant	Aug. 12, 1880	6	00	00	Sept. 8, 1880	

The above Map of Township No. 33 North Range No. 74 West of the Sixth Principal Meridian Wyoming Territory is strictly conformable to the field notes of the survey thereof on file in this Office, which have been examined and approved.

Surveyor General's Office,
Cheyenne Wyoming
June 4th 1883

Edw. C. David
Sur. Genl.

A. Gast & Co. St. Louis Mo.

1527

33 - 74

2985

Click Here for Field Notes

ORIGINAL

Accepted September 20, 1919.

1951

RESURVEY

EIGHTH STANDARD PARALLEL NORTH

BY W.H.CLARK, OCTOBER 15-NOVEMBER 16, 1914

Scale: 1 inch to 40 chains

T. 33 N., R. 73 W.

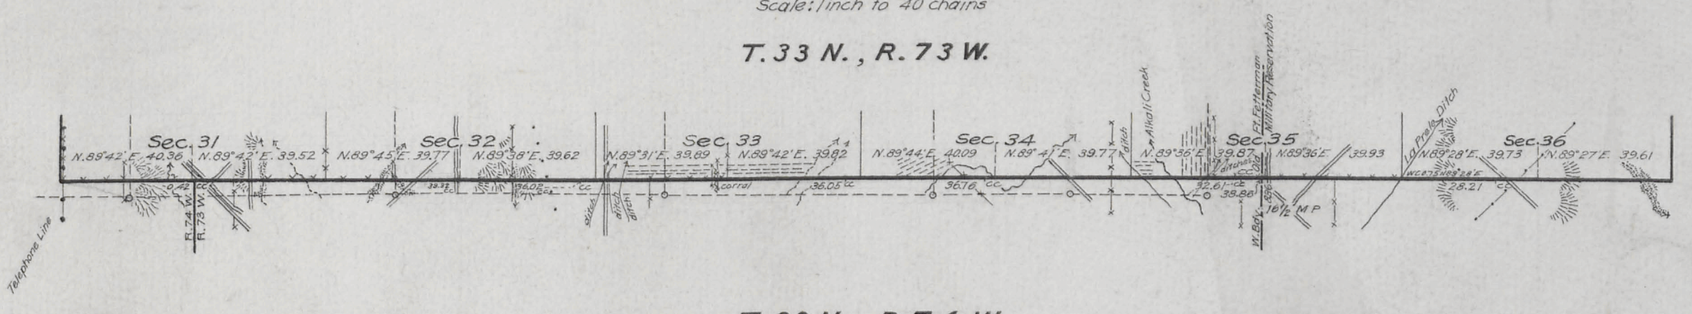

T. 33 N., R. 74 W.

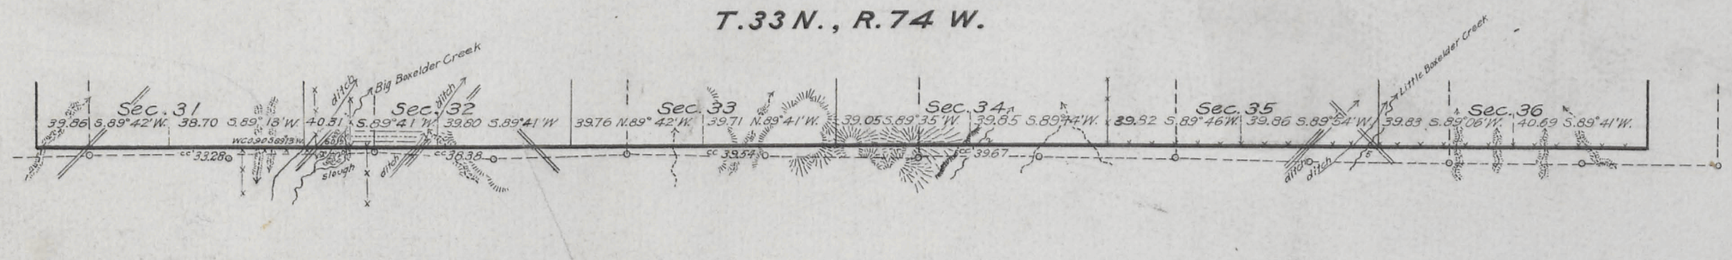

T. 33 N., R. 75 W.

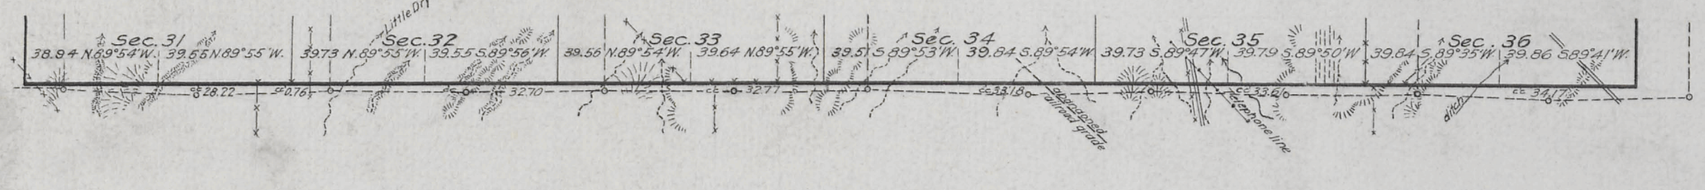

T. 33 N., R. 76 W.

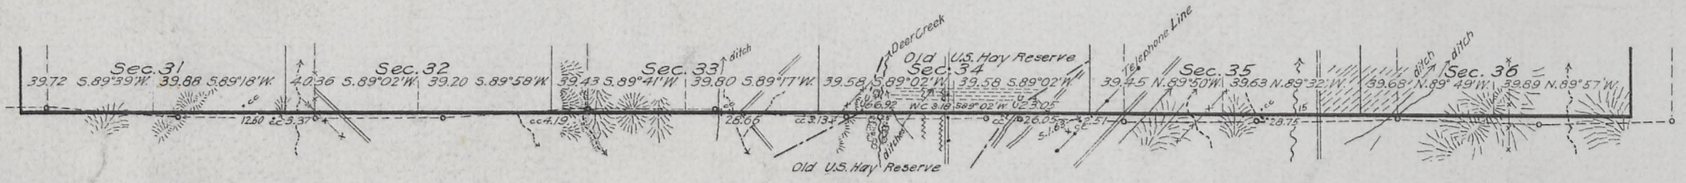

T. 33 N., R. 77 W.

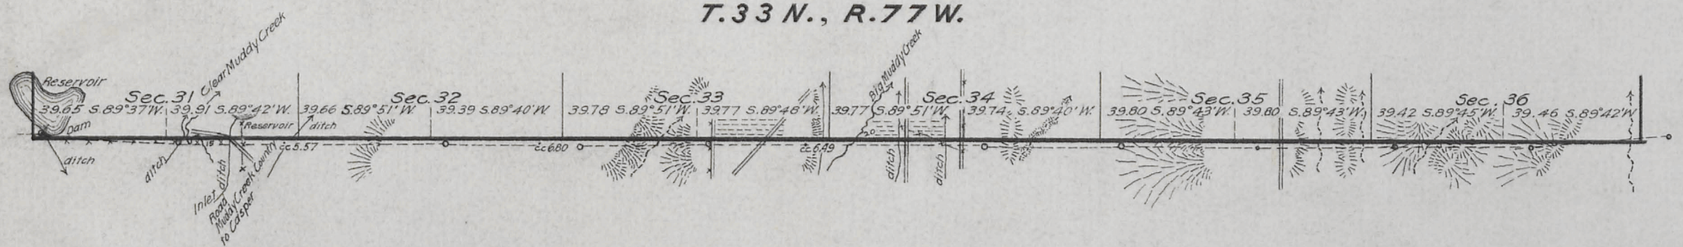

T. 33 N., R. 78 W.

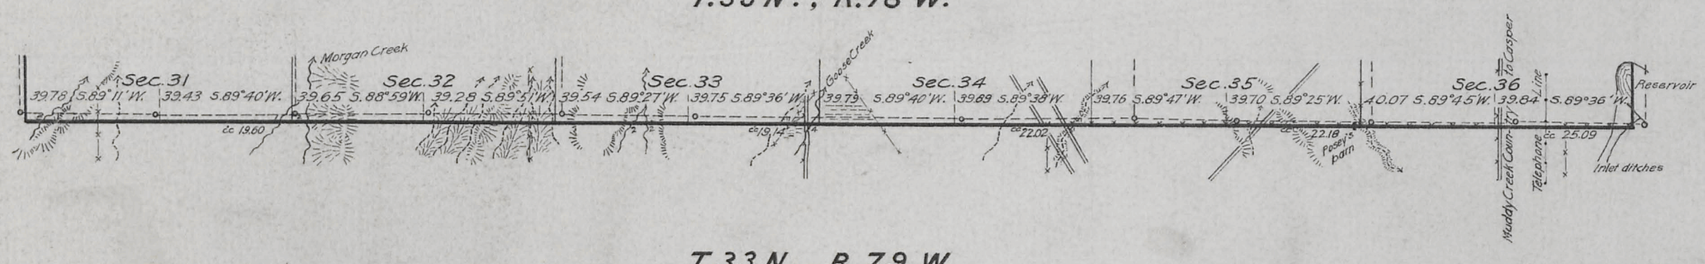

T. 33 N., R. 79 W

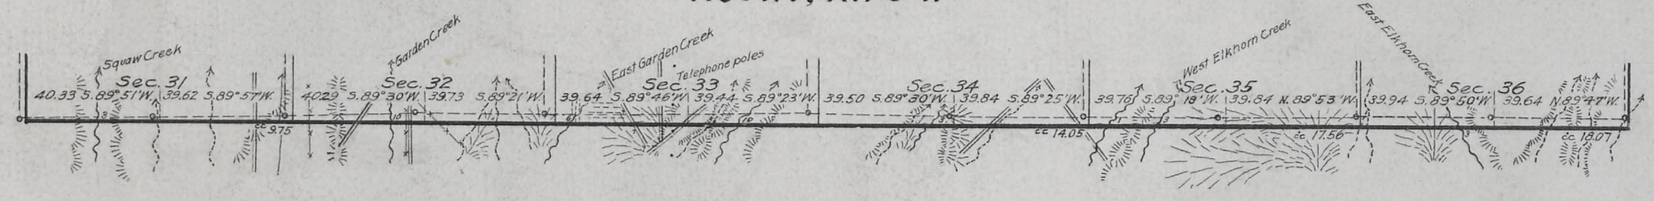

T. 33 N., R. 80 W.

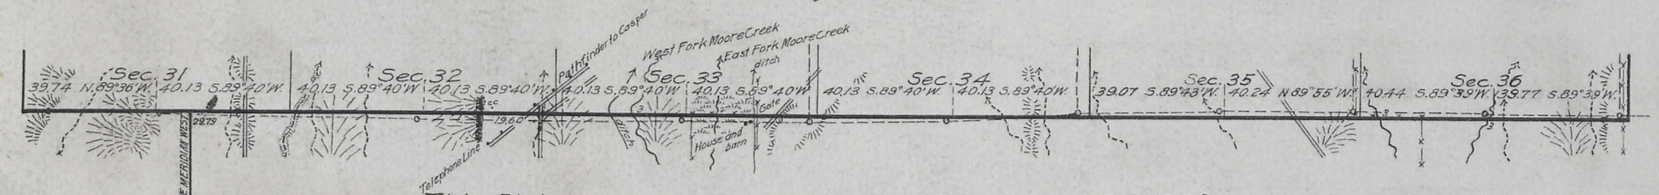

This Plat
of the Dependent Resurvey of the
Eighth Standard Parallel North
through Ranges 73, 74, 75, 76, 77, 78, 79 and 80
West of the Sixth Principal Meridian, Wyoming,
which is a restoration of the original survey thereof, executed by Downey and Grant under Contract No. 109, dated August 12, 1880, and shows the position in relation to same of the obliterated survey of said standard parallel, executed by W.O. Owen, under Contract No. 238, dated June 25, 1890; is strictly conformable to the field notes of the resurvey thereof by W.H. Clark, October 15 to November 6, 1914 executed under instructions dated April 25, 1911 Group 5 which have been examined, approved and filed in this office

U.S. Surveyor General's Office,
Cheyenne, Wyoming,
February 15, 1916.

Charles L. Deckes
U.S. Surveyor General

R.M.T.

Approved Dec. 19, 1922

30

1346

92

Click Here for Field Notes

EXTERIOR LINES

Scale 1 inch = 2 miles; Mag. Var. East.

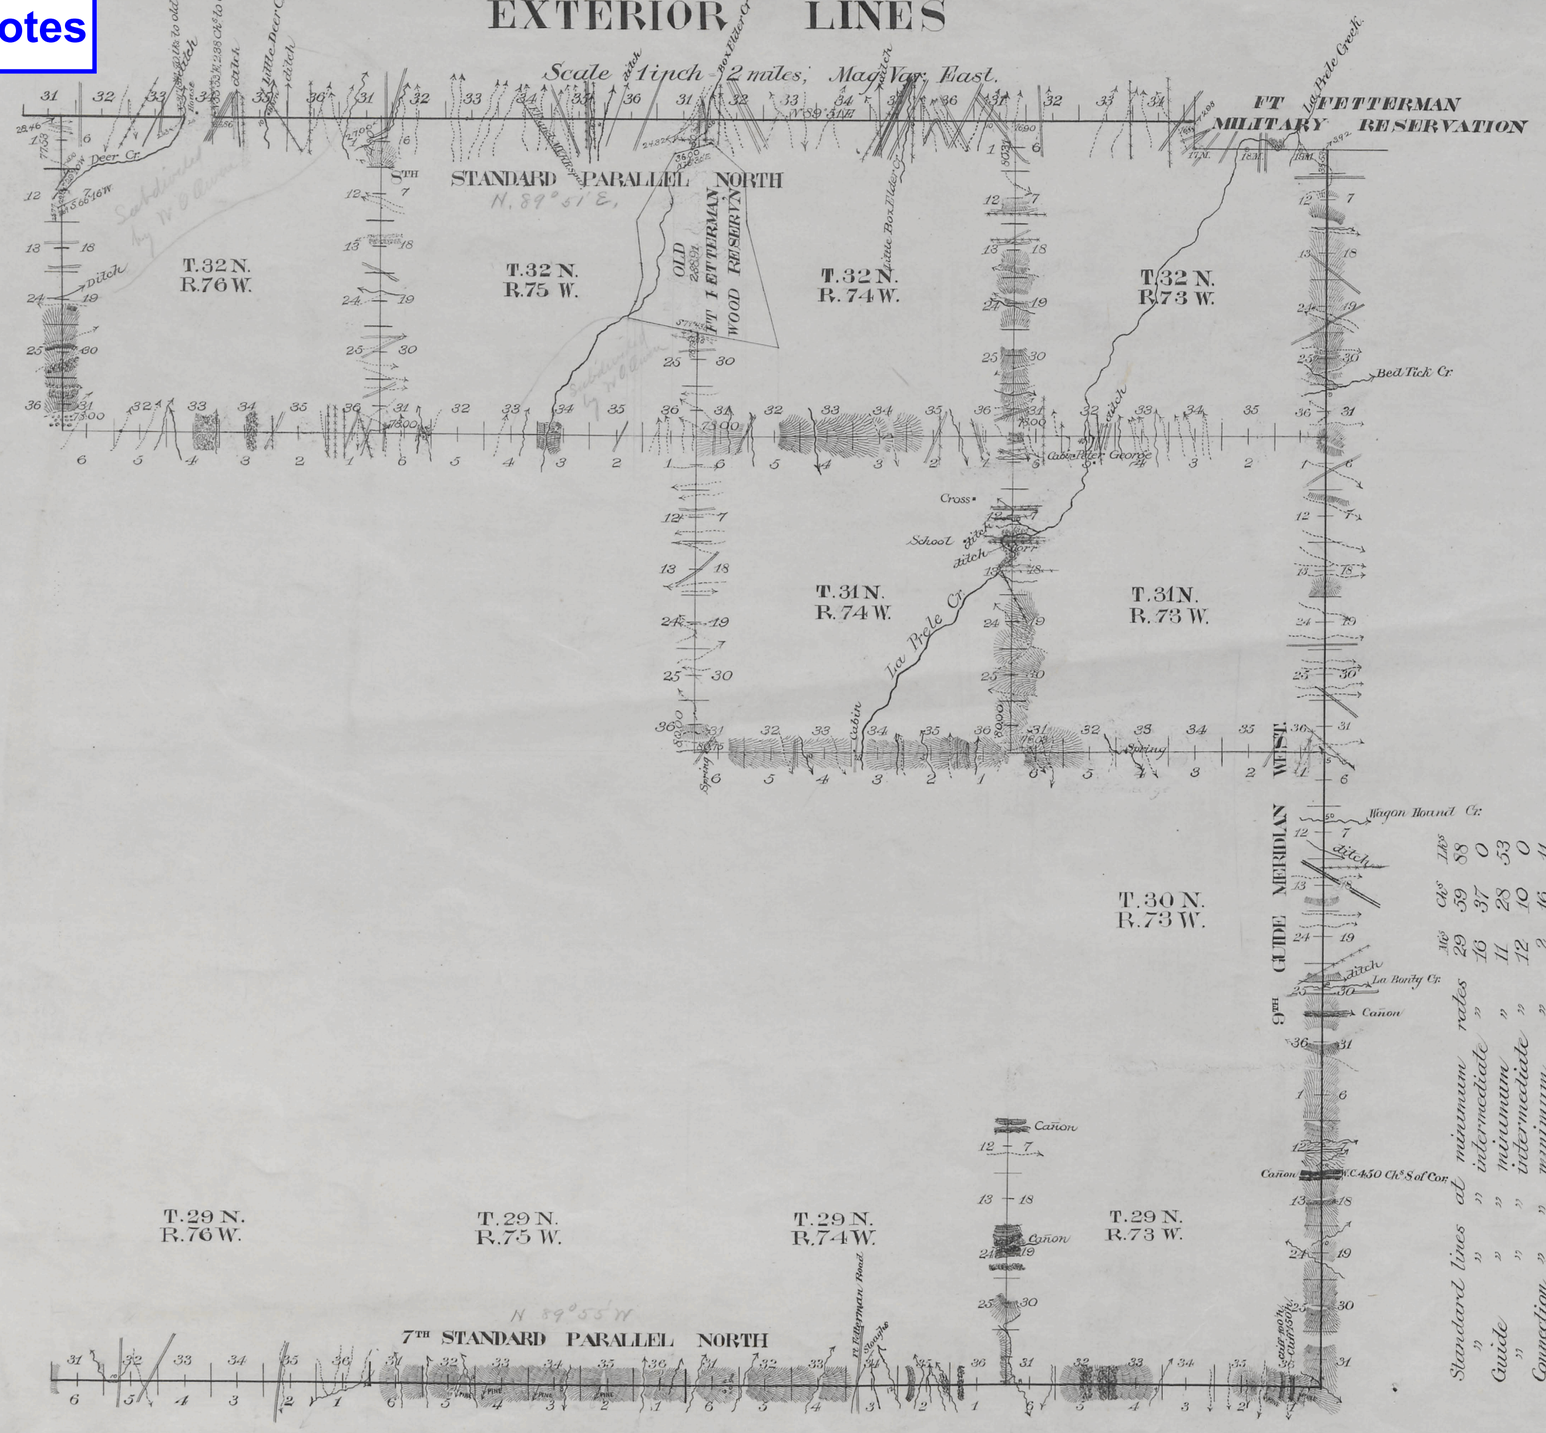

		Mls	Chs	Lks
Standard lines at minimum rates		29	59	88
" " intermediate	"	16	37	0
Guide " " minimum	"	11	28	53
" " intermediate	"	12	10	0
Connection " " minimum	"	2	16	11
Exterior " " minimum	"	22	71	49
" " intermediate	"	53	72	98

Surveys Designated	By whom surveyed	Date of Contract	Amount of Surveys Mls	Chs	Lks	Date of Survey	Magnetic Declination
Exterior Lines	Wm O. Owen	June 25, ~~1891~~ 1890	76	64	47	June 18-July 5-1891	15° 30' East
7th Stand Par.	" " "	" " "	24	0	0	May 6-June 3-91	15° 30' "
8th Stand Par.	" " "	" " "	22	16	88	June 14-16-1891	16° 00' "
9th Guide Mer.	" " "	" " "	23	38	53	May 20-24, 1891	15° 00' "
Connections	" " "	" " "	2	16	11		

I hereby certify that the above diagram of the 7th Standard Parallel North in Ranges 73, 74, 75 and 76 West; the 8th Standard Parallel North in Ranges 76, 75, 74 and 73 West; the 10th Guide Meridian West in Townships 29, 30, 31 and 32 North; and the Exterior lines of Townships 29 North, Ranges 73 West, Townships 31 North, Ranges 73 and 74 West, Townships 32 North, Ranges 73, 74, 75 and 76 West of the 6th Principal Meridian in Wyoming is strictly conformable to the field notes of the survey thereof, on file in this office, which have been examined and approved.

Surveyor Generals Office.
Cheyenne, Wyoming. December 4th 1891.

Wm A. Richards
Surveyor General.

2508

(20) Indexed

Click Here for Field Notes

Retracement Notes, All or Part

2086

EXTERIOR LINES.

of Tp's 33 to 36 inclusive, N., R's 73 to 80 inclusive, W. of 6th P.M. Wyo. Ter.

SCALE, 3 MILES TO 1 INCH. MAGNETIC VAR. EAST.

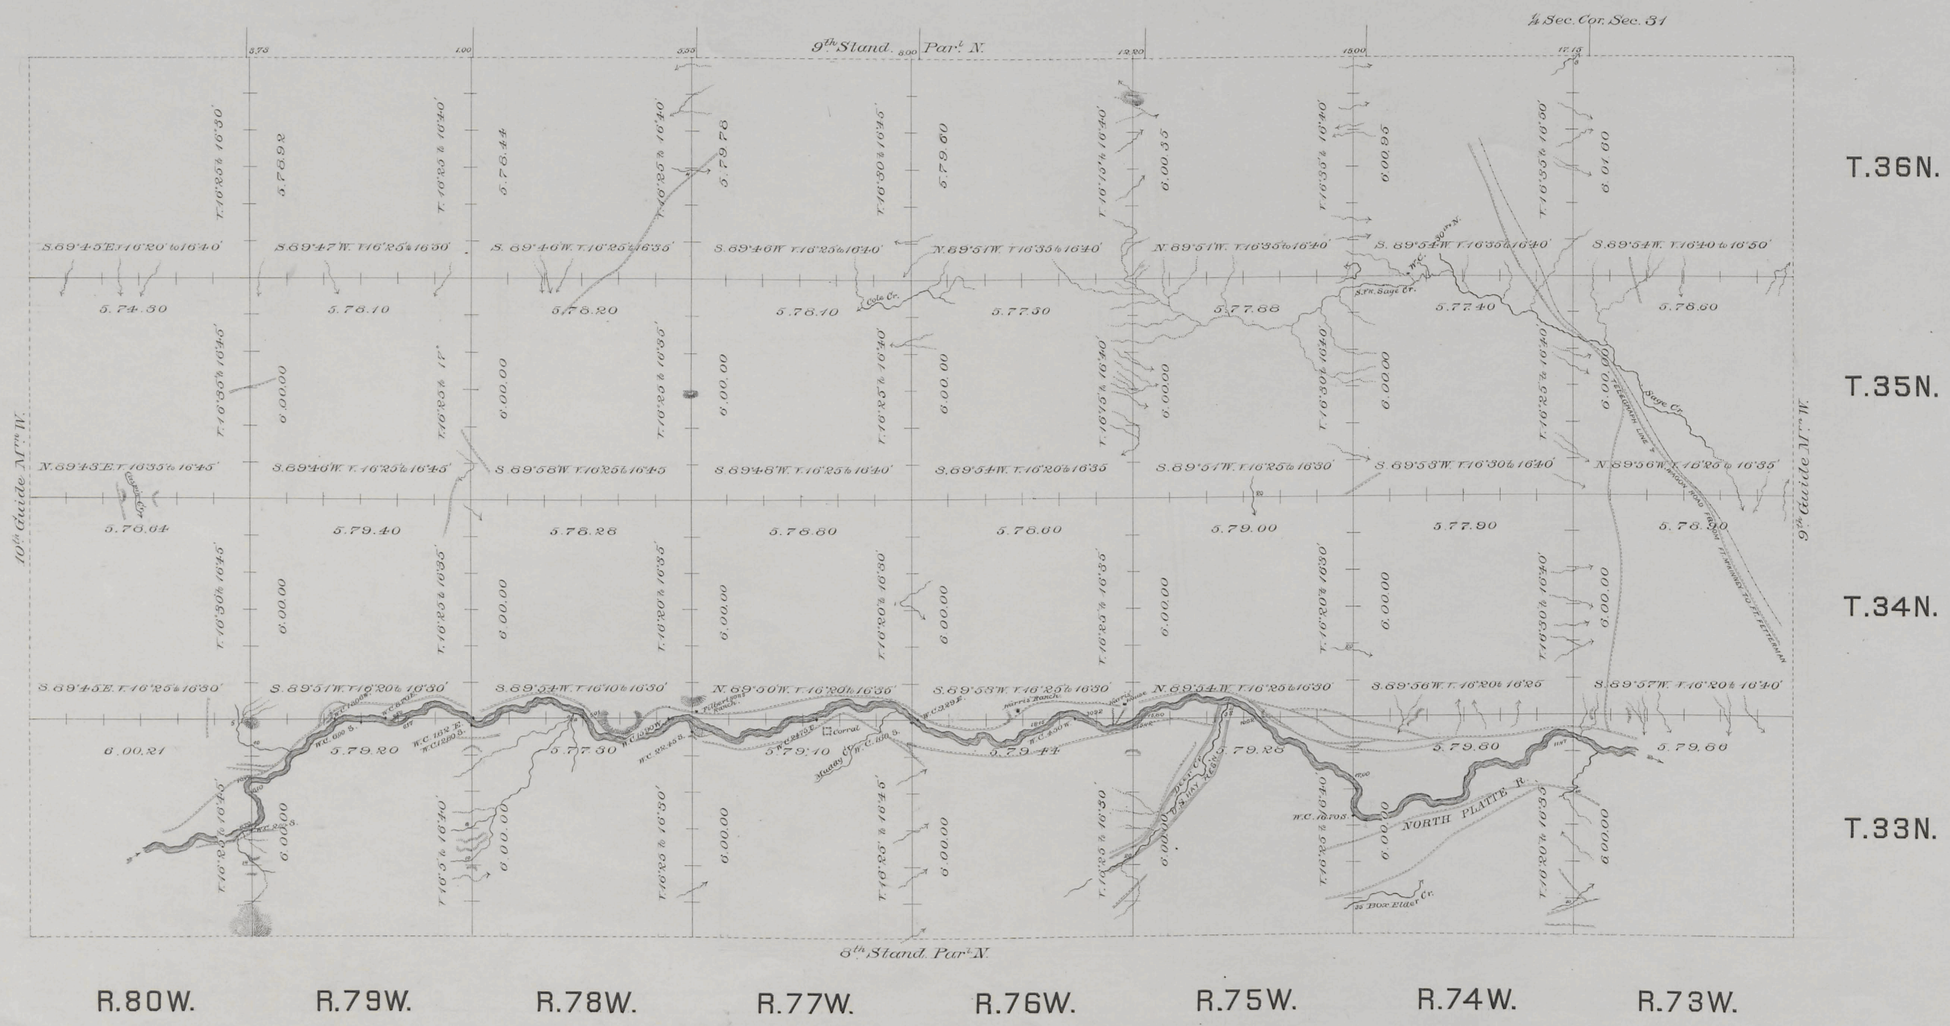

Surveys Designated.	By Whom Surveyed.	Date of Contract.	Amount of Surveys. mls	chs	lks	When Surveyed.
Exterior lines.	Wm. O. Owen	Sep. 20th 1881	311	43	23	Oct. 18 - Nov. 30th 1881
Connections.	" " "	" " "		62	63	" " "

I hereby certify that the above diagram of the Exterior lines of Townships 33 to 36 inclusive, N., Ranges 73 to 80 inclusive, W. of the 6th Principal Meridian, Wyoming Territory, is strictly conformable to the field notes of the survey thereof on file in this Office, which have been examined and approved.

Surveyor General's Office,
Cheyenne Wyoming. June 4th 1883 } Edw. C. David Sur.r Gen.l

Click Here for Field Notes

Retracement Notes, All or Part

698

8TH STANDARD PARALLEL NORTH

from the 9th to the 10th Guide Meridian West, between Townships 32 and 33 North.

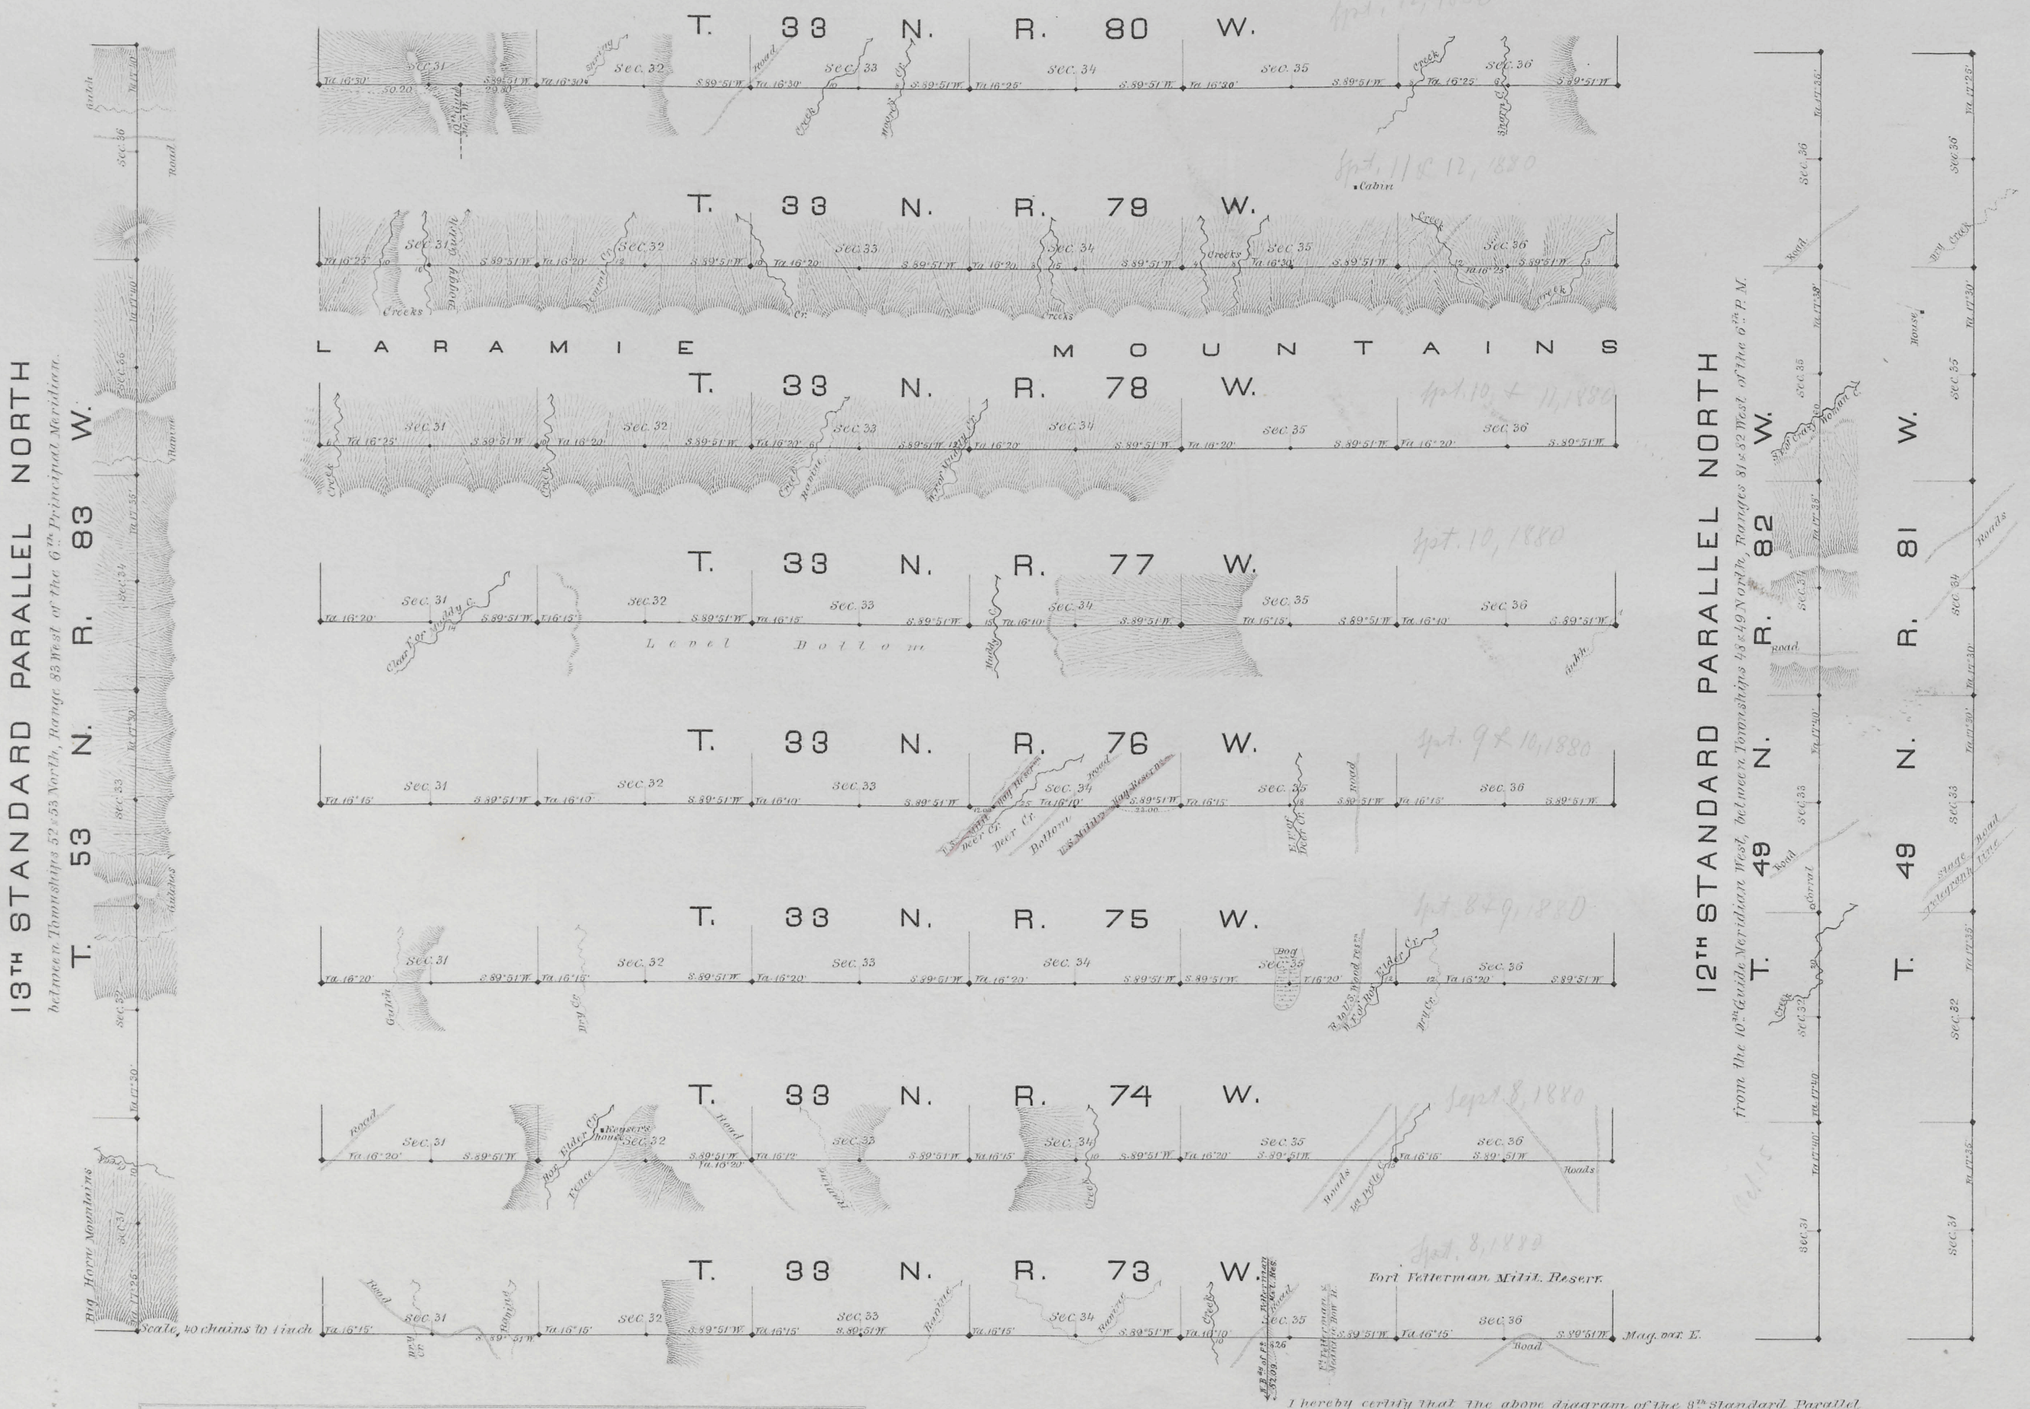

Surveys Designated	By whom surveyed	Date of contract	Amount of surveys			When surveyed
			mls	chs.	lks	
8th 12th & 13th St. Par.l N.	Downey & Grant	Aug. 12, 1880	66	0	0	Sept. & Oct. 1880.

I hereby certify that the above diagram of the 8th Standard Parallel North, from the 9th to the 10th Guide Mer.n W. betw. T.ns 32 & 33 N., R.gs 73 to 80 W. inclusive; the 12th Stand.d Para.l North, from the 10th Guide Mer.n West, betw. T.ns 48 & 49 N., Ranges 81 & 82 West, and the 13th Stand.d Par.l North, betw. T.ns 52 & 53 N., Range 83 West of the 6th Princ.l Meridian, Wyo. Ter. is strictly conformable to the field notes of the survey thereof on file in this office which have been examined and approved.

Surveyor General's Office

Cheyenne, Wyo. March, 12, 1881.

Edw. C. David

Surveyor General