Click Here for Field Notes

Accession no. 1082

TOWNSHIP No. 36 NORTH, RANGE No. 68 WEST of the 6th Principal MERIDIAN.

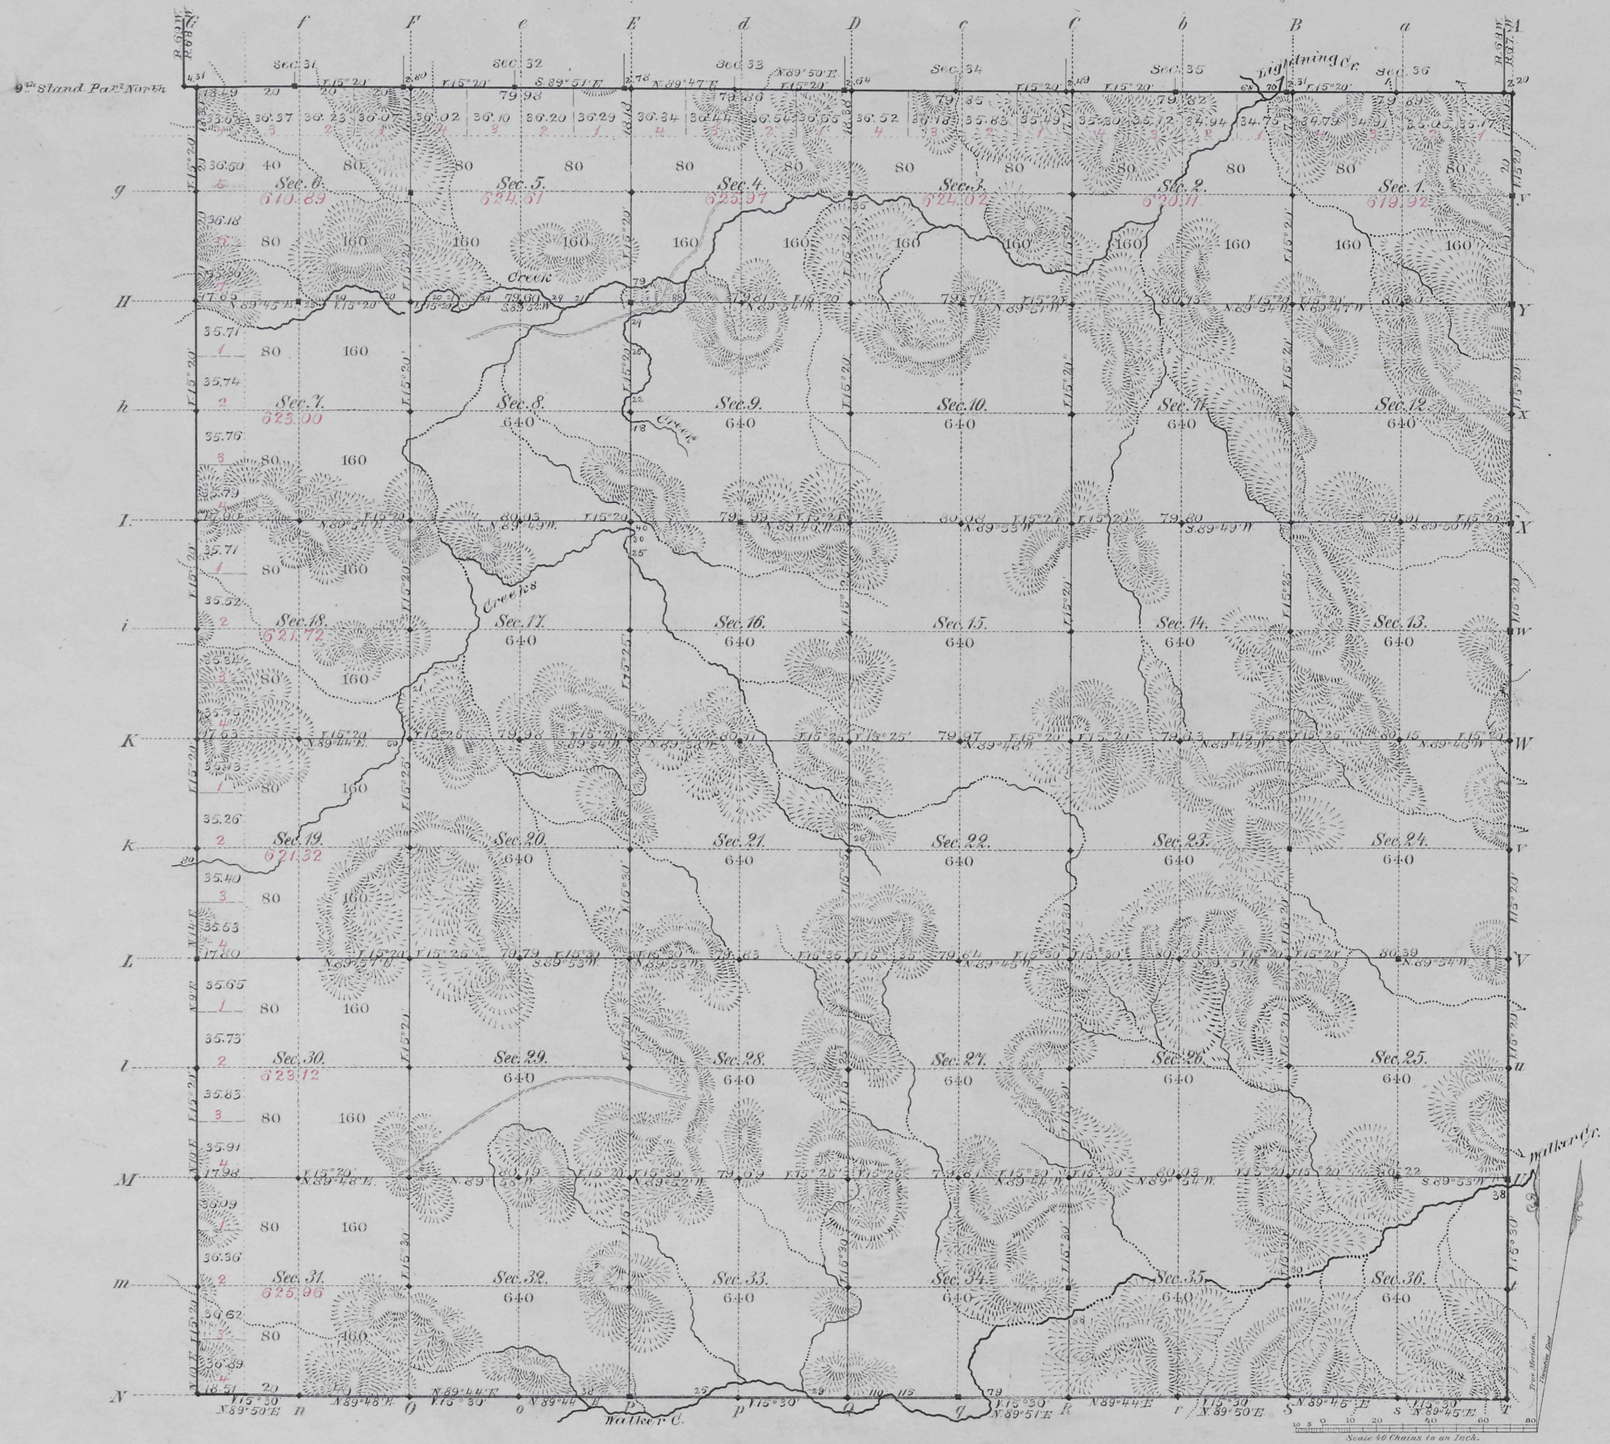

Total number of Acres. 22,840.64

	Surveys Designated	By Whom Surveyed	Date of Contract	Amount of Surveys Mrs	Chs	Lks	When Surveyed	Magnetic Declination
E. S. & W.	Township-lines	S. A. Hanson	June 25, 1881	17	74	41	Aug. 8 - 15, 1881	15° 22' East
	Subdivisions	Harris & Porter	" " "	59	57	88	Nov. 18 - 25, 1881	15° 22' East
	Connections	" " "	" " "		13	2	" " "	
	9th Stand. P. N.	S. A. Hanson	" " "	5	77	89	July 15 & 16, 1881	

The above Map of Township No. 36 North of Range No. 68 West of the Sixth Principal Meridian Wyoming Territory is strictly conformable to the field notes of the survey thereof on file in this Office, which have been examined and approved

Surveyor General's Office,
Cheyenne Wyoming
May 17th 1882

Edw. C. David
Sur. Genl.

A. Gast & Co., St. Louis, Mo.

Click Here for Field Notes-Part 1

Click Here for Field Notes-Part 2

Retracement Field Notes

Indexed

(12) Accession no 950

EXTERIOR LINES.

scale, 3 miles to an inch. Magnetic Var. East.

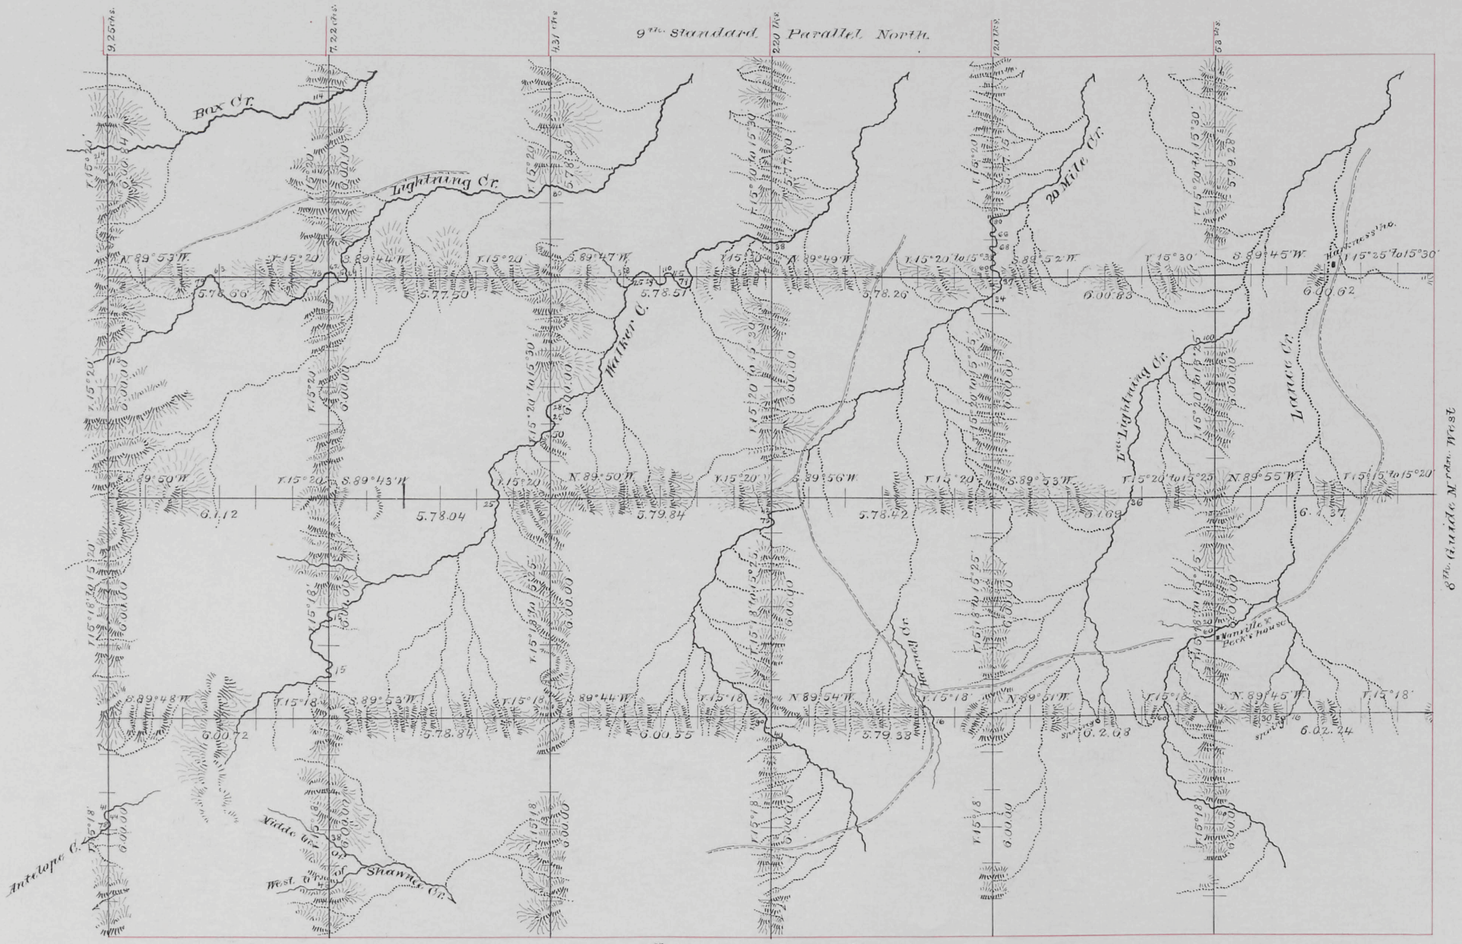

T. 36N.

T. 35N.

T. 34N.

T. 33N.

R. 70 W. R. 69 W. R. 68 W. R. 67 W. R. 66 W. R. 65 W.

Surveys Designated	By whom surveyed	Date of Contract	Amount of Surveys			When surveyed
			mls.	chs.	lks	
Exterior lines	S. A. Harrison	June 25, 1881	251	72	54	July 25–Aug. 29, 1881
Connections	" " "	" " "		24	71	" " "

I hereby certify that the above diagram of the Exterior lines of Townships 33 N. to 36 N., inclusive, Ranges 65 to 70 inclusive, West of the 6th Principal Meridian, Wyoming Territory, is strictly conformable to the field notes of the Survey thereof on file in this Office, which have been examined and approved.

Surveyor General's Office,
Cheyenne, Wyo. March, 6th 1882.

Edw. C. David
Surveyor General.

701