8275

Click Here for Field Notes

ORIGINAL

TOWNSHIP 41 NORTH, RANGE 74 WEST, OF THE SIXTH PRINCIPAL MERIDIAN, WYOMING.

DEPENDENT RESURVEY

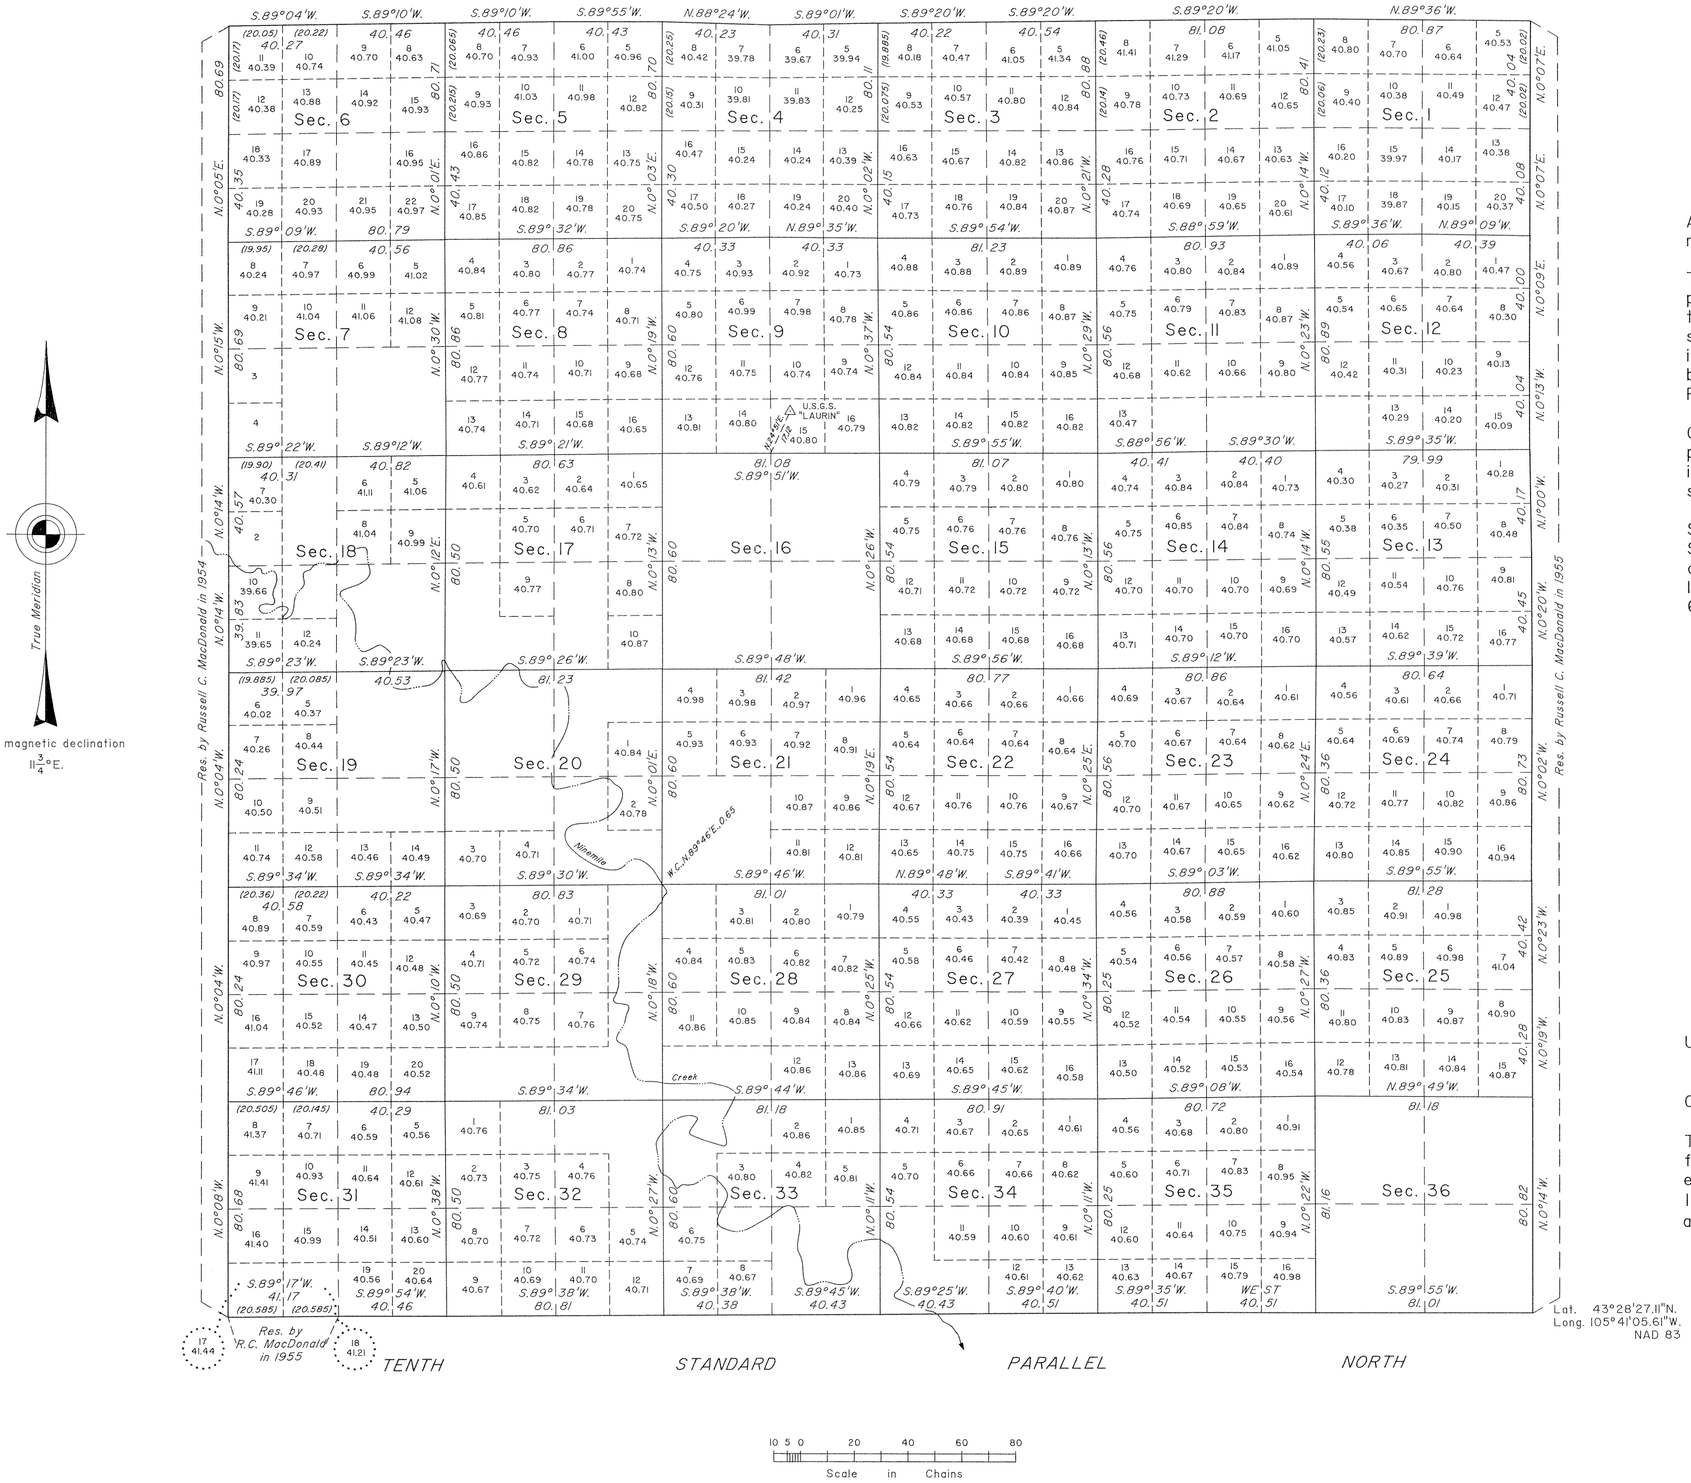

A history of surveys is contained in the field notes.

This plat represents the dependent resurvey of a portion of the Tenth Standard Parallel North, through R. 74 W., the north boundary and the subdivisional lines, designed to restore the corners in their true original locations according to the best avaiable evidence, T. 41 N., R. 74 W., Sixth Principal Meridian, Wyoming.

Certain modified lots and areas shown hereon pertain to Federal interest estate only. Except as indicated hereon, the lottings and areas are as shown on the plat approved December 14, 1882.

Survey executed by Richard A. Kohler, Cadastral Surveyor, beginning September 23, 1996, and completed August 25, 1997, pursuant to Special Instructions dated April 3, 1995, for Group No. 601, Wyoming.

UNITED STATES DEPARTMENT OF THE INTERIOR
BUREAU OF LAND MANAGEMENT

Cheyenne, Wyoming May 18, 2000

This plat is strictly conformable to the approved field notes, and the survey, having been correctly executed in accordance with the requirements of law and the regulations of this Bureau, is hereby accepted.

For the Director

John P. Lee

Chief Cadastral Surveyor for Wyoming

W.H.B.

1045 A

OFFICIALLY FILED: May 23, 2000