7993 Click Here for Field Notes

ORIGINAL

# TOWNSHIP 49 NORTH, RANGE 62 WEST, OF THE SIXTH PRINCIPAL MERIDIAN, WYOMING.

## DEPENDENT RESURVEY AND SUBDIVISION OF SECTION 30

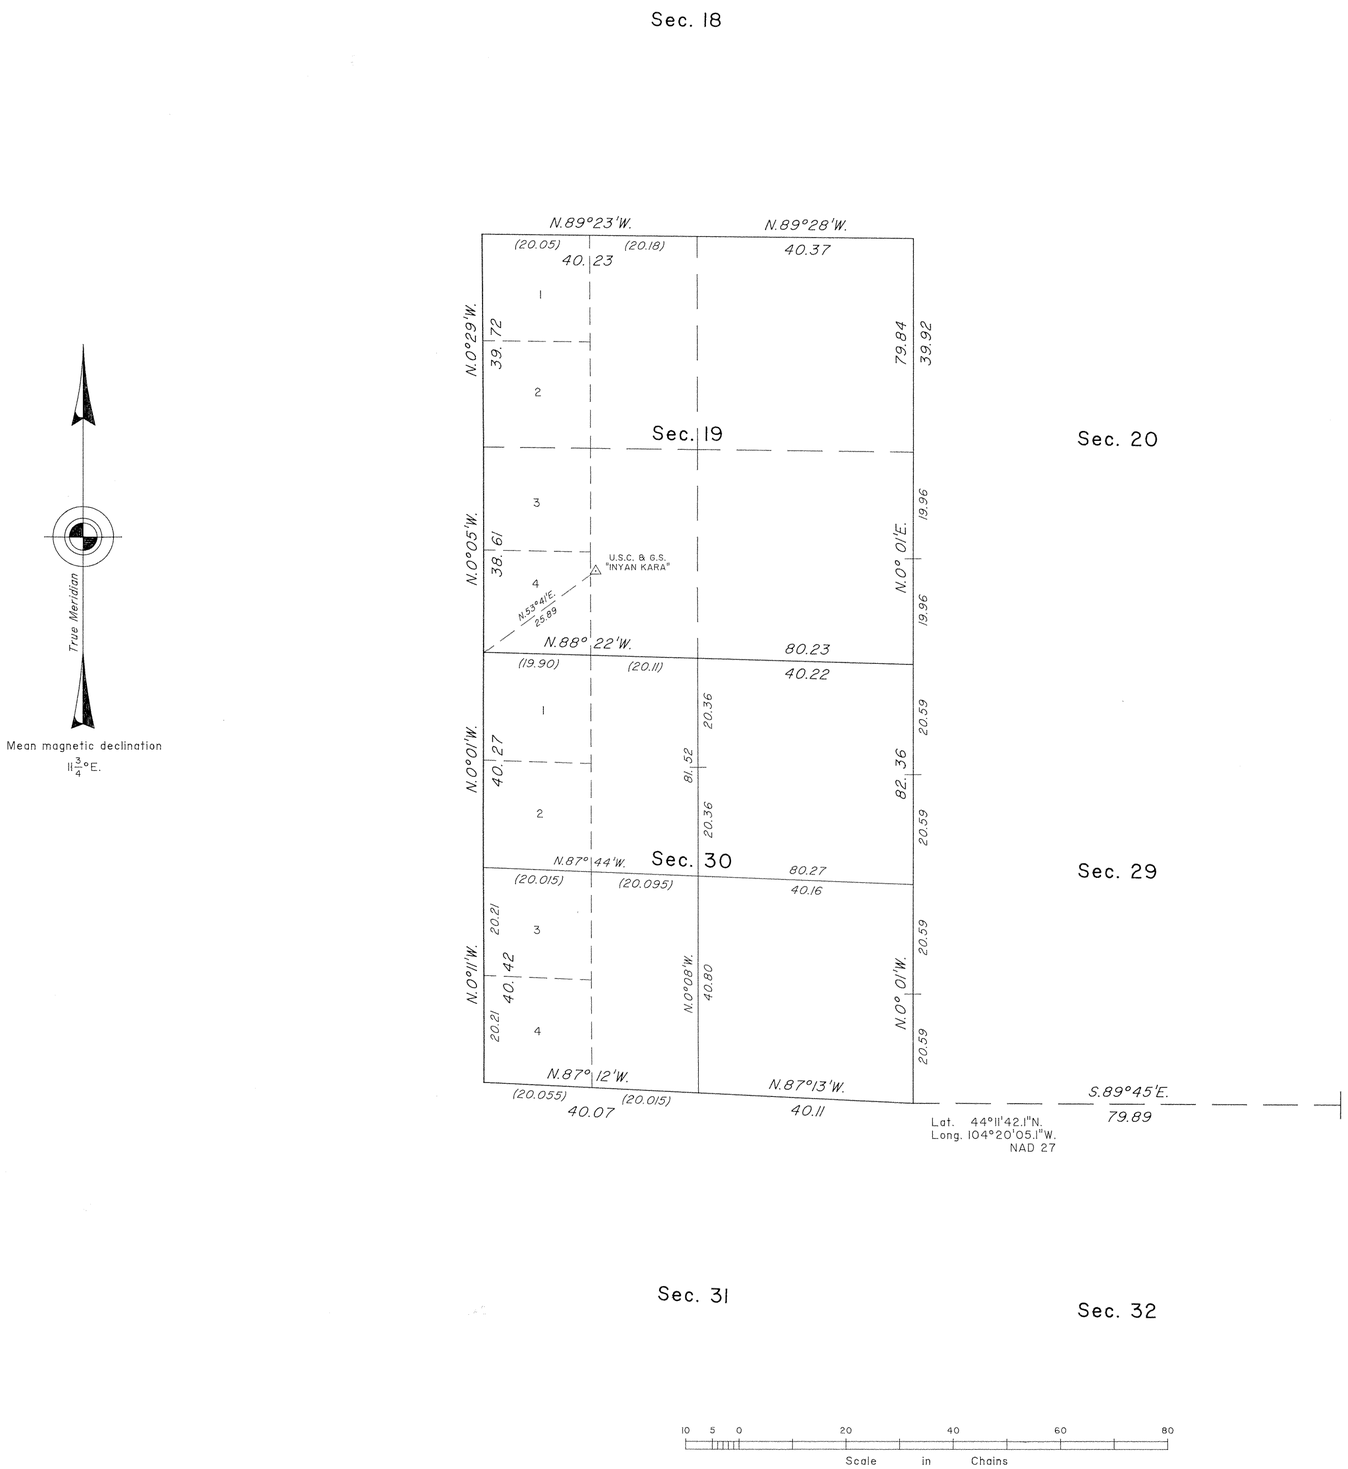


A history of surveys is contained in the field notes.

This plat represents the dependent resurvey of a portion of the west boundary and a portion of the subdivisional lines designed to restore the corners in their true original locations according to the best available evidence, and the subdivision of Section 30, T. 49 N., R. 62 W., Sixth Principal Meridian, Wyoming.

The lottings and areas are as shown on the plat approved October 4, 1882.

Survey executed by Lynn A. Forbes, Cadastral Surveyor, beginning July 26, 1993 and completed August 31, 1993, pursuant to Special Instructions dated February 16, 1993, for Group No. 575, Wyoming.

UNITED STATES DEPARTMENT OF THE INTERIOR
BUREAU OF LAND MANAGEMENT

Cheyenne, Wyoming June 29, 1994

This plat is strictly conformable to the approved field notes, and the survey, having been correctly executed in accordance with the requirements of law and the regulations of this Bureau, is hereby accepted.

For the Director

John P. Lee

Chief Cadastral Surveyor for Wyoming

W.H.B.

OFFICIALLY FILED: August 16, 1994

924 A

Click Here for Field Notes

accession no. 1258

(14)

89

# TOWNSHIP No. 49 NORTH, RANGE No. 62 WEST of the 6TH Principal MERIDIAN.

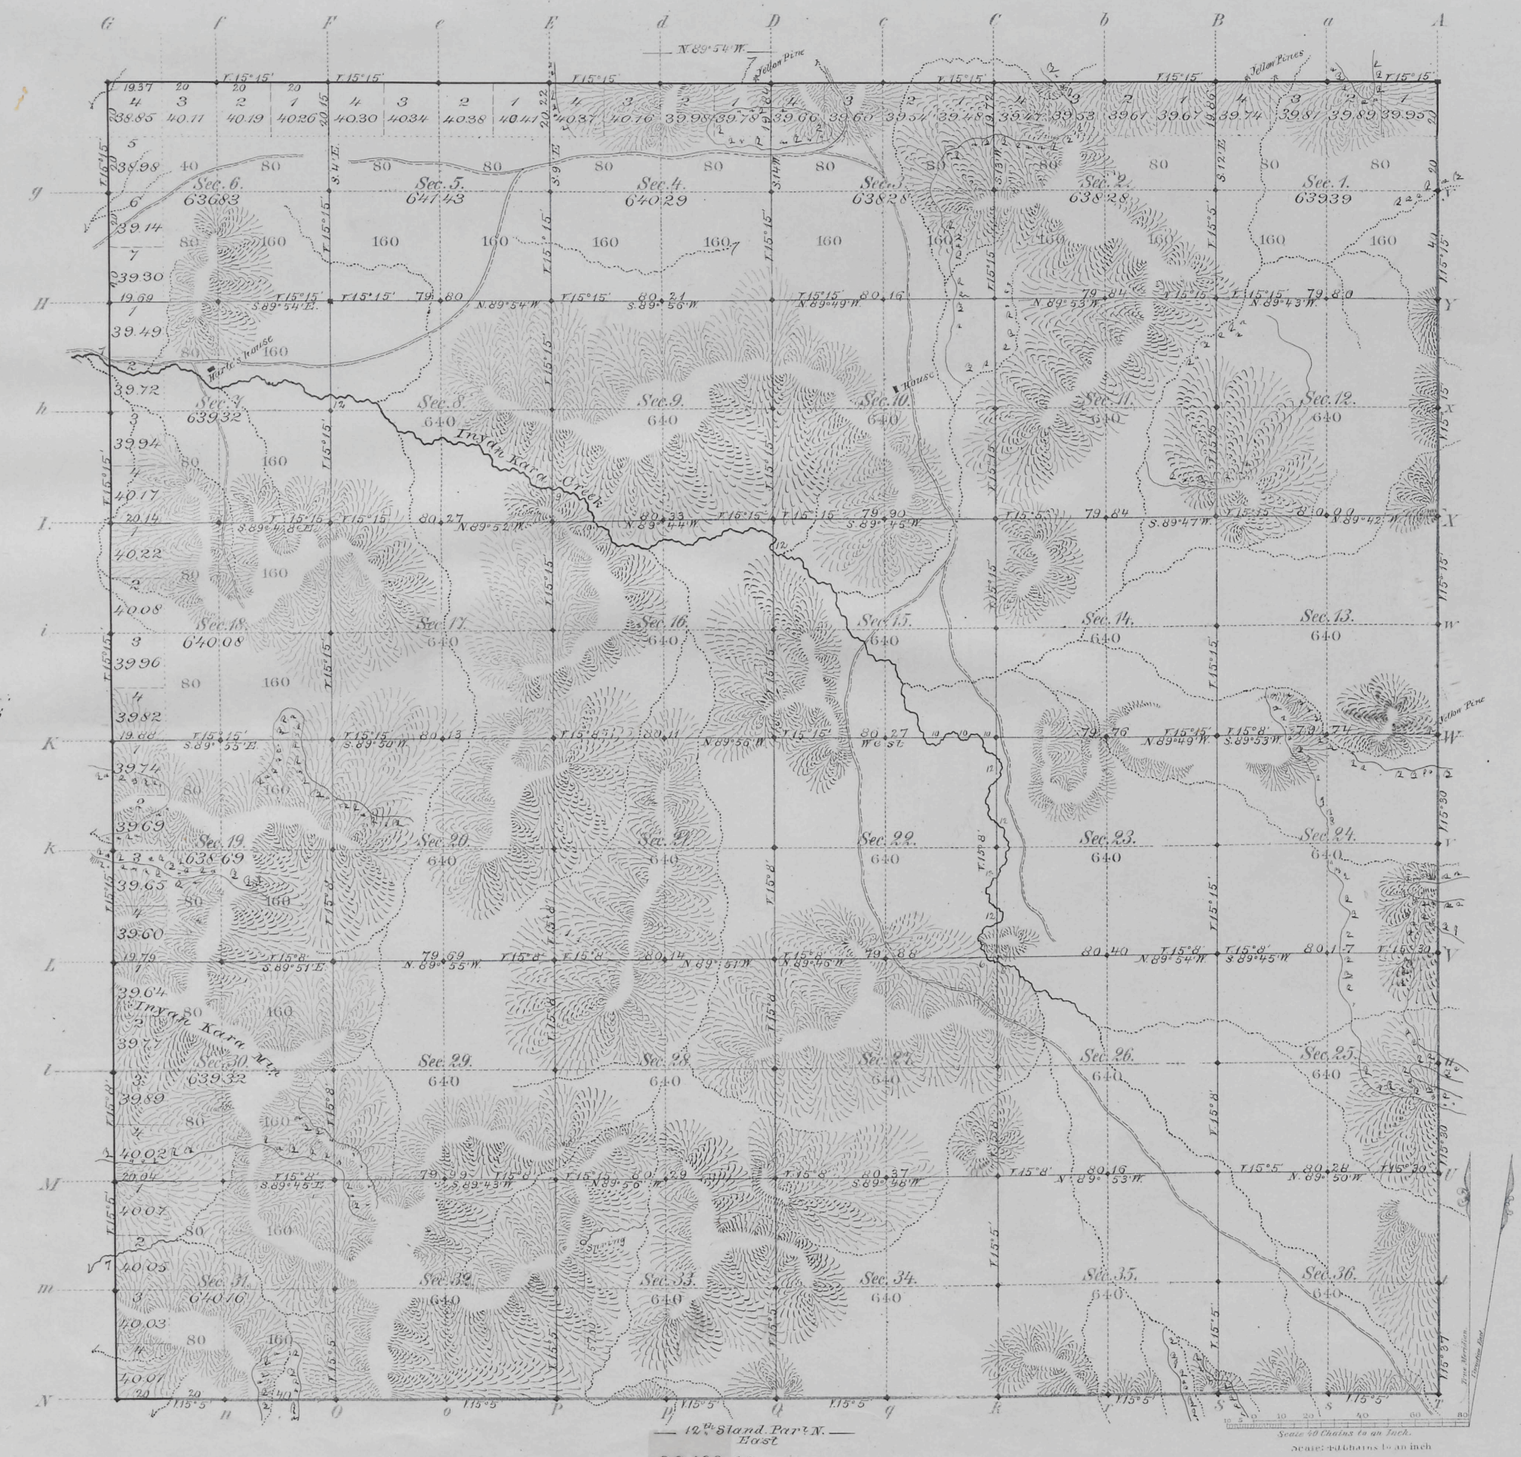


Total number of Acres. 23,032.06

| Surveys Designated | By Whom Surveyed | Date of Contract | Amount of Surveys Mls | Chs | Lks | When Surveyed | Magnetic Declination |
|---|---|---|---|---|---|---|---|
| E. W. & N. Township-lines | Louis F. Stalle | Sept. 28, 1881 | 17 | 79 | 37 | Oct. 20, 28 & 29, 1881 | 15° 15' East |
| Subdivisions | " " " | " " " | 60 | 0 | 86 | May 5-13, 1882 | 15° 13' " " |
| Connections | | | | | | | |
| 12th Stand. Par. N. | Hanson & Carson | May 6, 1881 | 6 | 0 | 0 | May 24, 1881 | |

The above Map of Township No. 49 North of Range No. 62 West of the Sixth Principal Meridian Wyoming Territory is strictly conformable to the field notes of the survey thereof on file in this Office, which have been examined and approved

Surveyor General's Office,
Cheyenne Wyoming
October 4th 1882

Edw. C. David
Surv. Gen.l

924

A. Gast & Co., St. Louis, Mo.

49 - 62

Click Here for Field Notes

(14) 1266

97

# EXTERIOR LINES.

*Scale 3 miles to 1 inch. Mag. Var. East.*

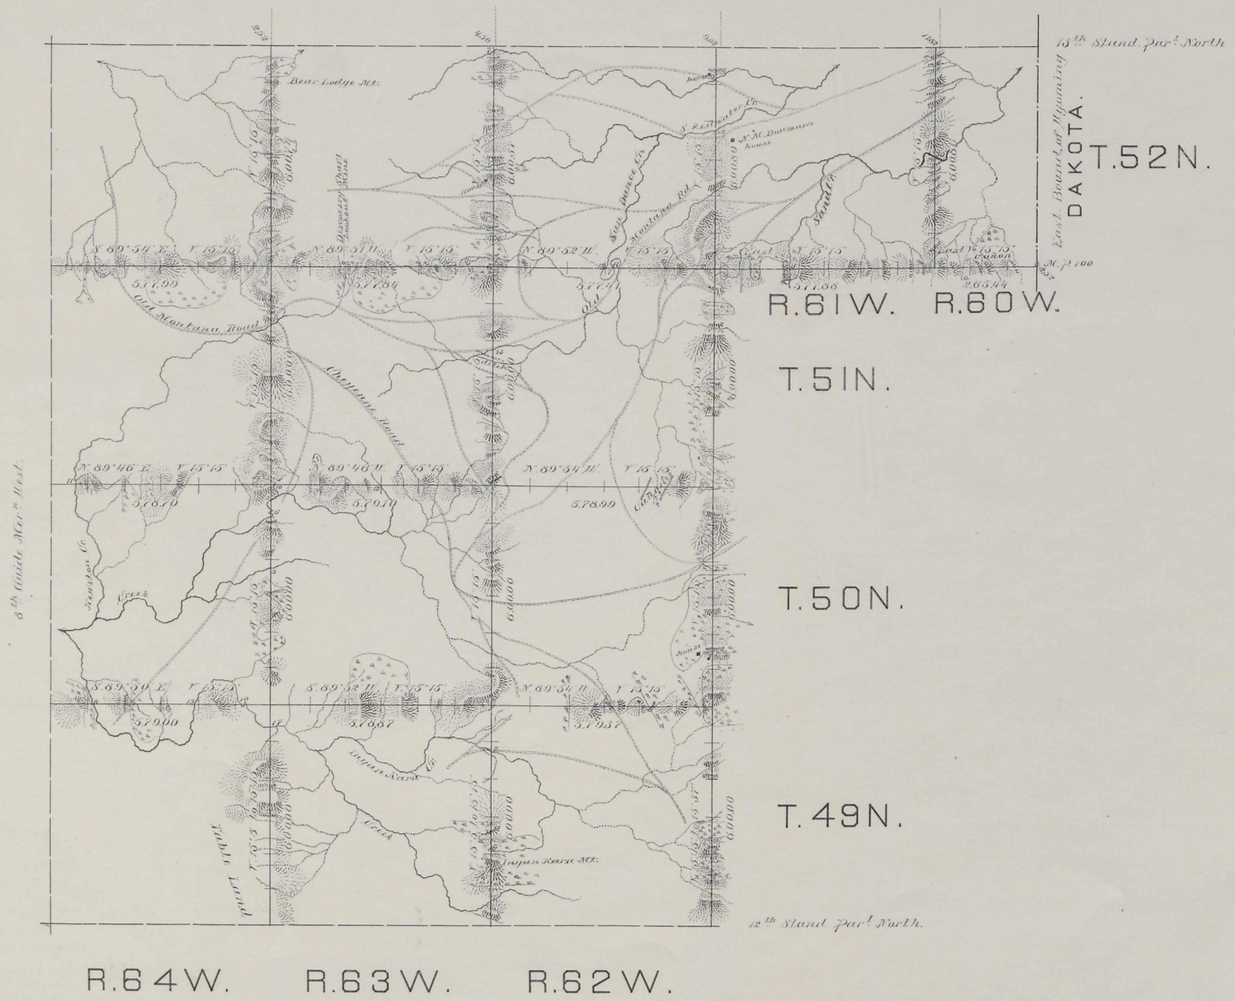


| Surveys Designated | By Whom Surveyed | Date of Contract | Amount of Surveys mls. | chs. | lks. | When Surveyed |
|---|---|---|---|---|---|---|
| Exterior lines | Louis Stahle | Sept. 28, 1881 | 140 | 53 | 56 | Oct. 20-Nov. 12, 1881 |
| Connections | - - - | - - - | | 30 | 38 | - - - |

I hereby certify that the above diagram of the Exterior lines of Townships 49, 50 & 51 North, Ranges 62, 63 & 64 W., and Townships 52 North, Ranges 60, 61, 62, 63 & 64 West of the Sixth Principal Meridian, Wyoming Territory, is strictly conformable to the field notes of the survey thereof on file in this Office, which have been examined and approved.

Surveyor Generals Office.
Cheyenne Wyo. October 4th 1882.

Edw. C. David
Surveyor General

932

Indices (14) 1171

Click Here for Field Notes

Ret. Field Notes

14

# 12TH STANDARD PARALLEL NORTH

*from the 8th Guide Meridian West, betw. Ts 48 & 49 North, to the East Boundary of Wyoming.*

*(Course East.)*

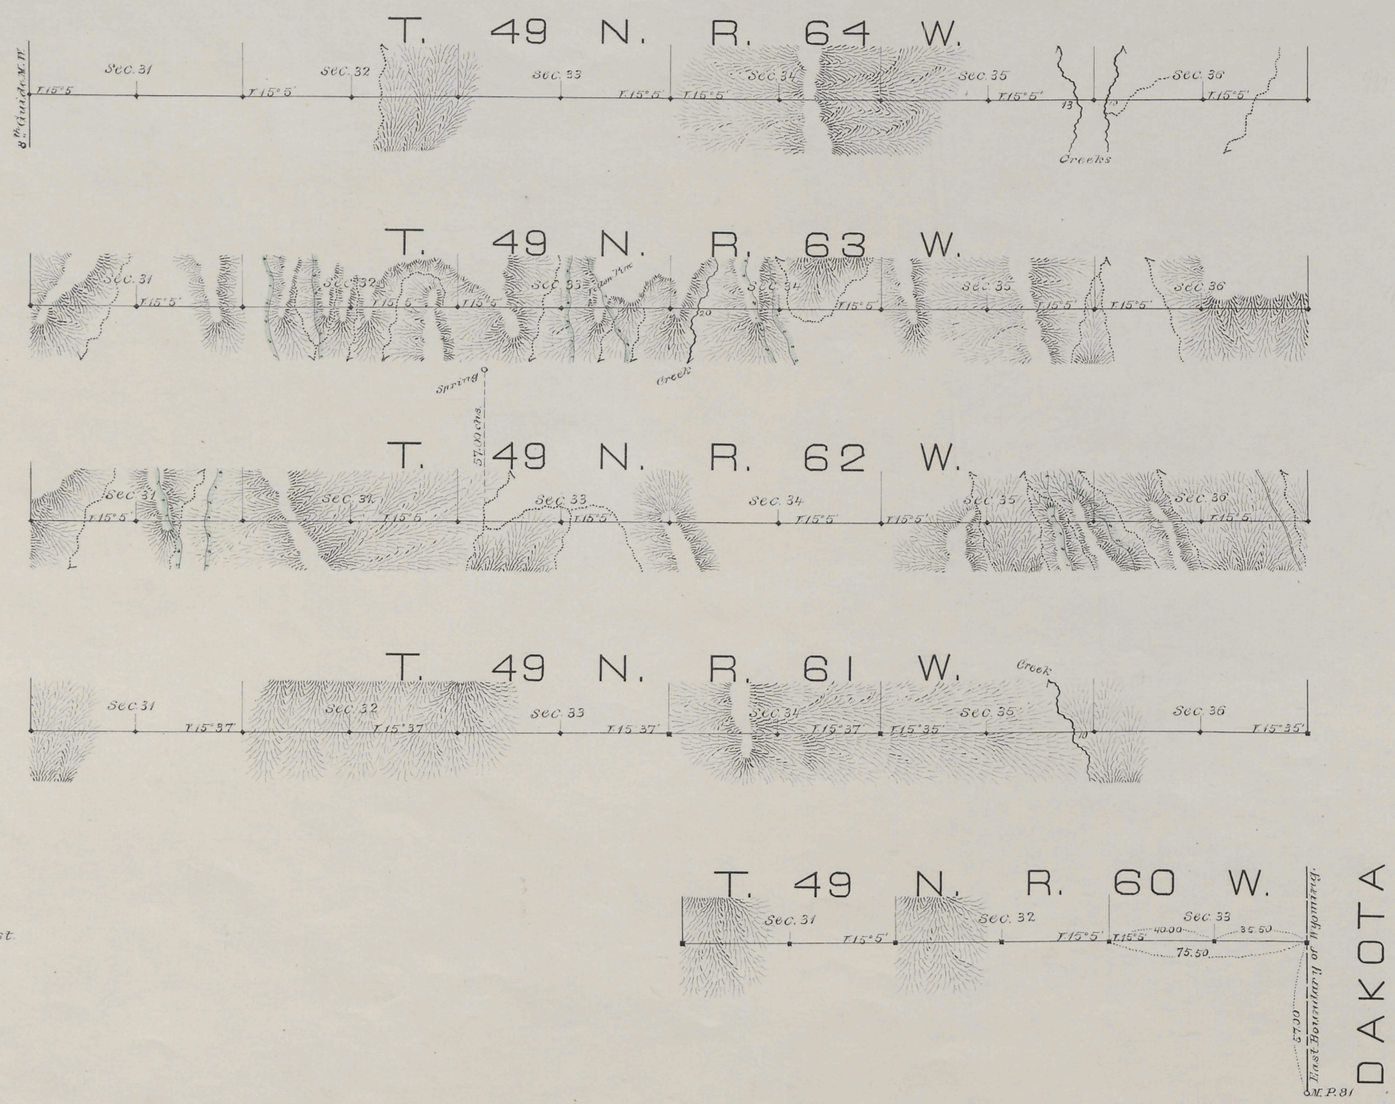


Scale, 40 chains to an inch.

Magn. Var. East.

| Surveys Designated | By whom surveyed | Date of Contract | Amount of Surveys mls | chs. | lks. | When Surveyd |
|---|---|---|---|---|---|---|
| 12th Stand. Par. N. | Hanson & Carson | May 6th 1881 | 26 | 75 | 50 | May 23-25, 1881 |
| Connections | " " " | " " " | 0 | 57 | 0 | May 25, 1881 |

I hereby certify, that the above diagram of the 12th Stand. Parall. North, from the 8th Guide Mer. West, betw. Ts 48 & 49 N., to the East Boundary of Wyom. is strictly conformable to the field notes of the survey thereof on file in this Office, which have been examined and approved.

Surveyor Generals Office.

Cheyenne, Wyo. Aug. 3rd 1882.

Edw. C. David

Surveyor General.

850