Click Here for Field Notes

7384

ORIGINAL

SHEET 1 OF 2

TOWNSHIP 51 NORTH, RANGE 67 WEST, OF THE SIXTH PRINCIPAL MERIDIAN, WYOMING

DEPENDENT RESURVEY AND SUBDIVISION

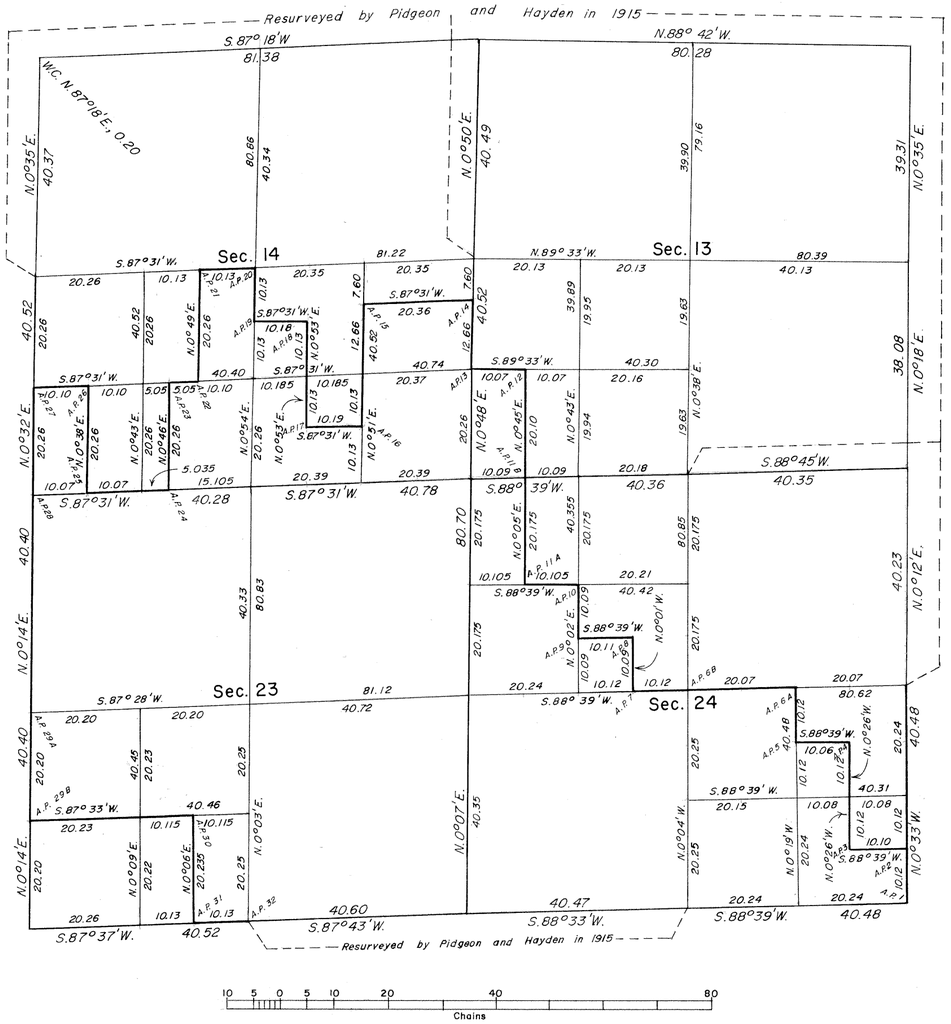

A history of surveys is contained in the field notes.

This plat, in two sheets, represents a dependent resurvey of a portion of the south and east boundaries, and a portion of the subdivisional lines, designed to restore the corners in their true original locations according to the best available evidence, and the survey of a portion of the subdivision lines within a number of sections, and the survey and/or traverse of the Keyhole Reservoir Boundary, T. 51 N., R. 67 W., Sixth Principal Meridian, Wyoming.

The lottings and areas are as shown on the plat approved February 23, 1883.

Survey executed by Gilbert V. Olson and Selmer O. Olson, Cadastral Surveyors, September 20, 1969, to November 10, 1969, under Special Instructions dated April 16, 1964, for Group No. 280-3, Wyoming.

UNITED STATES DEPARTMENT OF THE INTERIOR
BUREAU OF LAND MANAGEMENT
Washington, D.C. January 5, 1978

This plat is strictly conformable to the approved field notes, and the survey, having been correctly executed in accordance with the requirements of law and the regulations of this Bureau, is hereby accepted.

For the Director

Bernard W. Hodgin

Chief, Division of Cadastral Survey

Res

1236B

LDG

7385

ORIGINAL

SHEET 2 OF 2

TOWNSHIP 51 NORTH, RANGE 67 WEST, OF THE SIXTH PRINCIPAL MERIDIAN, WYOMING

DEPENDENT RESURVEY AND SUBDIVISION

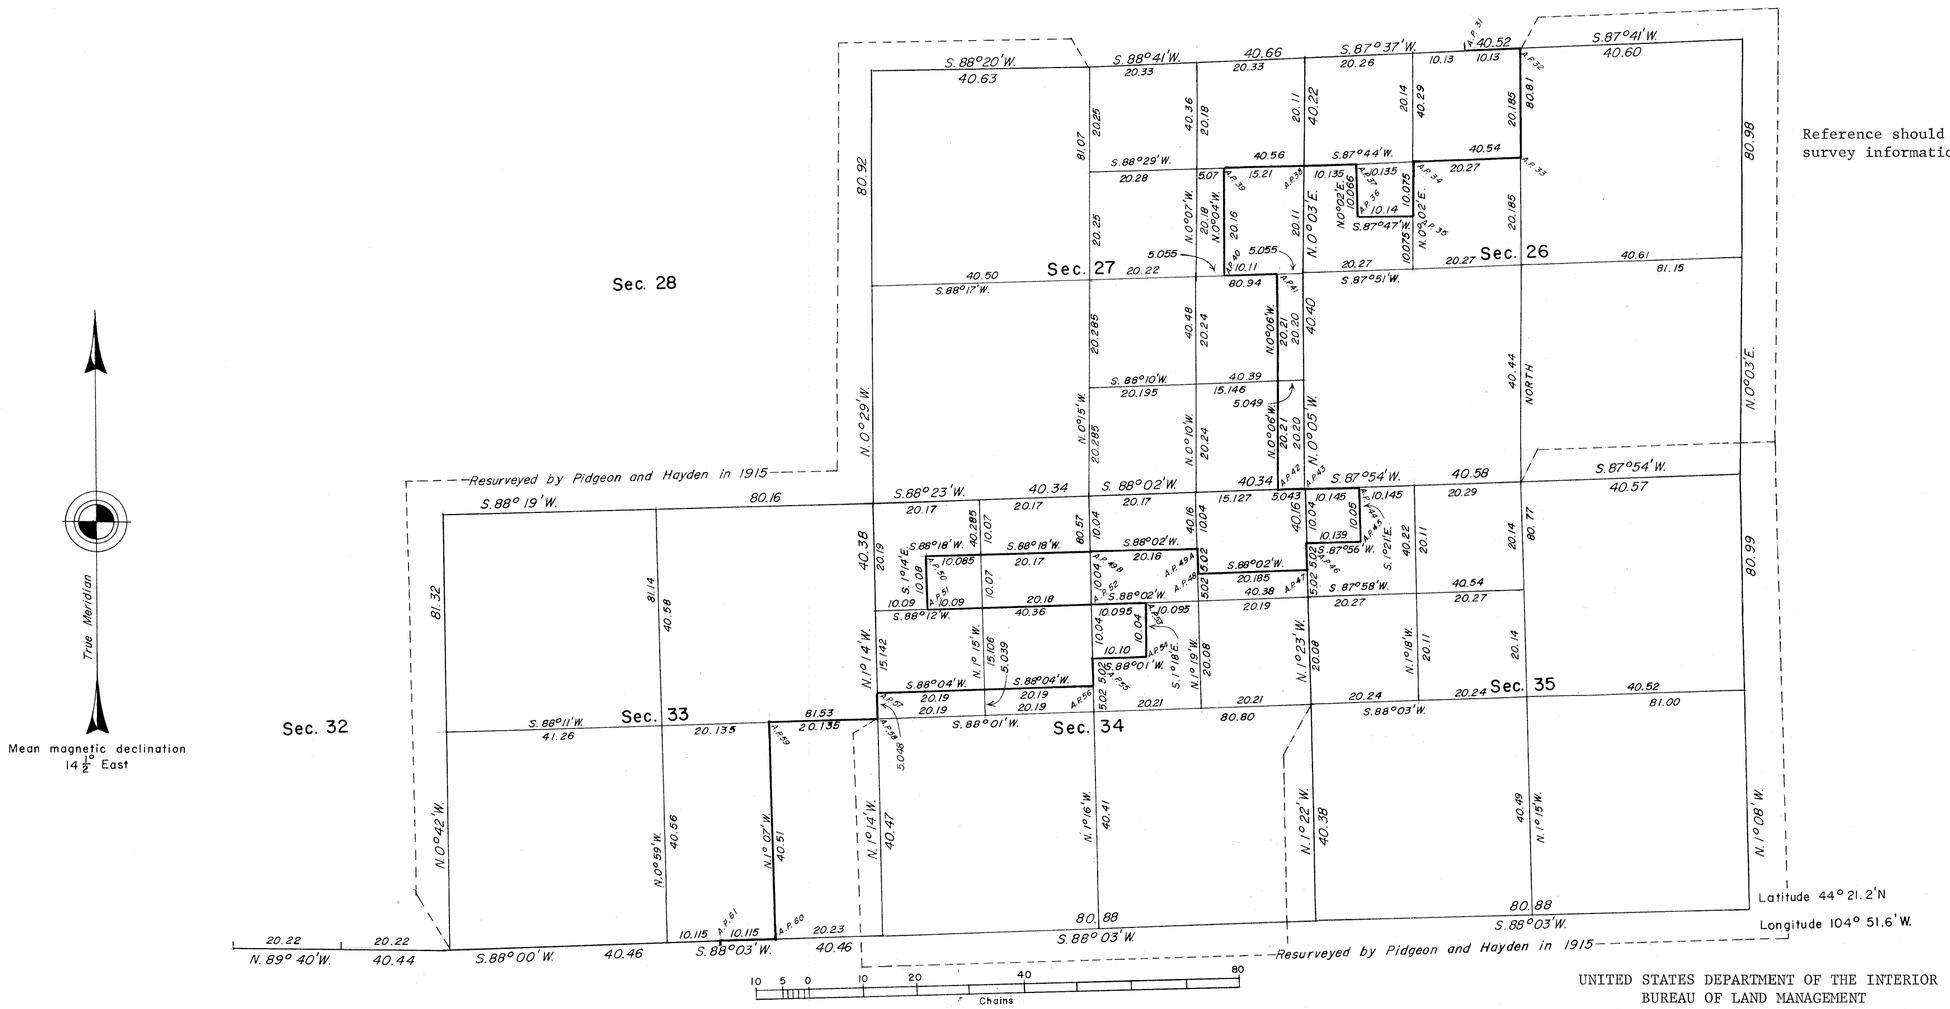

Reference should be made to Sheet No. 1 for survey information.

UNITED STATES DEPARTMENT OF THE INTERIOR
BUREAU OF LAND MANAGEMENT
Washington, D.C. January 5, 1978

This plat is strictly conformable to the approved field notes, and the survey, having been correctly executed in accordance with the requirements of law and the regulations of this Bureau, is hereby accepted.

For the Director

Bernard W. Poulson

Chief, Division of Cadastral Survey

Res

1236C

Click Here for Field Notes

Click Here for Exterior Notes

1714

(4-675 a)

ORIGINAL

Resurvey Township N° 51 North, Range N° 67 West of the Sixth Principal Meridian, Wyoming.

Survey accepted February 15, 1918.

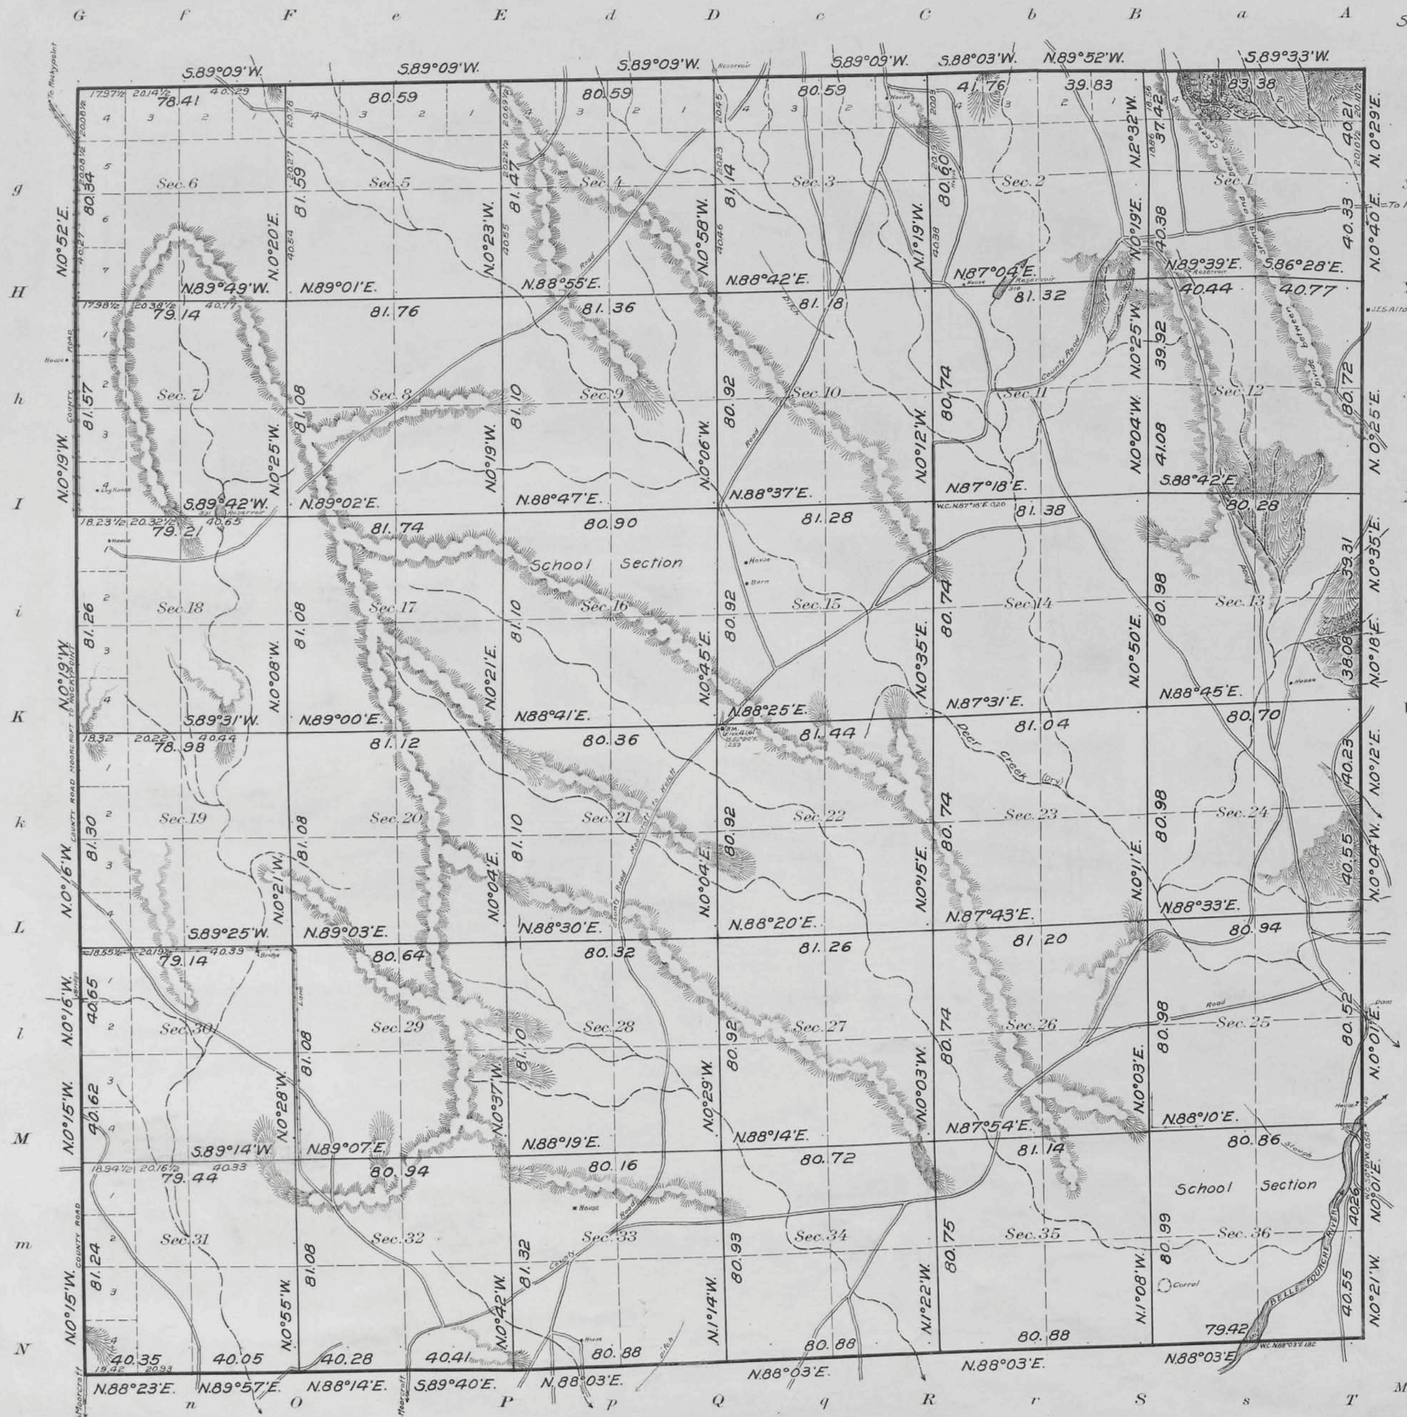
Sec. 6
Sec. 5
Sec. 4
Sec. 3
Sec. 2
Sec. 1
Sec. 7
Sec. 8
Sec. 9
Sec. 10
Sec. 11
Sec. 12
Sec. 18
Sec. 17
Sec. 16
Sec. 15
Sec. 14
Sec. 13
Sec. 19
Sec. 20
Sec. 21
Sec. 22
Sec. 23
Sec. 24
Sec. 30
Sec. 29
Sec. 28
Sec. 27
Sec. 26
Sec. 25
Sec. 31
Sec. 32
Sec. 33
Sec. 34
Sec. 35
Sec. 36
School Section
School Section
To Hulett
U.S. Allotters House
Pearl Creek
Deer Creek

(17)

Click Here for Field Notes

98

1713

TOWNSHIP Nº 51 NORTH, RANGE Nº 67 WEST of the 6TH Principal MERIDIAN.

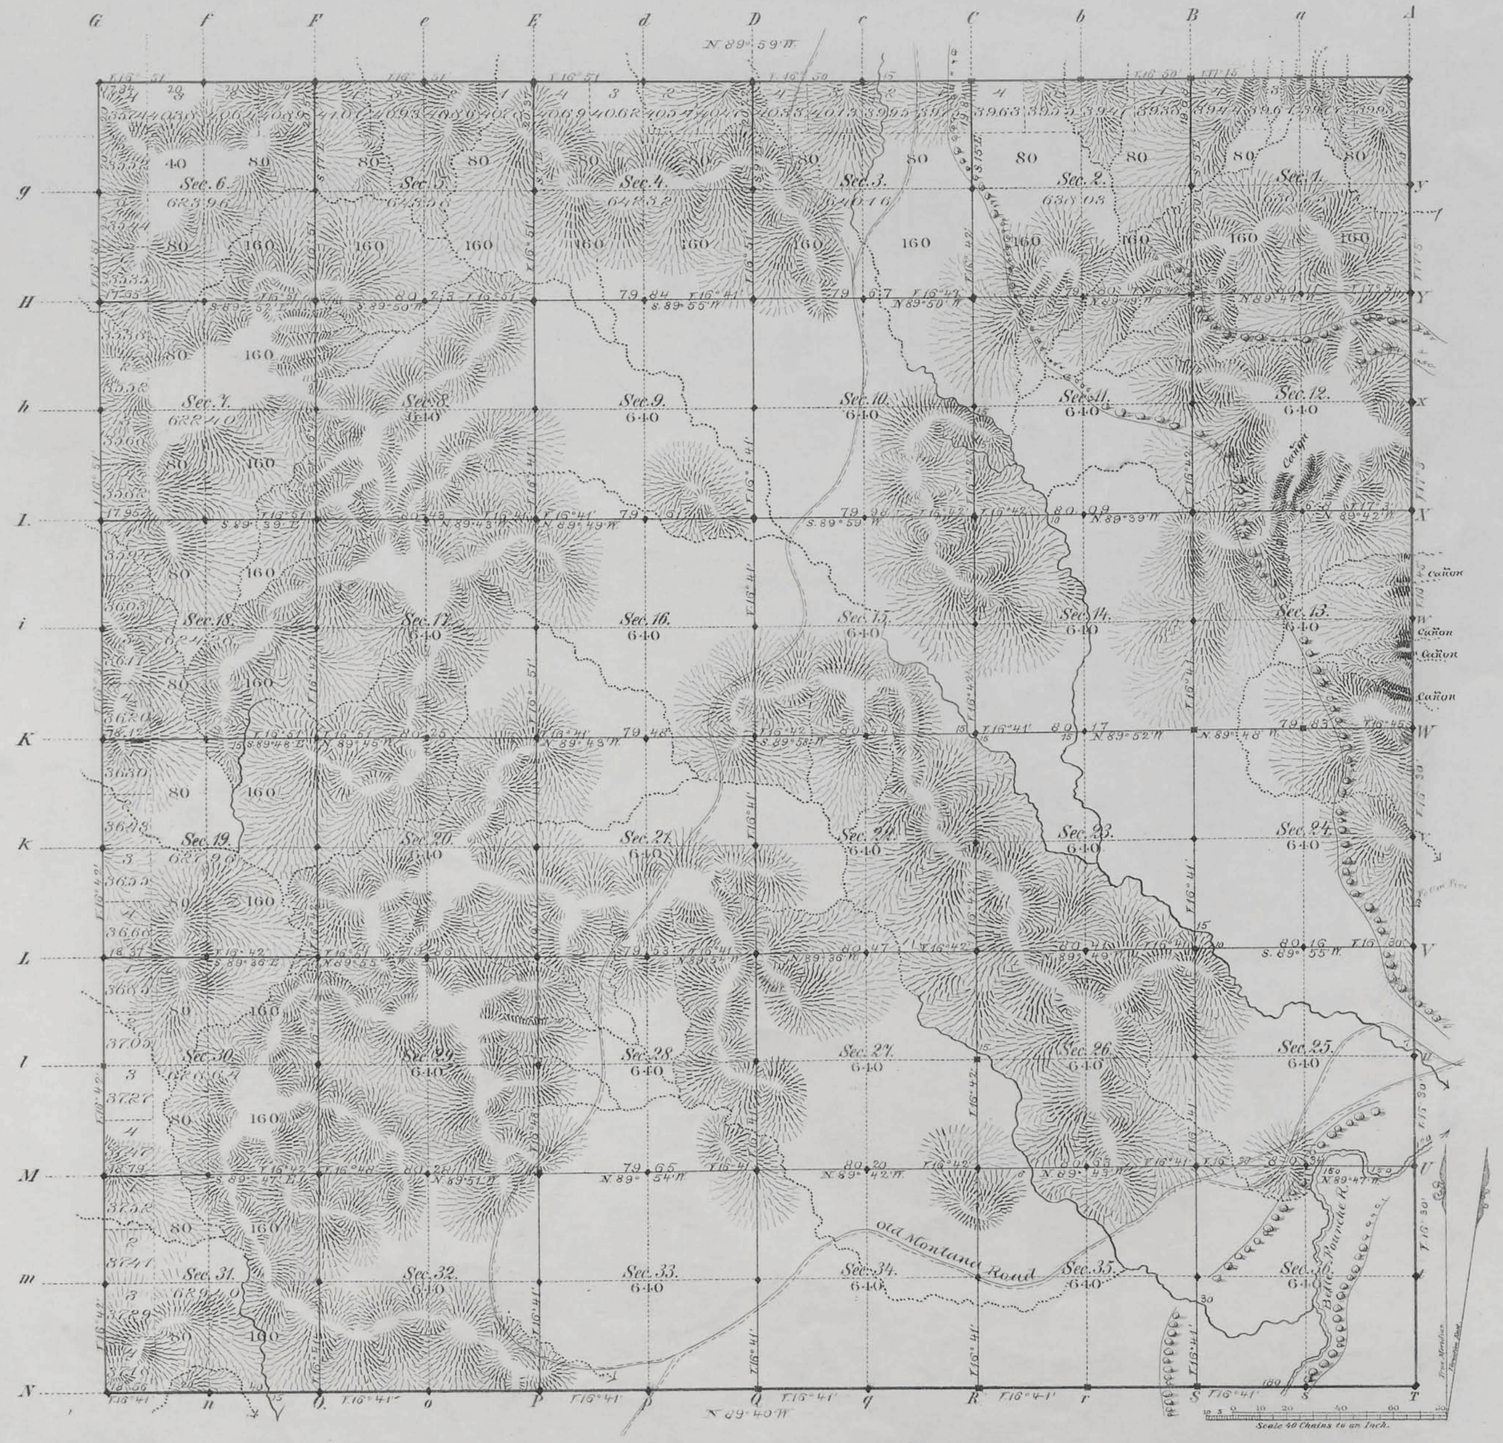

Total number of Acres. 22,959.48

Surveys Designated	By Whom Surveyed	Date of Contract	Amount of Surveys Mls	Chs	Lks	When Surveyed	Magnetic Declination
Township lines	S. J. Hanson	July 19 1882	23	76	40	Aug 25, and Sept 2,4,5 1882	16° 40' East
Subdivisions	" " "	" " "	59	72	74	Sept 14-20, 1882	16° 42' " "
Connections							

The above Map of Township Nº 51 North Range Nº 67 West of the Sixth Principal Meridian Wyoming Territory is strictly conformable to the field notes of the survey thereof on file in this Office, which have been examined and approved

Surveyor Generals Office,
Cheyenne Wyoming
February 23rd 1883

Edw. C. David
Surv. Gen.l

1236

A. Gast & Co., St. Louis, Mo.

51 - 67

(17)
Indexed

1707

Click Here for Field Notes

Retracement Notes, All or Part

90

EXTERIOR LINES.

Scale 3 miles to 1 inch; Magnetic Var. East.

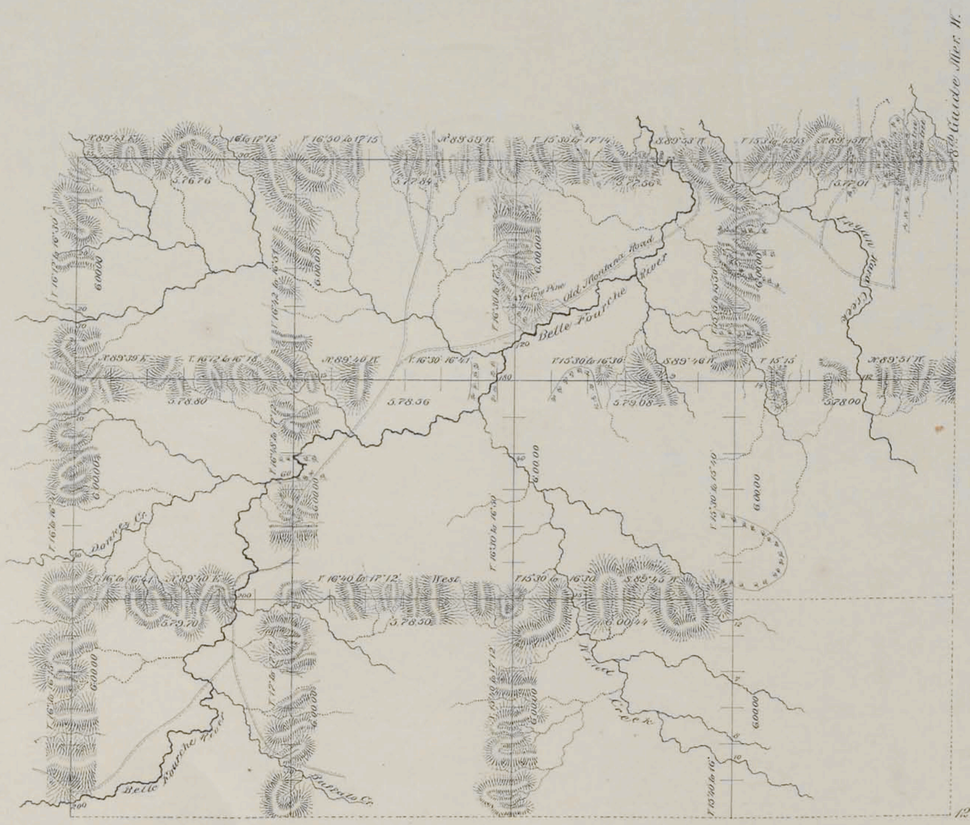

T. 51 N.

T. 50 N.

T. 49 N.

R. 68 W. R. 67 W. R. 66 W. R. 65 W.

Surveys Designated.	By Whom Surveyed.	Date of Contract.	Amount of Survey. Mls.	Chs.	Lks.	When Surveyed.
Exterior lines	S.A. Hanson	July 19, 1882	137	62	25	Aug.t Sept. 5 1882

I hereby certify that the above diagram of Townships No. 49, 50, & 51 North, Ranges No. 66, 67, & 68 West, and Township No. 51 North, Range No. 65 West of the Sixth Principal Meridian — Wyoming Territory - is strictly conformable to the field notes of the survey thereof on file in this Office, which have been examined and approved.

Surveyor General's Office,
Cheyenne Wyo.
Feby 23rd 1883

Edw. C. David
"
Surveyor General.

1231