Dependent

Click Here for Field Notes

Click Here for Exterior Notes

Accession no 3715

(4-675 a)

Resurvey Township No. 55 North Range No. 60 West of the Sixth Principal Meridian Wyoming.

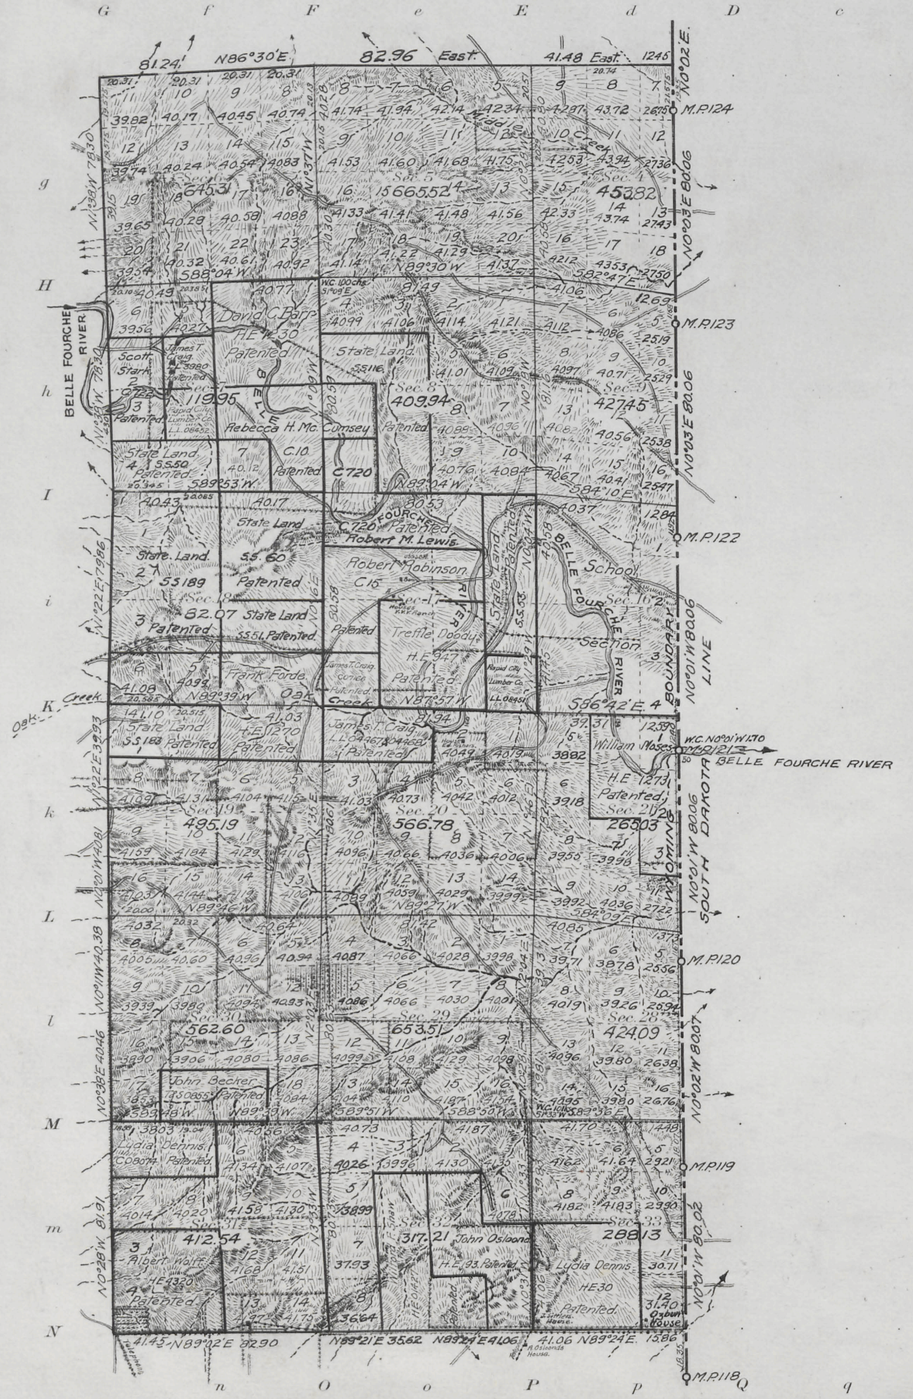

Table of Patented Entries.
Original Survey.

Sec.	Subdivision	Entry. Kind	Entry. No.	Entryman
7	Lots 2,3	Cash	722	Scott Stark.
7	NE¼	H.E	1230	David C. Barr.
7	NE¼ SW¼	L.L.	08452	Rapid City Lumber Co.
7	SE¼ NW¼	L.L.	3980	James T. Craig.
7	E½ SE¼ NW¼ SE¼	Cash	10	Rebecca H. McCumsey.
8	NW¼ SW¼	Cash	10	Rebecca H. McCumsey.
7	Lot 4 SE¼ SW¼	S.S.	50	State of Wyoming
8	S½ NW¼ E½ SW¼	S.S.	116	State of Wyoming.
8	SW¼ SW¼	Cash	720	Robert M. Lewis.
17	N½ NW¼ NW¼ NE¼	Cash	720	Robert M. Lewis.
17	E½ NE¼, NE¼ SE¼	S.S.	53	State of Wyoming.
16	Lots 1,2,3,4 W½	S.S.		State of Wyoming.
17	S½ NW¼ NW¼ SW¼ SW¼ NE¼	Cash	15	Robert Robinson
17	E½ SW¼, W½ SE¼	H.E.	947	Treffle Doody.
17	SE¼ SE¼	L.L.	08451	Rapid City Lumber Co.
17	SW¼ SW¼	Cash	07166	James T. Craig.
18	NE¼	S.S.	60	State of Wyoming.
18	N½ SE¼	S.S.	51	State of Wyoming.
18	Lots 1,2,3 E½ NW¼ NE¼ SW¼	S.S.	189	State of Wyoming.
18	S½ SE¼	H.E.	1270	Frank Forde.
19	N½ NE¼	H.E.	1270	Frank Forde.
19	Lot 1 NE¼ NW¼	S.S	183	State of Wyoming.
20	NW¼ NW¼	L.L.	04467	James T. Craig.
20	NE¼ NW¼	L.L.	04468	James T. Craig.
21	Lots 1,2,3, E½ NW¼	H.E	1273	William Moses.
30	SE¼ SW¼ SW¼ SE¼	T.&S.	0855	John Becker.
31	NE¼ NW¼ Lot 1	Cash	08074	Lydia Dennis
31	Lots 3,4, E½ SW¼	H.E.	4320	Albert Wolff.
33	SW¼	H.E	30	Lydia Dennis.
32	SE¼ NW¼ E½ SW¼ SW¼ SE¼	H.E.	01427	Willford F. Shaw.
32	SW¼ NE¼ N½ SE¼ SE¼ SE¼	H.E	193	John Osloond

Areas in Acres	
Public Land	6789.14
Indian Reservation	
Indian Allotments	
Mineral Claims	
Water Surface	
Total Area	

0 10 20 40 80

Scale 40 Chains to an inch

Mean Magnetic Declination
Latitude 44°43' N.
Longitude 104° 03' W.

Surveys Designated	By Whom Surveyed	Group. No.	Group. Date	Amount of Surveys. Mls.	chs.	lks.	When Surveyed. Begun	Completed
Resurvey Subdivisions.	Voigt & Saxon.	20	April 17 1913.	25	47	50	Nov. 1 1913.	Nov. 6. 1913.
Resurvey North Boundary.	Pidgeon & Richards	15	Nov 8 1912.	2	58	13	July 17 1913.	July 17 1913.
Resurvey West Boundary.	Voigt & Saxon.	20	April 17 1913.	5	79	95	Oct. 24 1913.	Oct. 26 1913.
Resurvey South Boundary.	Voigt & Saxon.	20	April 17 1913	2	56	50	Oct. 29 1913.	Oct. 29 1913.
Resurvey Wyo.-S.D. State Line.	Frank S. Peck.	G.L.O.	June 11 1904-July 11 1904	6	1	33	Oct. 24 1904.	Oct. 25 1904.
Connections.	Voigt & Saxon.	20	April 17 1913.	1	23	34	Oct. 29 1913.	Nov. 6 1913.

The above map of resurvey Township No. 55 North Range No. 60 West of the Sixth Principal Meridian Wyoming is strictly conformable to the field notes of the resurvey thereof on file in this office, which have been examined and approved

U.S. Surveyor General's Office.
Cheyenne, Wyoming. April 29, 1915.

Charles L. Decker
Surveyor General.

B.C.B.

2163-a
2163 A

55 - 60

Accepted by the Hon. Commissioner in letter R.M.T. Jan. 11, 1916. Transmitted duplicate plats to Sundance Land Office Feb. 11, 1916.

Click Here for Field Notes

Click Here for State Bdry Notes

Ret. State Bdry Mile Posts 112 - 130

(27)

32

3714

TOWNSHIP № 55 NORTH, RANGE № 60 WEST of the 6TH Principal MERIDIAN.

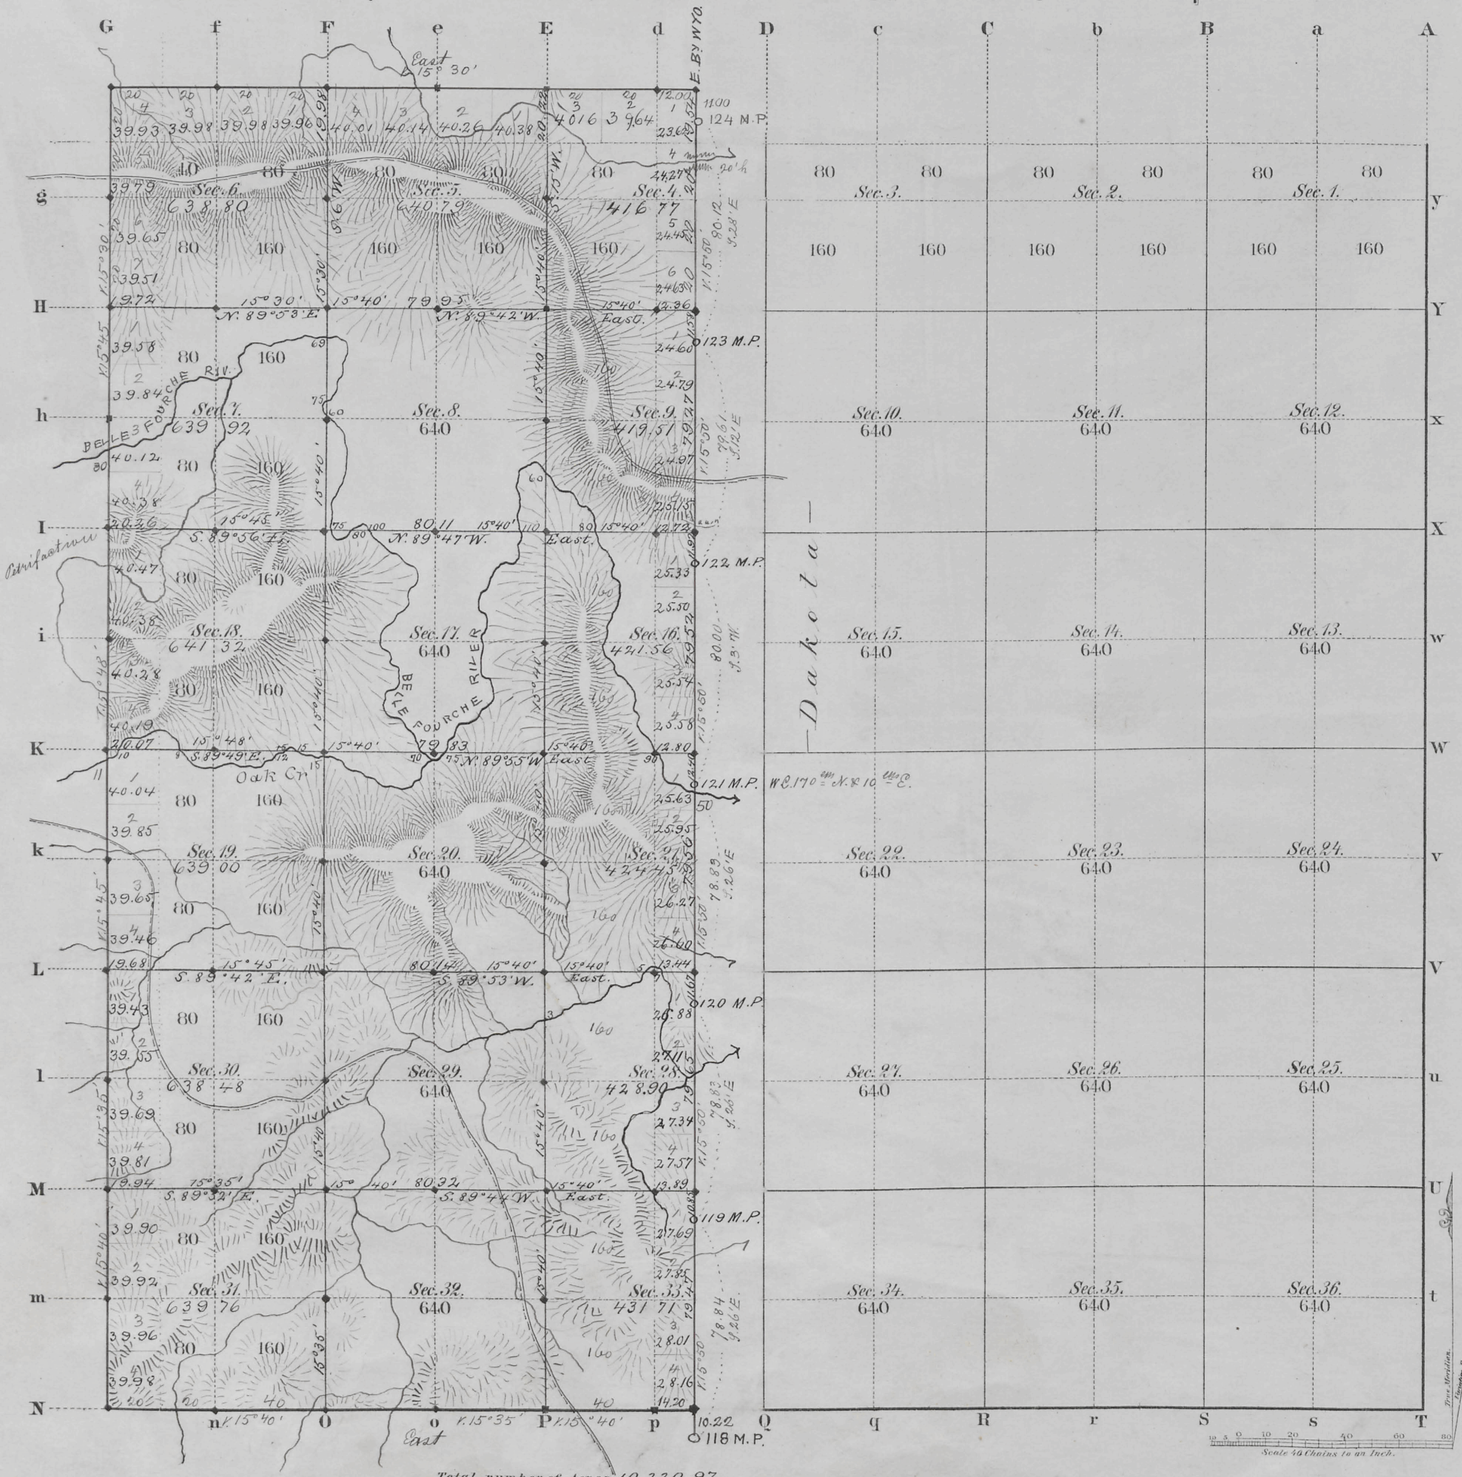

Total number of Acres. 10,220.97

Surveys Designated	By Whom Surveyed	Date of Contract	Amount of Surveys Mls	Chs	Lks	When Surveyed	Magnetic Declination
W.&S. Township lines	N.J. Burnham	Octob. 20, 1881	11	26	20	Novem. 9, 1881 & March 30, 1882	15° 36' East
Subdivisions	" "	" "	25	25	43	Febr. 7-9, 1882	15° 40 " "
Connections	" "	" "		58	42	" "	
E. Bdy. of Wyom.	Rollin P. Reeves	April 6, 1877	5	78	71	July 20, 1877	

The above Map of Township № 55 North of Range № 60 West of the Sixth Principal Meridian Wyoming Territory is strictly conformable to the field notes of the survey thereof on file in this Office, which have been examined and approved.

Surveyor Generals Office
Cheyenne Wyoming
March 31st 1884

Edw. C. Davis
" Dep. Surv. Gen'l

2163

A. GAST & CO. ST. LOUIS & N.Y.

55 - 60

Click Here for Field Notes

Ret. / Resurvey Notes, All or Part

27

Frederick

3712

30a

RESURVEY

TOWNSHIP EXTERIORS

SCALE 160 CHAINS TO ONE INCH

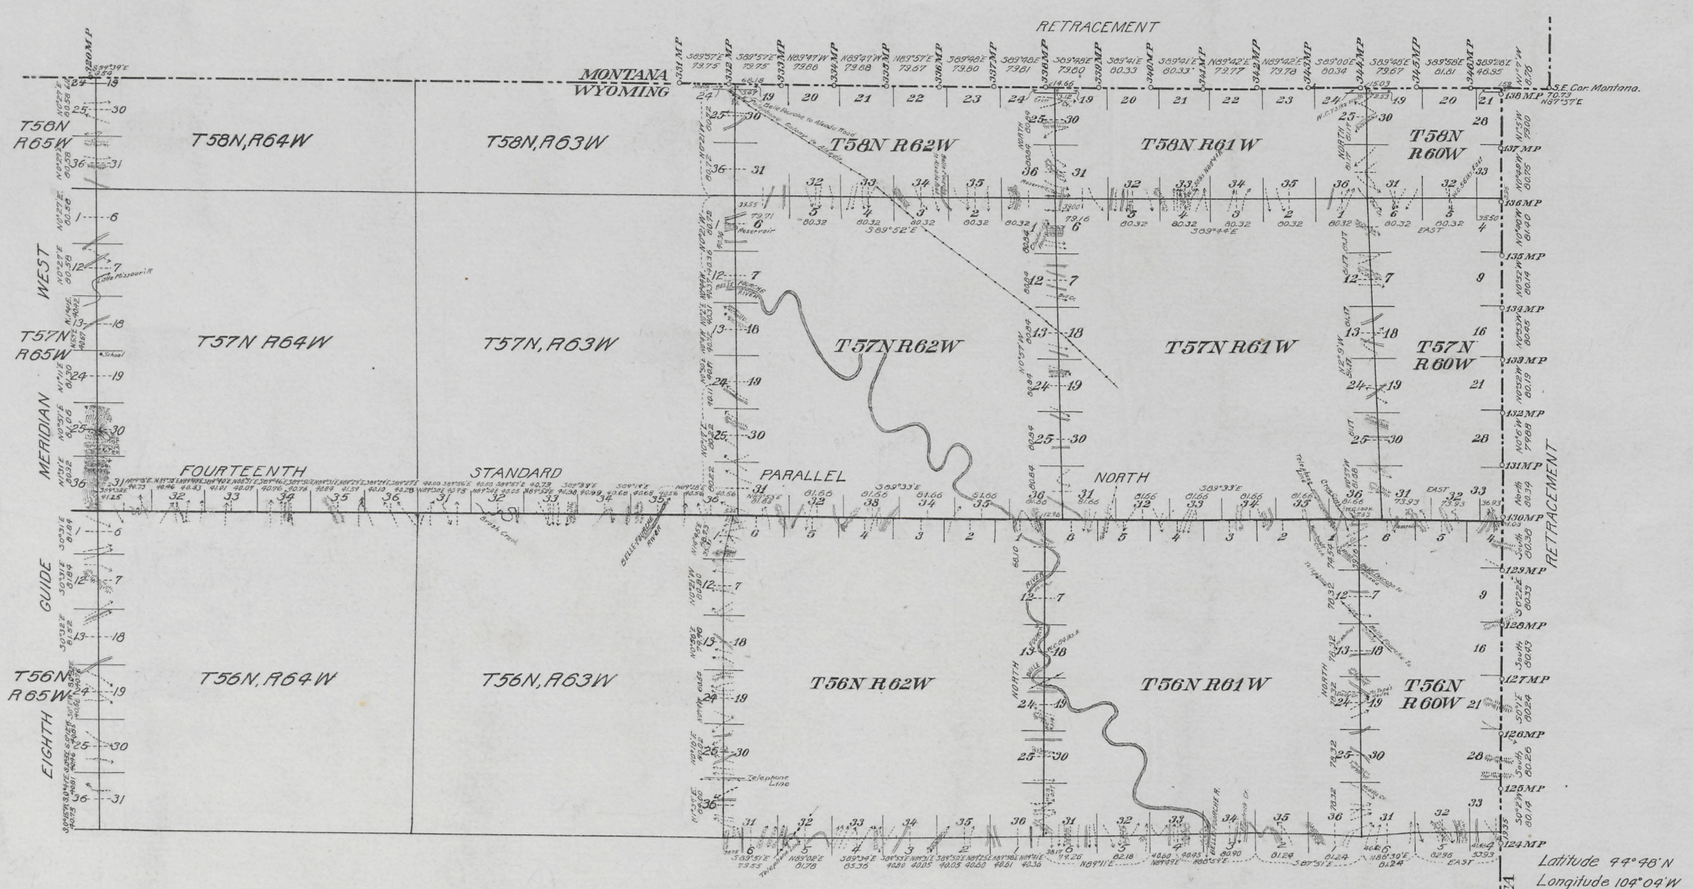

This Plat
of the
Resurvey
of the Eighth Guide Meridian West through Townships 56, 57 and 58 North;
the Fourteenth Standard Parallel North through Ranges 60, 61, 62, 63 and 64 West;
the South Boundaries of Townships 58 North, Ranges 60, 61 and 62 West, and
Townships 56 North, Ranges 60, 61 and 62 West;
the West Boundaries of Ranges 60, 61 and 62 West through Townships 56, 57 and 58 North;
and the
Retracement
of the
East Boundary of the State of Wyoming from the 124th Mile Post to the north-east corner of the State, and of the North Boundary thereof from the 332 Mile-Post to the north east corner of the State is strictly conformable to the field notes of the resurvey thereof
by
Pidgeon & Richards
U.S.S. & U.S.T.
under
Group No. 15
dated Nov 8, 1912
which have been examined, approved and filed in this office.
U.S. Surveyor Generals Office.
Cheyenne, Wyoming. November 24, 1914.

Charles L. Decker
U.S. Surv. Gen

Surveys Designated	Amount Miles	Chains	Links	When Surveyed
Resurvey Standard Lines	41	02	54	June 25, 1913 Aug 18, 1913
Resurvey Township Lines	71	30	90	June 21, 1913 Aug 9, 1913
Connections	1	72	40	July 11, 1913 Aug 18, 1913
Retracement State Bdy.	29	59	90	Nov. 28, 1912 July 2, 1913

R.H.G.

2161

(27)

3711

Click Here for Field Notes

30

EXTERIOR LINES.

Magnetic Variation East. *Scale 3 miles to 1 inch*

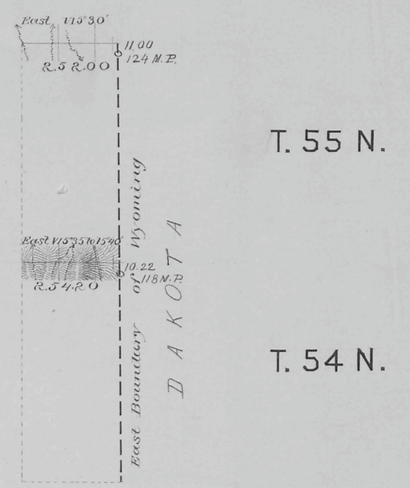

T. 55 N.

T. 54 N.

R.60 W.

Surveys Designated	By Whom Surveyed	Date of Contract	Amount of Surveys			When Surveyed
			Mls	Chs	Lks	
Exterior lines	N.J. Burnham	Oct 20, 1881	5	26	20	Nov. 30, 1882
Connections	" "	" " "		21	22	" " "

I hereby certify that the above diagram of the Exterior lines of Tps 54 & 55 N. Rge 60 W. of the 6 P.M. Wyoming Territory, is strictly conformable to the field notes of the survey thereof on file in this office which have been examined and approved

Surveyor General's Office
Cheyenne Wyoming
March 31st 1884

Edw. C. David
Surv. Gen'l

2160

(21)

Indices

2186

Click Here for Field Notes

Retracement Notes, All or Part

31

EXTERIOR LINES.

Scale 5 miles to 1 inch Magnetic Variation E.

M O N T A N A .

North boundary of Wyoming Ter^{y}.

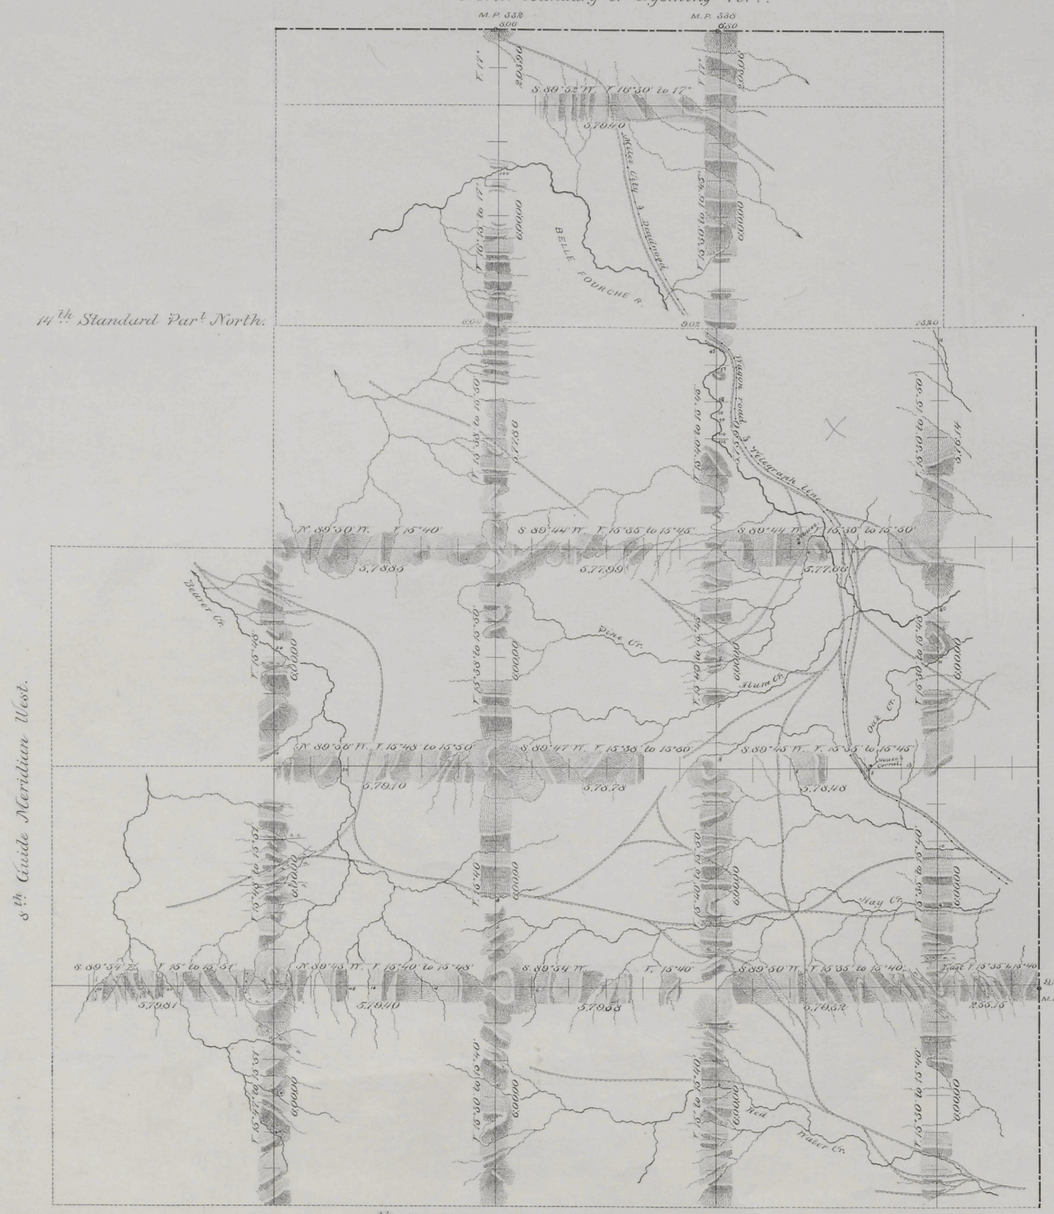

T.58N.

T.57N.

T.56N.

T.55N.

T.54N.

T.53N.

T A .

D A K O T

R.64W. R.63W. R.62W. R.61W. R.60W.

Surveys designated	By whom surveyed	Date of contract	Amt. of surveys. mls.	chs.	lks.	When surveyed.
Exterior lines	N.J. Burnham	Oct. 20, 1881.	174	40	38	Nov^{br} 7 - Decbr. 3rd 1881 & May 5 - 12, 1882
Connections	" " "	" " "		32	32	" " "

I hereby certify that the above diagram of the exterior lines of Tps. 53, 54, (55 & 56) N. Rgs. 60, 61, 62 & 63 W; Tps. 53 & 54 N. R. 64 W. & Tps. 57 & 58 N. Rg. 62 West of the 6th Principal Meridian, Wyoming Territory, is strictly conformable to the field notes of the survey thereof on file in this Office which have been examined and approved.

Surveyor General's Office,
Cheyenne, Wyo July 18th 1883.

Edw. C. David
Surveyor General.

1585 A

Click Here for Field Notes

accession no. 5980

Rec'd with letter from Frank S. Peck, U.S. Surveyor, dated Aug. 17, 1905 – 133 210 – 1905

SHEET NO. 1

FROM THE 104th MILE POST TO THE 128th MILE POST

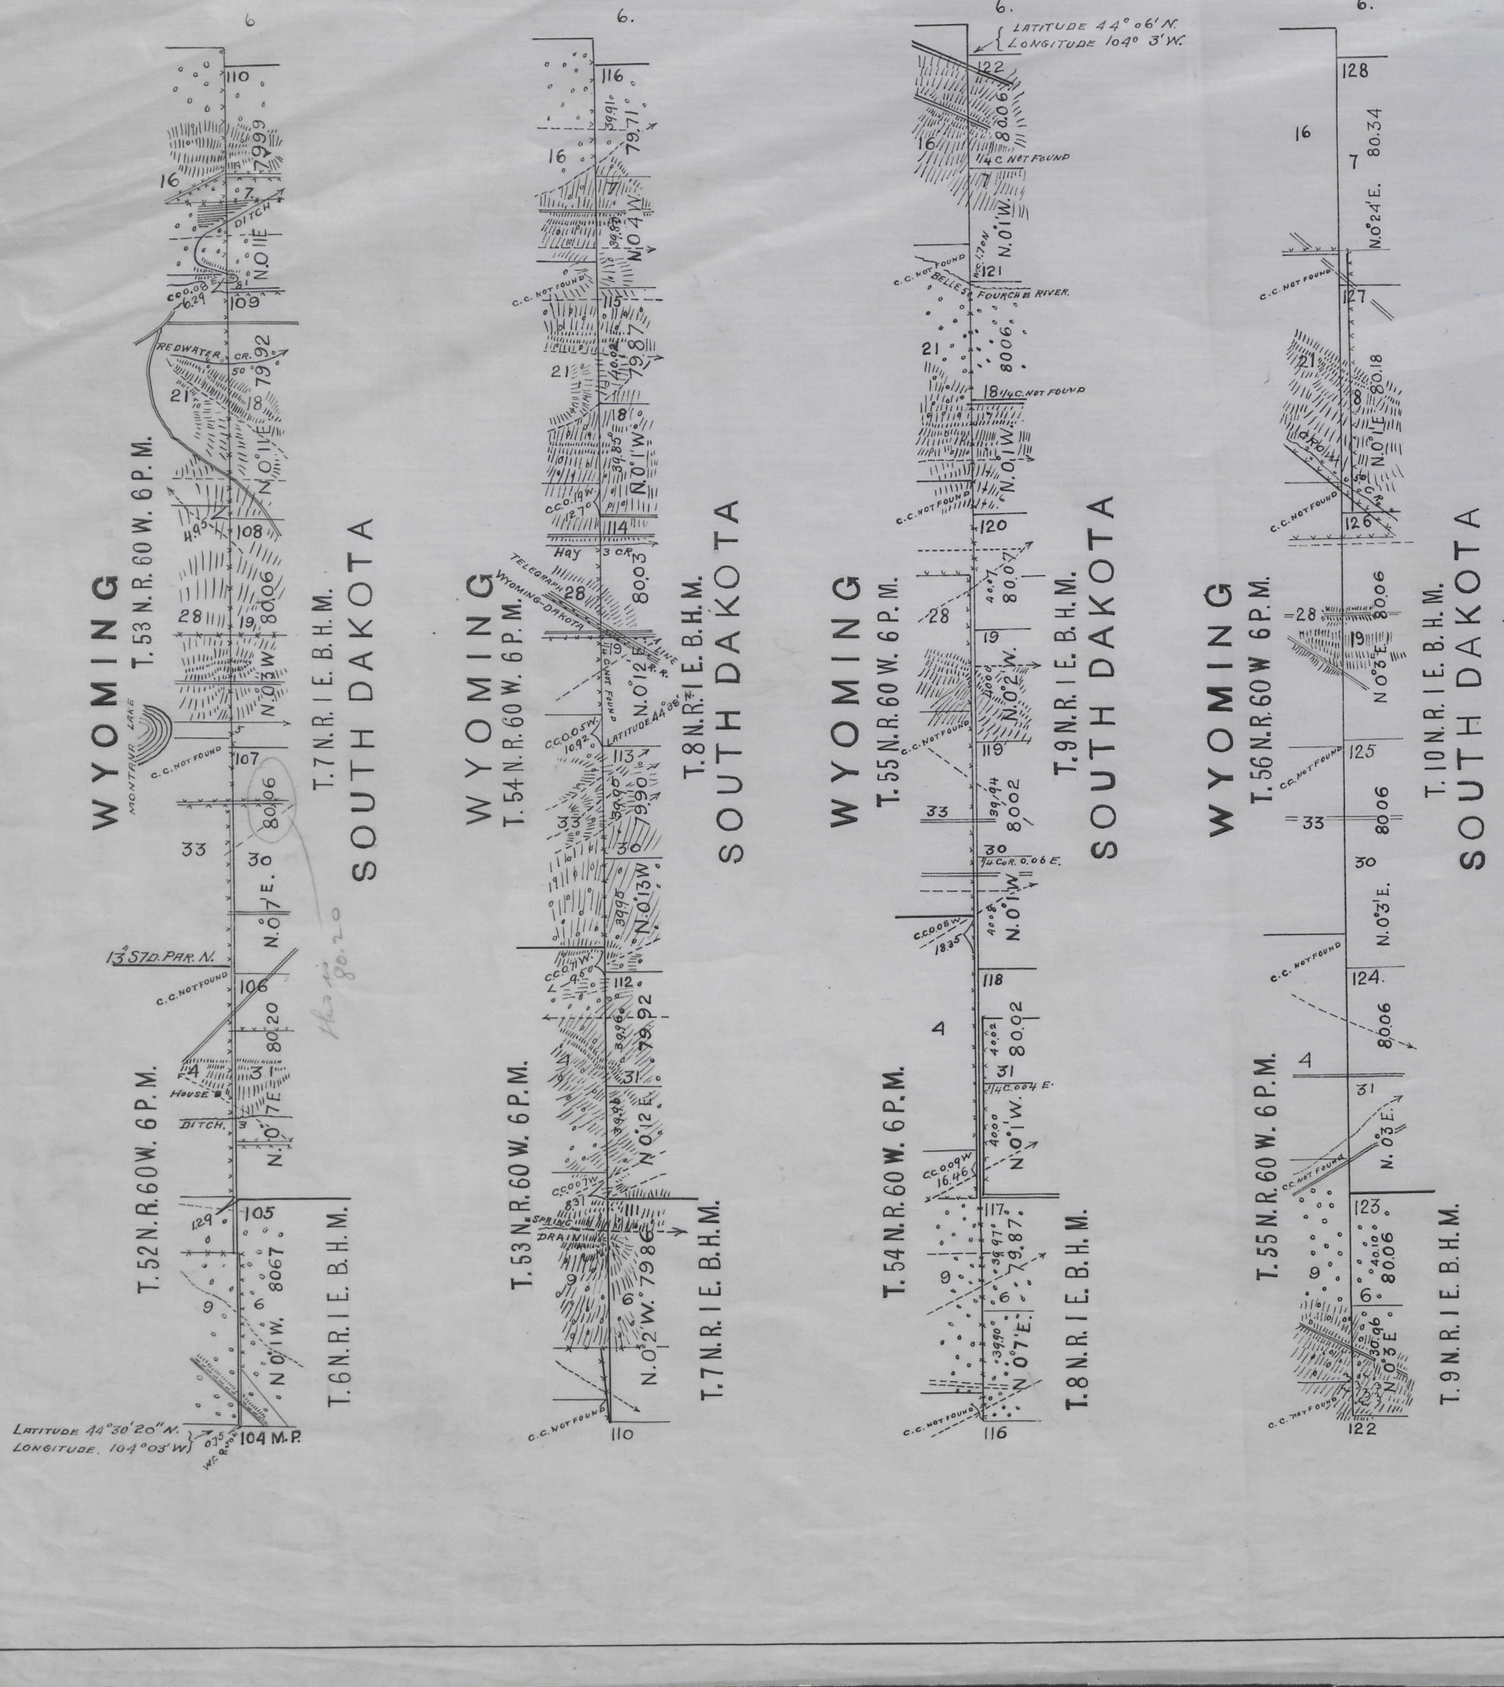

MAP

—OF THE—

Re-Survey, Re-Marking and Re-Establishment

—OF THE—

North One Hundred and One Miles

—OF THE—

West Boundary of South Dakota

—BY—

FRANK S. PECK,
U. S. Surveyor,

Under Contract with the Hon. Commissioner, G. L. O. Dated June 11, 1904.
And Special Instructions Dated July 1, 1904.

Surveyed from Oct. 21 to Nov. 3, 1904.

Scale: 40 Chains=1 Inch.

RECEIVED S. G. O.
DEC 7 1905
CHEYENNE, WYO.

E.S.
Ex: F.S.M.
OR

5979

RECEIVED S. G. O.
DEC 7 1905
CHEYENNE, WYO.

SHEET NO. 2

WYOMING

T. 56 N. R. 60 W. 6 P. M.

T. 57 N. R. 60 W. 6 P. M.

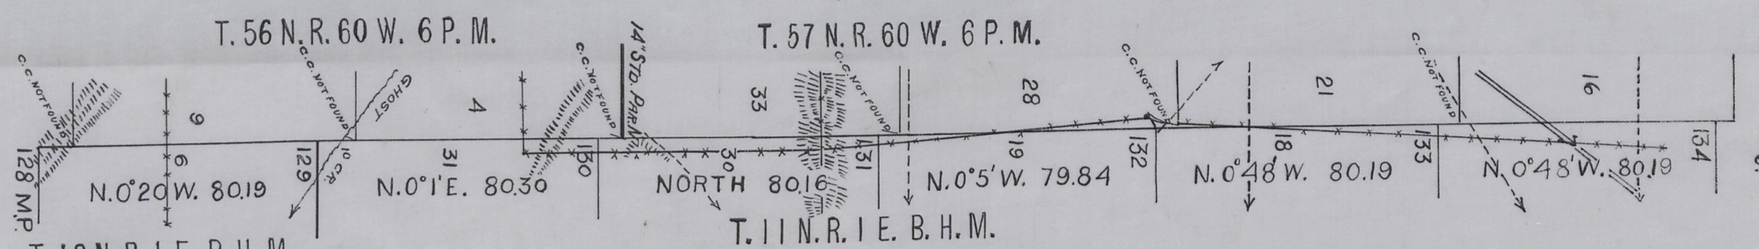

T. 10 N. R. 1 E. B. H. M.

T. 11 N. R. 1 E. B. H. M.

SOUTH DAKOTA

WYOMING

T. 57 N. R. 60 W. 6 P. M.

T. 58 N. R. 60 W. 6 P. M.

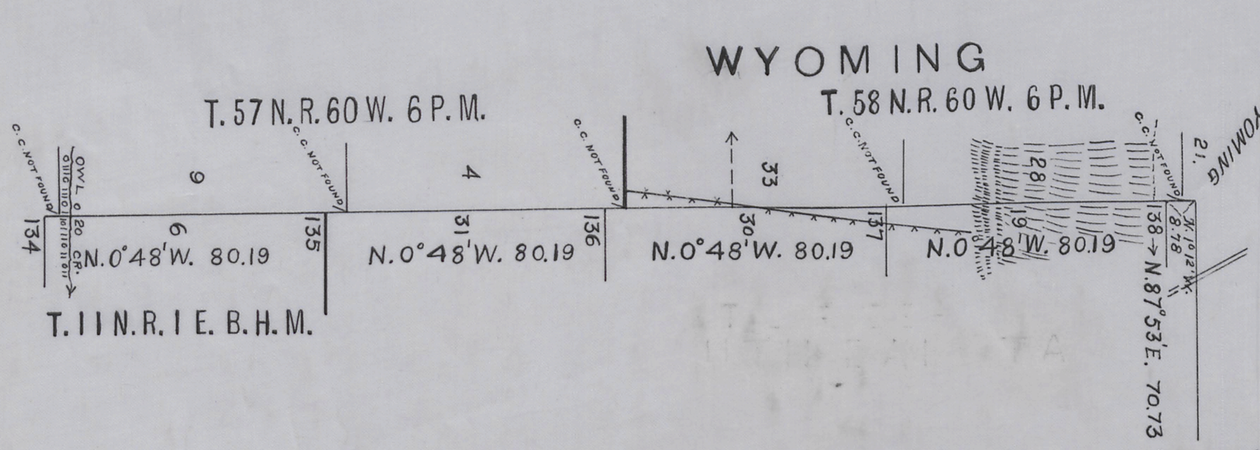

T. 11 N. R. 1 E. B. H. M.

Department of the Interior.
General Land Office.

E L D 63

Washington, D.C. Oct. 3, 1905.

This map of the Resurvey, Remarking and Re-establishing of that part of the West Boundary of the State of South Dakota, from the one hundred and fourth milepost to the northwest corner of said State (on 5 sheets) surveyed by Frank S. Peck U. S. Surveyor, under his contract with the acting Commissioner of the General Land Office dated June 11, 1904, being conformable to the field notes of the survey thereof on file in this office, is hereby approved.

W. A. Richards

Commissioner.

29