2276

ORIGINAL

INDEPENDENT RESURVEY OF

TOWNSHIP No. 55 NORTH, RANGE No 68 WEST OF THE SIXTH PRINCIPAL MERIDIAN, WYOMING.

SUPPLEMENTAL PLAT OF SECTIONS 14 AND 15

1 INCH = 15 CHS.

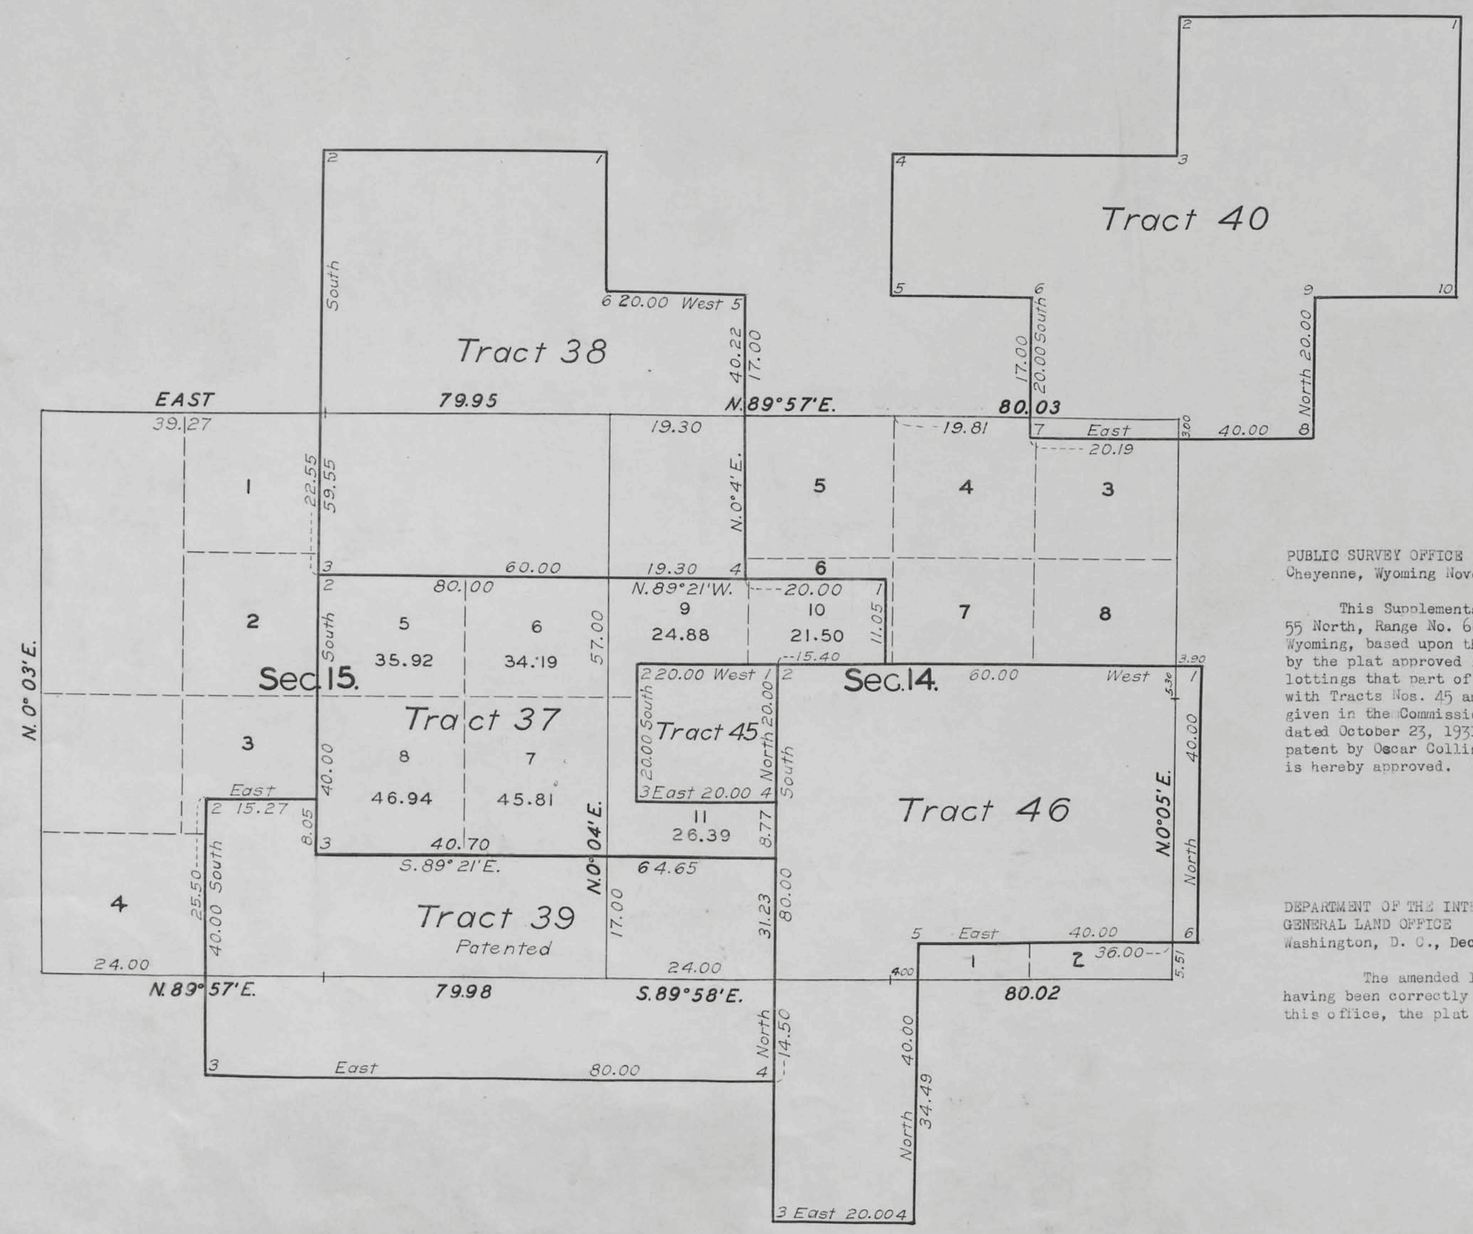

PUBLIC SURVEY OFFICE
Cheyenne, Wyoming November 27, 1931.

This Supplemental plat of sections 14 and 15, Township No. 55 North, Range No. 68 West of the Sixth Principal Meridian, Wyoming, based upon the plat approved January 5, 1921 as amended by the plat approved April 26, 1926, subdividing into fractional lottings that part of segregated Tract No. 37 not in conflict with Tracts Nos. 45 and 46, prepared in accordance with directions given in the Commissioner's Letter "E" Buffalo 023854-397127 dated October 23, 1931, to accomodate application for amended patent by Oscar Collins, present claimant in Buffalo 023854; is hereby approved.

Joel Q. Marex.
Office Cadastral Engineer

DEPARTMENT OF THE INTERIOR
GENERAL LAND OFFICE
Washington, D. C., December 15, 1931.

The amended lottings represented by this supplemental plat having been correctly made in accordance with the regulations of this office, the plat is hereby accepted.

Thos. C. Havell
Assistant Commissioner.

MGK

1649-G

Transmitted to Buffalo L. O.
February 8 1932.

55 - 68

L.R.H. 6/30

ORIGINAL

Supplemental Plat No. 5

Resurvey Township No. 55 North, Range No. 68 West of the Sixth Principal Meridian, Wyoming

Scale 15 Chains to 1 Inch

This Supplemental Plat No. 5 of Resurvey Township No. 55 North, Range No. 68 West of the Sixth Principal Meridian, Wyoming, plat approved January 5, 1921, is prepared, in compliance with with instructions from the Commissioner of the General Land Office, contained in letter "E" Buffalo 023774, dated March 12, 1926, for the purpose of stating fractional lots in Sections 11, 13 and 14, within that portion of Tract 44 not in conflict with Tracts 37, 38 and 40, to accommodate H.E. 023774, Curtis D. Minton, and is hereby approved

Public Survey Office,
Cheyenne, Wyoming
April 26, 1926

Joel Q. Naret
Office Cadastral Engineer

DEPARTMENT OF THE INTERIOR
GENERAL LAND OFFICE

Washington, D.C., May 13, 1926

This supplemental plat, having been properly prepared in accordance with instructions from this office, is hereby accepted.

Thos C Havell
Assistant Commissioner

Accession No. 2275

A.M.T.

Sec. 13

1649-F

Buffalo 055 - 68
July 8, 1926.

Click Here for Field Notes

Click Here for Exterior Notes

2270 (4-675 a) Accepted March 2, 1921. ORIGINAL

Resurvey Township No. 55 North Range No. 68 West of the Sixth Principal Meridian, Wyoming

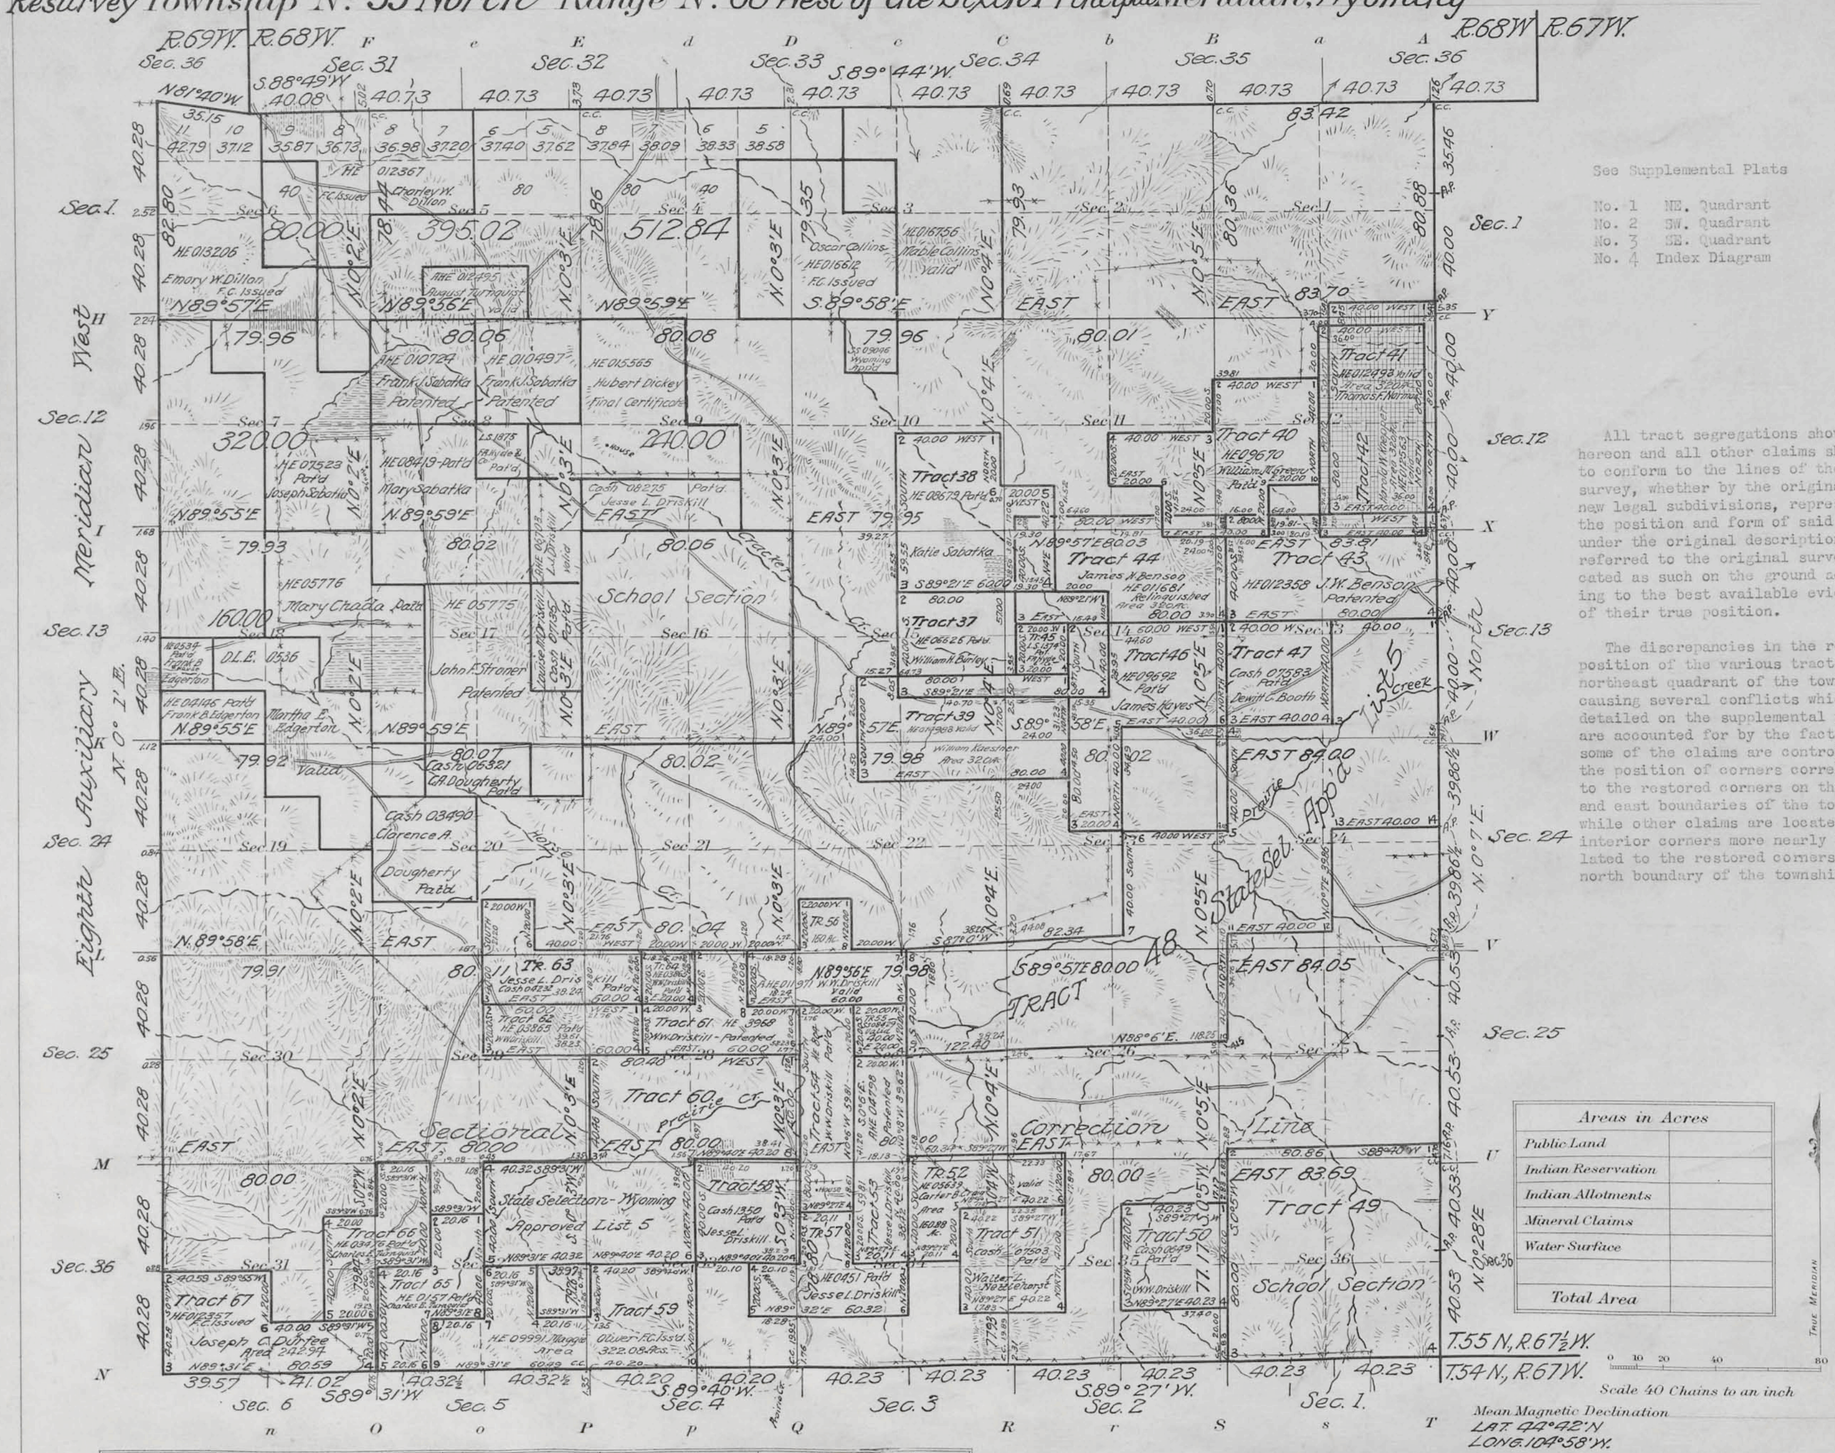

See Supplemental Plats

No. 1 NE. Quadrant
No. 2 SW. Quadrant
No. 3 SE. Quadrant
No. 4 Index Diagram

All tract segregations shown hereon and all other claims shown to conform to the lines of the resurvey, whether by the original or new legal subdivisions, represent the position and form of said tracts under the original description as referred to the original survey, located as such on the ground according to the best available evidence of their true position.

The discrepancies in the relative position of the various tracts in the northeast quadrant of the township causing several conflicts which are detailed on the supplemental plat, are accounted for by the fact that some of the claims are controlled by the position of corners correlated to the restored corners on the south and east boundaries of the township, while other claims are located from interior corners more nearly correlated to the restored corners on the north boundary of the township.

Areas in Acres	
Public Land	
Indian Reservation	
Indian Allotments	
Mineral Claims	
Water Surface	
Total Area	

Scale 40 Chains to an inch

Mean Magnetic Declination
LAT. 44°42' N.
LONG. 104°58' W.

Surveys Designated	By Whom Surveyed	Contract No.	Contract Date	Amount of Surveys Mls.	Amount of Surveys chs.	Amount of Surveys lks.	When Surveyed Begun	When Surveyed Completed
North Bdy. Resurv.	Davis & King	38	March 1, 1916	6	03	79	May 22, 1917	May 29, 1917
East " "	"	"	"	5	77	31	May 10, 1917	May 18, 1917
South "	"	"	July 5, 1917	6	03	02	Aug. 28, 1917	Aug. 29, 1917
8th Aux. Mer. West	"	"	"	6	03	36	Aug. 28, 1917	Aug. 31, 1917
Subdivisions	"	"	"	60	09	30	Aug. 27, 1917	Sept. 7, 1917
Private land claims	"	"	July 5, 1917 & March				Aug. 28, 1917	Aug. 30, 1920
Connections	"	"	22, 1920				"	"

The above map of this Resurvey of Township No. 55 North Range No. 68 West of the Sixth Principal Meridian Wyoming is strictly conformable to the field notes of the survey thereof on file in this office, which have been examined and approved

U. S. Surveyor General's Office.

Cheyenne, Wyoming January 5, 1922

Charles L. Decker
Surveyor General.

1649-a

Trans to Newcastle Apr 12, 1921

55 - 68

Accession no. 2271

Accepted March 2, 1921.

ORIGINAL

Supplemental Plat No. 1

Resurvey NE¼ Township No. 55 North, Range No. 68 West of the Sixth Principal Meridian, Wyoming

Scale 20 Chs. = 1 inch.

Secs. 1, 2, 3, 10, 11, 12, 13, 14, 15

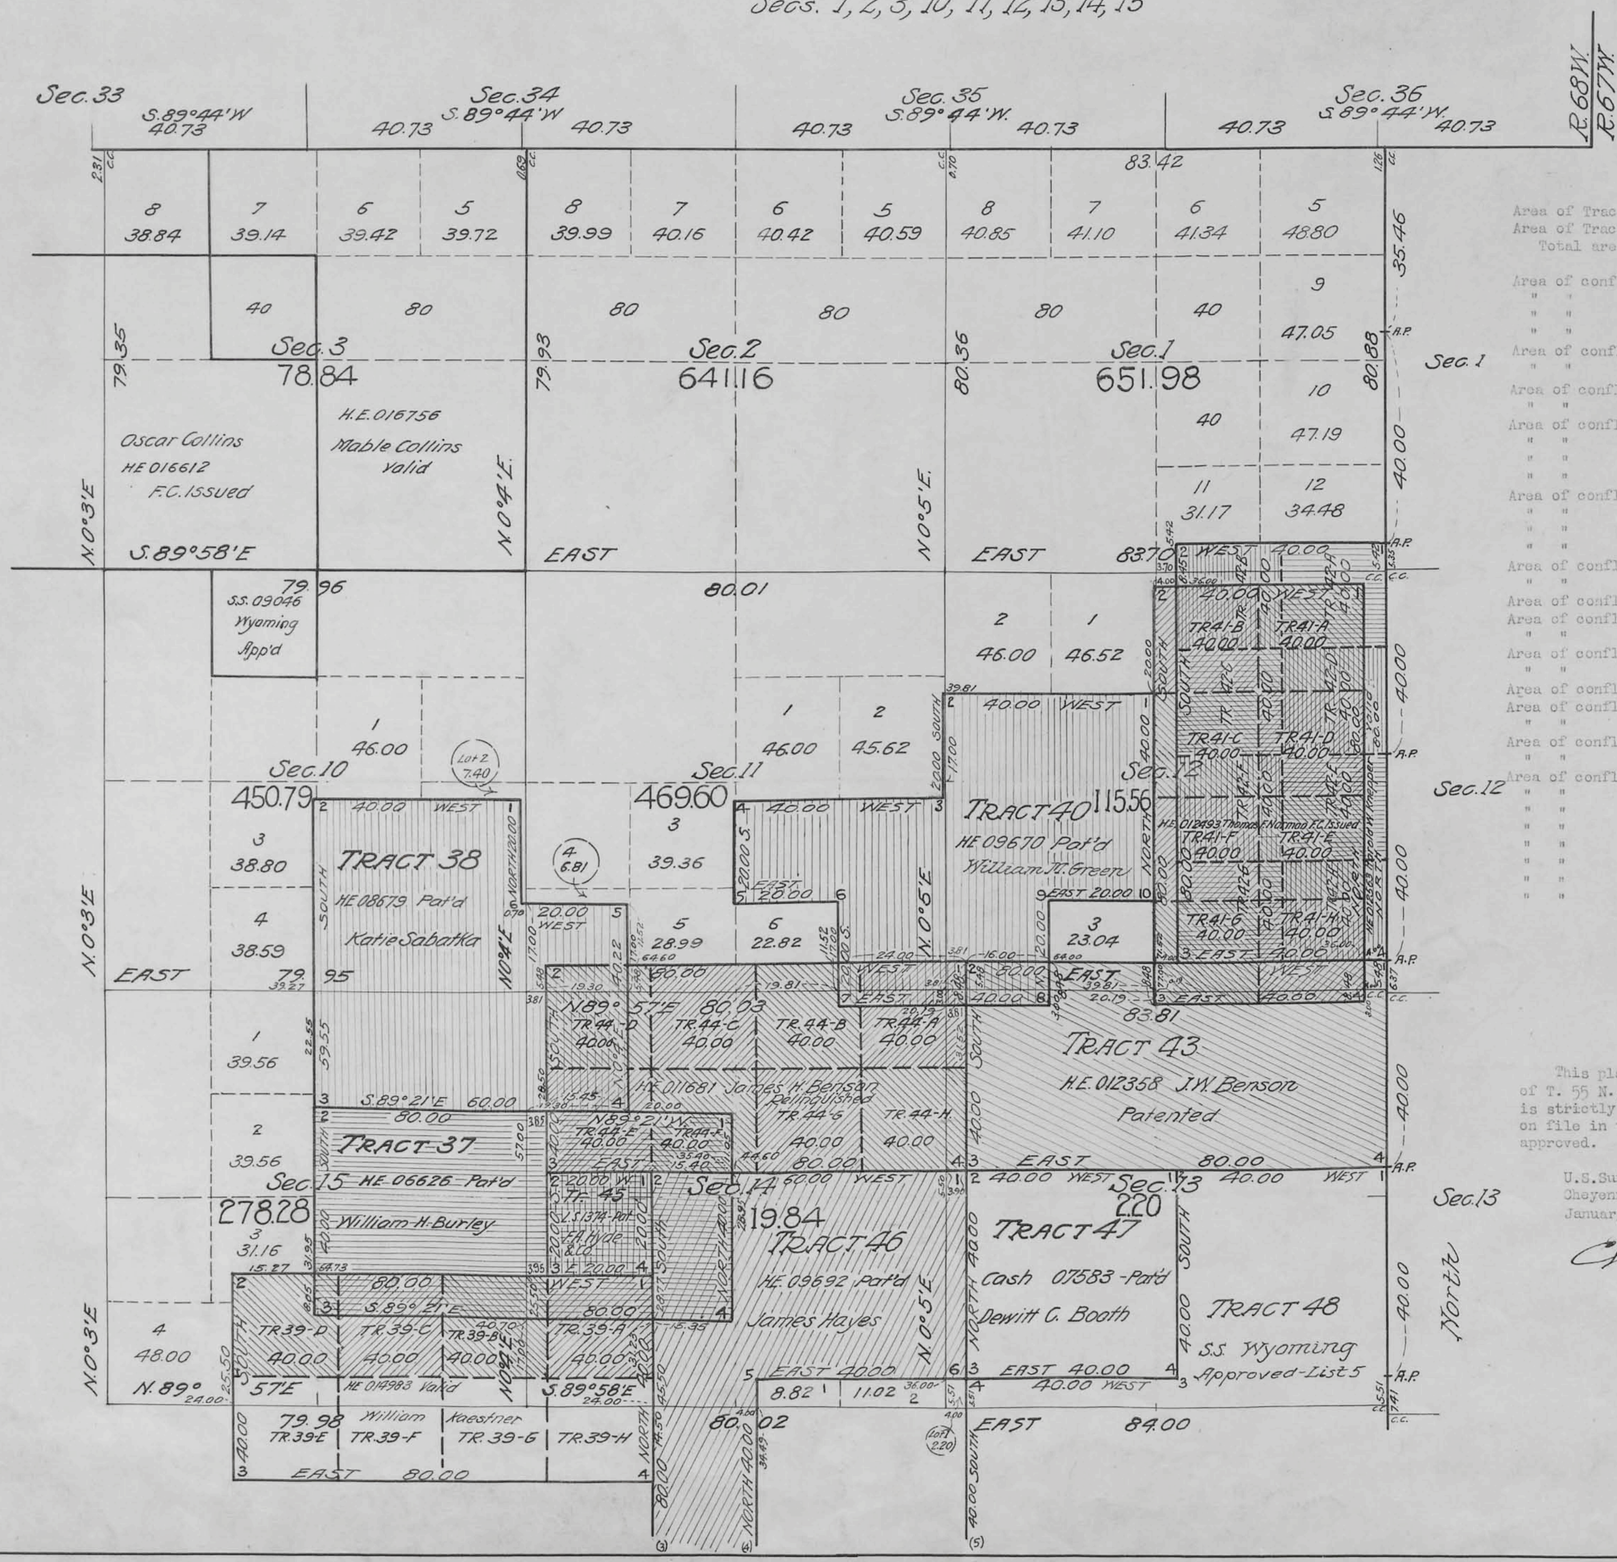

Area of Tract 41		320.00 A.
Area of Tract 42		320.00 A.
Total area of conflict Tracts 41 and 42		=257.52 A.
Area of conflict Tract 41-A and Tract 42-A	=	18.44 A.
" " " Tract 41-A and Tract 42-B	=	4.61 A.
" " " Tract 41-A and Tract 42-C	=	3.39 A.
" " " Tract 41-A and Tract 42-D	=	13.56 A.
Area of conflict Tract 41-B and Tract 42-B	=	18.47 A.
" " " Tract 41-B and Tract 42-C	=	13.53 A.
Area of conflict Tract 41-C and Tract 42-C	=	18.47 A.
" " " Tract 41-C and Tract 42-F	=	13.53 A.
Area of conflict Tract 41-D and Tract 42-C	=	4.61 A.
" " " Tract 41-D and Tract 42-D	=	18.44 A.
" " " Tract 41-D and Tract 42-E	=	13.56 A.
" " " Tract 41-D and Tract 42-F	=	3.39 A.
Area of conflict Tract 41-E and Tract 42-E	=	18.44 A.
" " " Tract 41-E and Tract 42-F	=	4.61 A.
" " " Tract 41-E and Tract 42-G	=	3.39 A.
" " " Tract 41-E and Tract 42-H	=	13.56 A.
Area of conflict Tract 41-F and Tract 42-F	=	18.47 A.
" " " Tract 41-F and Tract 42-G	=	13.53 A.
Area of conflict Tract 41-G and Tract 42-G	=	18.47 A.
Area of conflict Tract 41-H and Tract 42-G	=	4.61 A.
" " " Tract 41-H and Tract 42-H	=	18.44 A.
Area of conflict Tract 43 and Tract 41-G	=	16.96 A.
" " " Tract 43 and Tract 41-H	=	16.96 A.
Area of conflict Tract 43 and Tract 40	=	13.57 A.
Area of conflict Tract 40 and Tract 44-A	=	16.96 A.
" " " Tract 40 and Tract 44-B	=	3.39 A.
Area of conflict Tract 38 and Tract 44-D	=	30.83 A.
" " " Tract 38 and Tract 44-E	=	13.26 A.
Area of conflict Tract 37 and Tract 44-E	=	22.75 A.
" " " Tract 37 and Tract 44-F	=	17.17 A.
" " " Tract 37 and Tract 45	=	40.00 A.
" " " Tract 37 and Tract 46	=	44.37 A.
" " " Tract 37 and Tract 39-A	=	17.32 A.
" " " Tract 37 and Tract 39-B	=	16.88 A.
" " " Tract 37 and Tract 39-C	=	16.44 A.
" " " Tract 37 and Tract 39-D	=	3.82 A.

This plat of the resurvey of the NE. quadrant, of T. 55 N., R. 68 W., of the 6th P.M., Wyoming, is strictly conformable to the field notes thereof, on file in this office, which have been examined and approved.

U.S. Surveyor General's Office,
Cheyenne, Wyoming,
January 5, 1921

Charles L. Decker
Surveyor General.

GROUP 38
A.D. Davis & M.D. King

1649-B-

Trans to Newcastle
Apr 12, 1921

55 - 68

Accepted March 2, 1921. ORIGINAL

Supplemental Plat No. 2

Resurvey SW¼ Township No. 55 North Range No. 68 West of the Sixth Principal Meridian, Wyoming

Scale 20 Chs. = 1 inch

Secs. 19, 20, 21, 28, 29, 30, 31, 32, 33

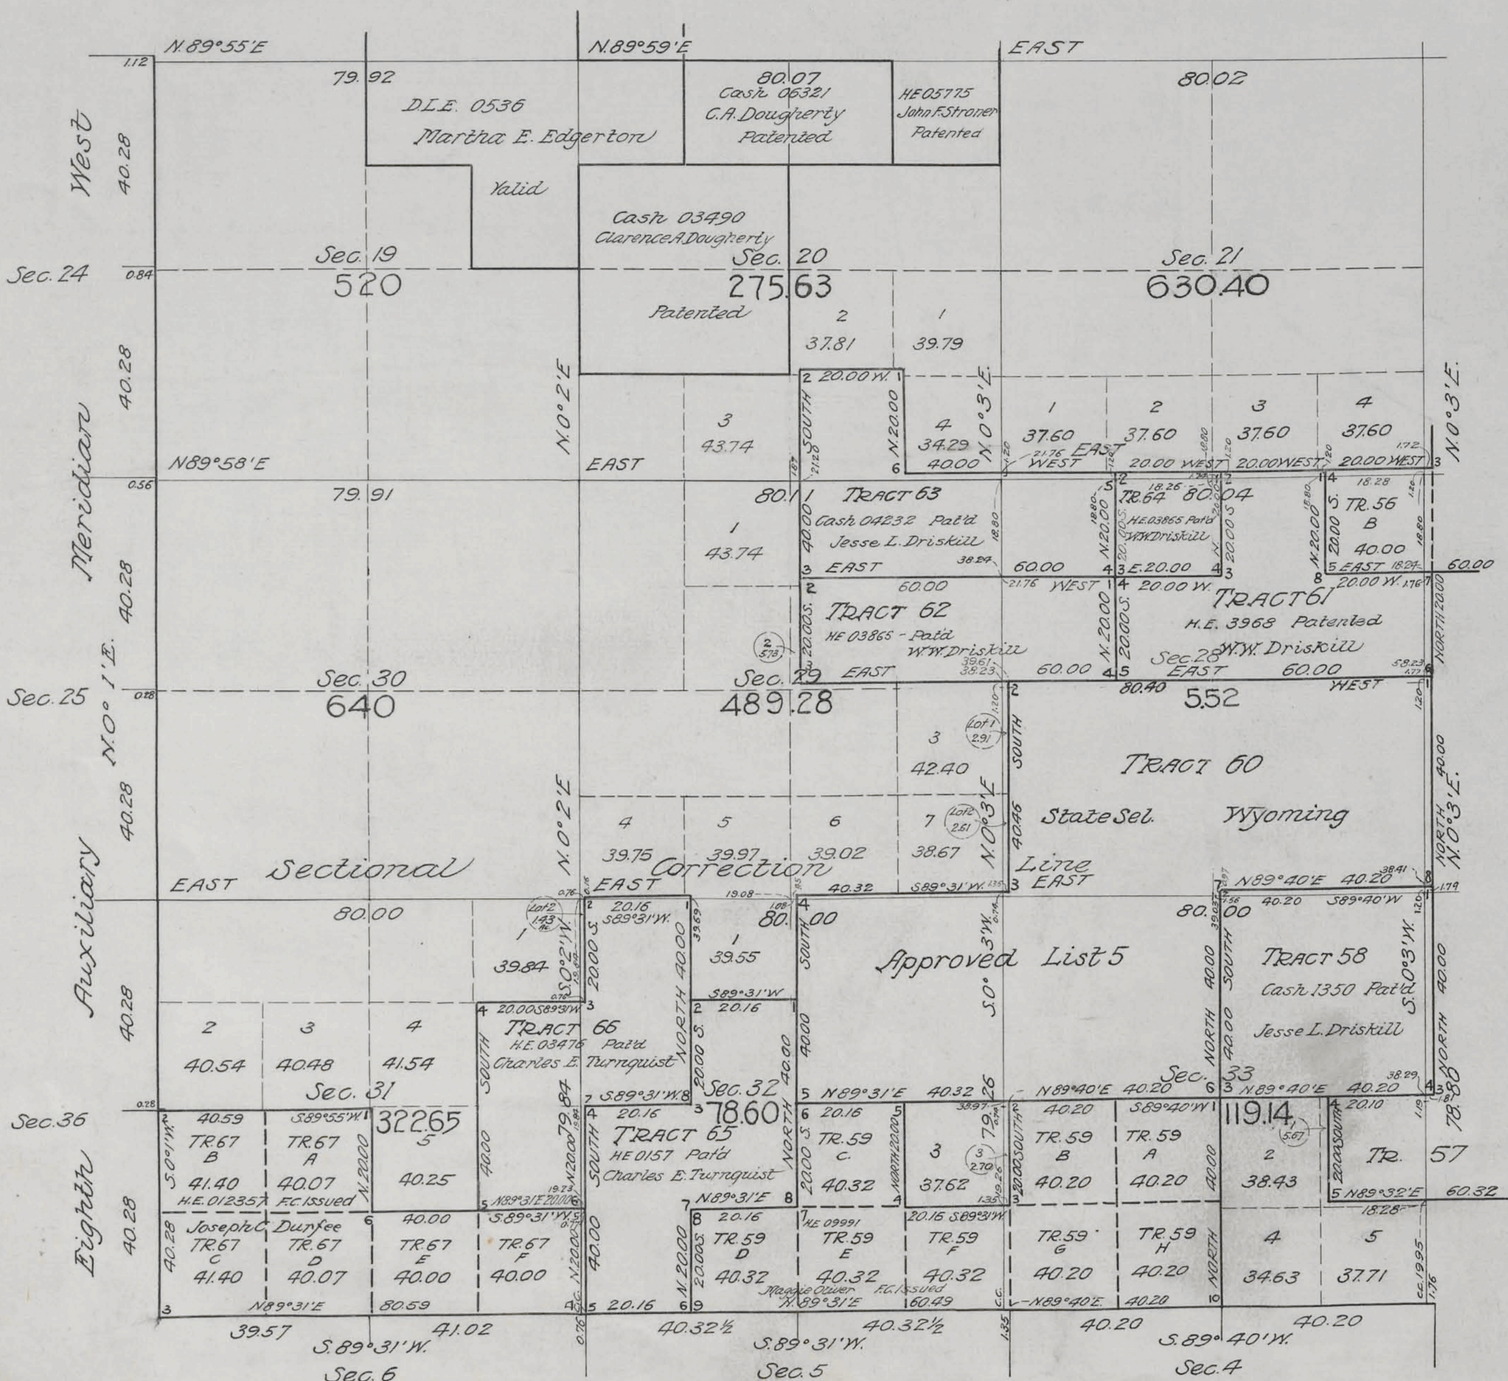

This plat of the resurvey of the SW. quadrant, of T. 55 N., R. 68 W., of the 6th P.M., Wyoming, is strictly conformable to the field notes thereof on file in this office, which have been examined and approved.

U.S. Surveyor General's Office,
Cheyenne, Wyoming,
January 5, 1921

Charles L. Decker
Surveyor General.

GROUP 38

A.D. Davis & M.D. King

1649-C.

55 - 68

Trans to Records
Apr. 12, 1921

2273

Accepted March 2, 1921. ORIGINAL

Supplemental Plat No. 3

Resurvey S.E.¼ Township No. 55 North, Range No. 68 West of the Sixth Principal Meridian, Wyoming

Scale 20 chs. = 1 inch

Secs. 22, 23, 24, 25, 26, 27, 34, 35, 36

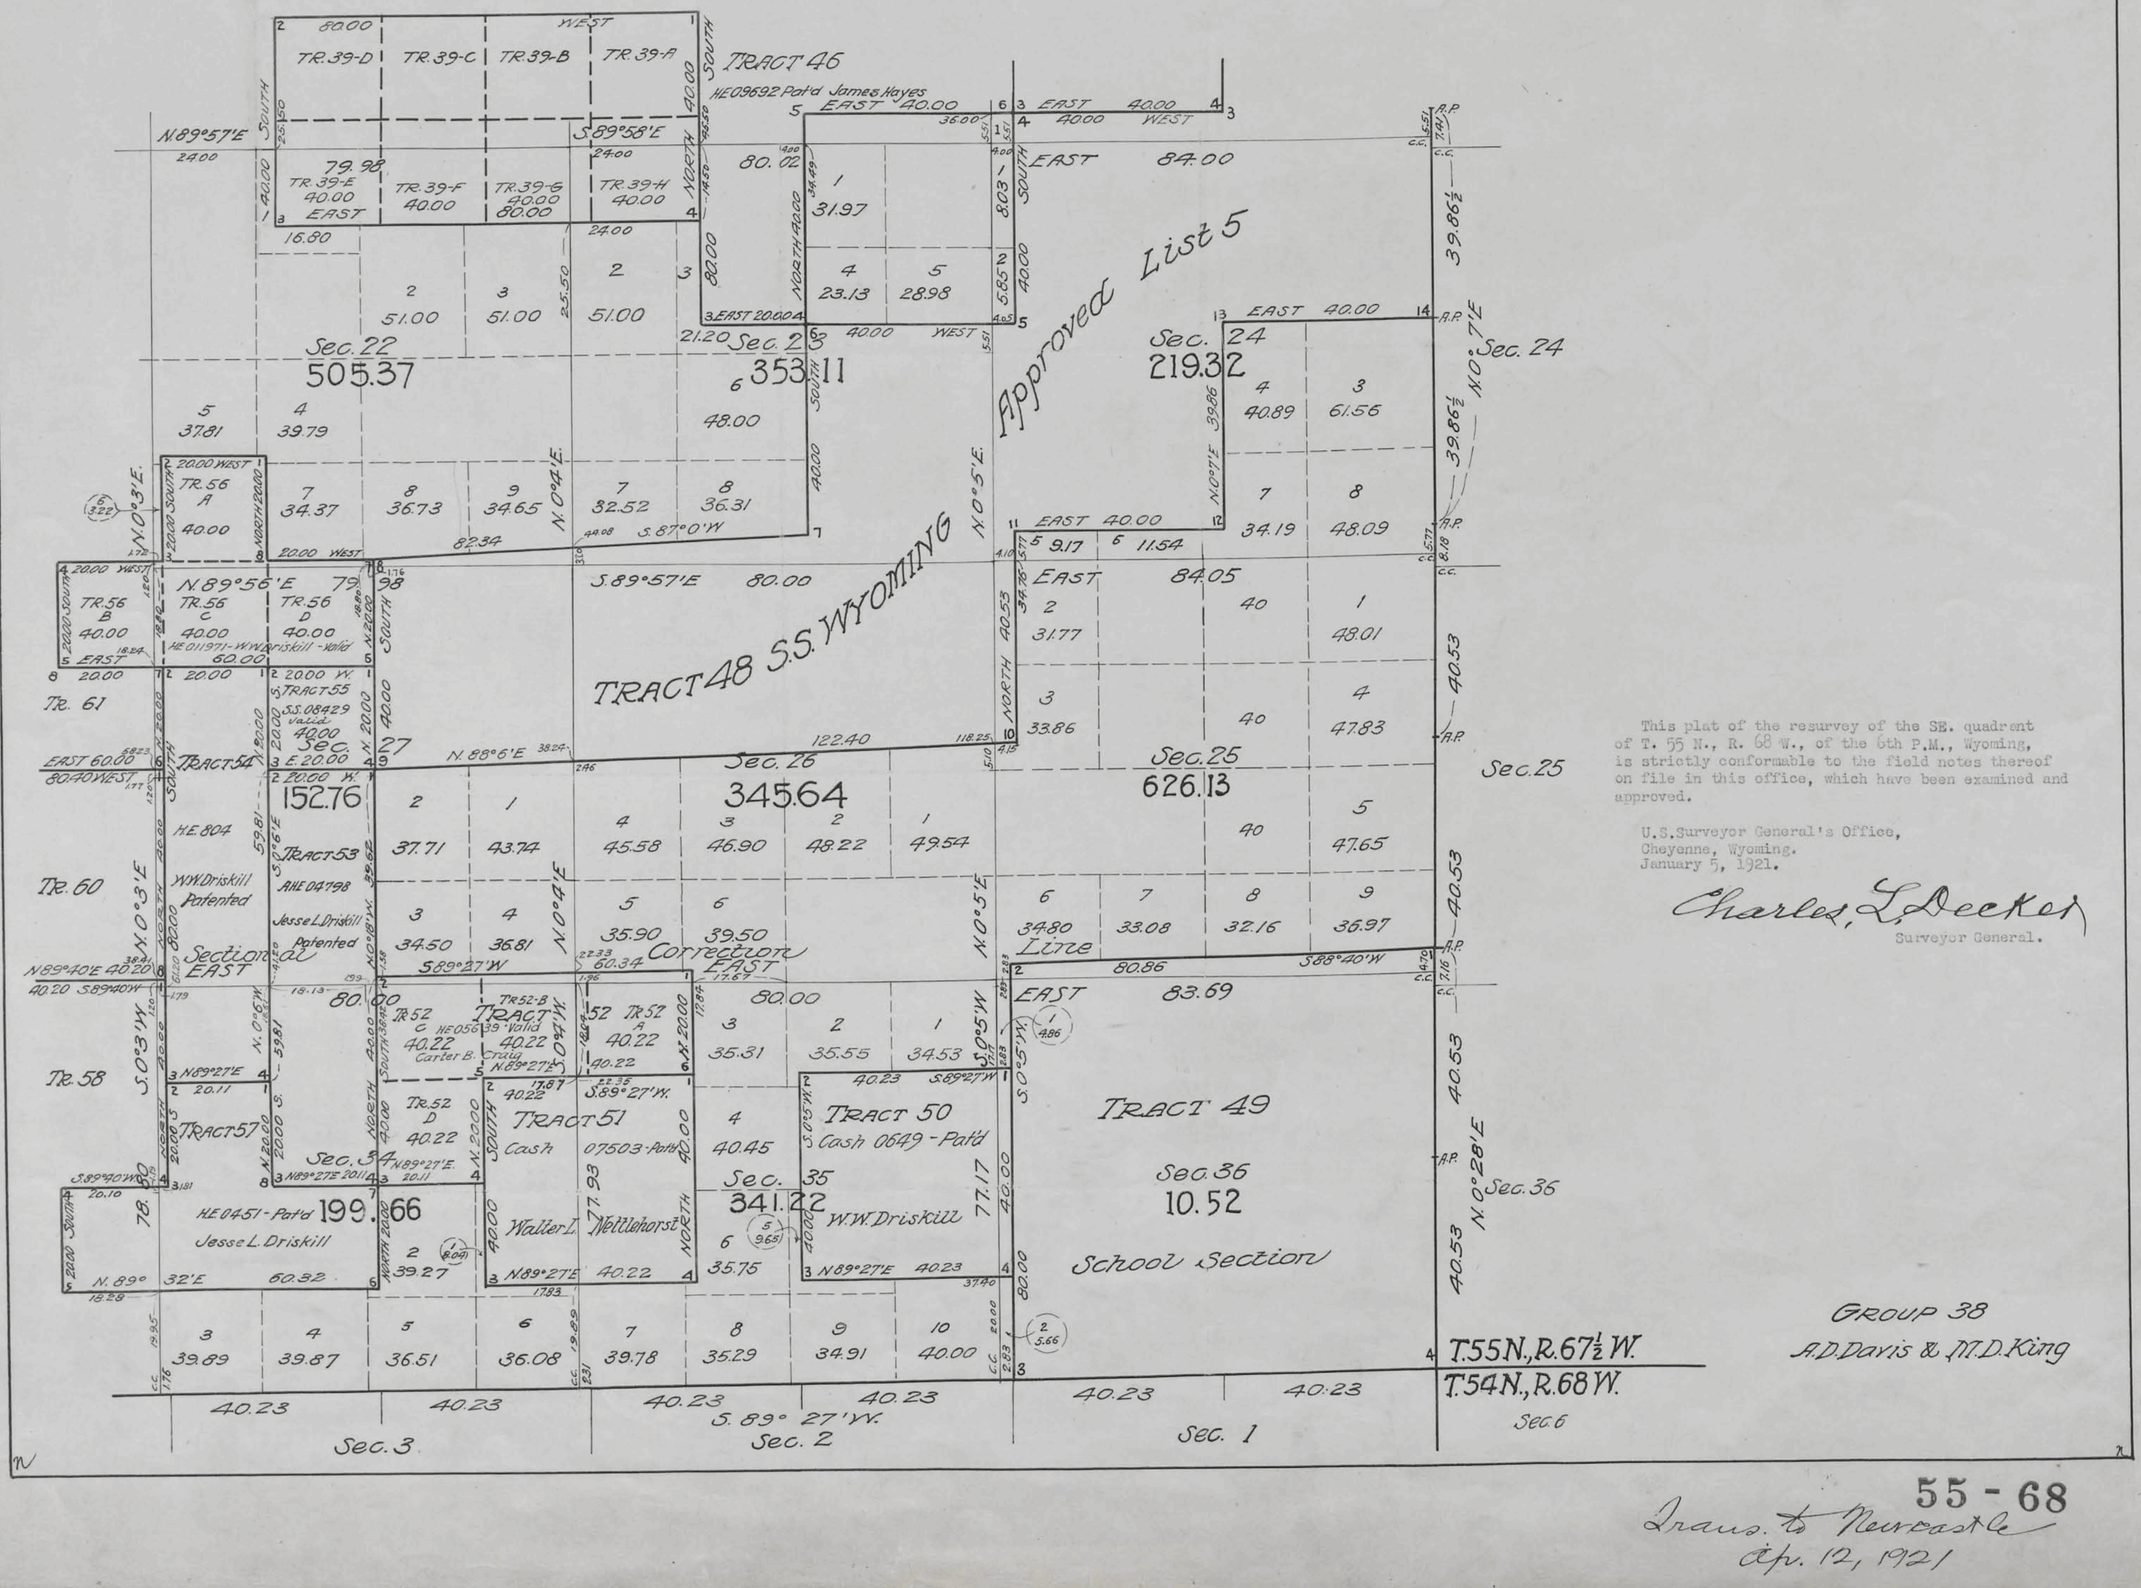

This plat of the resurvey of the SE. quadrant of T. 55 N., R. 68 W., of the 6th P.M., Wyoming, is strictly conformable to the field notes thereof on file in this office, which have been examined and approved.

U.S. Surveyor General's Office,
Cheyenne, Wyoming.
January 5, 1921.

Charles L. Decker
Surveyor General.

GROUP 38
A.D. Davis & M.D. King

1649-D-

55 - 68

Draws to Newcastle
Apr. 12, 1921

2274

Accepted March 2, 1921. ORIGINAL

SUPPLEMENTAL PLAT No. 4

Index Diagram

Resurvey Township No. 55 North, Range No. 68 West of the Sixth Principal Meridian Wyoming

GROUP No. 38

INDEX TO SEGREGATED TRACTS

Resurvey Tract No.	Description by Original Survey T.	R.	Sec.	Subdivisions	Entry Kind	Entry Number	Status in Land Office	Entryman
37	55	68	15	S½N½, N½S½	H.E.	06626	Patented	William H. Burley
38	55	68	10	SW¼, SW¼SE¼				
			15	N½NW¼, NW¼NE¼	H.E.	08679	Patented	Katie Sabatka
39	55	68	14	SW¼ SW¼				
			15	SE¼SW¼, S½SE¼				
			22	NE¼ NW¼, N½NE¼				
			23	NW¼NW¼	H.E.	014983	Valid	William Kaestner
40	55	68	11	S½NE¼, N½S½, SE¼SW¼, SW¼SE¼	H.E.	09670	Patented	William M. Green
41	55	68	12	W½	H.E.	012493	F.C. Issued	Thomas F. Norman
42	55	68	12	E½	H.E.	012563	Valid	Harold W. Knepper
43	55	68	13	N½	H.E.	012358	Patented	J.W. Benson
44	55	68	14	N½	H.E.	011681	Relinquished	James H. Benson
45	55	68	14	NW¼SW¼	L.S.	1374	Patented	F.A. Hyde & Co.
46	55	68	14	SE¼, E½SW¼				
			23	E½NW¼	H.E.	09692	Patented	James Hayes
47	55	68	13	SW¼	Cash	07583	Patented	Dewitt C. Booth
48	55	68	13	SE¼				
			24	N½, SW¼				
			23	SE¼				
			26	N½				
			27	NE¼	S.S.	List 5	Approved	Wyoming
49	55	68	36	All	School Sec.		Grant	Wyoming
50	55	68	35	S½NE¼, N½SE¼	Cash	0649	Patented	W.W. Driskill
51	55	68	34	SE¼NE¼, NE¼SE¼				
			35	SW¼NW¼, NW¼SW¼	Cash	07503	Patented	Walter L. Nettlehorst
52	55	68	34	N½NE¼, SW¼NE¼				
			35	NW¼NW¼	H.E.	05639	Valid	Carter B. Craig
53	55	68	27	E½SW¼				
			34	E½NW¼	A.H.E.	04798	Patented	Jesse L. Driskill
54	55	68	27	SW¼NW¼, W½SW¼				
			34	NW¼NW¼	H.E.	804	Patented	W.W. Driskill
55	55	68	27	SE¼NW¼	S.S.	08429	Valid	Wyoming
56	55	68	22	SW¼SW¼				
			27	N½NW¼				
			28	NE¼NE¼	A.H.E.	011971	Valid	W.W. Driskill
57	55	68	33	NE¼SE¼				
			34	N½SW¼, SW¼NW¼	H.E.	0451	Patented	Jesse L. Driskill
58	55	68	33	NE¼	Cash	1350	Patented	Jesse L. Driskill
59	55	68	32	SE¼SW¼, NW¼SE¼, S½SE¼				
			33	SW¼	H.E.	09991	F.C. Issued	Maggie Oliver
60	55	68	28	S½				
			32	NE¼				
			33	NW¼	S.S.	List 5	Approved	Wyoming.
61	55	68	28	S½NE¼, NW¼NE¼, SE¼NW¼	H.E.	3968	Patented	W.W. Driskill
62	55	68	28	SW¼NW¼,				
			29	S½NE¼	H.E.	03865	Patented	W.W. Driskill
63	55	68	20	SW¼SE¼				
			28	NW¼NW¼				
			29	N½NE¼	Cash	04232	Patented	Jesse L. Driskill
64	55	68	28	NE¼NW¼	H.E.	03865	Patented	W.W. Driskill
65	55	68	32	W½SW¼, SE¼NW¼, NE¼SW¼	H.E.	0157	Patented	Charles E. Turnquist
66	55	68	31	SE¼NE¼, NE¼SE¼				
			32	W½NW¼	H.E.	03476	Patented	Charles E. Turnquist
67	55	68	31	3&4, E½SW¼, S½SE¼	H.E.	012357	F.C. Issued	Joseph C. Durfee

CLAIMS CONFORMING TO LINES OF THE RESURVEY WITH CHANGED DESCRIPTIONS

Description by Resurvey Sec.	Subdivisions	Description by Original Survey Sec.	Subdivisions	Entry Kind	Entry Number	Status in Land Office	Entryman
3	Lots 5,6,7, S½NE¼, SE¼	3	Lots 1,2,3, S½NE¼, SE¼	HE	016756	Valid	Mable Collins
10	NE¼NW¼	9	NE¼NE¼	SS.	09046	Approved	Wyoming
5	Lots 7&8, S½NW¼	5	Lots 3&4, S½NW¼				
6	Lots 8&9, SE¼NE¼, NE¼SE¼	6	Lots 1&2, SE¼NE¼, NE¼SE¼	H.E.	012367	F.C. Iss'd	Charley W. Dillon
6	Lots 10,11, S½NW¼, W½SW¼	6	Lots 3,4,5,6,7, SE¼NW¼				
6	E½SW¼, SW¼SE¼	6	E½SW¼, SW¼SE¼	H.E.	013206	F.C. Iss'd	Emory W. Dillon
18	NW¼SW¼	18	Lot 3	H.E.	0534	Patented	Frank B. Edgerton
18	SW¼SW¼, SE¼SW¼	18	Lot 4, SE¼SW¼	H.E	04146	Patented	Frank B. Edgerton

THIS INDEX DIAGRAM IS PREPARED TO ACCOMPANY PLATS OF THE RESURVEY OF T. 55 N., R. 68 W., EXECUTED BY DAVIS AND KING IN GROUP NO. 38, WYOMING. AND IS HEREBY APPROVED.

U. S. SURVEYOR GENERAL'S OFFICE,

CHEYENNE, WYOMING,
January 5, 1921

Charles L. Decker
Surveyor General.

1649-E

55 - 68

Trans. to Newcastle
Apr. 12, 1921

(22)

Click Here for Field Notes

29

2269

TOWNSHIP Nº 55 NORTH. RANGE Nº 68 WEST of the 6TH Principal MERIDIAN.

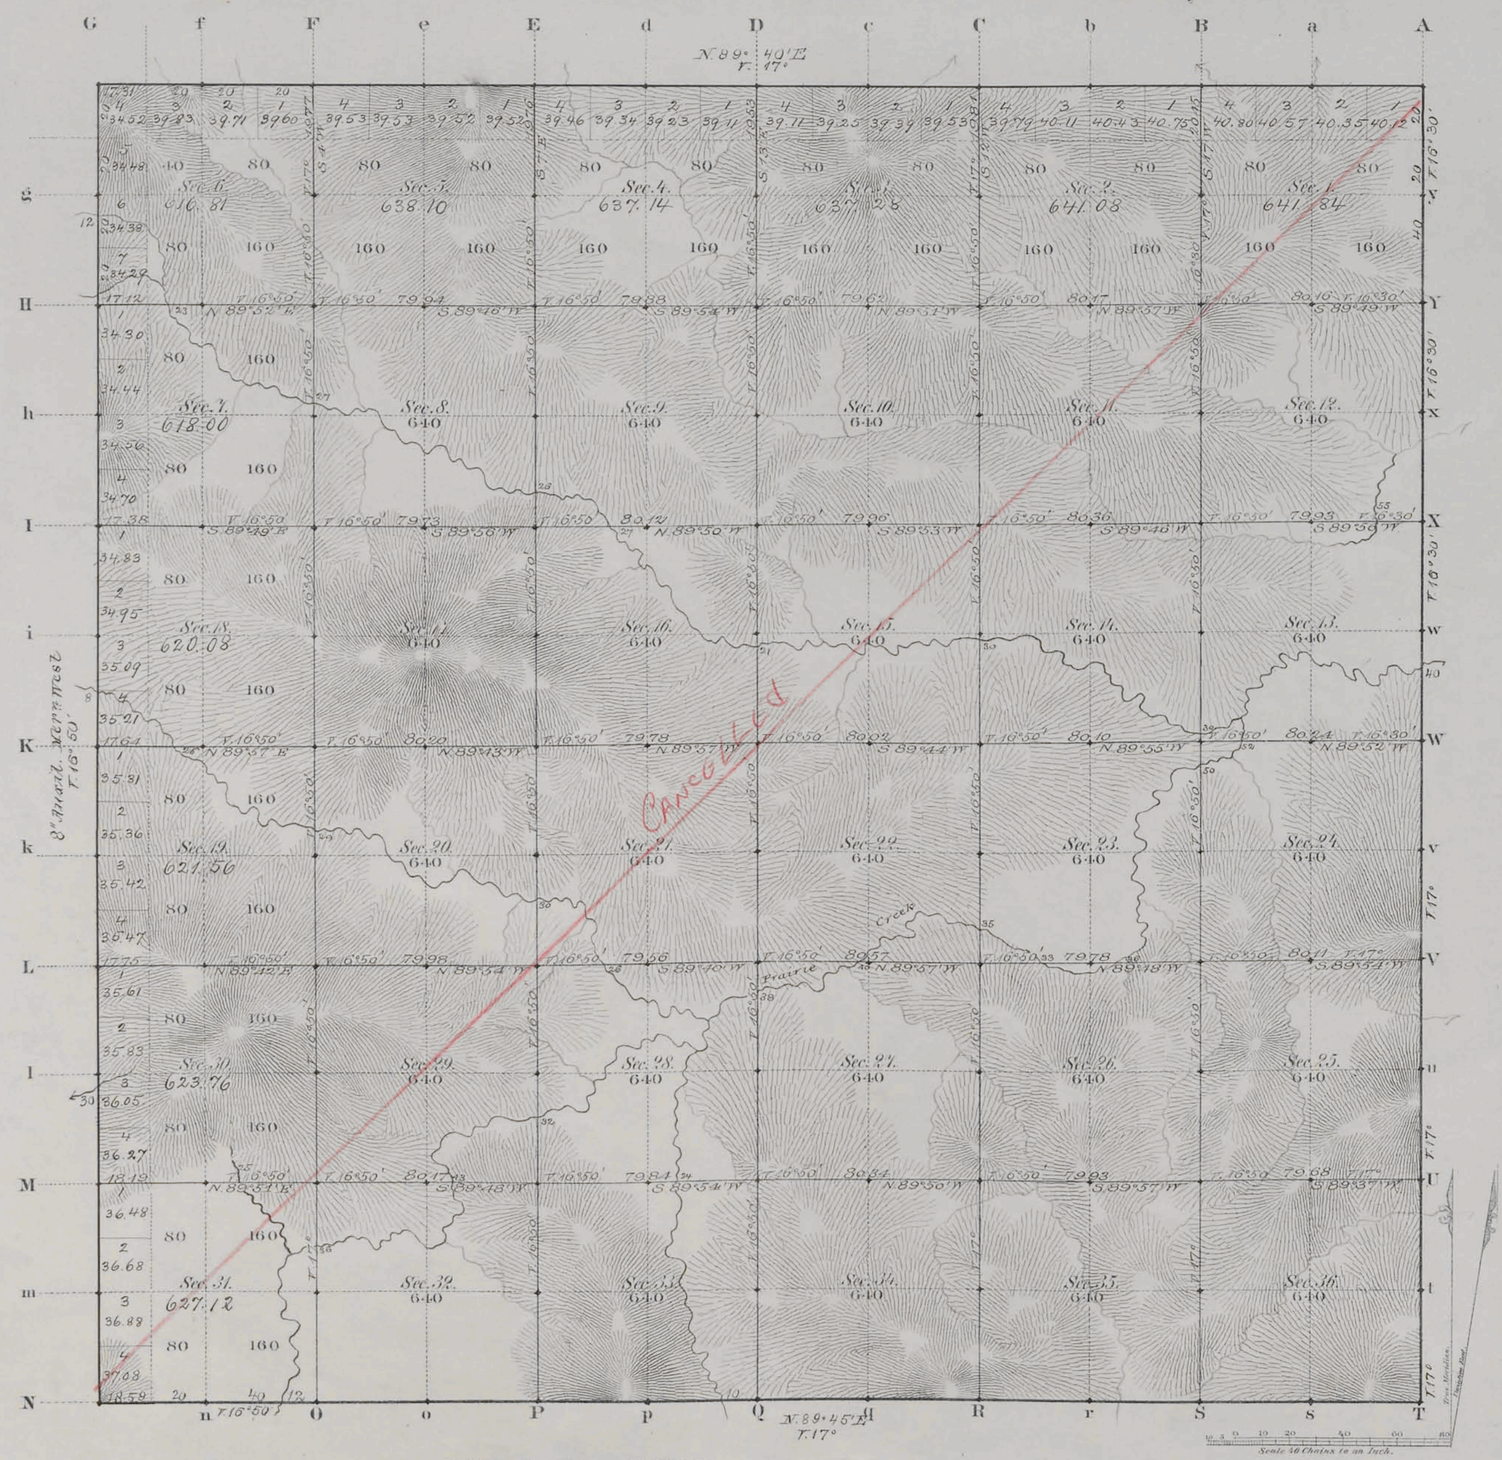

Total number of Acres, 22,922.77

Surveys Designated	By Whom Surveyed	Date of Contract	Amount of Surveys Mls	Chs	Lks	When Surveyed	Magnetic Declination
S.E. & N. Township lines	M. T. Reilly	July 19, 1882	17	75	90	Nov. 3-5, 1882	17° East
Subdivisions	" " "	" " "	59	67	57	" 21-23, 1882	16°30' "
Connections							
8th Guide N. W.	T. F. Stahle	July 11, 1882	6	00	00	Oct 27 1882	

The above Map of Township Nº 55 North Range Nº 68 West of the Sixth Principal Meridian Wyoming Territory is strictly conformable to the field notes of the survey thereof on file in this Office, which have been examined and approved

Surveyor Generals Office, Cheyenne Wyoming August 27th 1883

Edw. C. David
Dep. Surv. Gen.l

A. Gast & Co., St. Louis Mo.

1649

Rare
55-68

(22) Granted

2320

Click Here for Field Notes

25

EXTERIOR LINES.

Magnetic Variation East. *Scale 3 miles to one inch*

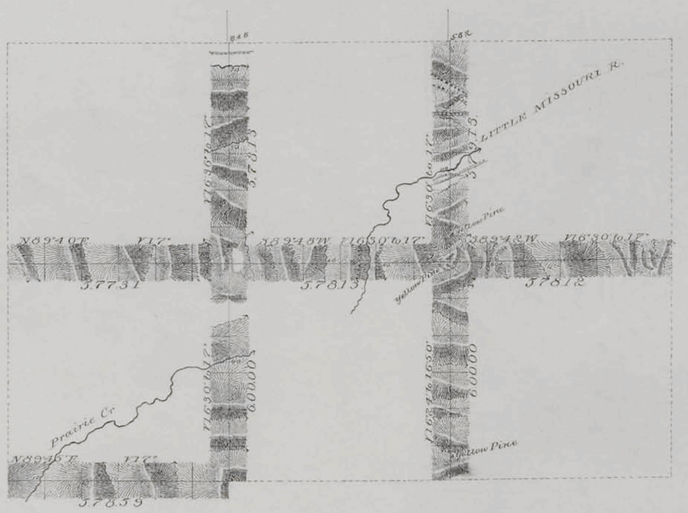

T. 56 N.

T. 55 N.

R. 68 W. R. 67 W. R. 66 W.

Surveys Designated	By Whom Surveyed	Date of Contract	Amount of Surveys Mls	Chs	Lks	When Surveyed
Exterior lines	M. F Reilly	July 19th 1882	47	69	41	Nov. 1-6 1882
Connections	" "	" " "		14	70	" " "

I hereby certify that the above diagram of the exterior lines of Tps 55 & 56 N; Rgs. 66, 67, & 68 W. of the 6th Principal Meridian, Wyoming Territory, is strictly conformable to the field notes of the survey thereof on file in this Office, which have been examined and approved

Surveyor Generals Office
Cheyenne Wyoming
August 24th 1883

Edw. C. David Surv. Gen.l

1667

Click Here for Field Notes

Retracement Notes, All or Part

(21)

Judgeford

2210

72

8TH AUXILIARY MERIDIAN WEST

Along the West boundy of Tps. 54, 55, & 56 North between R's 68 & 69 W of the 6th P.M.

Wyoming Territory

Magnetic Var East Scale 40 Chns to 1 inch

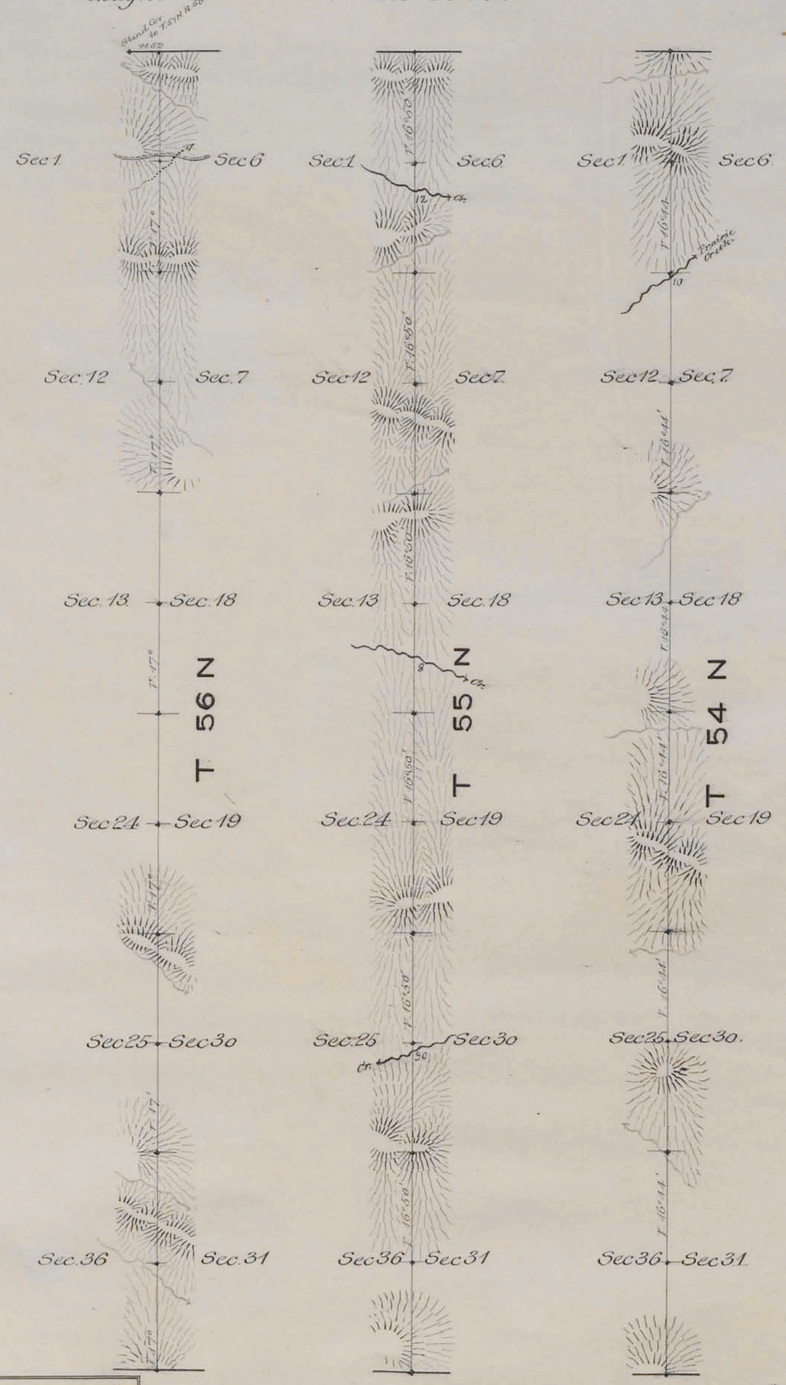

Surveys designated	By whom surv'd	Date of Contract	Amt of surveys	When surv'd
8 Auxiliary M W	L F Stahle	July 11 1882	18	Oct. 26. 27 '82
Connections	" "	" "	11 52	" "

I hereby certify that the above diagram of the 8th Auxiliary Meridian West in township 54, 55 56 North between Ranges 68 & 69 West of the 6th Principal Meridian Wyoming Territory is strictly conformable to the field notes of the survey thereof on file in this office which have been examined and approved.

Surveyor Generals Office
Cheyenne Wyo Aug 15th 1883

Edw. C. Davis
Surveyor General

1607