7863

Click Here for Field Notes

ORIGINAL

TOWNSHIP 32 NORTH, RANGE 90 WEST, OF THE SIXTH PRINCIPAL MERIDIAN, WYOMING.

DEPENDENT RESURVEY

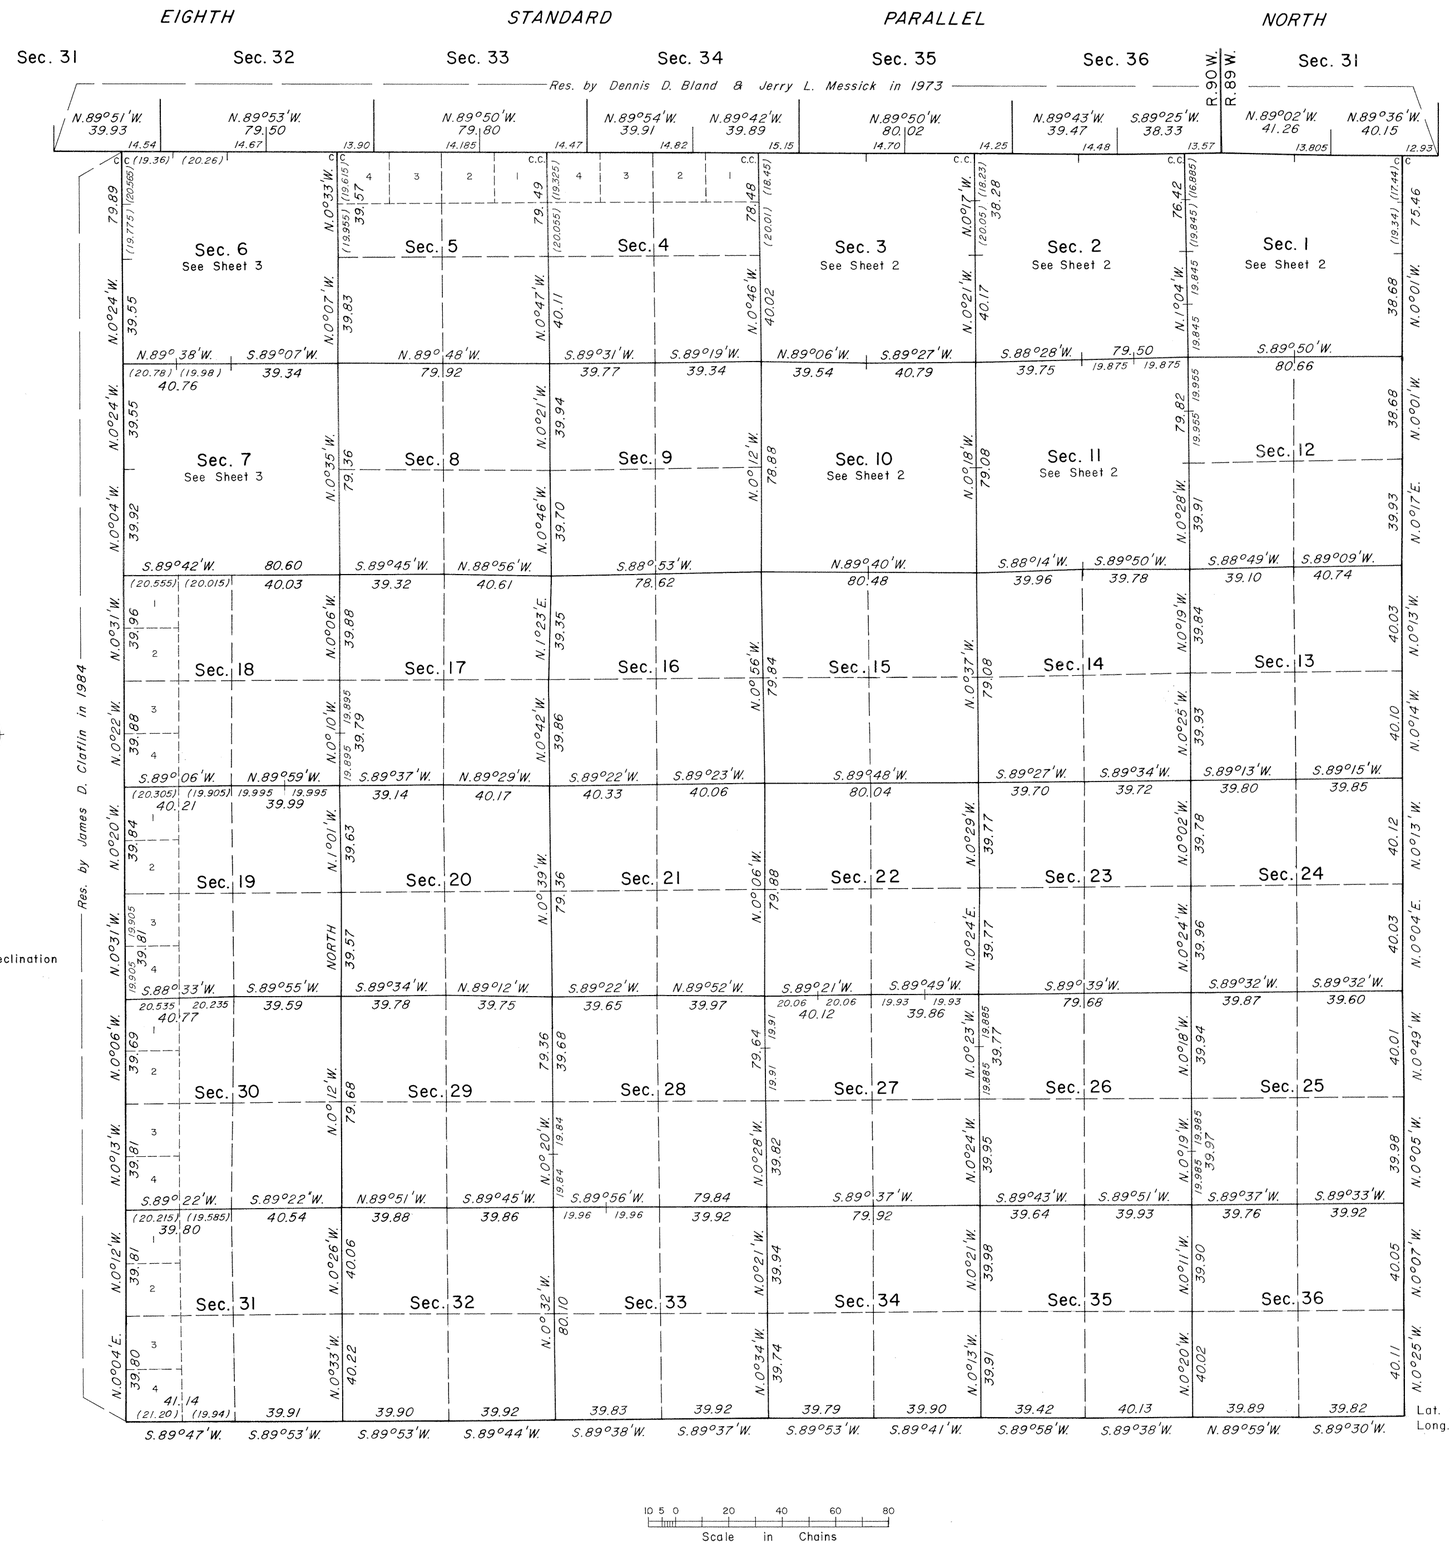

A history of surveys is contained in the field notes.

This plat, in three sheets, represents the dependent resurvey of the south and east boundaries, and the subdivisional lines designed to restore the corners in their true original locations according to the best available evidence, T. 32 N., R. 90 W., Sixth Principal Meridian, Wyoming.

Except as indicated hereon, the lottings and areas are as shown on the plat approved April 11, 1883.

Survey executed by James D. Claflin, Cadastral Surveyor, beginning August 30, 1984, and completed October 29, 1984, pursuant to Special Instructions dated June 8, 1984, for Group No. 461, Wyoming.

UNITED STATES DEPARTMENT OF THE INTERIOR
BUREAU OF LAND MANAGEMENT

Cheyenne, Wyoming February 24, 1989

This plat is strictly conformable to the approved field notes, and the survey, having been correctly executed in accordance with the requirements of law and the regulations of this Bureau, is hereby accepted.

For the Director

Richard L. Oakes

Chief Cadastral Surveyor for Wyoming

Lat. 42°41'44.3"N.
Long. 107°32'33.1"W.
NAD 27

W.H.B.

1387 A

7864

ORIGINAL

TOWNSHIP 32 NORTH, RANGE 90 WEST, OF THE SIXTH PRINCIPAL MERIDIAN, WYOMING.

DEPENDENT RESURVEY

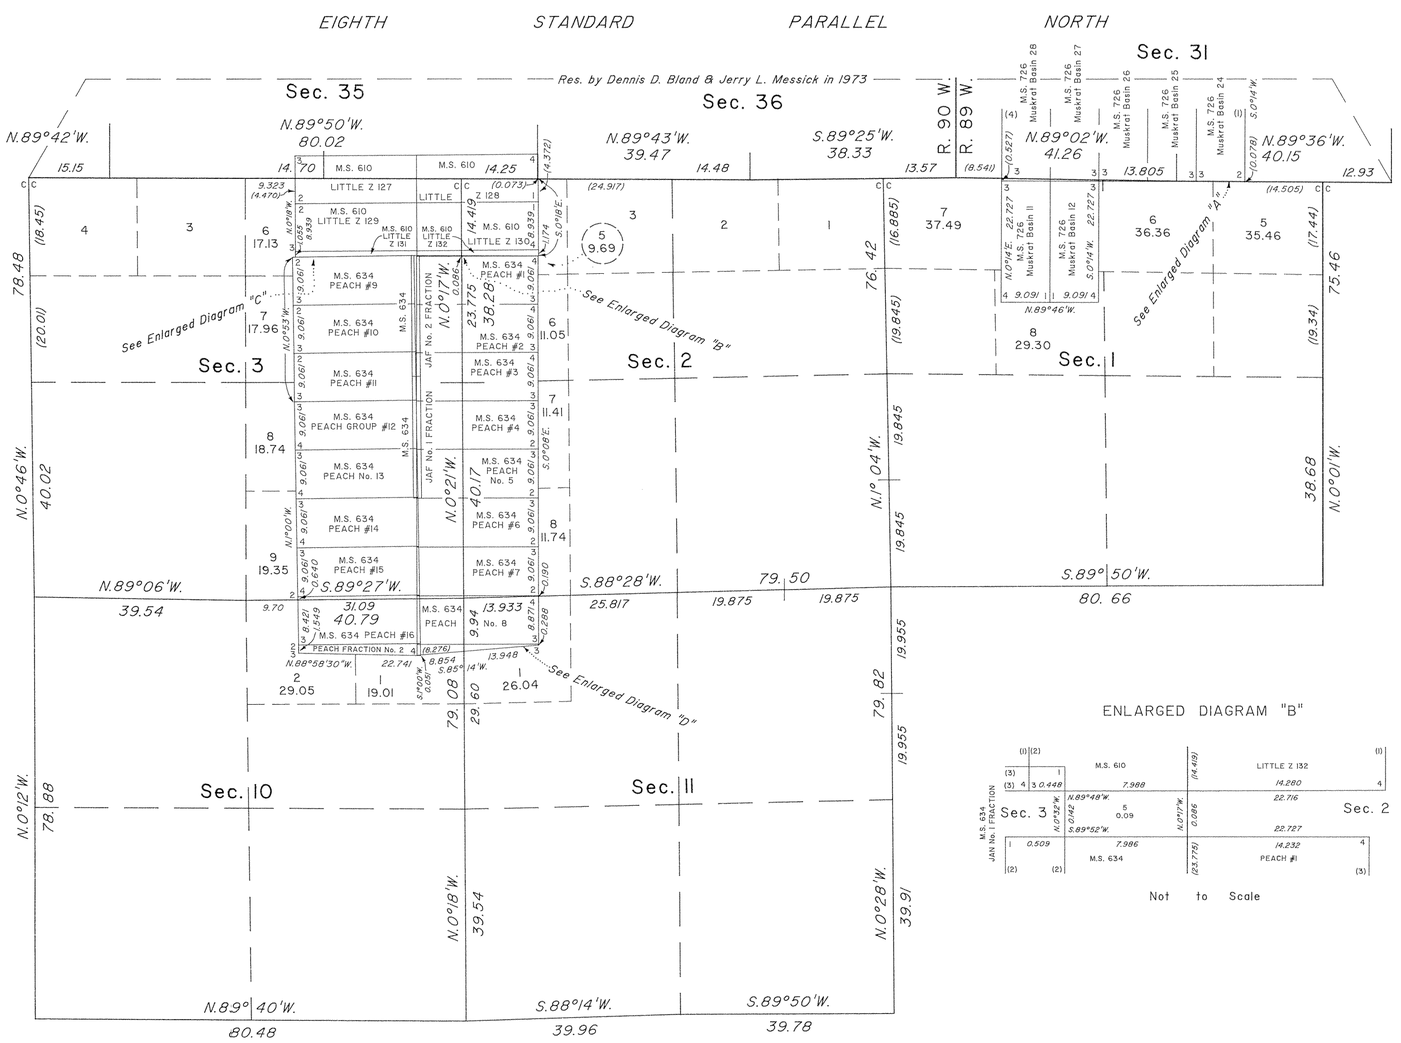

True Meridian

Mean magnetic declination 14°E.

ENLARGED DIAGRAM "A"

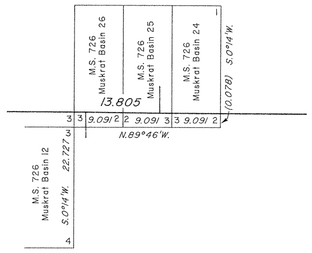

Not to Scale

ENLARGED DIAGRAM "B"

Not to Scale

Reference should be made to Sheet No. 1 for survey information.

ENLARGED DIAGRAM "D"

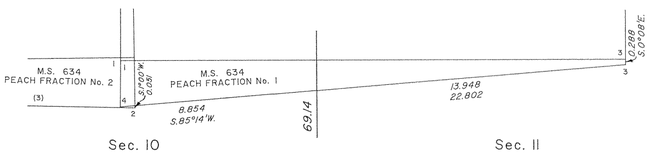

Not to Scale

ENLARGED DIAGRAM "C"

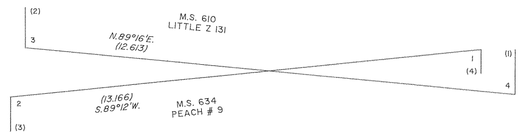

Not to Scale

10 5 0 20 40 60 80

Scale in Chains

UNITED STATES DEPARTMENT OF THE INTERIOR
BUREAU OF LAND MANAGEMENT

Cheyenne, Wyoming February 24, 1989

This plat is strictly conformable to the approved field notes, and the survey, having been correctly executed in accordance with the requirements of law and the regulations of this Bureau, is hereby accepted.

For the Director

Richard L. Oakes

Chief Cadastral Surveyor for Wyoming

W.H.B.

1387 B

7865

ORIGINAL

TOWNSHIP 32 NORTH, RANGE 90 WEST, OF THE SIXTH PRINCIPAL MERIDIAN, WYOMING.

DEPENDENT RESURVEY

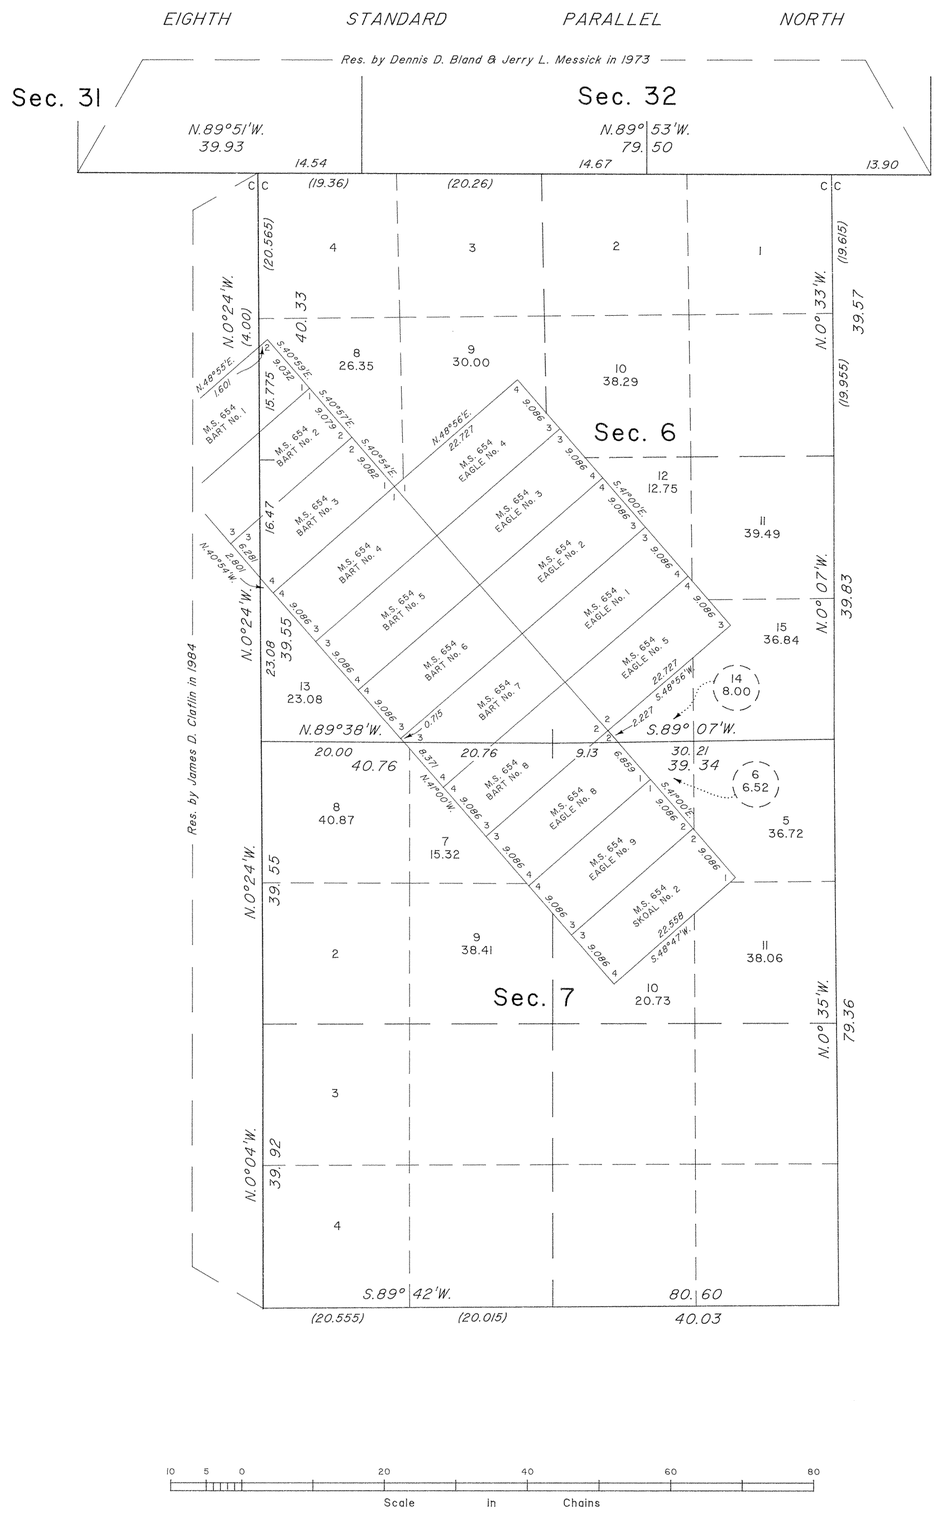

True Meridian

Mean magnetic declination 14°E.

Reference should be made to Sheet No. 1 for Survey information.

UNITED STATES DEPARTMENT OF THE INTERIOR
BUREAU OF LAND MANAGEMENT

Cheyenne, Wyoming February 24, 1989

This plat is strictly conformable to the approved field notes, and the survey, having been correctly executed in accordance with the requirements of law and the regulations of this Bureau, is hereby accepted.

For the Director

Richard L. Oakes

Chief Cadastral Surveyor for Wyoming

W.H.B.

1387 C

Click Here for Field Notes

(19)

1889

46

TOWNSHIP Nº 32 NORTH, RANGE Nº 90 WEST of the 6TH Principal MERIDIAN.

Total number of Acres. 22992.36

Surveys Designated	By Whom Surveyed	Date of Contract	Amount of Surveys M/c	Ch	Lks	When Surveyed	Magnetic Declination
E. & W. Township lines	John L. Probst	July 11, 1882	17	72	30	Sept. 9 11, 12, 1882	16° 58' East
Subdivisions	" " "	" " "	59	74	66	Oct. 16-23, 1882	17° " "
Connections	" " "	" " "		98	90	" " "	
8th Stand. P.N.	" " "	" " "	5	78	72	Sept. 11, 1882	

The above Map of Township Nº 32 North Range Nº 90 West of the Sixth Principal Meridian Wyoming Territory is strictly conformable to the field notes of the survey thereof on file in this Office, which have been examined and approved

Surveyor Generals Office,
Cheyenne Wyoming
April 4th 1883

Edw. C. Davis
Asst. Gen'l

1387

A. Gast & Co. St. Louis Mo.

32-90

(19)
Indexed

Click Here for Field Notes

1910

52

EXTERIOR LINES.

Scale 3 miles to 1 in Mag. Var East.—

Surveys designated	By whom surveyed	Date of contract.	Amt. of surveys			When surveyed.
			Mile.	chs.	lks.	
Exterior lines.	John L. Propst	July 11, 1882.	59	72	50	Sept. 8-15, 1882
Connections.	- - -	- - -		54	55	- - -

I hereby certify that the above diagram of the Exterior lines of Tps. No. 31 & 32 N., Rgs. 89, 90, 91 & 92 West of the 6th Principal Meridian, Wyoming Territory, is strictly conformable to the field notes of the survey thereof on file in this Office, which have been examined and approved.

Surveyor Generals Office.
Cheyenne Wyo. April 4th 1883.

Edw. C. Dana
Surveyor General

1405

Township 32 North, Range 90 West, Sixth Principal Meridian, Wyoming

Click on the survey number to view the plat(s).

Mineral Survey No.	Section																																		
	1	2	3	4	5	6	7	8	9	10	11	12	13	14	15	16	17	18	19	20	21	22	23	24	25	26	27	28	29	30	31	32	33	34	35	36
610		X	X																																	
634		X	X							X	X																									
654						X																														
726	X																																			
731		X								X	X	X	X	X	X																					
732										X			X	X	X	X																				