Click Here for Field Notes

ORIGINAL

TOWNSHIP 33 NORTH, RANGE 100 WEST, OF THE SIXTH PRINCIPAL MERIDIAN, WYOMING.

DEPENDENT RESURVEY AND SUBDIVISION OF SECTIONS

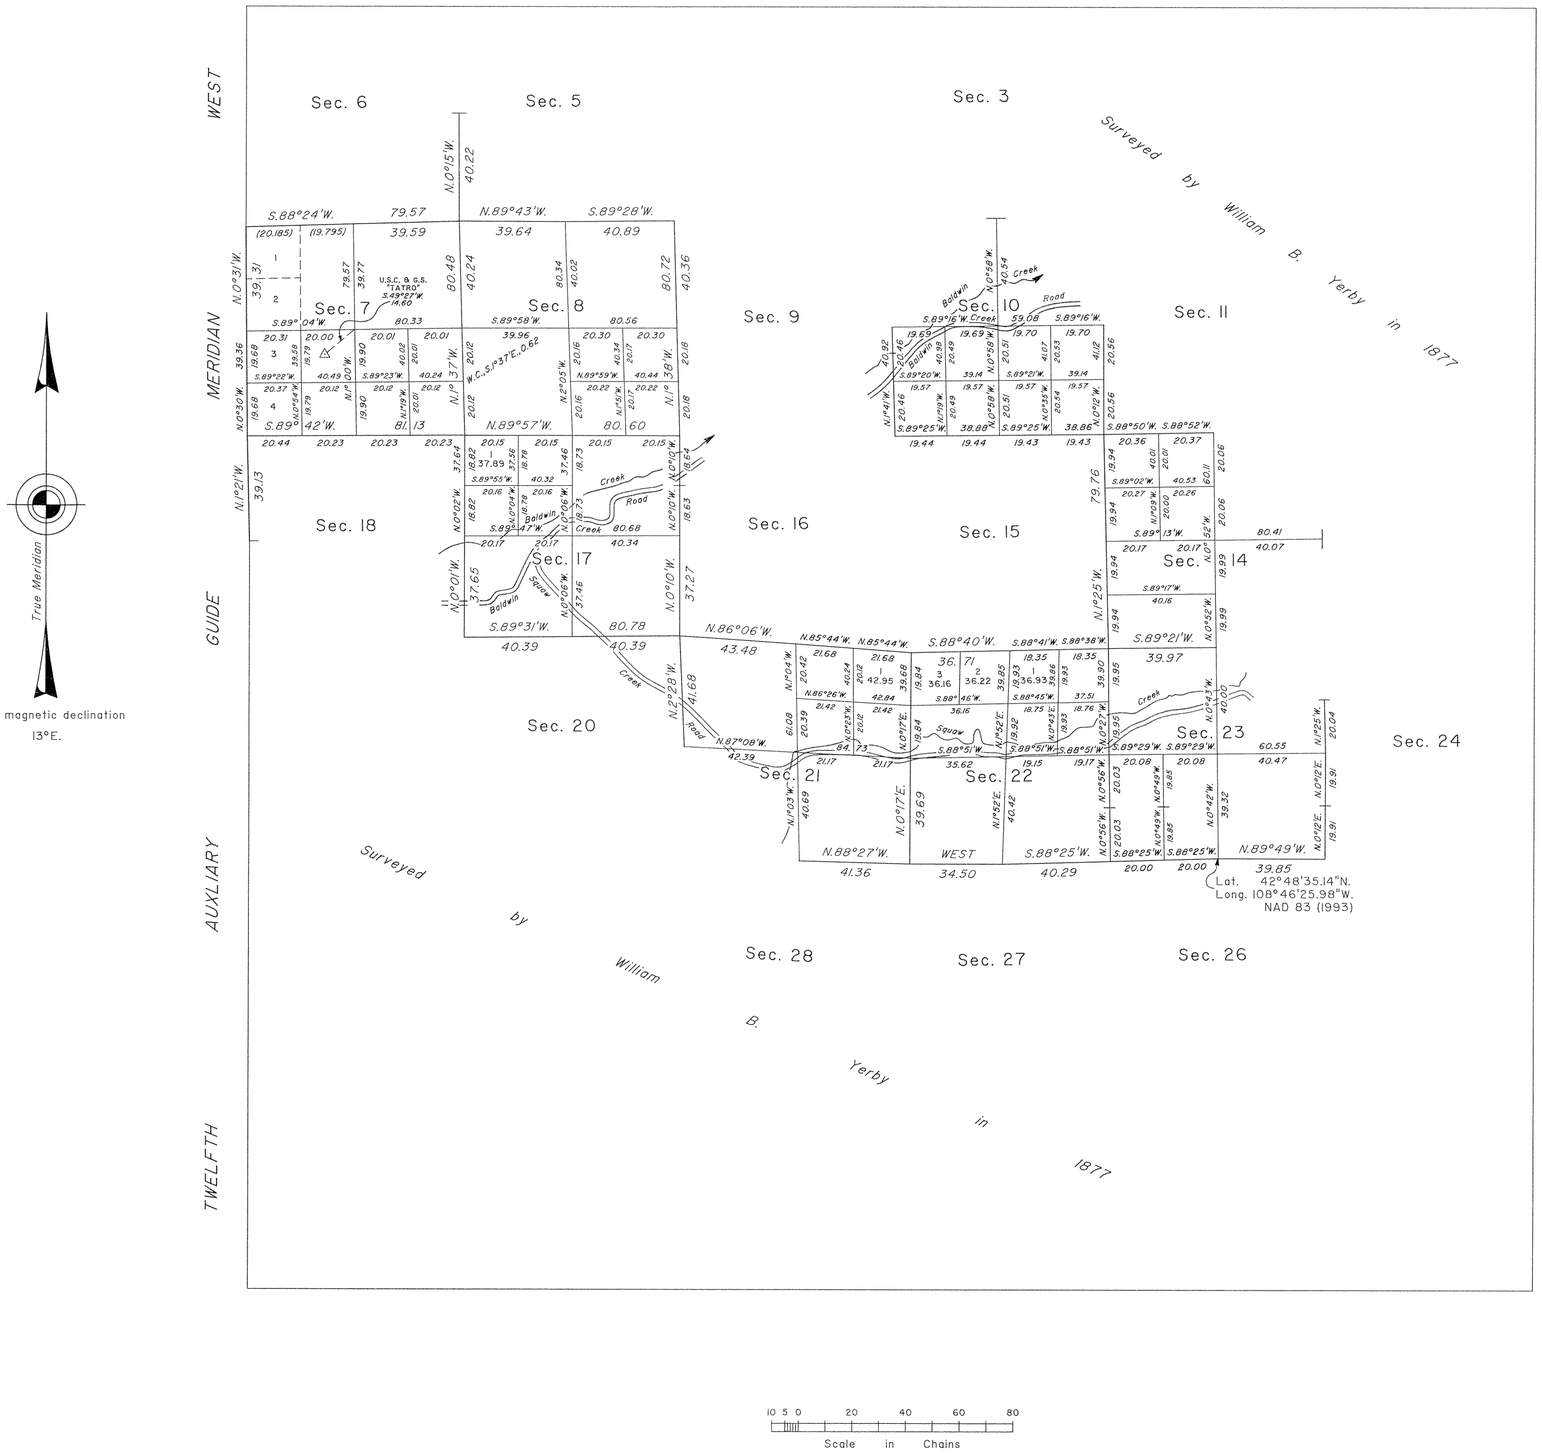

A history of surveys is contained in the field notes.

This plat represents the dependent resurvey of a portion of the Twelfth Auxiliary Guide Meridian West, through T. 33 N., between Rs. 100 and 101 W, and a portion of the subdivisional lines, designed to restore the corners in their true original locations according the best available evidence, and the subdivision of certain sections, T. 33 N., R. 100 W., Sixth Principal Meridian, Wyoming.

The lottings and areas are as shown on the plat approved November 23, 1877.

Survey executed by Lynn A. Forbes, Cadastral Surveyor, beginning March 22, 1999, and completed June 21, 1999, pursuant to Special Instructions dated January 14, 1999, for Group No. 660, Wyoming.

UNITED STATES DEPARTMENT OF THE INTERIOR
BUREAU OF LAND MANAGEMENT

Cheyenne, Wyoming January 23, 2002

This plat is strictly conformable to the approved field notes, and the survey, having been correctly executed in accordance with the requirements of law and the regulations of this Bureau, is hereby accepted.

For the Director

John P. Lee

Chief Cadastral Surveyor for Wyoming

W.H.B.

OFFICIALLY FILED: February 6, 2002