Click Here for Field Notes

7488

ORIGINAL

TOWNSHIP 33 NORTH, RANGE 90 WEST, OF THE SIXTH PRINCIPAL MERIDIAN, WYOMING.

DEPENDENT RESURVEY

IN 4 SHEETS

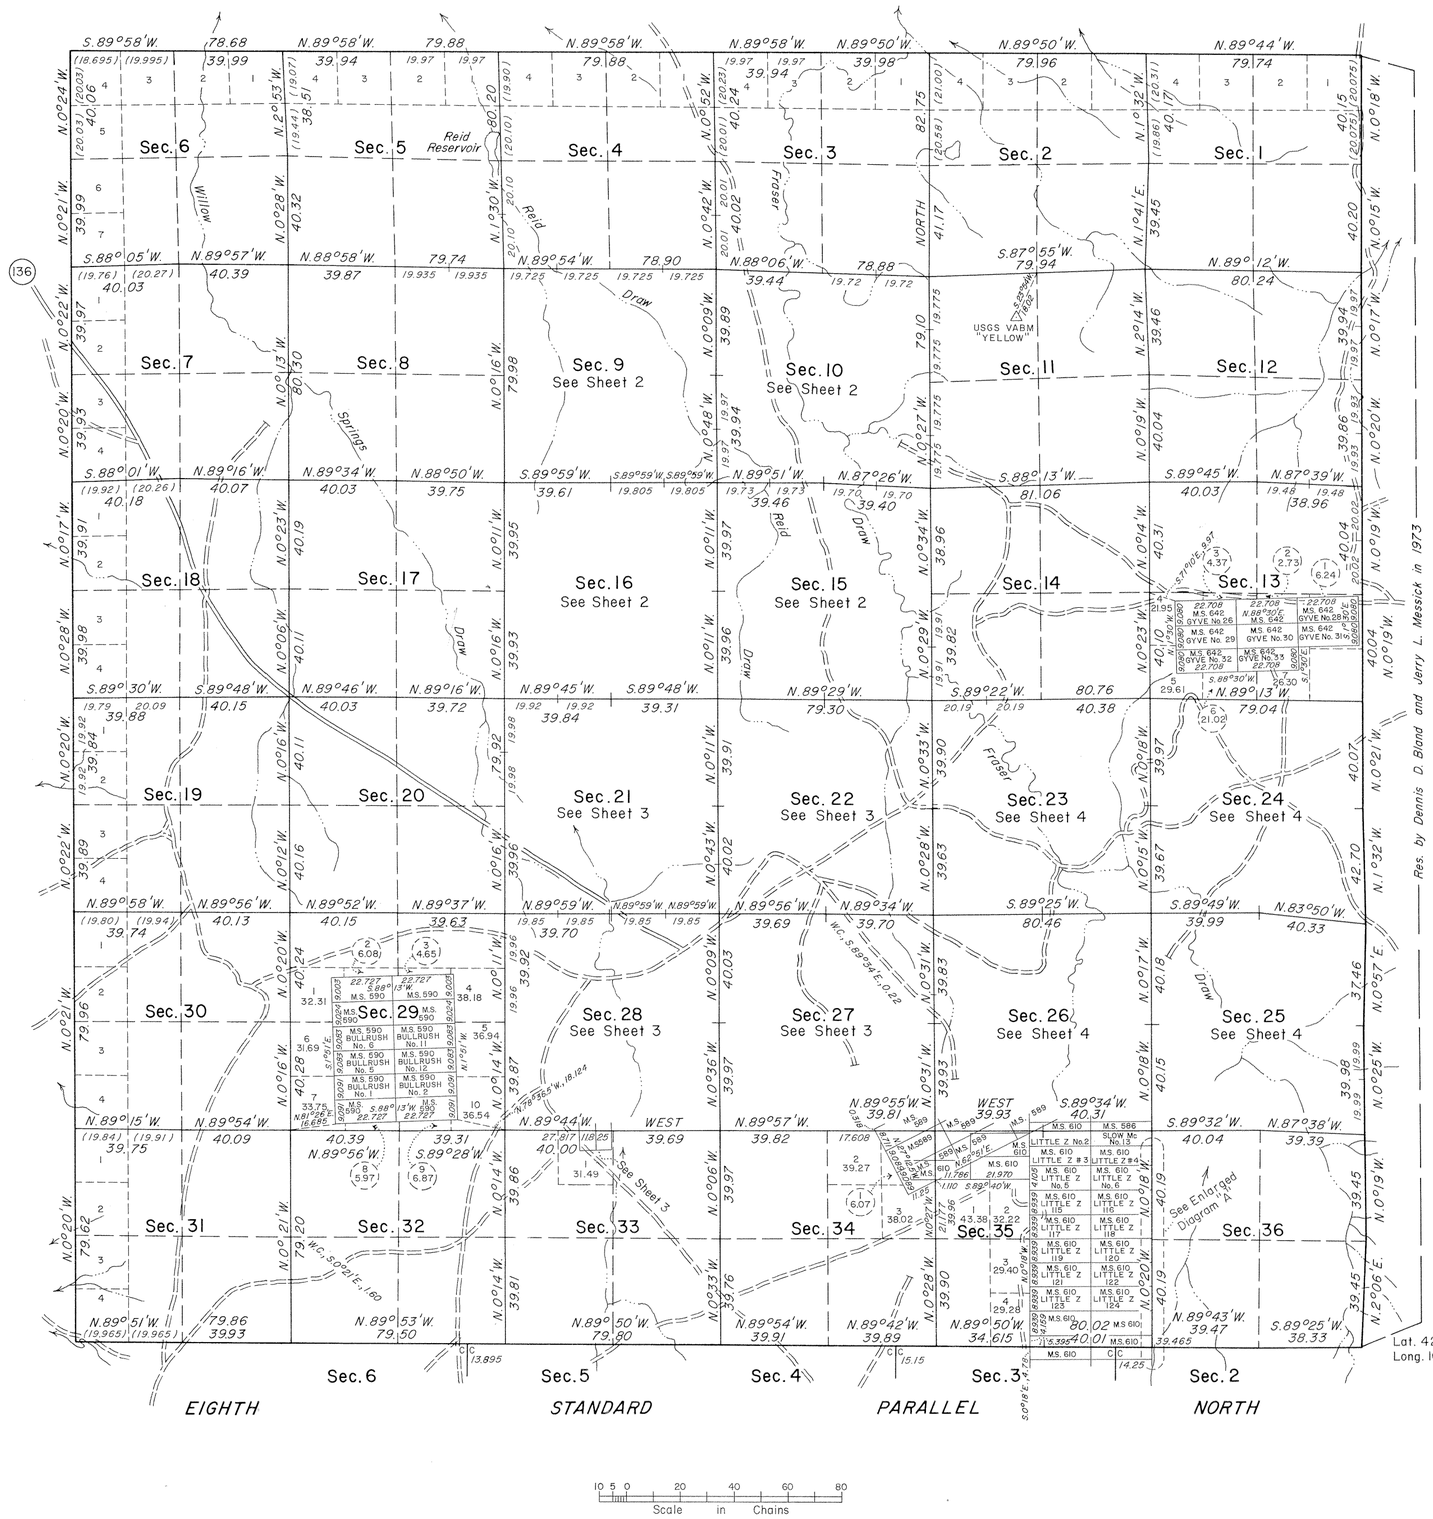

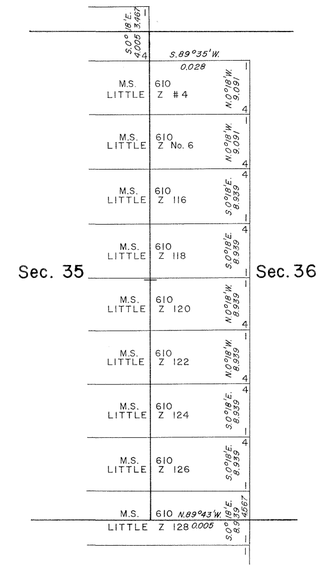

ENLARGED DIAGRAM "A"
NOT TO SCALE

A history of surveys is contained in the field notes.

This plat, in four sheets, represents the dependent resurvey of the Eighth Standard Parallel North, through R. 90 W., the west and north boundaries and subdivisional lines, designed to restore the corners in their true original locations according to the best available evidence, T. 33 N., R. 90 W., Sixth Principal Meridian, Wyoming.

Except as indicated hereon, lottings and areas are as shown on the plat approved October 18, 1893.

Survey executed by Dennis D. Bland, Supervisory Cadastral Surveyor and Jerry L. Messick, Cadastral Surveyor, beginning May 30, 1973, and completed July 13, 1973, pursuant to Special Instructions dated February 21, 1973, for Group No. 351, Wyoming.

UNITED STATES DEPARTMENT OF THE INTERIOR
BUREAU OF LAND MANAGEMENT
Denver, Colorado March 10, 1980

This plat is strictly conformable to the approved field notes, and the survey, having been correctly executed in accordance with the requirements of law and the regulations of this Bureau, is hereby accepted.

For the Director

Chief, Cadastral Survey
Examination and Approval Staff

W.H.B.

2650A

7489

ORIGINAL

TOWNSHIP 33 NORTH, RANGE 90 WEST OF THE SIXTH PRINCIPAL MERIDIAN, WYOMING.

DEPENDENT RESURVEY

IN 4 SHEETS

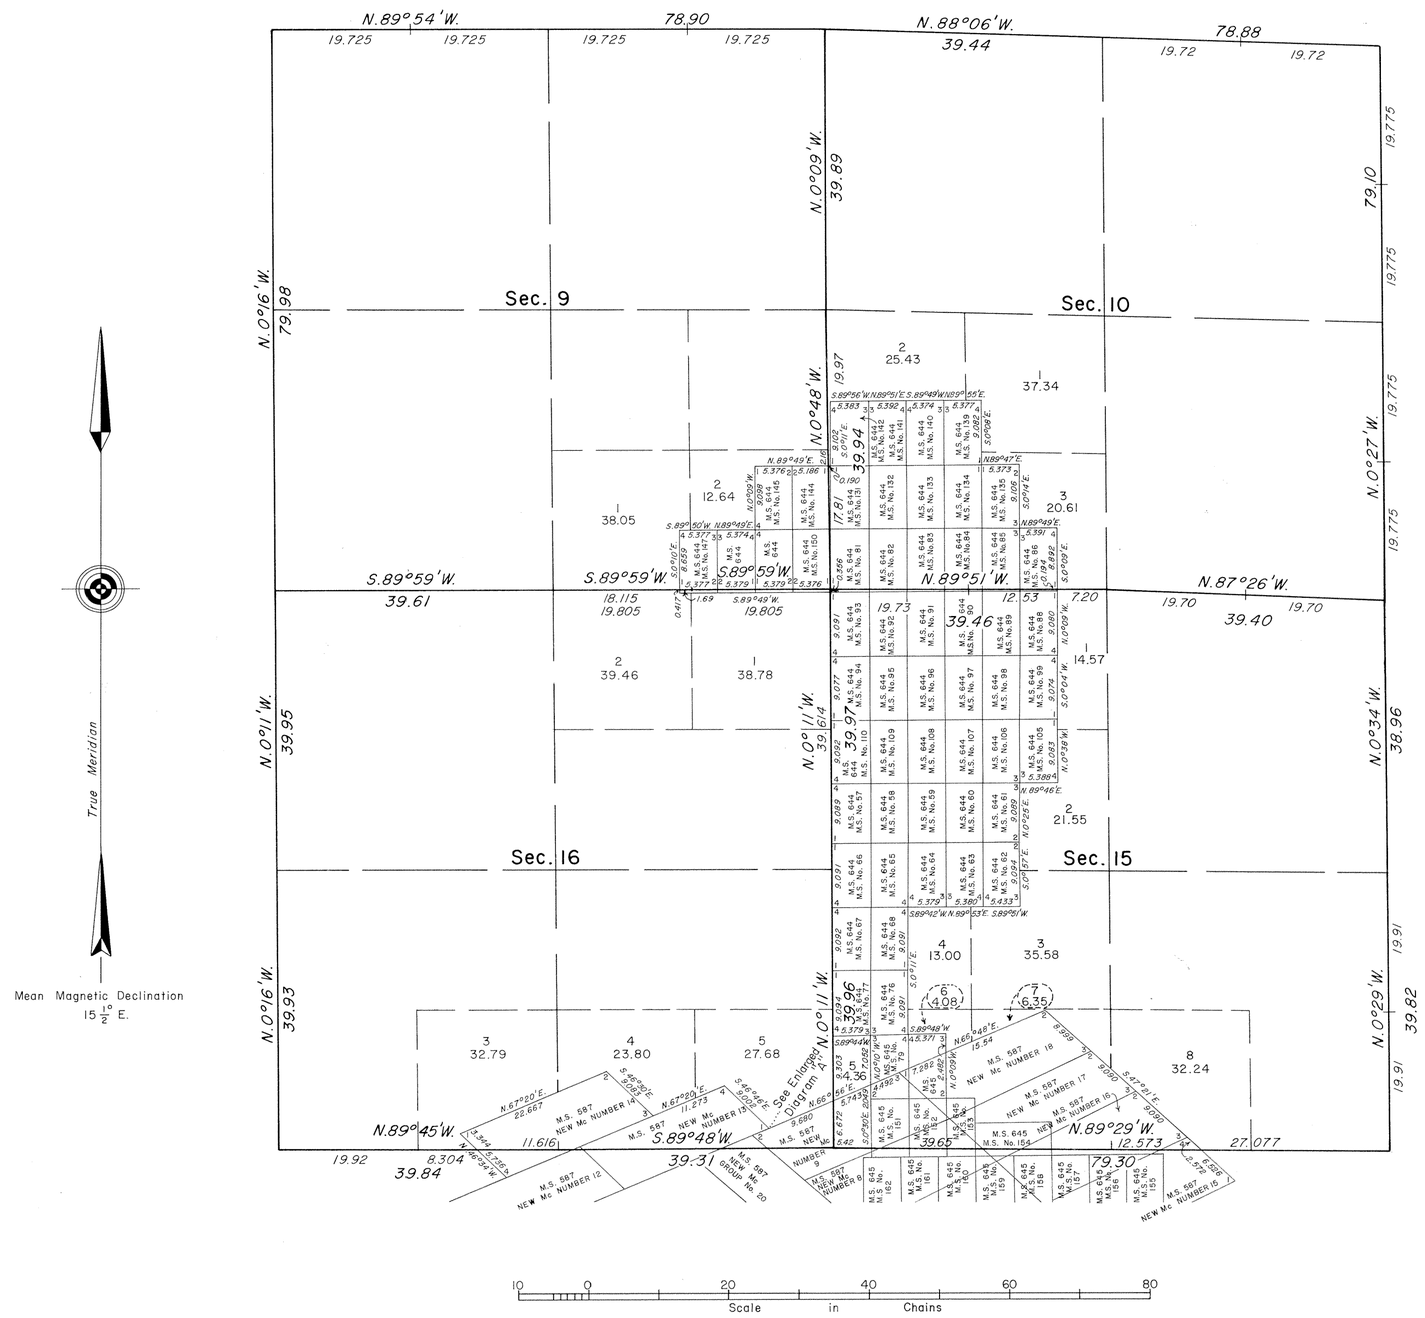

ENLARGED DIAGRAM "A"

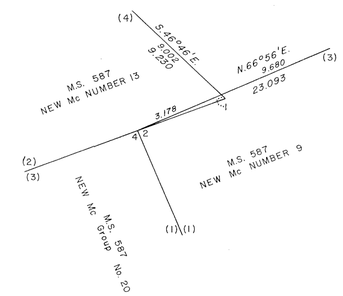

(NOT TO SCALE)

Reference should be made to Sheet No. 1 for survey information.

UNITED STATES DEPARTMENT OF THE INTERIOR
BUREAU OF LAND MANAGEMENT
Denver, Colorado March 10, 1980

This plat is strictly conformable to the approved field notes, and the survey, having been correctly executed in accordance with the requirements of law and the regulations of this Bureau, is hereby accepted.

For the Director

Chief, Cadastral Survey
Examination and Approval Staff

W.H.B.

26508

7490

ORIGINAL

TOWNSHIP 33 NORTH, RANGE 90 WEST, OF THE SIXTH PRINCIPAL MERIDIAN, WYOMING.

DEPENDENT RESURVEY

IN 4 SHEETS

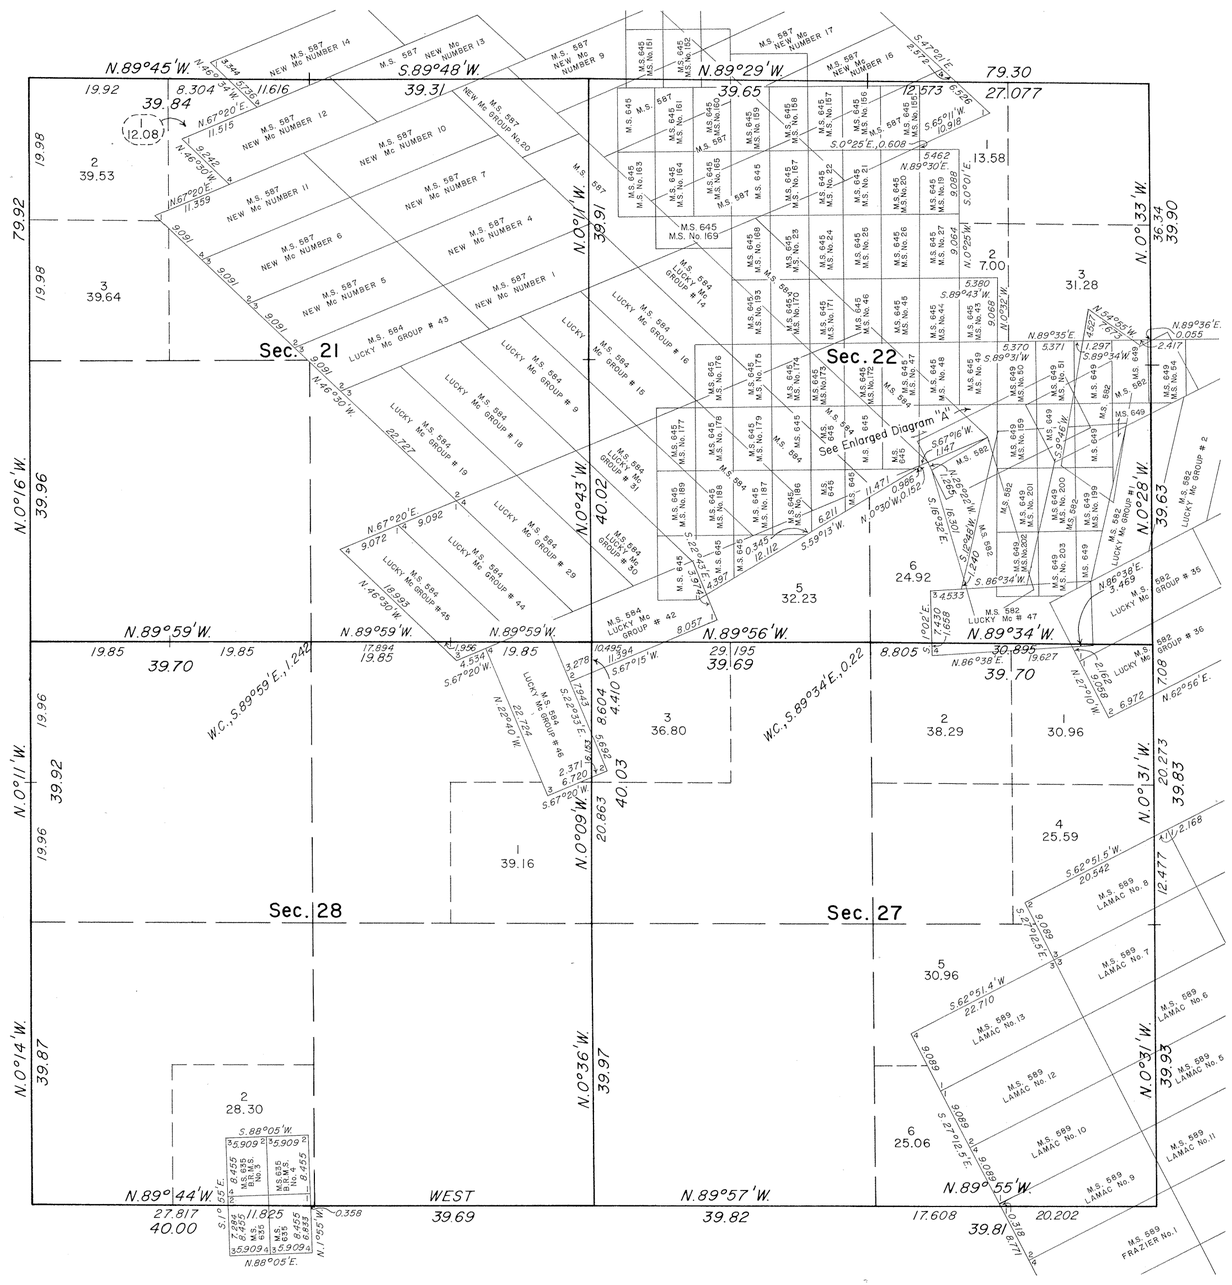

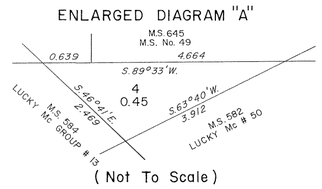

Mean Magnetic Declination
$15\frac{1}{2}°$ E.

10 5 0 20 40 60 80
Scale in Chains

Reference should be made to Sheet No. 1 for survey information.

UNITED STATES DEPARTMENT OF THE INTERIOR
BUREAU OF LAND MANAGEMENT
Denver, Colorado March 10, 1980

This plat is strictly conformable to the approved field notes, and the survey, having been correctly executed in accordance with the requirements of law and the regulations of this Bureau, is hereby accepted.

For the Director

D. Voorhees

Chief, Cadastral Survey
Examination and Approval Staff

W.H.B.

2650 C

7491

ORIGINAL

TOWNSHIP 33 NORTH, RANGE 90 WEST OF THE SIXTH PRINCIPAL MERIDIAN, WYOMING.

DEPENDENT RESURVEY

IN 4 SHEETS

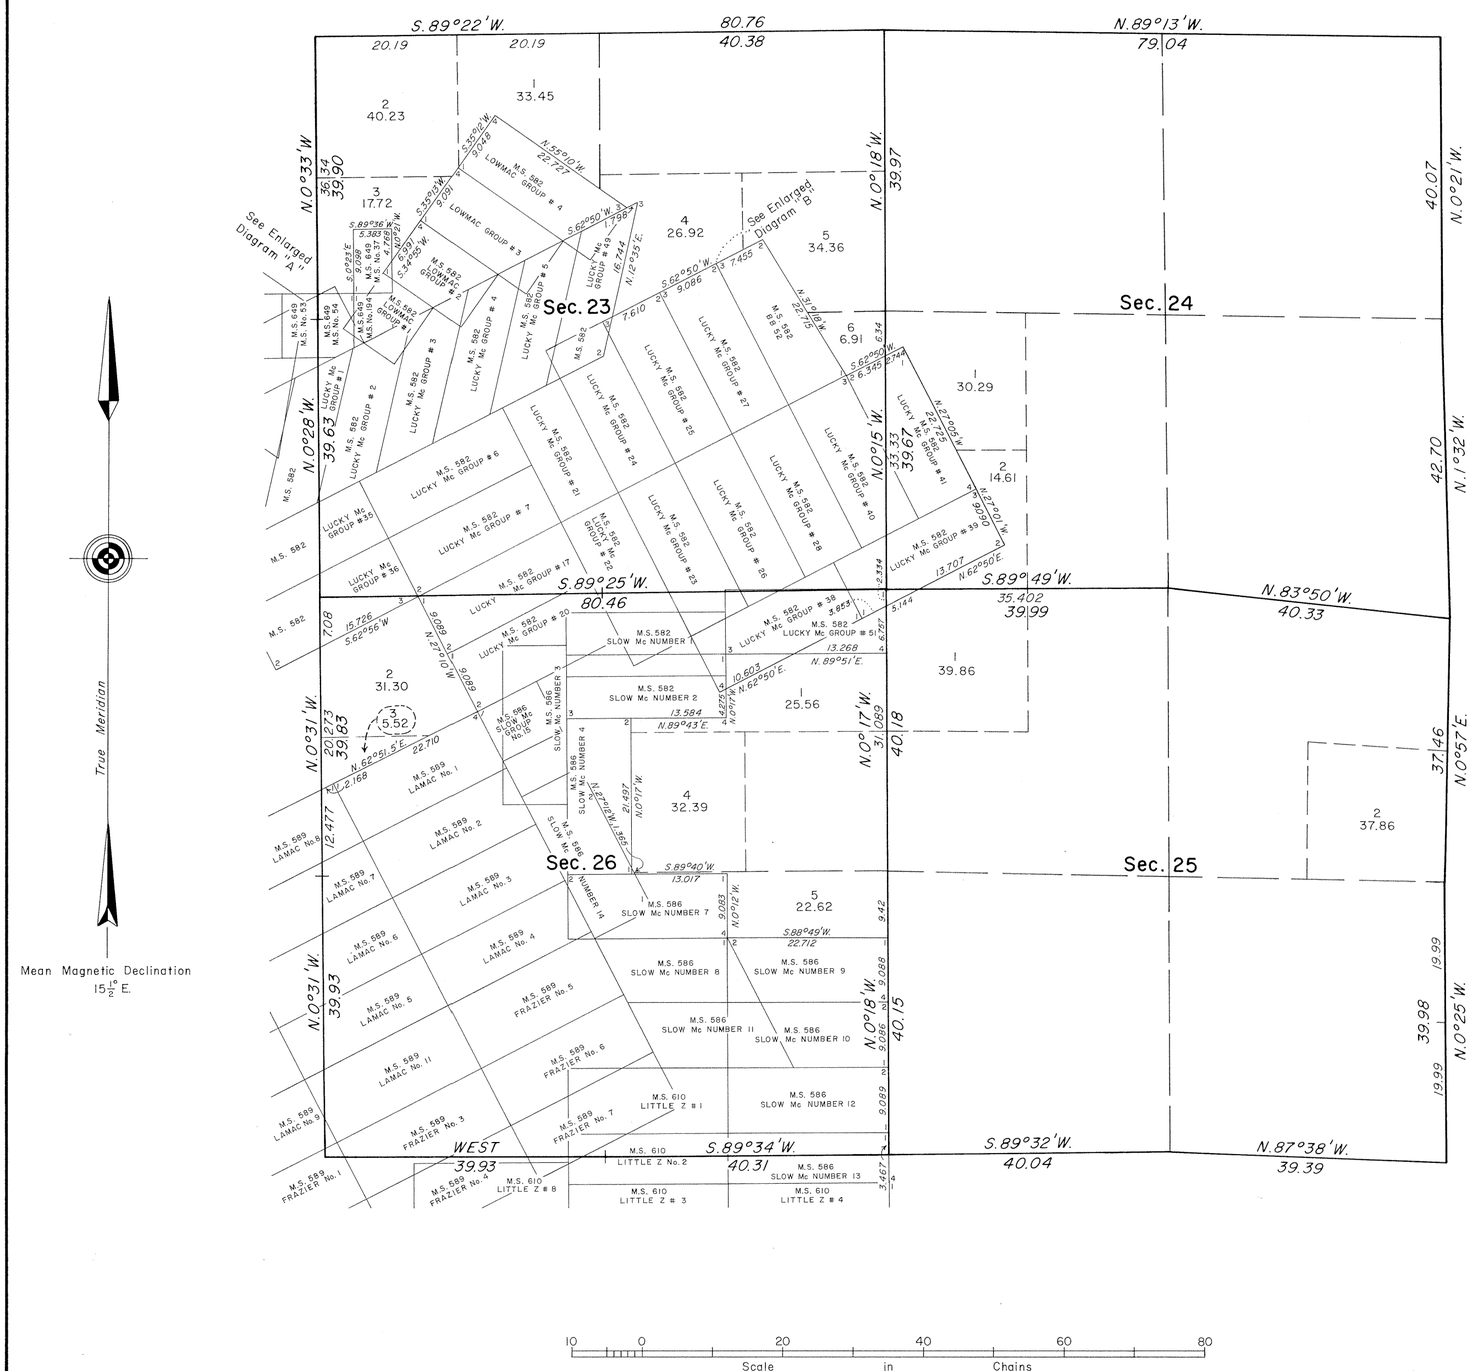

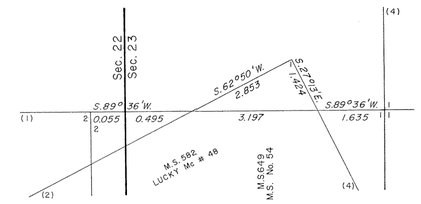

ENLARGED DIAGRAM "A"
NOT TO SCALE

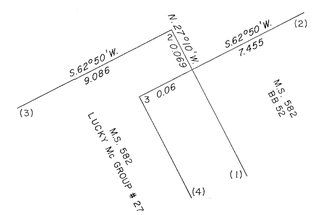

ENLARGED DIAGRAM "B"
NOT TO SCALE

Reference should be made to Sheet No. 1 for survey information.

UNITED STATES DEPARTMENT OF THE INTERIOR
BUREAU OF LAND MANAGEMENT
Denver, Colorado March 10, 1980

This plat is strictly conformable to the approved field notes, and the survey, having been correctly executed in accordance with the requirements of law and the regulations of this Bureau, is hereby accepted.

For the Director

Chief, Cadastral Survey
Examination and Approval Staff

W.H.B.

2650D

7494

ORIGINAL

TOWNSHIP 33 NORTH, RANGE 90 WEST, OF THE SIXTH PRINCIPAL MERIDIAN, WYOMING.

SUPPLEMENTAL PLAT OF SECTION 16

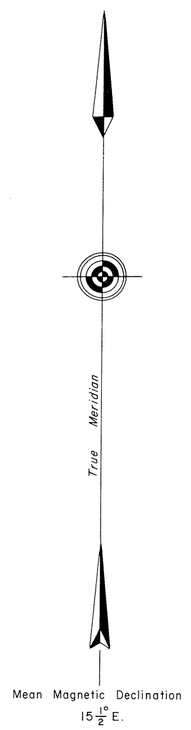

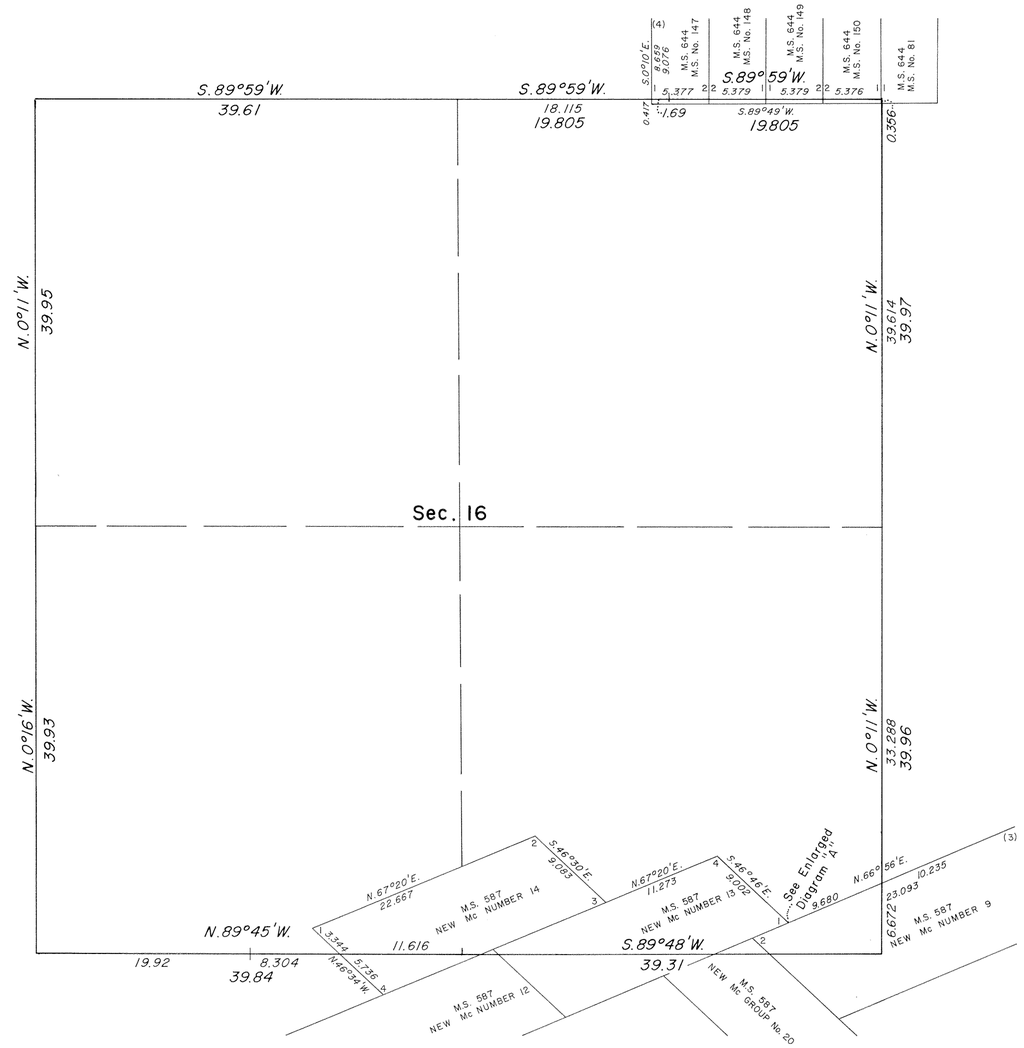

ENLARGED DIAGRAM "A"

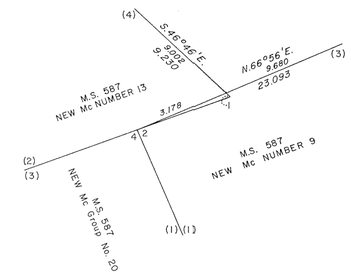

(NOT TO SCALE)

This plat corrects the lotting and areas of Section 16, T. 33 N., R. 90 W., Sixth Principal Meridian, Wyoming, shown on the plat (Sheet 2 of 4) accepted March 10, 1980. The areas are as shown on the plat approved October 18, 1893.

UNITED STATES DEPARTMENT OF THE INTERIOR
BUREAU OF LAND MANAGEMENT
Denver, Colorado May 14, 1980

This plat correcting the lottings and areas, is based upon the official records, and having been correctly prepared in accordance with the regulations of this Bureau, is hereby accepted.

For the Director

Chief, Cadastral Survey
Examination and Approval Staff

10 5 0 20 40 60 80
Scale in Chains

W.H.B.

2650D

Click Here for Field Notes

4557

Township No. 33 North Range No. 90 West of the 6th Principal Meridian

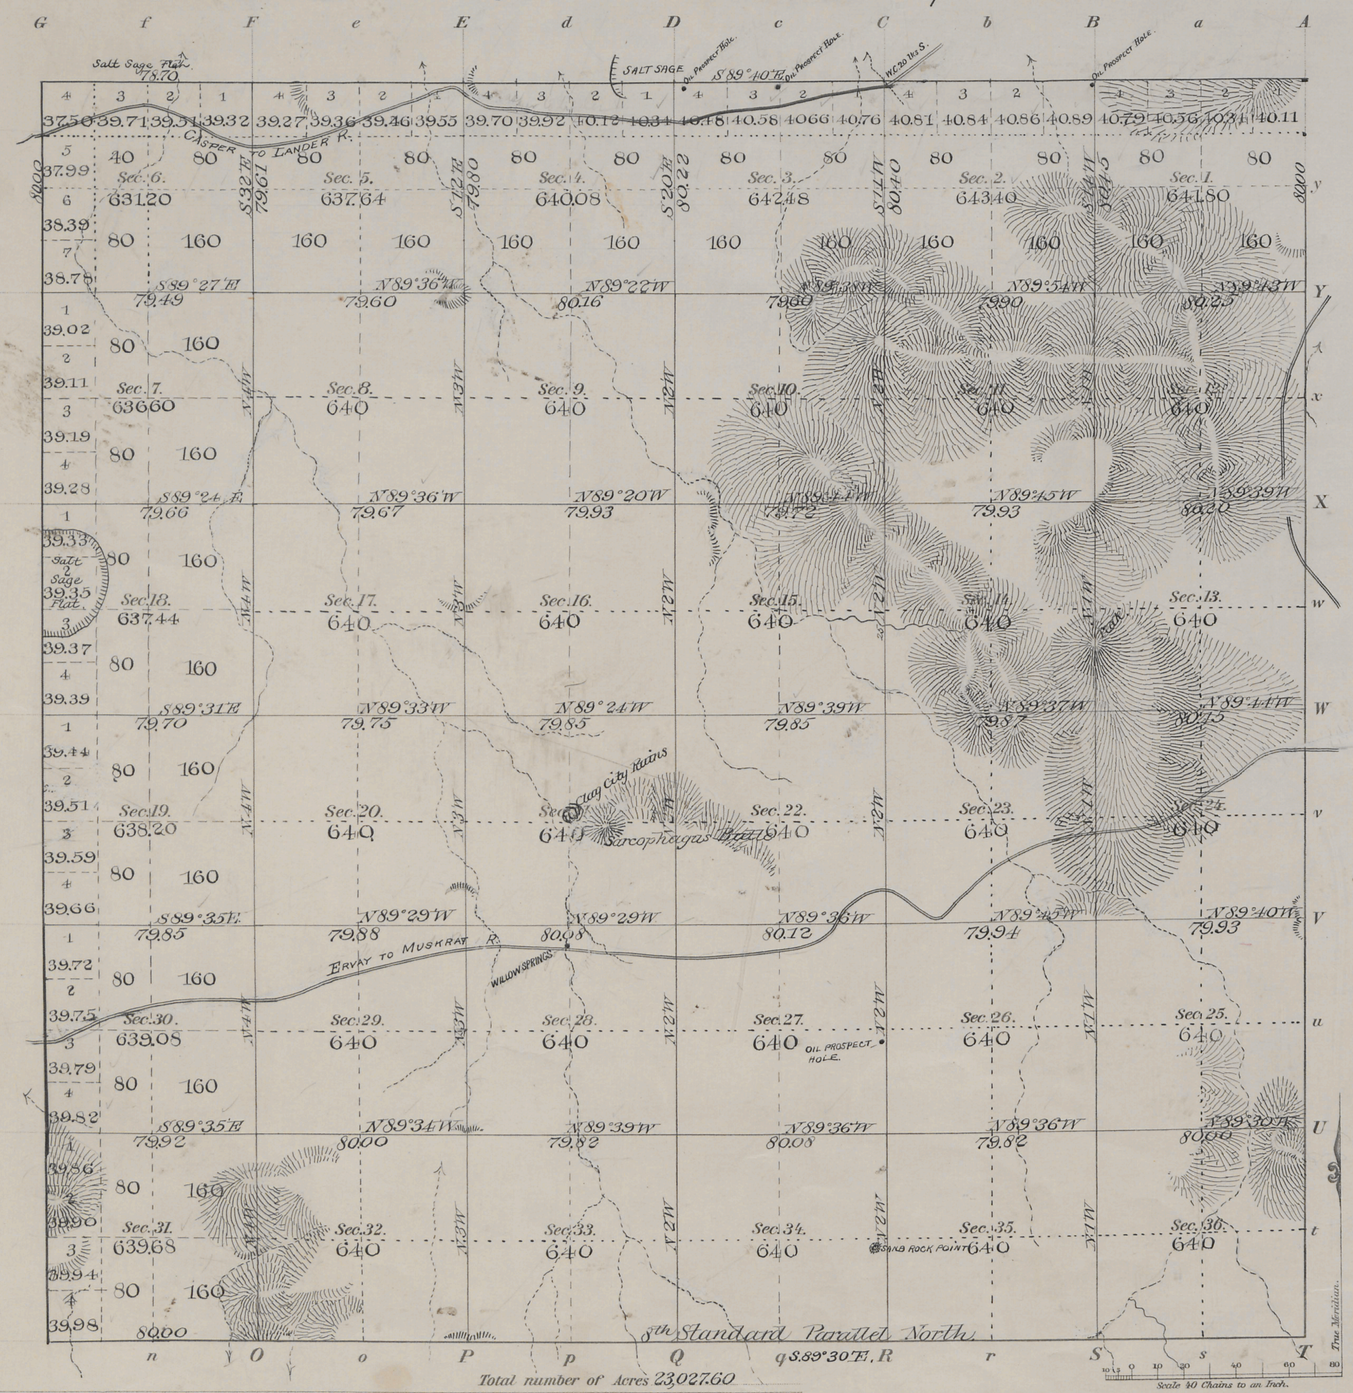

Total number of Acres 23,027.60

Meanders of								
Posts	Courses	Ch.s Lk.s	Posts	Courses	Ch.s Lk.s	Posts	Courses	Ch.s Lk.s

Subdivision lines at intermediate rates 5 mls. 52 chs. 05 lks.
" " " minimum " 54 " 25 " 15 "

Surveys Designated	By Whom Surveyed	Date of Contract	Amount of Surveys M.	Ch.s	Lk.s	When Surveyed	Magnetic Declination
Township lines							
Subdivisions	Coleman & Gilcrest	Sept 2, 1892	59	77	20	May 5-9, 1893	16° 30' East

The above Map of Township No. 33 North of Range No. 90 West of the 6th Principal Meridian, Wyoming, is strictly conformable to the field notes of the survey thereof on file in this Office, which have been examined and approved.

Surveyor General's Office
Cheyenne Wyo. Oct. 18th 1893

Wm. A. Richards
Sur. Genl.

2650

33-90

Click Here for Field Notes | Retracement Notes, All or Part

4586

32 54

EXTERIOR LINES

Scale 1 inch = 2 Miles

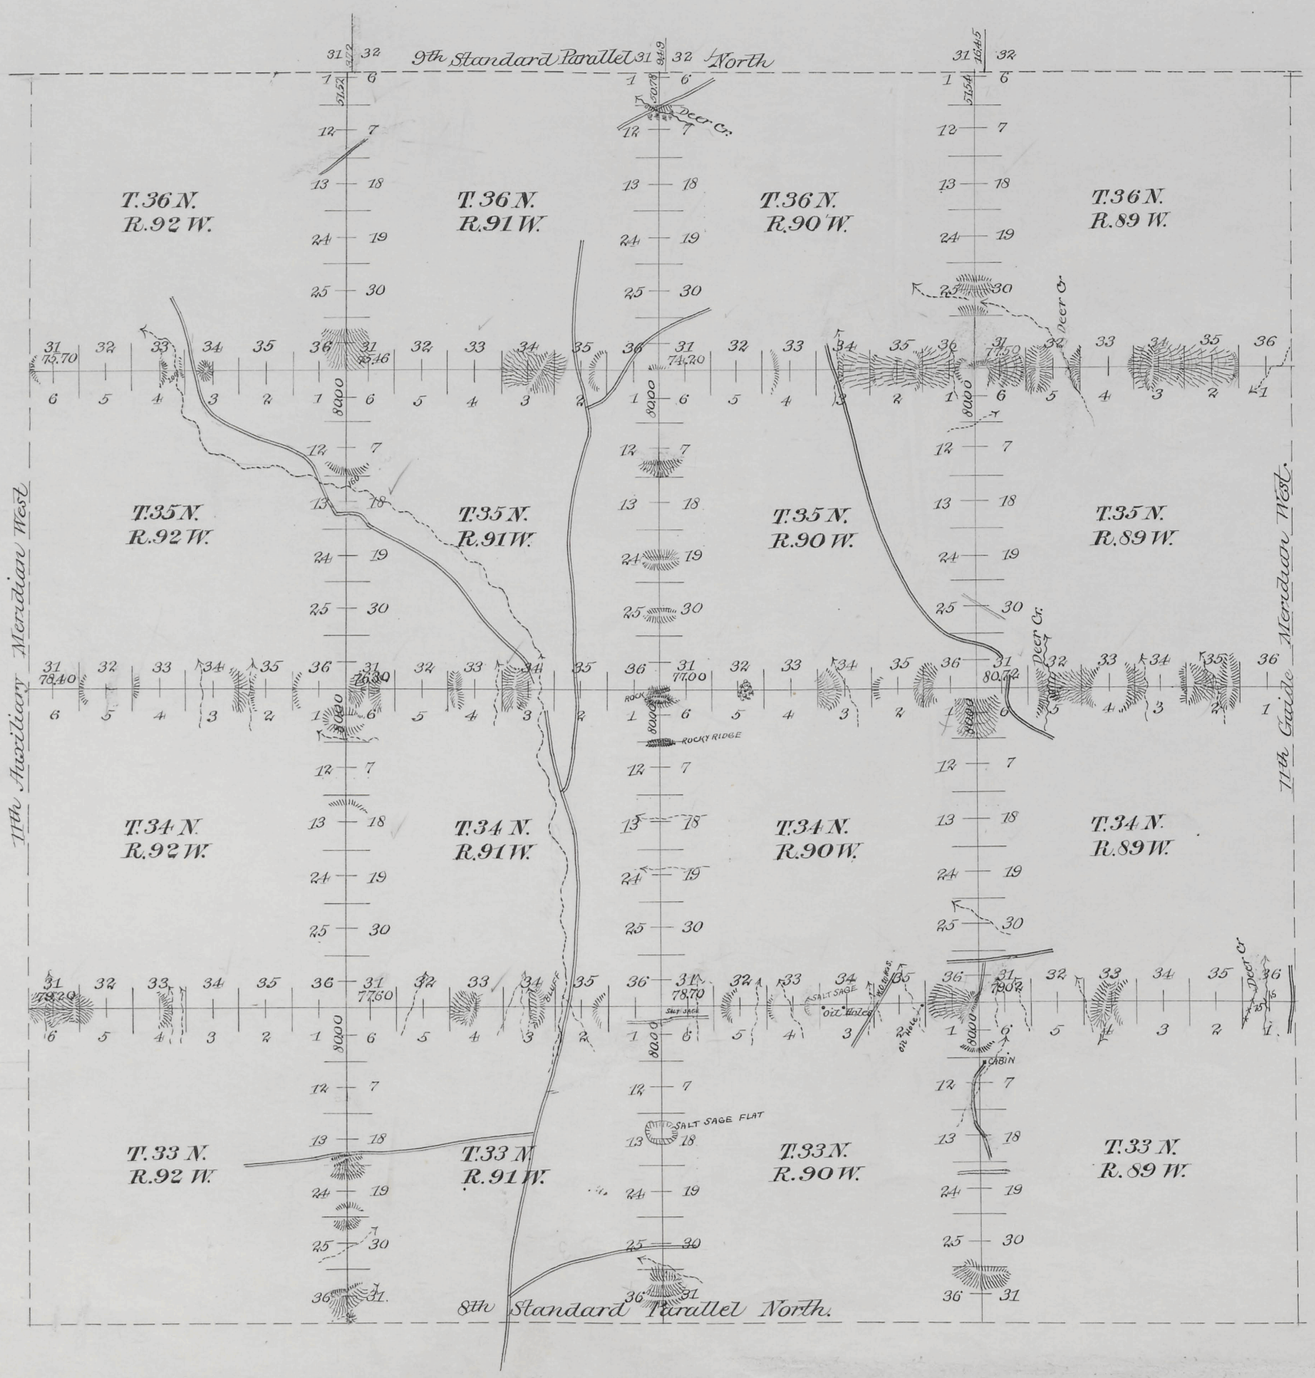

Township lines at intermediate rates 1 mls 25 chs 00 lks
" " " minimum " 141" 18" 64"

	Minimum	Intermediate
33-92	11 - 79.20	
34-92	11 - 78.40	
35-92	11 - 75.70	
36-92	5 - 51.52	
33-91	11 - 77.60	
34-91	11 - 76.30	
35-91	11 - 75.46	
36-91	5 - 50.78	
33-90	11 - 78.70	
34-90	11 - 77.00	
35-90	11 - 74.20	
36-90	5 - 51.54	
33-89	5 - 47.02	0 - 32.00
34-89	5 - 7.72	0 - 73.00
35-89	5 - 77.50	
36-89		

Surveys Designated	By Whom Surveyed	Date of Contract	Amount of Surveys M	Chs	Lks	When Surveyed	Magnetic Declination
Exterior Lines	Coleman & Gilcrest	Sept. 2, 1892	142	43	64	April 20 June 6-93	16°30'-16°48' E

2679

The above diagram of the Exterior Lines of Townships 33, 34, 35 and 36 North, of Ranges 89, 90, 91 and 92 West of the 6th Principal Meridian Wyoming, is strictly conformable to the field notes of the survey thereof on file in this office which have been examined and approved.

Surveyor General's Office
Cheyenne Wyo. Oct 18th 1893

Wm N. Richards
Surveyor General.

(19)

Indexed

1911

Click Here for Field Notes

Retracement Notes, All or Part

53

8TH. STANDARD PARALLEL NORTH

From the 11th Guide Mer.dn. West to the 11th Auxiliary Mer.dn. West between Tps. 32 & 33 N., Ranges 89 to 92 inclusive West of the 6th Principal Meridian, Wyoming Territory -

Course N. 89°54' W.

Scale 40 chains to an inch -

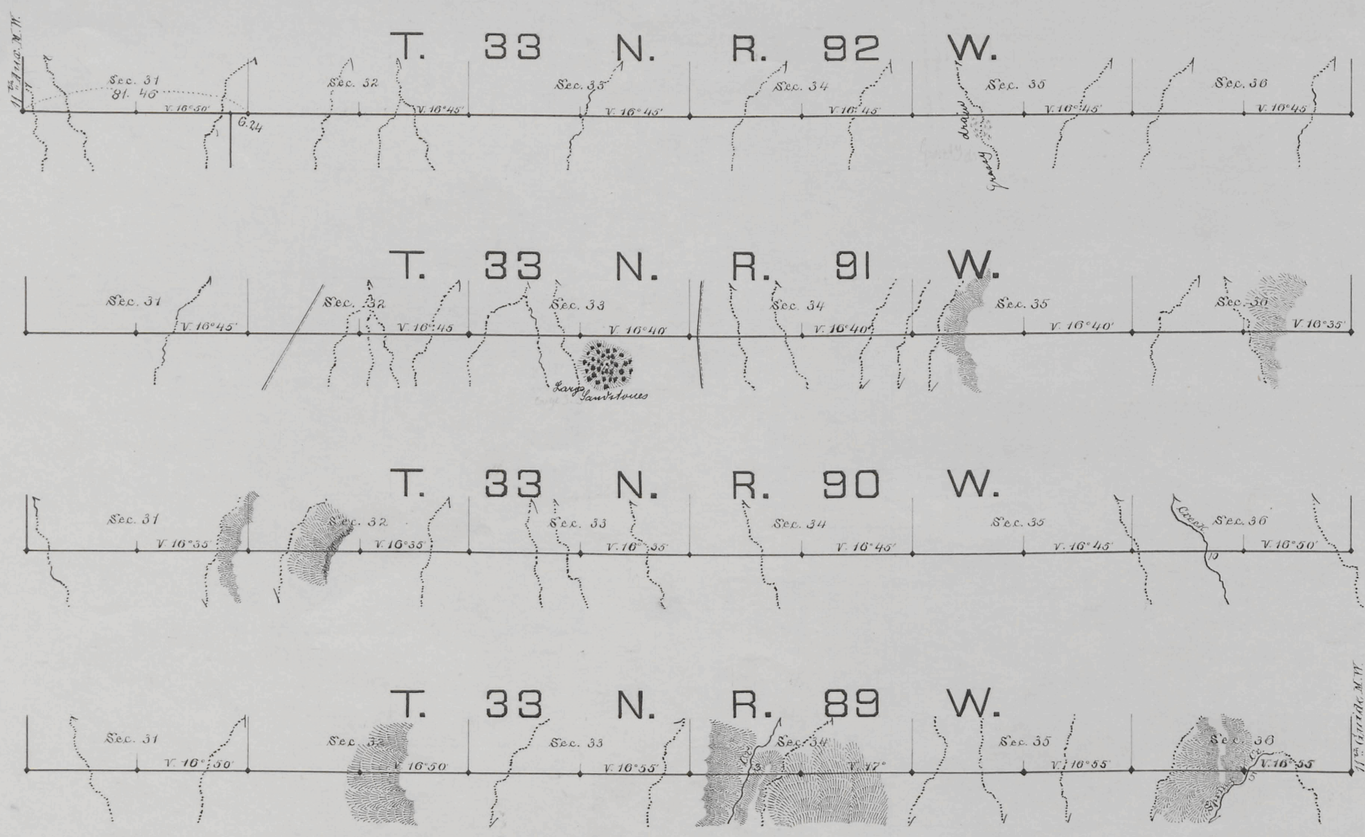

Magnetic Variation East

Surveys designated.	By whom surveyed	Date of Contract	Amount of Surveys			When surveyed.
			miles	chs	lks	
8th Stand. Par.l North	John L. Proper,	July 14th 1882	24	01	46	Aug.t 30th to Sept. 5th, 1882.

I hereby certify that the above diagram of the 8th Standard Parallel North, from the 11th Guide Meridian West to the 11th Auxiliary Mer.dn West between Townships 32 & 33 N. in Ranges 89 to 92 W. inclusive is strictly conformable to the field notes of the survey thereof on file in this office, which have been examined and approved

Surveyor-General's Office

Cheyenne Wyo. April 11th 1883.

Edw. C. David

Surveyor-General.

1406

Township 33 North, Range 90 West, Sixth Principal Meridian, Wyoming

Click on the survey number to view the plat(s).

Mineral Survey No.	Section 1	2	3	4	5	6	7	8	9	10	11	12	13	14	15	16	17	18	19	20	21	22	23	24	25	26	27	28	29	30	31	32	33	34	35	36
582																						X	X	X	X	X	X									
584																					X	X					X	X								
586																										X									X	
587															X	X					X	X														
589																										X	X							X	X	
590																													X							
610																										X								X	X	X
635																												X					X			
642													X																							
644									X	X					X	X																				
645															X							X														
649																						X	X													
726																															X	X				