Acces. 6317

Click Here for Field Notes

ORIGINAL

TOWNSHIP Nº 39 NORTH, RANGE Nº 91 WEST OF THE SIXTH PRINCIPAL MERIDIAN, WYOMING.

DEPENDENT RESURVEY

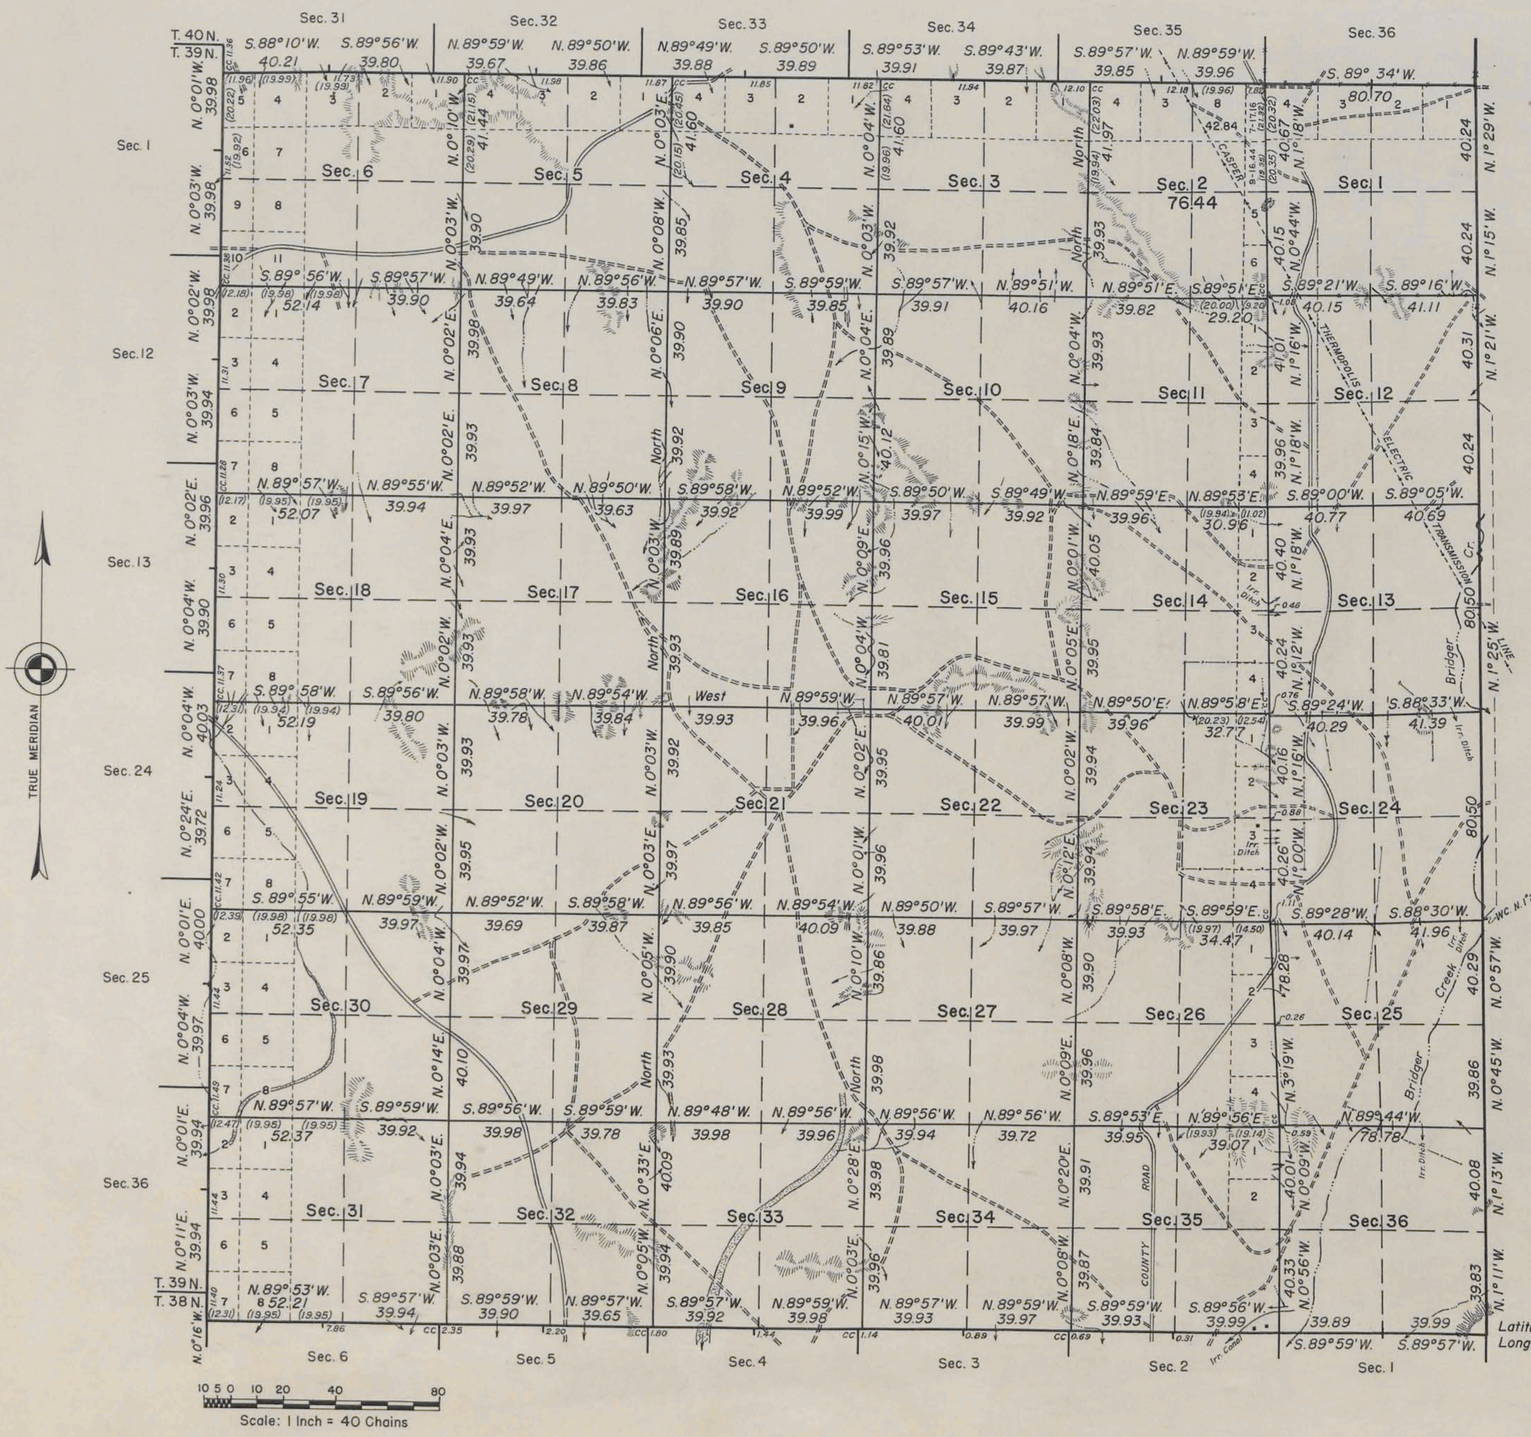

LINES DESIGNATED	BY WHOM SURVEYED	GROUP No.	DATE OF SPECIAL INSTRUCTIONS	WHEN SURVEYED	
				BEGUN	COMPLETED
Exterior	Ross W. Moor	188	February 19, 1941	June 3, 1941	August 6, 1941
Subdivisional	Anthony C. Kimmell	"	"	June 29, 1942	July 17, 1942

Area Resurveyed, 23,367.25 Acres.

RCM

MEMORANDUM

This plat of the resurvey of Township No. 39 North, Range No. 91 West, of the Sixth Principal Meridian, Wyoming, delineates a retracement and reestablishment of the lines of the original surveys as shown upon the plats approved June 25, 1891 and January 26, 1898, in their true original positions according to the best available evidence of the position of the original corners; all differences between the measurements shown on the original plats and those derived in the retracement have been distributed proportionally between accepted corners in accordance with surveying rules; reference will be made to the original plats for the showing of the areas and the more detailed descriptions of the various smaller subdivisions except in section 2 where new areas and designations are shown.

Resurvey authorized by General Land Office letter "E" dated August 18, 1939.

UNITED STATES DEPARTMENT OF THE INTERIOR

GENERAL LAND OFFICE

Denver, Colorado, May 3, 1944.

This plat of Township No. 39 North, Range No. 91 West, of the Sixth Principal Meridian, Wyoming, is strictly conformable to the field notes of the resurvey thereof which have been examined and approved.

C. C. Horton Jr.
Acting Supervisor of Surveys

Latitude 43°18' N.
Longitude 107°41' W.

Washington, D.C., May 12, 1944.

The survey represented by this plat having been correctly executed in accordance with the requirements of law and the regulations of this office, is hereby accepted.

Thos. C. Havell
Acting Assistant Commissioner.

M.L.

2484-B

Trans. to Cheyenne L. O.
Aug. 14, 1944.

39 - 91

33

Click Here for Field Notes

42

4302

Fractional Township No. 39 North, Range No. 91 West of the 6th Principal Meridian

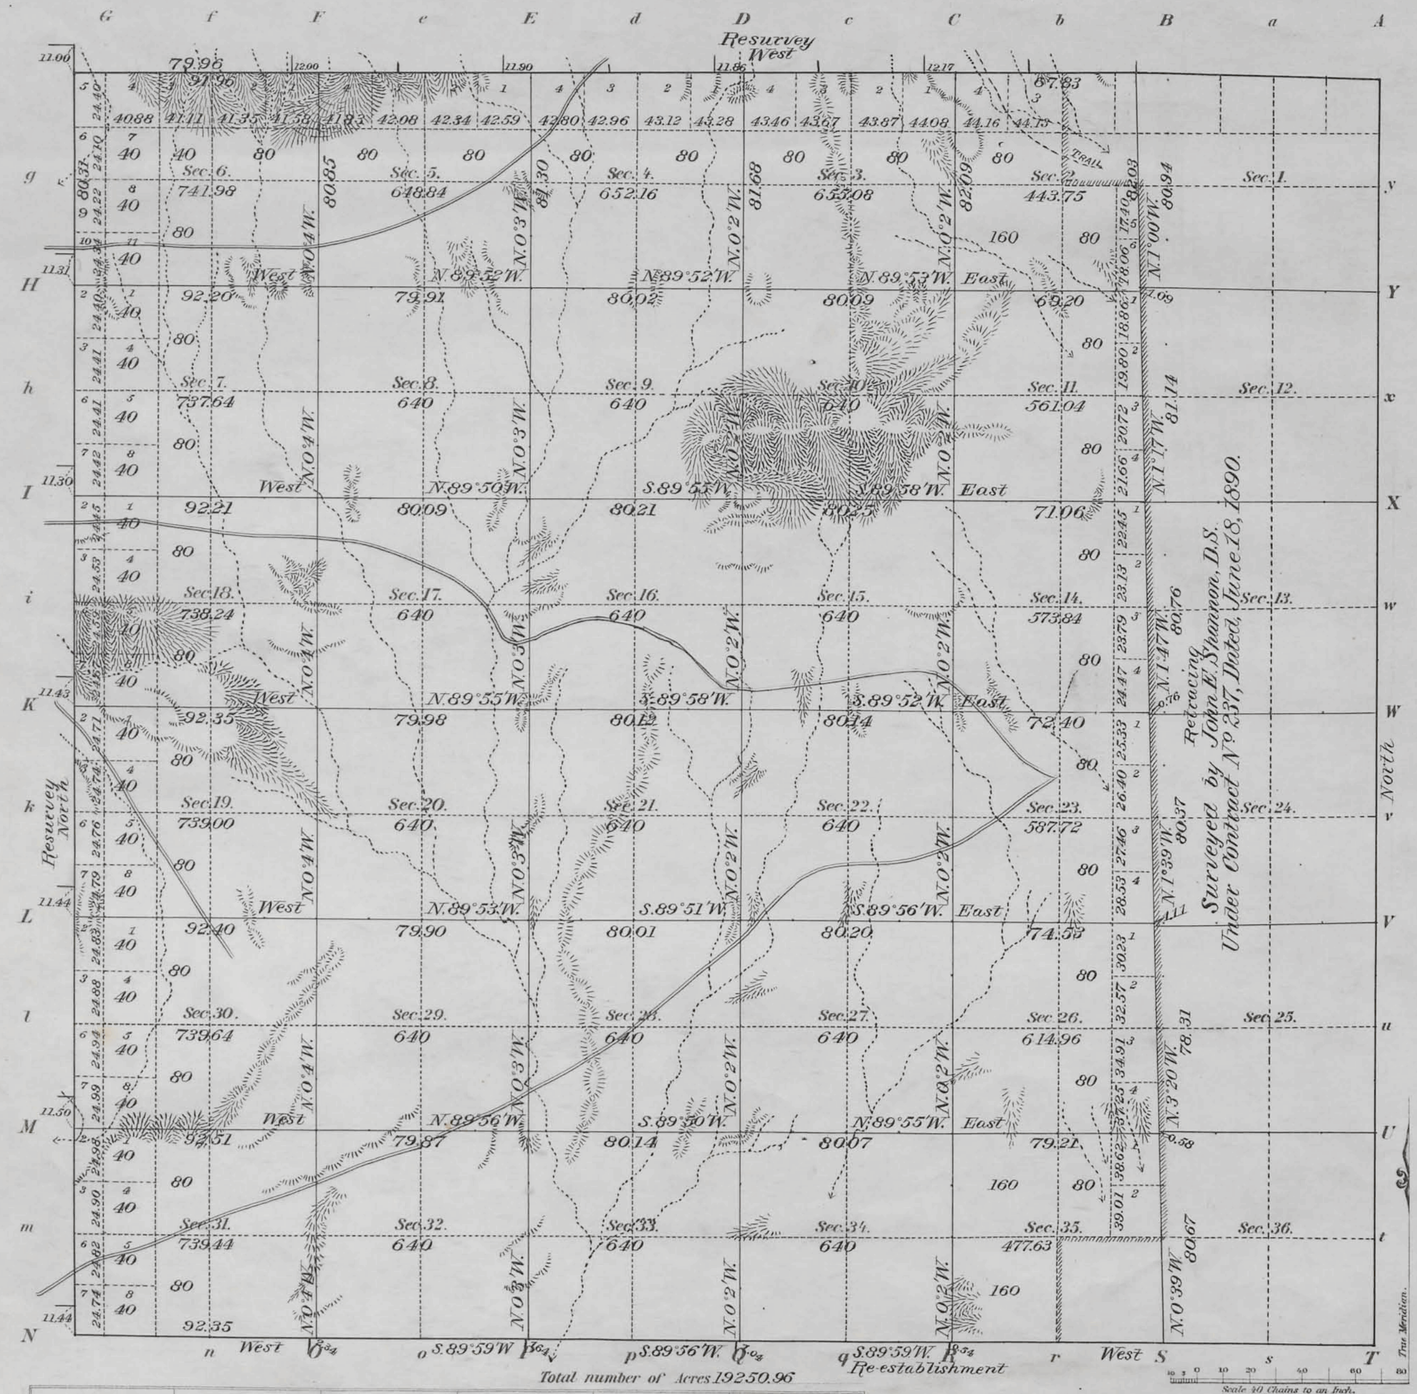

Total number of Acres 19250.96

Scale 40 Chains to an Inch.

Meanders of

Posts	Courses	Ch.s Lk.s	Posts	Courses	Ch.s Lk.s	Posts	Courses	Ch.s Lk.s

Retracing John E. Shannon, D.S. No. 237, Dated June 18, 1890.

Surveyed by John E. Shannon, D.S. Under Contract No. 237, Dated June 18, 1890.

Latitude	43° 18' N.
Longitude	107° 42' W.
Mean Mag. Dect.	16° 42' E.

Surveys Designated	By Whom Surveyed	Date of Contract No.	Amount of Surveys M.	Ch.s	Lk.s	When Surveyed
Resurvey N. and W. Township lines	Edward F. Stahle	265 April 8, 1897	11	00	40	July 20-Aug 7, 1897
Subdivisions	"	" "	49	34	99	Aug. 9-13, "
Connections	"	" "	1	28	45	" " " "
Re-establishment South Boundary	"	" "	5	12	35	" " " "
Retracing Old Subdn lines	"	" "	6	2	19	" 5, "
Subdivisions	John E. Shannon	237 June 18, 1890	10	79	90	" 6, "
Township lines	"	" "	23	77	79	November 14, 1890
						October 21-29 "

The above Map of Township No. 39 North of Range No. 91 West of the 6th Principal Meridian, Wyoming, is strictly conformable to the field notes of the survey thereof on file in this Office, which have been examined and approved.

Surveyor Generals Office.
Cheyenne Wyo. Jany. 26, 1898

Alpheus P. Hanson
Sur. Gen.l

THE NORRIS PETERS CO., LITHO., WASHINGTON, D. C.

2484-A

39 - 91

Click Here for Field Notes

4301

Township No. 39 North Range No. 91 West of the 6th Principal Meridian

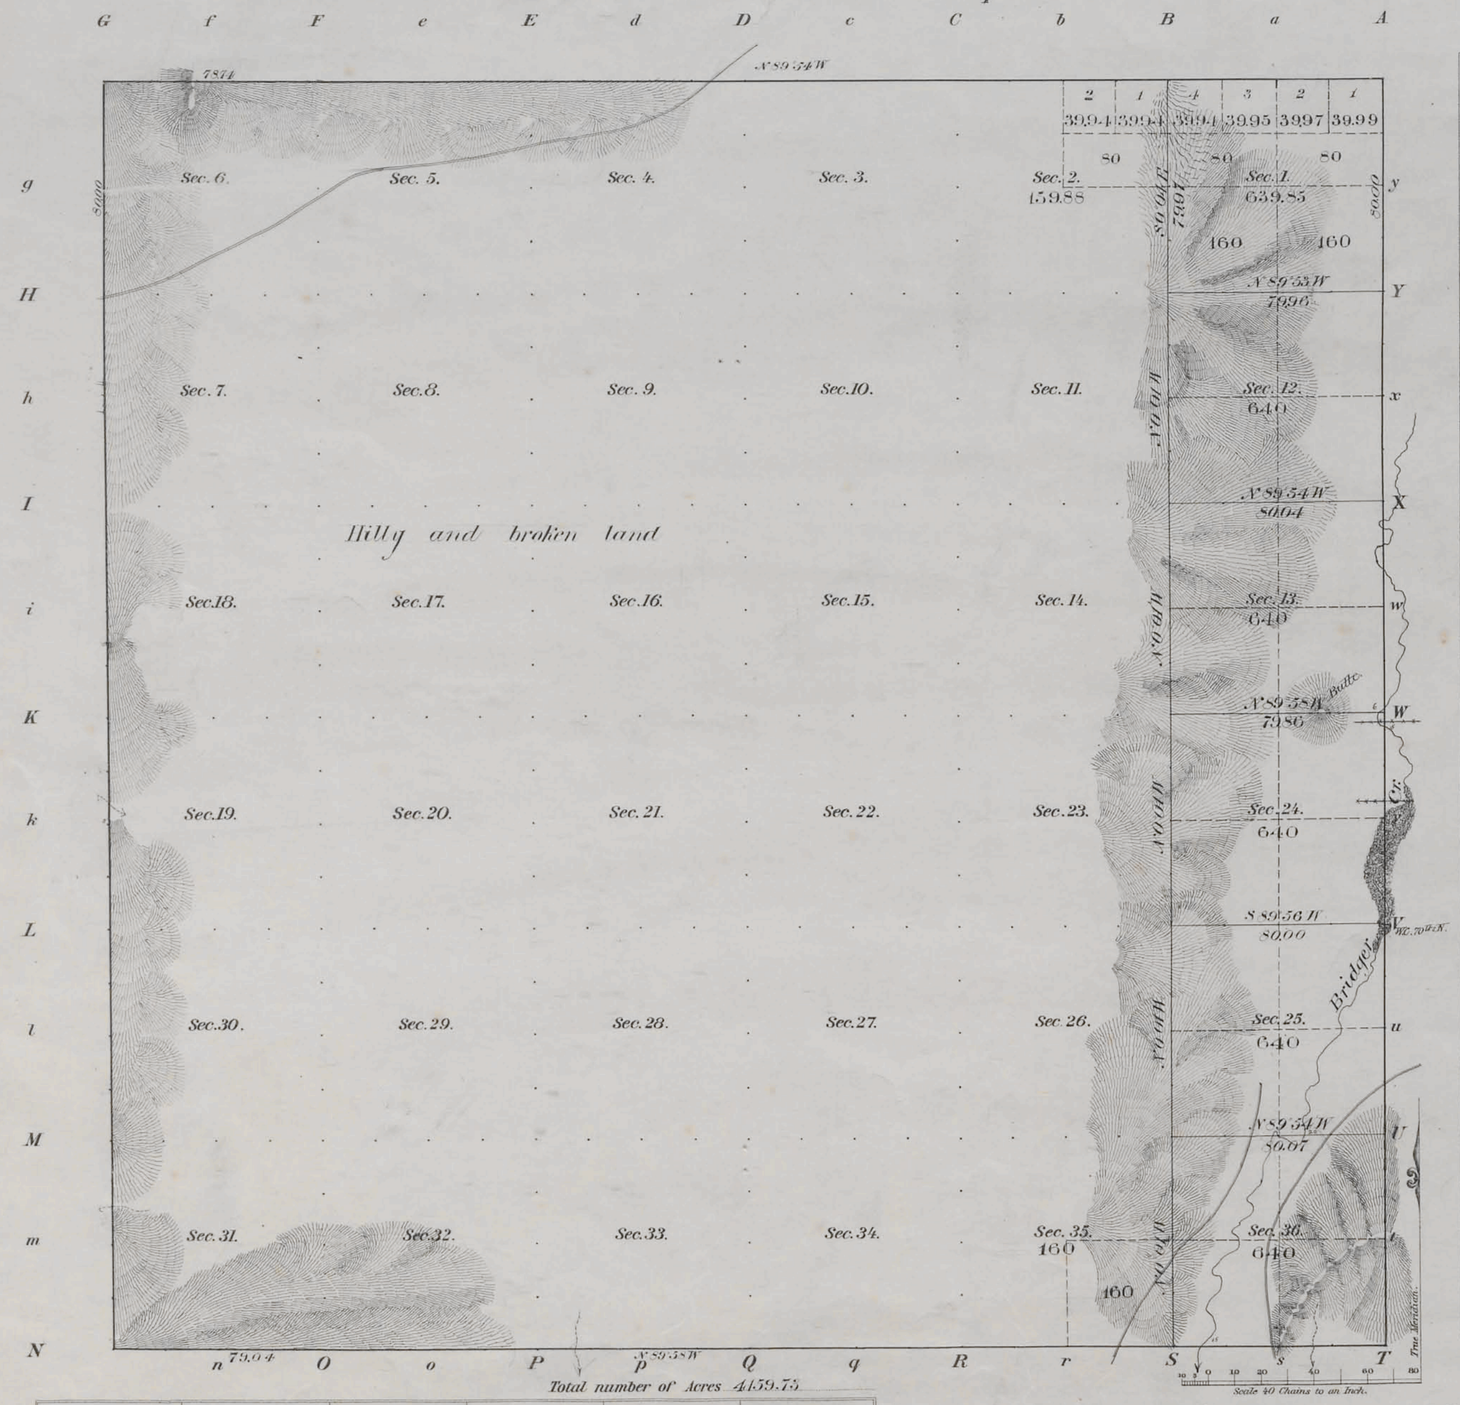

Total number of Acres 4459.75

Meanders of								
Posts	Courses	Ch.s Lk.s	Posts	Courses	Ch.s Lk.s	Posts	Courses	Ch.s Lk.s

All Subdiv. lines at minimum rates 10 Mls 79 Ch.s 90 Lk.s

Surveys Designated	By Whom Surveyed	Date of Contract	Amount of Surveys M.	Ch.s	Lk.s	When Surveyed	Magnetic Declination
Township lines Subdivisions	John E. Shannon	June 18, 1890	10	79	90	Nov. 14, 1890	17 15 East

The above Map, of Township No. 39 North, of Range No. 91 West of the 6th Principal Meridian, Wyoming, is strictly conformable to the field notes of the survey thereof on file in this Office, which have been examined and approved.

Surveyor Generals Office, Cheyenne Wyo. June 25th 1891

Wm A. Richards
Sur.r Gen.l

2484

39 - 91

ORIGINAL

TOWNSHIP Nos. 37-40 NORTH, RANGE Nos. 89-92 WEST OF THE 6th. PRINCIPAL MERIDIAN, WYO.

DEPENDENT RESURVEY OF EXTERIOR LINES

SHEET 1 OF 2

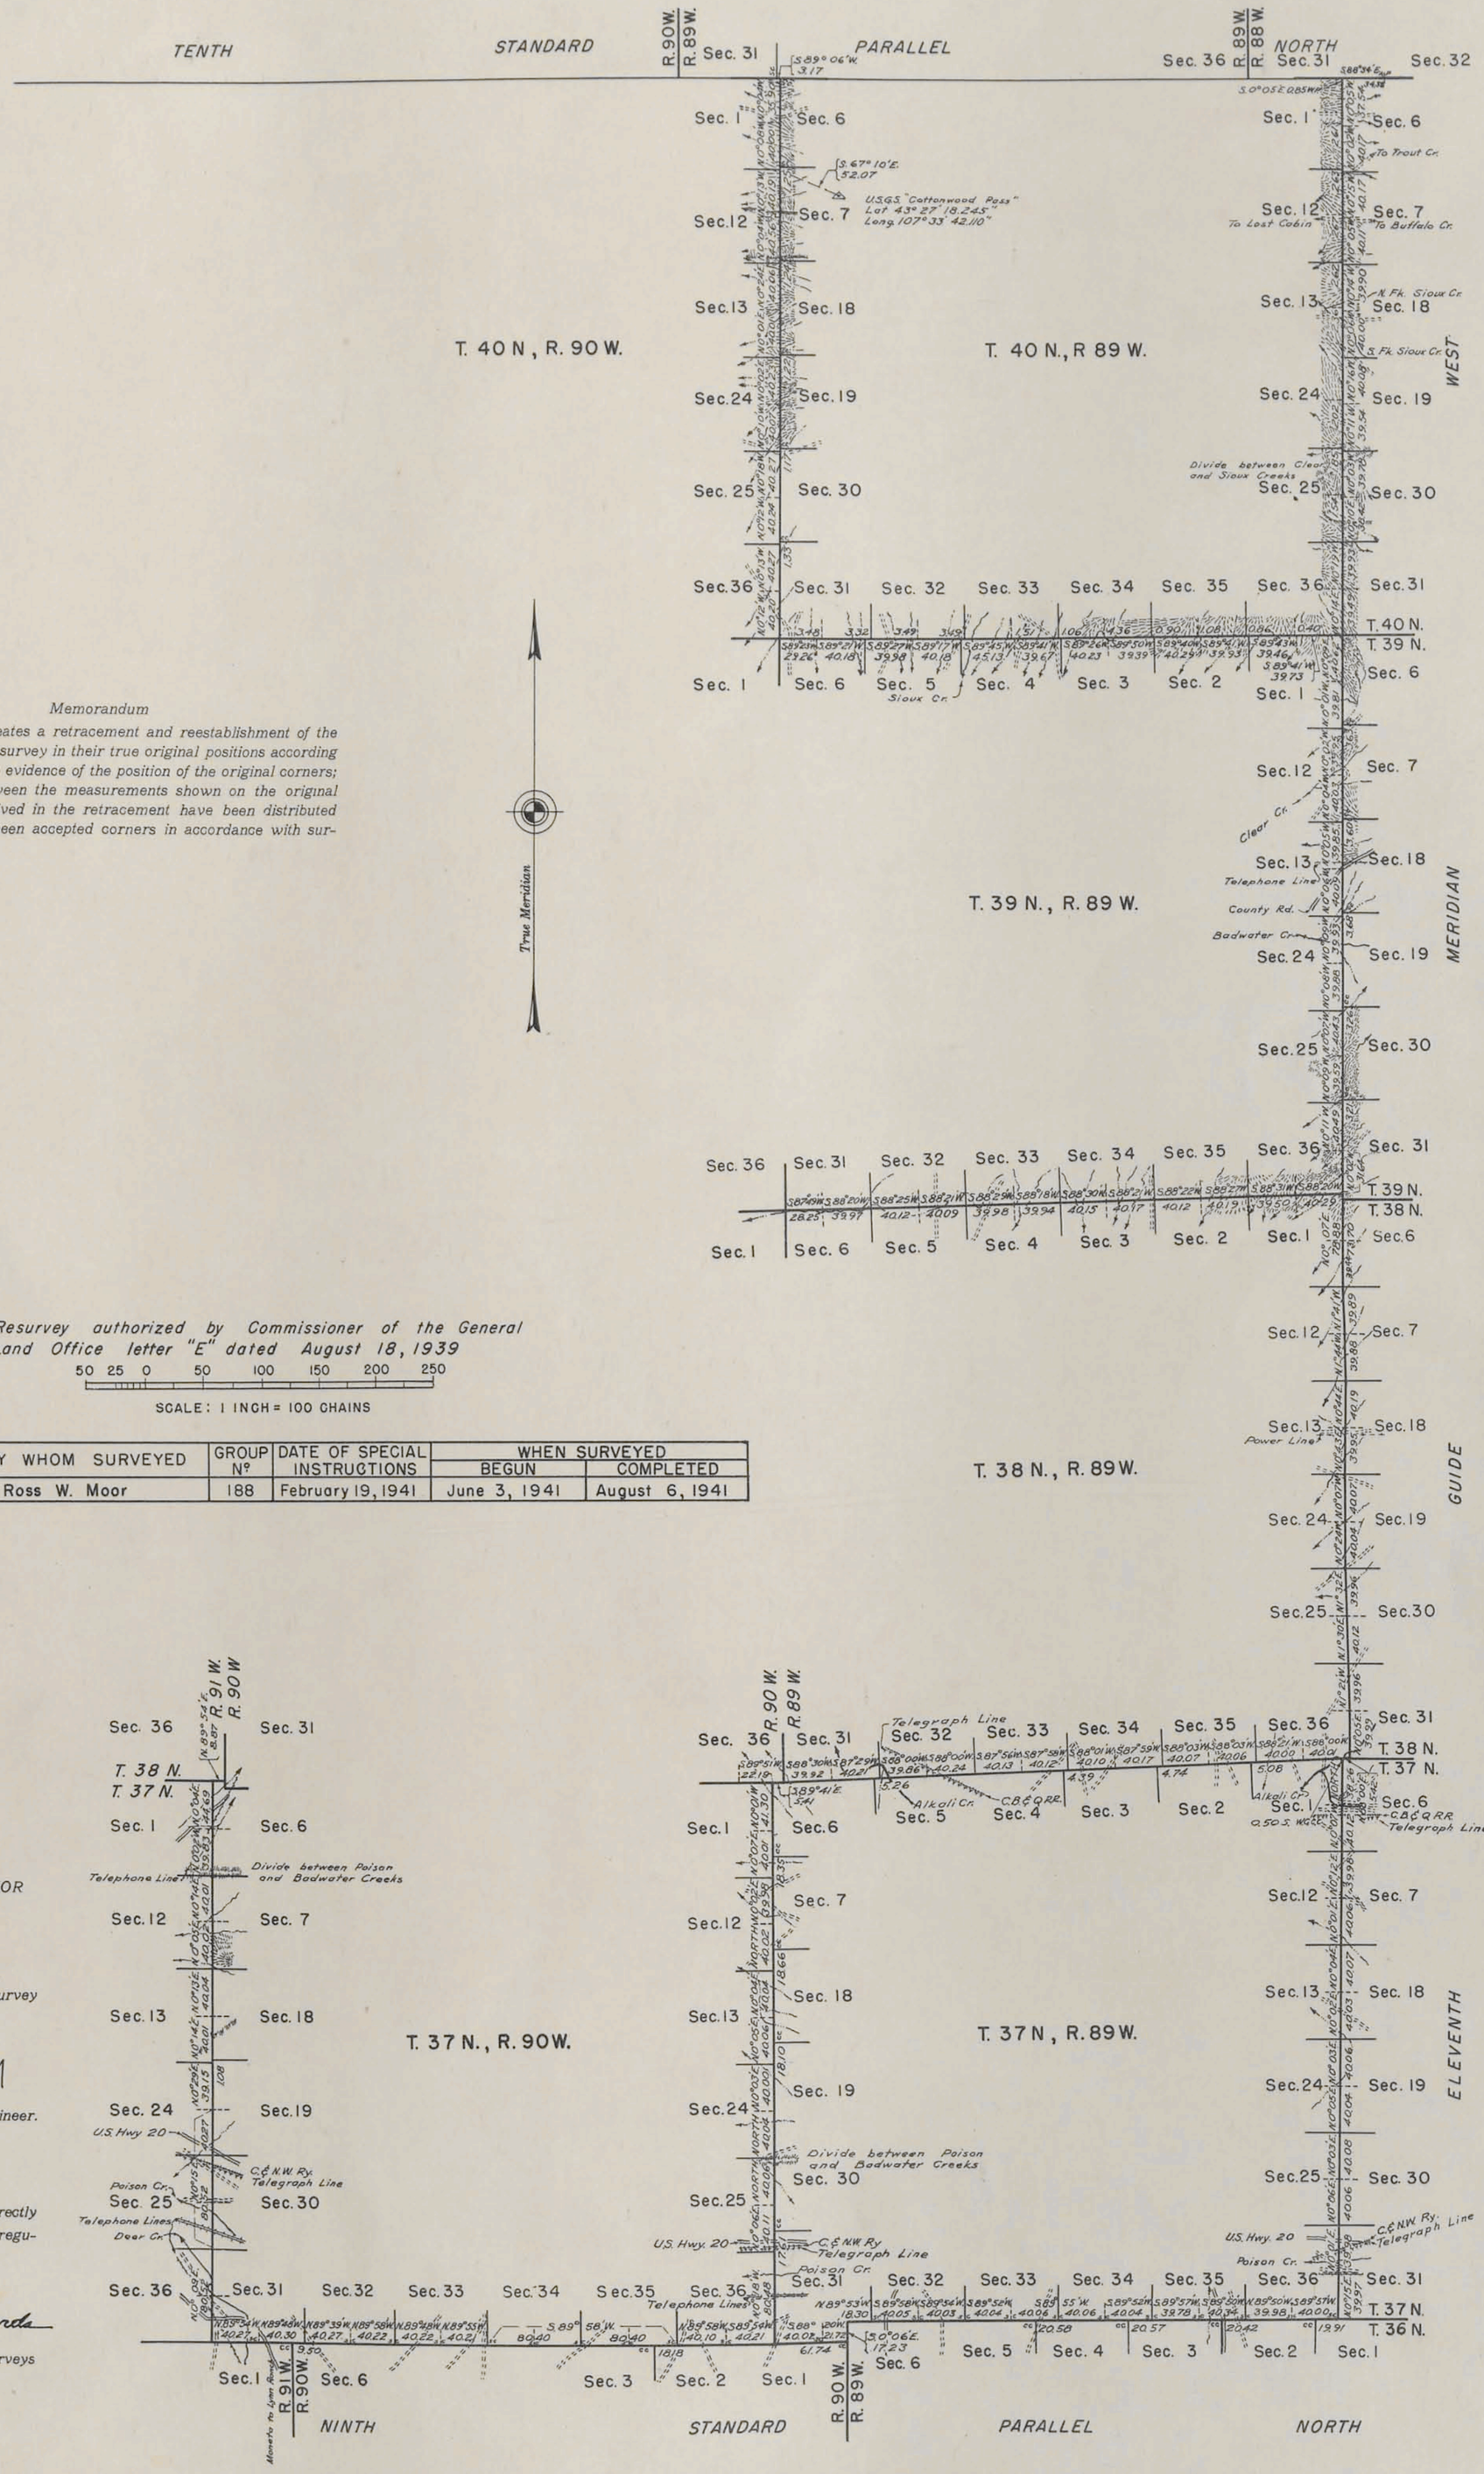

Memorandum

This plat delineates a retracement and reestablishment of the lines of the original survey in their true original positions according to the best available evidence of the position of the original corners; all differences between the measurements shown on the original plat and those derived in the retracement have been distributed proportionally between accepted corners in accordance with surveying rules.

Resurvey authorized by Commissioner of the General Land Office letter "E" dated August 18, 1939

50 25 0 50 100 150 200 250

SCALE: 1 INCH = 100 CHAINS

LINES DESIGNATED	BY WHOM SURVEYED	GROUP Nº	DATE OF SPECIAL INSTRUCTIONS	WHEN SURVEYED	
				BEGUN	COMPLETED
Exteriors	Ross W. Moor	188	February 19, 1941	June 3, 1941	August 6, 1941

UNITED STATES DEPARTMENT OF THE INTERIOR
BUREAU OF LAND MANAGEMENT

Denver, Colorado, October 27, 1947.

This plat is strictly conformable to the field notes of the survey which have been examined and approved.

Earl G. Warrington

Acting Assistant Chief Cadastral Engineer.

Washington, D. C., July 7, 1948.

The survey represented by this plat, having been correctly executed in accordance with the requirements of law and the regulations of this office, is hereby accepted.

For the Director:

William F. Richards

Acting Chief, Branch of Surveys

Aces. No. 6447

J.B.M.

3052

Filed Grie 15-1949

ORIGINAL

TOWNSHIP Nos. 37 - 40 NORTH , RANGE Nos. 89 - 92 WEST OF THE 6th. PRINCIPAL MERIDIAN , WYO.

DEPENDENT RESURVEY OF EXTERIOR LINES

SHEET 2 OF 2

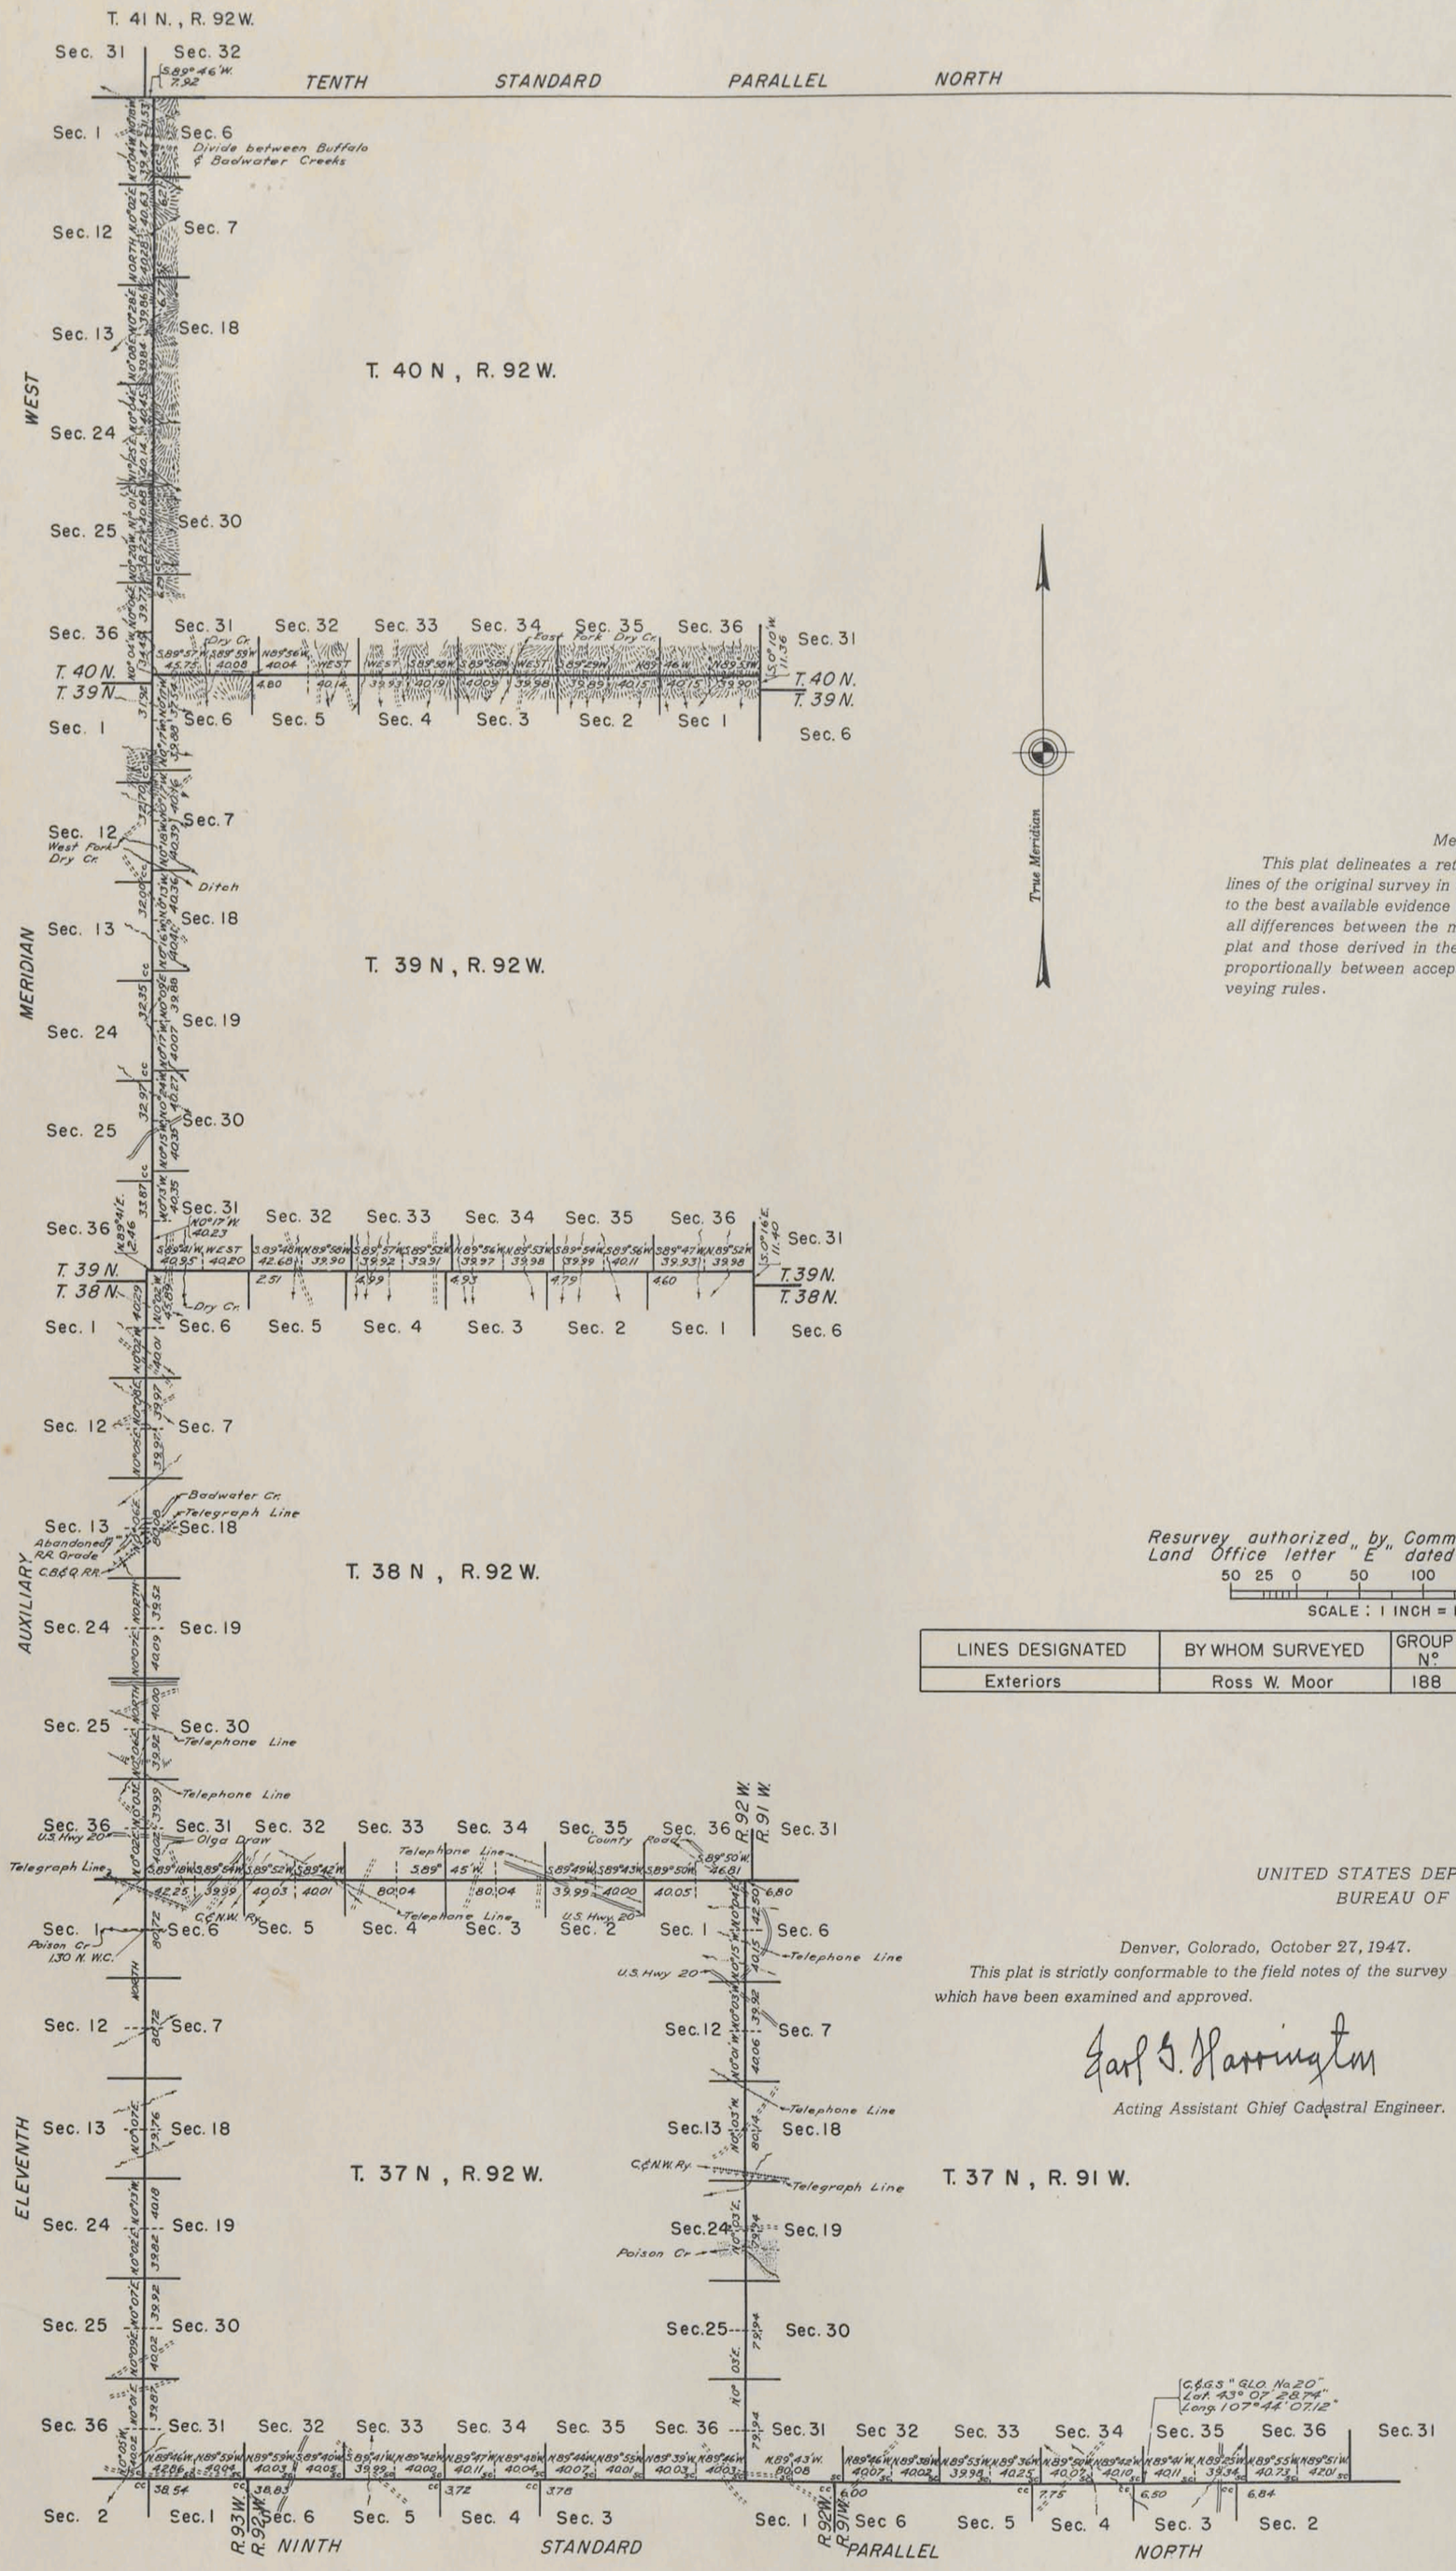

Memorandum

This plat delineates a retracement and reestablishment of the lines of the original survey in their true original positions according to the best available evidence of the position of the original corners; all differences between the measurements shown on the original plat and those derived in the retracement have been distributed proportionally between accepted corners in accordance with surveying rules.

Resurvey authorized by "Commissioner of the General Land Office letter "E" dated August 18, 1939

50 25 0 50 100 150 200 250

SCALE : 1 INCH = 100 CHAINS

LINES DESIGNATED	BY WHOM SURVEYED	GROUP N°	DATE OF SPECIAL INSTRUCTIONS	WHEN SURVEYED	
				BEGUN	COMPLETED
Exteriors	Ross W. Moor	188	February 19, 1941	June 3, 1941	August 6, 1941

UNITED STATES DEPARTMENT OF THE INTERIOR
BUREAU OF LAND MANAGEMENT

Denver, Colorado, October 27, 1947.

This plat is strictly conformable to the field notes of the survey which have been examined and approved.

Earl G. Harrington

Acting Assistant Chief Cadastral Engineer.

Washington, D. C., July 7, 1948.

The survey represented by this plat, having been correctly executed in accordance with the requirements of law and the regulations of this office, is hereby accepted.

For the Director:

William A. Richards

Acting Chief, Branch of Surveys

Aggs. No. 6448.

J.B.M.

Filed Jan 15, 1949

3053

33
Indexed

40

4663

TOWNSHIP EXTERIORS.

Scale: 1 inch to 160 chs.

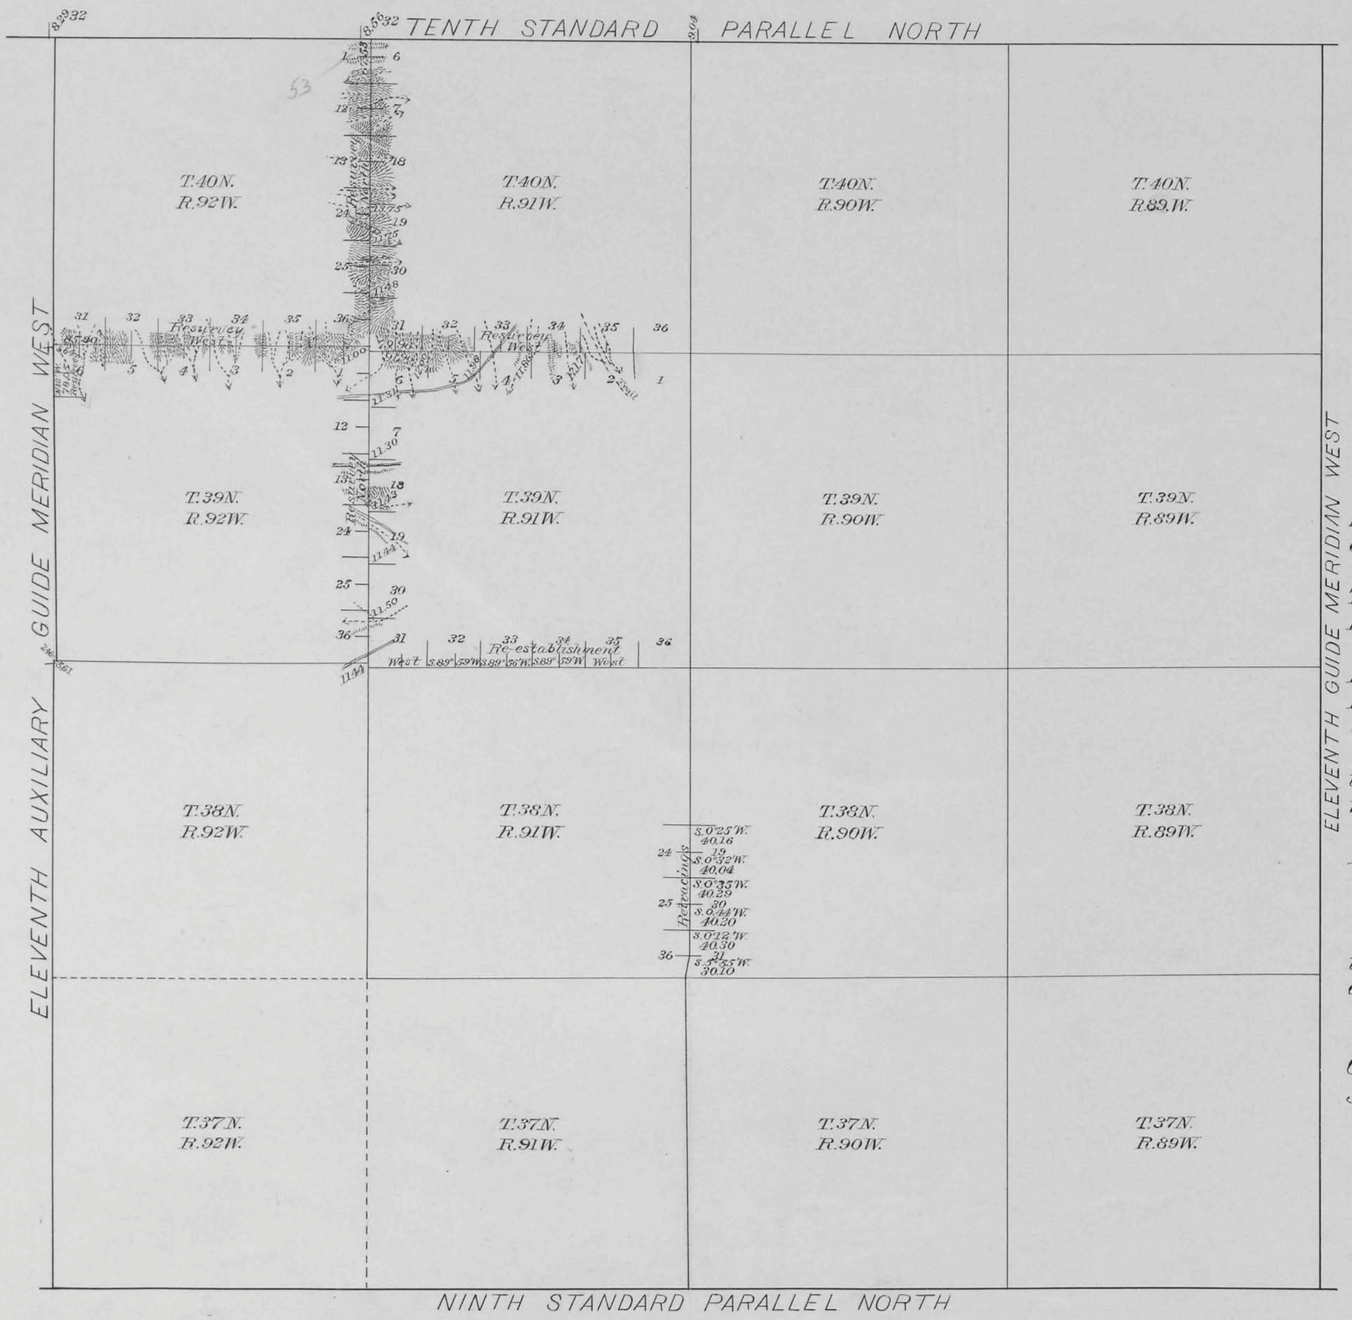

This Plat
of the
Resurvey of the East Boundaries
of Tps. 38 and 39 N., R. 92 W., and
the North Boundary of T. 39 N., R. 91 W.;
The Re-establishment of the South
Boundary of T. 39 N., R. 91 W.
and the
Retracing of a portion of the
East Boundary of T. 38 N., R. 91 West
of the Sixth Principal Meridian,
Wyoming;
is strictly conformable to the field
notes of the survey thereof
by
Edward F. Stuhle U.S. Dep. Surv'r.,
under his
Contract No. 265,
dated April 8, 1897,
which have been examined, approved
and filed in this office.

U.S. Surv. Gen'l's Office
Cheyenne, Wyoming,
January 26, 1898

Alpheus P. Hanson
U.S. Surv. Gen'l.

Table of Mileage

Surv's. Designated	Amount Mls.	Chs.	Lks.	When Surveyed
Township Lines	23	71	17	July 23-Aug. 16, 1897
Connecting "		19	56	August 7-16, "

2748

30

Click Here for Field Notes

59

Indexed

1293

EXTERIOR LINES

Scale 2 Miles=1 inch Mag. Var. East.

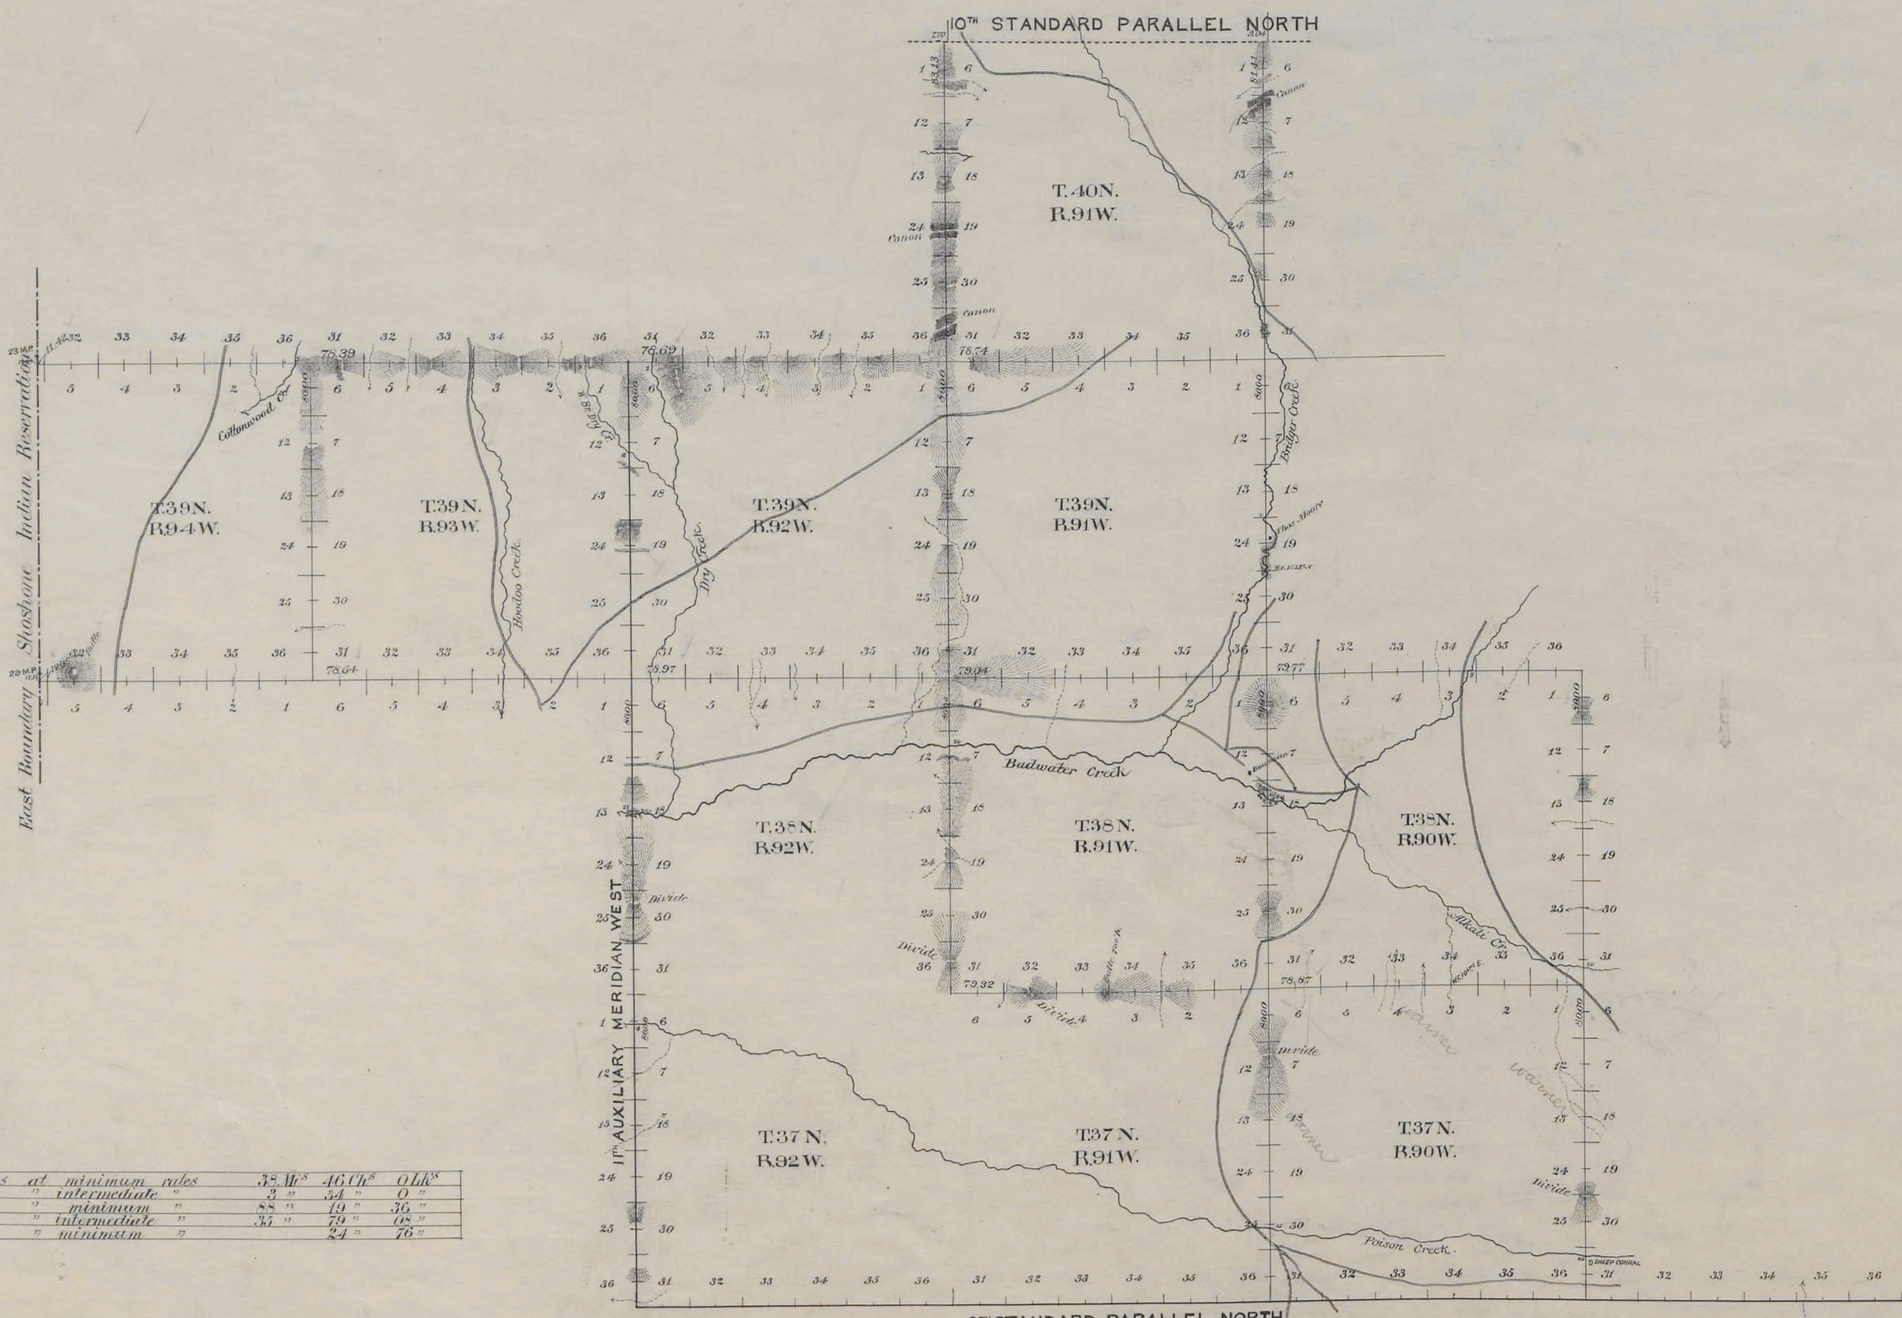

Standard lines	*at*	*minimum*	*rates*	*38*	*Ms*	*46 Chs*	*0 Lks*
"	"	*intermediate*	"	*3*	"	*54* "	*0* "
Township	"	*minimum*	"	*88*	"	*19* "	*36* "
"	"	*intermediate*	"	*35*	"	*79* "	*08* "
Connecting	"	*minimum*	"			*24* "	*76* "

Surveys Designated	*By Whom Surveyed*	*Date of Contract*	*Amount of Surveys* Ms	Chs	Lks	*When Surveyed*	*Magnetic Declination*
9th Stand. Par.l	*John E. Shannon*	*June 18, 1890*	*24*	*0*	*0*	*Oct 6-9, 1890*	*17° 10' to 17° 16' East*
11th Aux. Mer.	" " "	" " "	*18*	*0*	*0*	*Oct 10-11, 1890*	*17° 15' to 17° 20' East*
Exterior lines	" " "	" " "	*124*	*18*	*44*	*Oct 13 Nov 3 '90*	*17° 10' - 17° 18' East*
Connections	" " "	" " "		*24*	*76*		

2479

The above diagram of the Ninth Standard Parallel North, Ranges 89, 90, 91 and 92 West, the 11th Auxiliary Meridian West, Townships 37, 38 and 39 North; the Exterior lines of Township 37 North, Ranges 90 and 91 West; Township 38 North, Ranges 90, 91 and 92 West; Township 39 North, Ranges 91, 92, 93 and 94 West; Township 40 North, Range 91 West of the 6th Principal Meridian in Wyoming, is strictly conformable to the field notes of the survey thereof on file in this office, which have been examined and approved. Wm A. Richards

Surveyor Generals Office
Cheyenne Wyoming. June 25th 1891

Surveyor General