(9)

561

68

TOWNSHIP Nº 25 NORTH RANGE Nº 62 WEST of the 6TH Principal MERIDIAN.

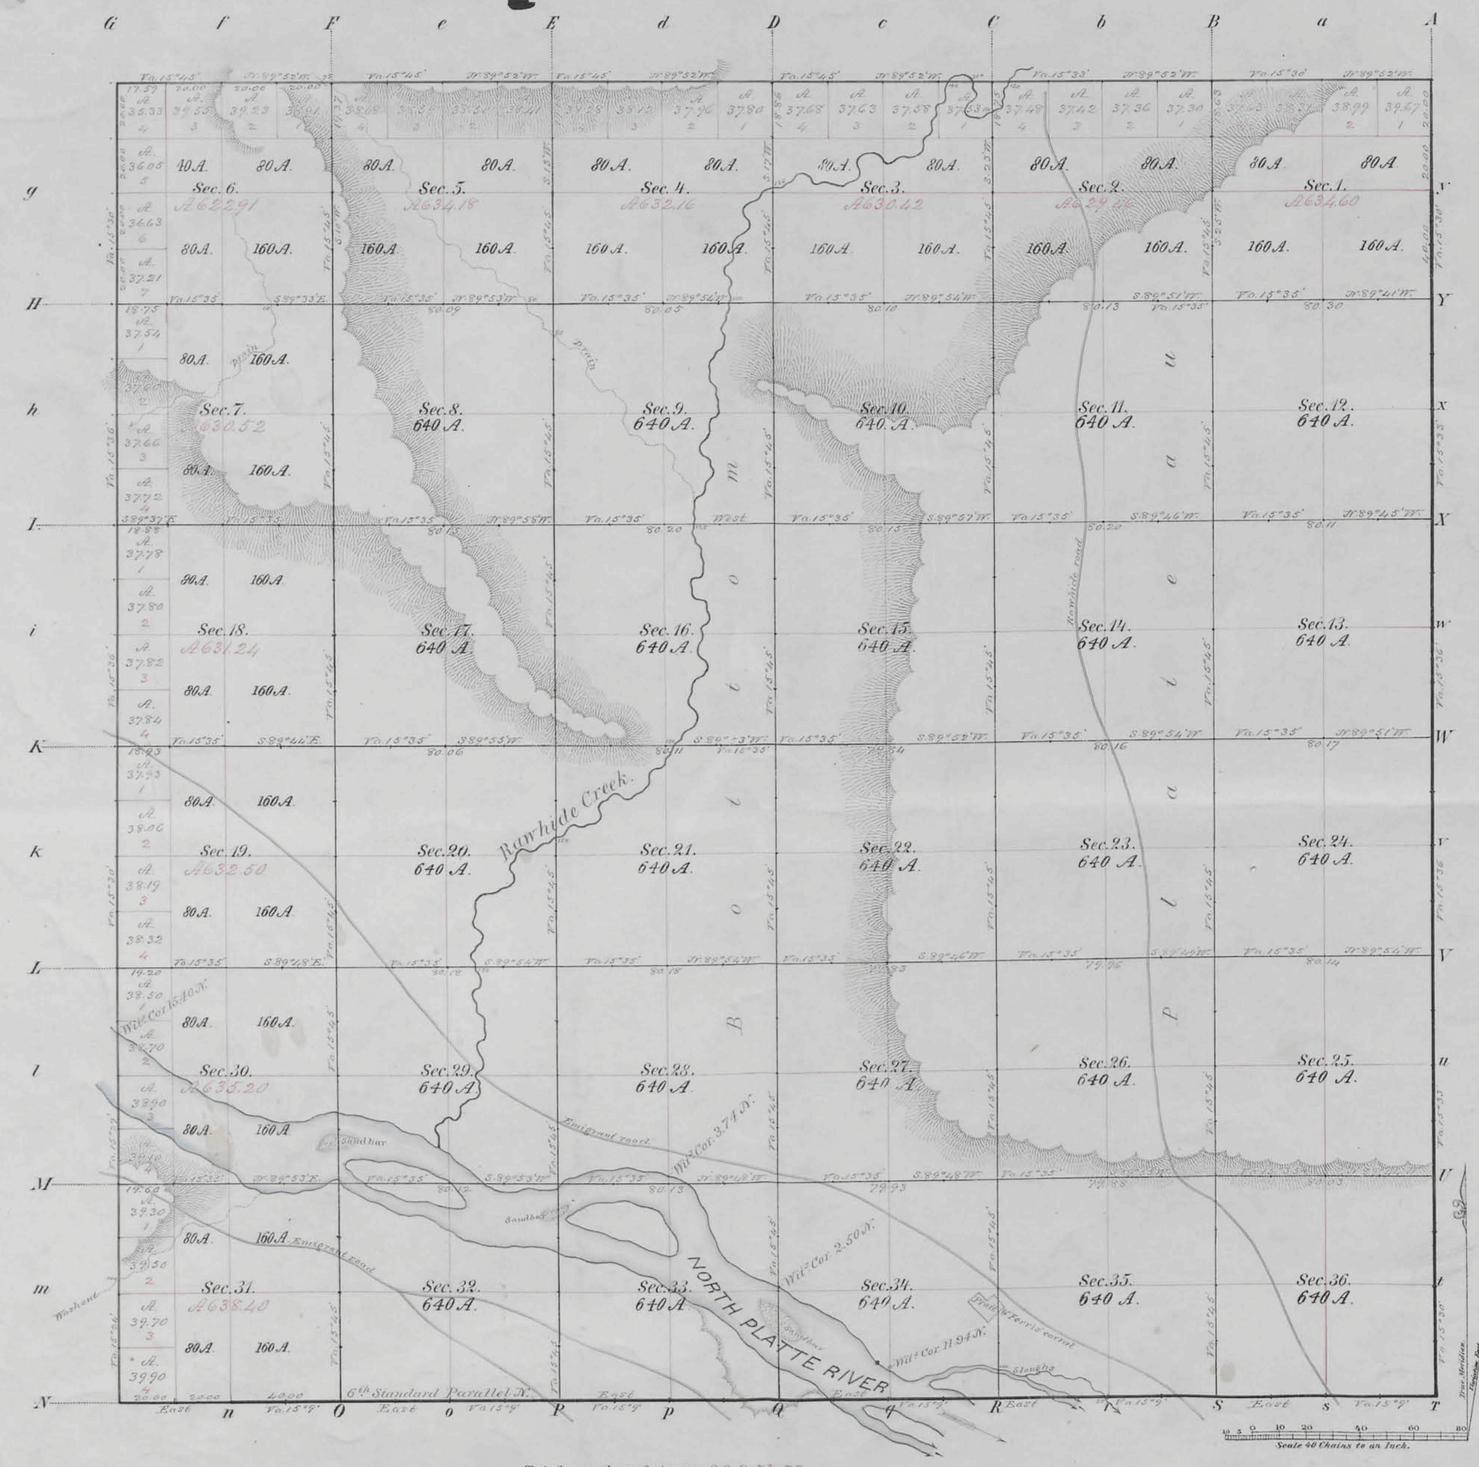

Total number of Acres. 22951.59

Surveys Designated	By Whom Surveyed	Date of Contract	Amount of Surveys Mls Chs Lks	When Surveyed
Standard & Township lines	Wm B. Yerby	April 23, 1878	23. 77. 59	May & June 1878
Subdivisions	" " "	" " "	39. 72. 35	July, 1878.
Connections				

The above Map of Township Nº 25 North, of Range Nº 62 West of the 6th Principal Meridian, Wyoming Territory, is strictly conformable to the field notes of the survey thereof on file in this Office, which have been examined and approved

Surveyor Generals Office, Cheyenne Wyo. Sept 23, 1878.

Edw. C. David
Surv. Genl

A. Gast & Co., St. Louis, Mo.

474

25 - 62

Click Here for Field Notes | Retracement Notes, All or Part

(9) 567

73

EXTERIOR LINES.

Surveys designated.	By whom surveyed.	Date of contract.	Amount of surveys.	When surveyed.
			Mls. Chs. Lks.	
Township lines.	Wm B. Yerby.	April 23, 1878.	250 . 36 . 63	June & July, 1878.
Connections.	" " "	" " "	1 . 36 . 21	" " "

I hereby certify that the above diagram of the exterior lines of townships 23 to 28 North, ranges 60 to 64 West of the 6th Principal Meridian, in Wyoming Territory, is strictly conformable to the field notes of the survey thereof, on file in this office, which have been examined and approved.

Surveyor General's Office,
Cheyenne, Wyo. Sept. 23, 1878.

Edw. C. David
Surveyor General.

479

(9) Andrews

569

Click Here for Field Notes | Retracement Notes, All or Part | Correction of R. 60 W.

75

SIXTH STANDARD PARALLEL NORTH,

From the 8th Guide Meridian W. between Townships 24 & 25 N. to the E. Boundary of Wyo.

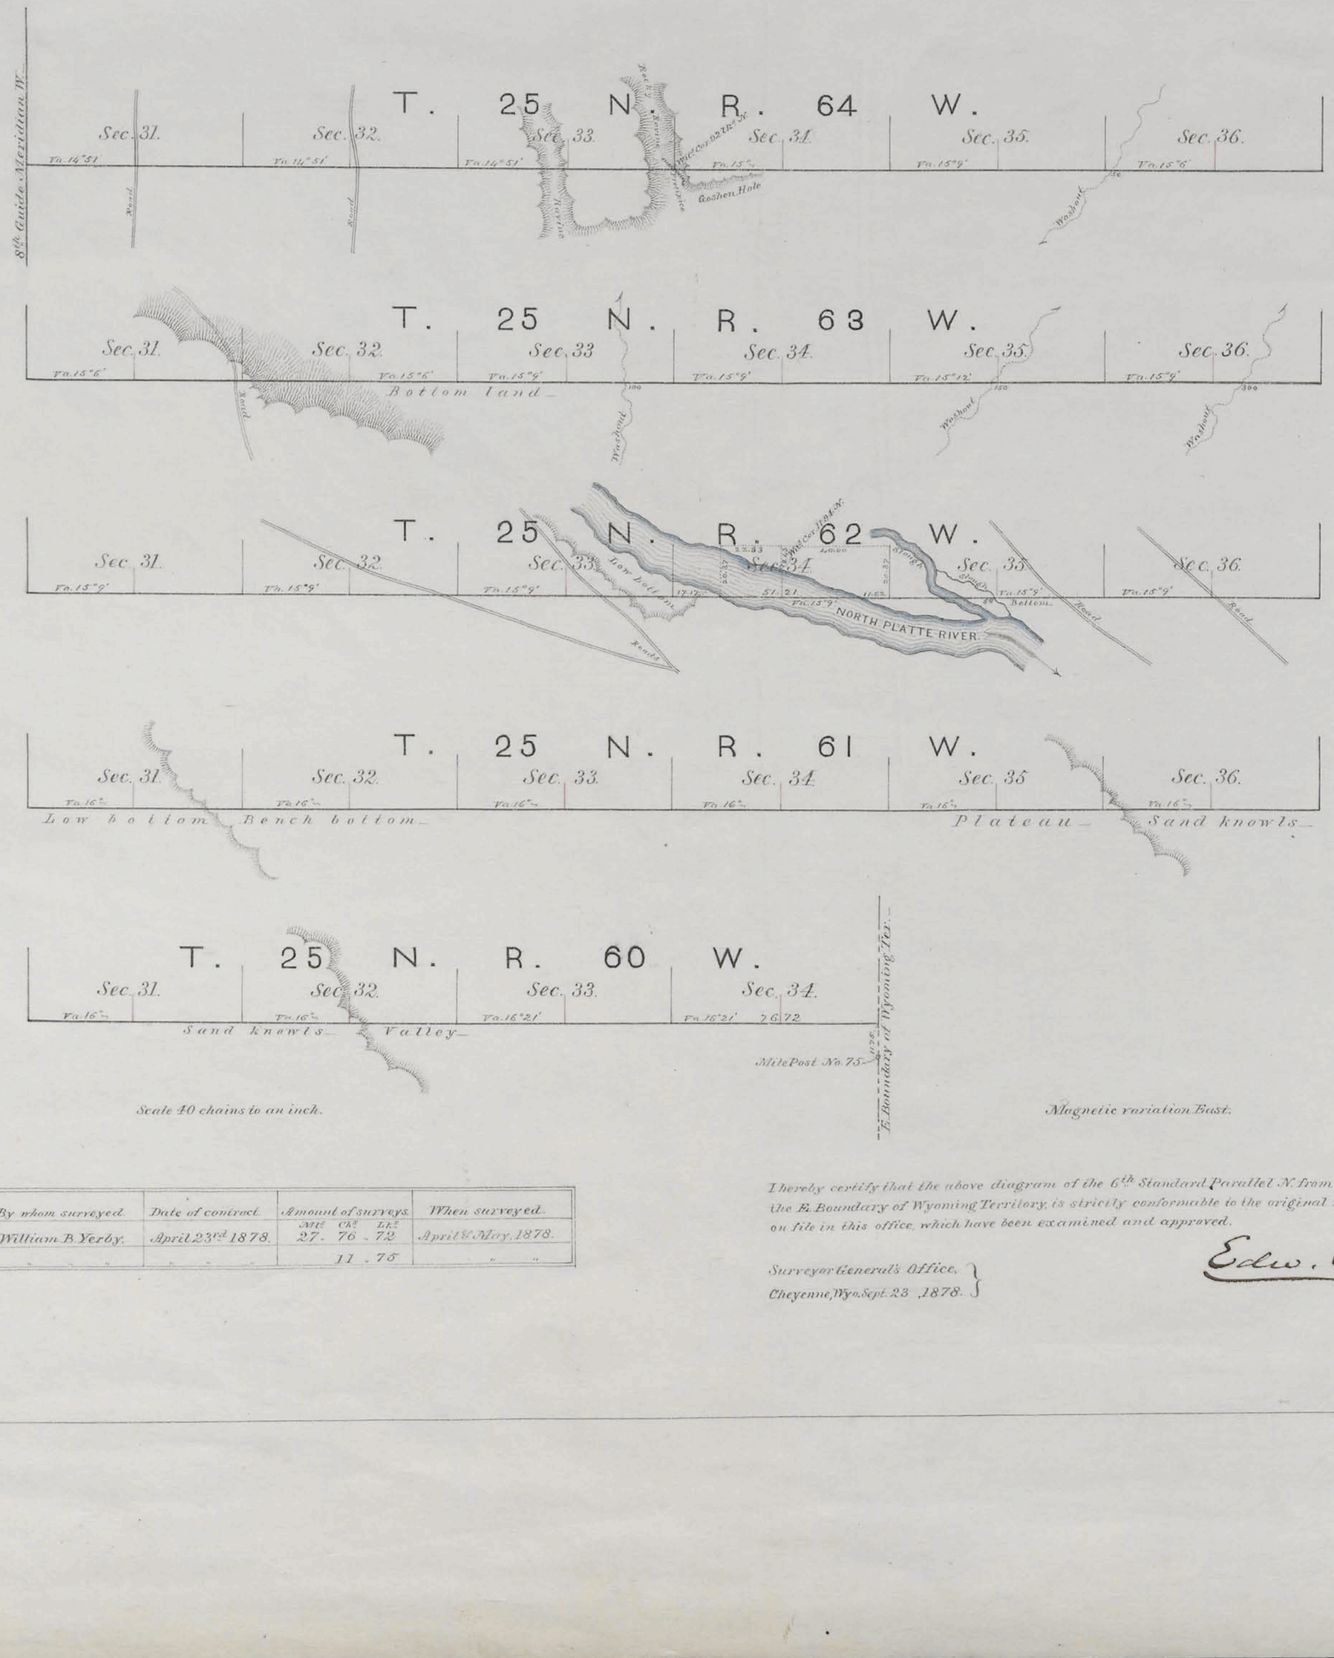

Scale 40 chains to an inch.

Magnetic variation East.

Surveys designated.	By whom surveyed.	Date of contract.	Amount of surveys. Mls. Chs. Lks.	When surveyed.
6th Stand.d Par.l N.	William B. Yerby.	April 23rd 1878.	27. 76. 72	April & May. 1878.
Connections.	" " "	" " "	11. 76	" "

I hereby certify that the above diagram of the 6th Standard Parallel N. from the 8th Guide Meridian W. to the E. Boundary of Wyoming Territory, is strictly conformable to the original field notes of the survey thereof, on file in this office, which have been examined and approved.

Surveyor General's Office, Cheyenne, Wyo. Sept. 23 1878.

Edw. C. David
Surveyor General.

481