Click Here for Field Notes

1055

TOWNSHIP No. 30 NORTH, RANGE No. 61 WEST of the 6th Principal MERIDIAN.

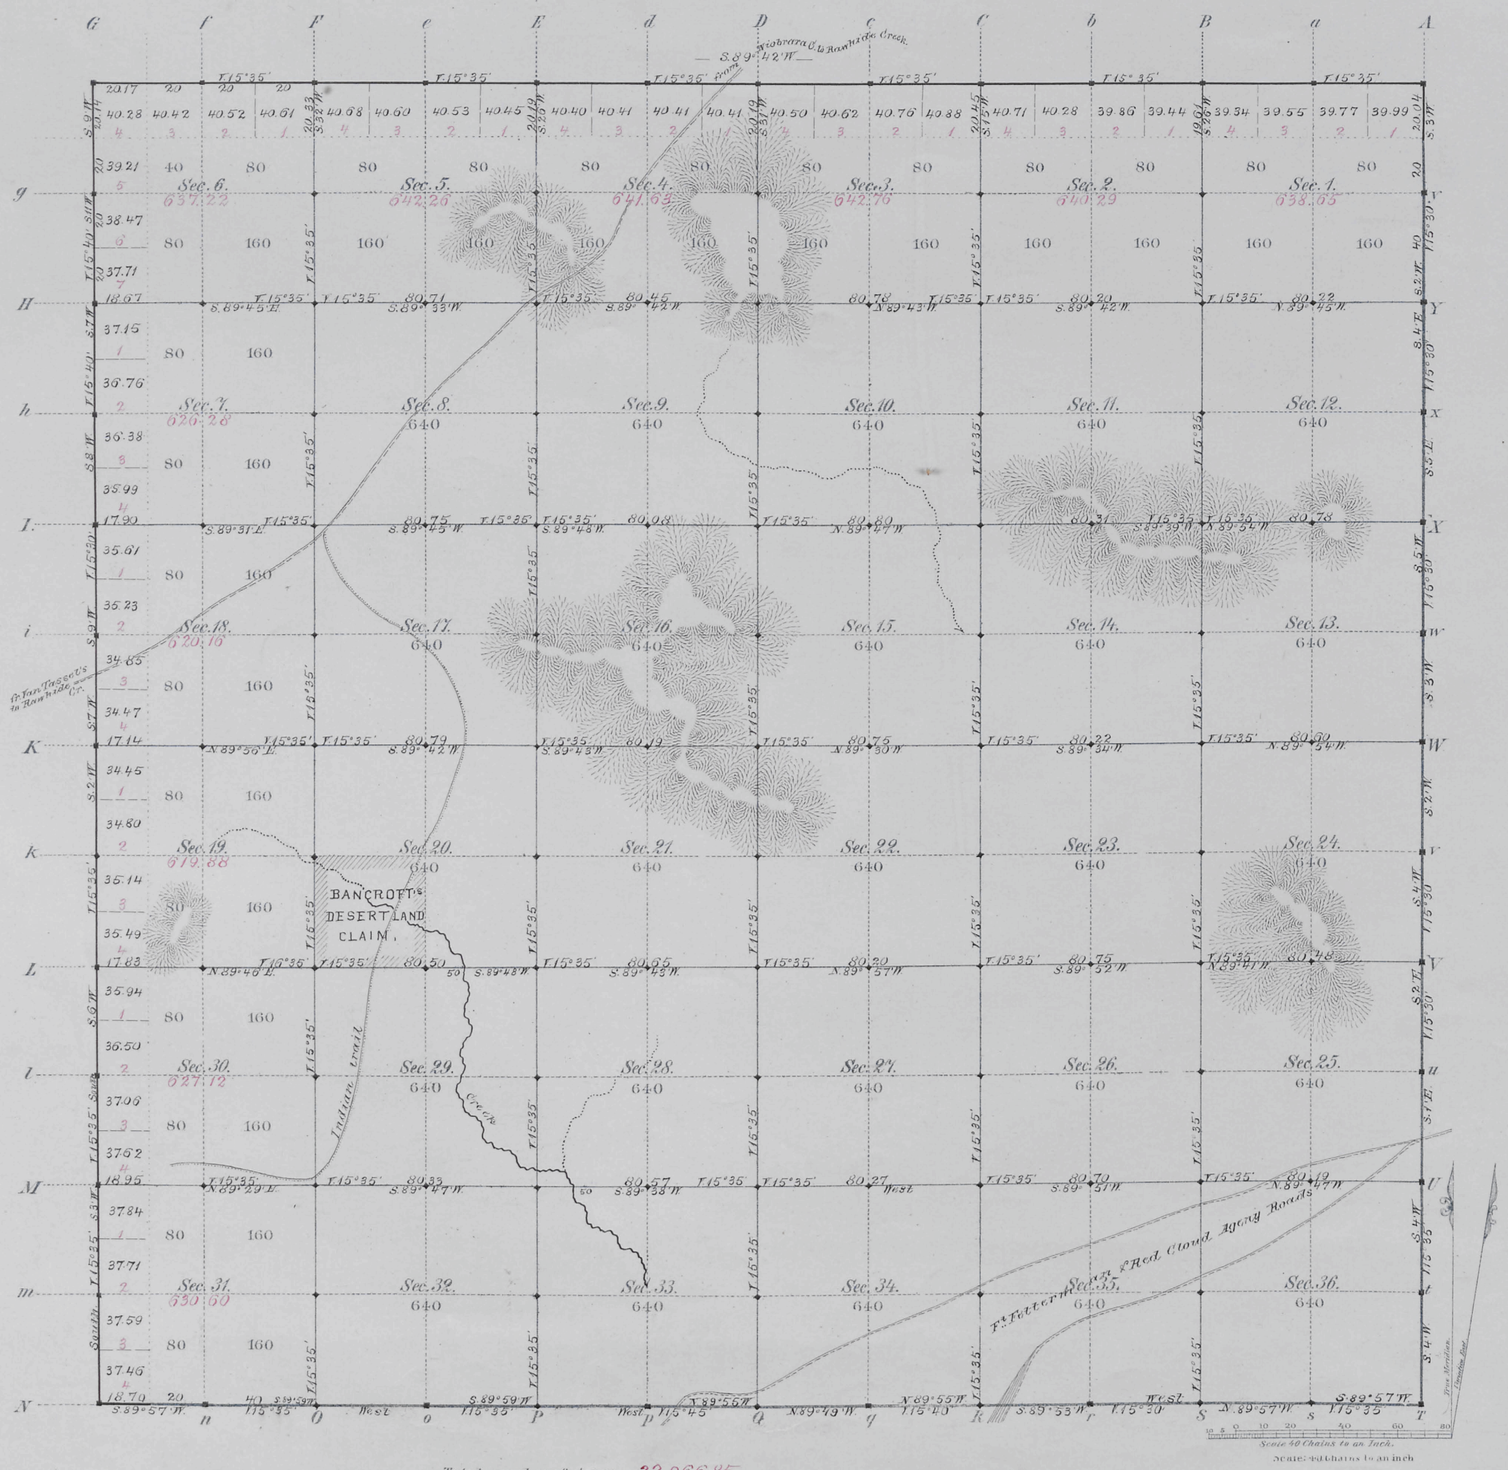

Total number of Acres. 22,966.85

Surveys Designated	By Whom Surveyed	Date of Contract	Amount of Surveys Mrs	Chs	Lks	When Surveyed	Magnetic Declination
E.W. & N. Township-lines	C.W. Brown	May 22, 1879	18	0	35	July 8, 9, 14, & 15, 1879	15°35' E
Subdivisions	Black & Brown	May 9, 1881	60	3	53	July 5-9, 1881	15°35' E.
Connections							
S. Township line	Wm. B. Yerby	Aug. 15, 1878	5	78	70	Octob. 16, 1878	

The above Map of Township No. 30 North of Range No. 61 West of the Sixth Principal Meridian Wyoming Territory is strictly conformable to the field notes of the survey thereof on file in this Office, which have been examined and approved

Surveyor General's Office,
Cheyenne Wyoming
April 14th 1882

Edw. C. David
Sur. Genl.

A. Gast & Co., St. Louis, Mo.

30 - 61

(10)

Click Here for Field Notes

Retracement Field Notes
North Bdy. T. 30 N., R. 60 W.
East Bdy. T. 31 N., R. 61 W.
North Bdy. T. 31 N., R. 60 W.

46

634

EXTERIOR LINES.

Magnetic Variation East.

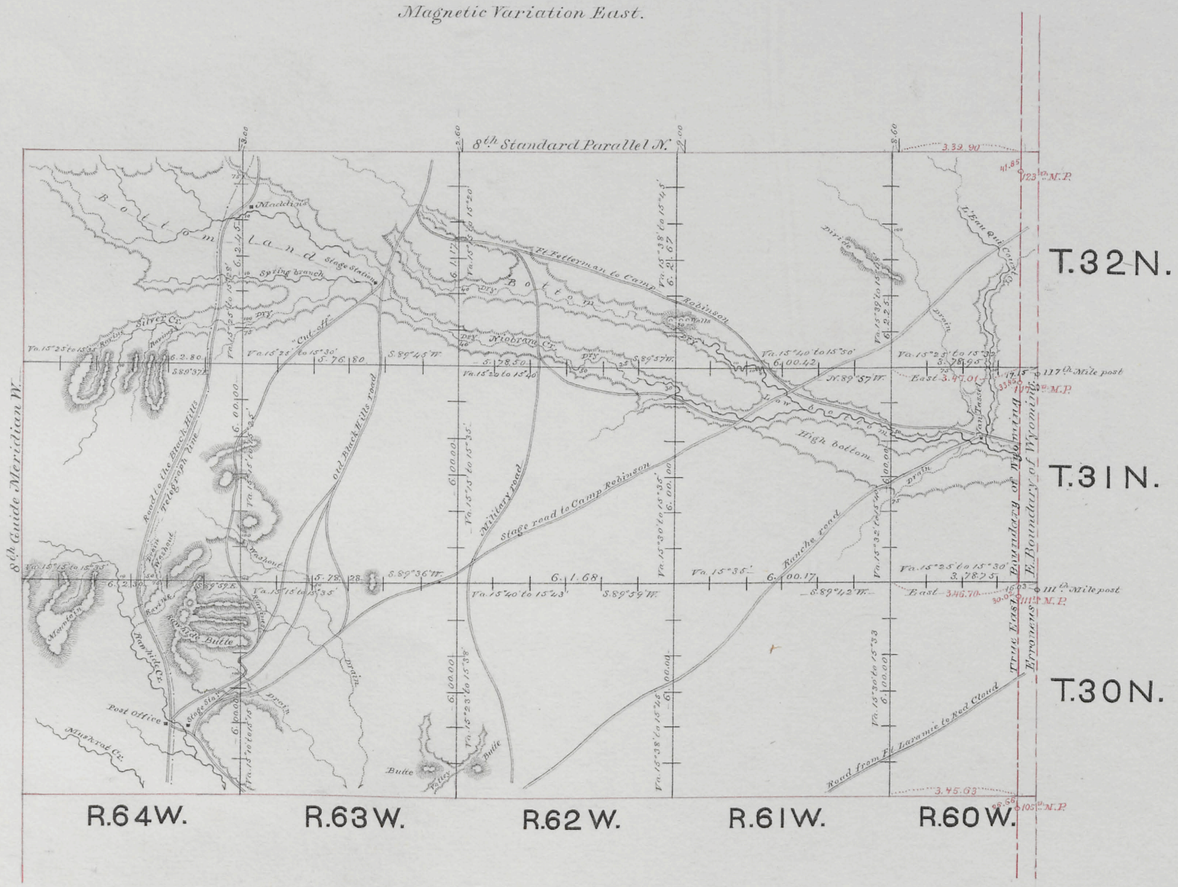

Surveys designated.	By whom surveyed.	Date of contract.	Amount of surveys. Mls.	Chs.	Lks.	When surveyed.
Exterior lines.	Charles W. Brown	May 22nd 1879.	128	7	19	July & Aug. 1879
Connections.	" " "	" " "		56	38	" " " "
Corrections in R.60W. (in red ink)	Charles W. Brown	May 9, 1881	1	57	61	July 9th 10, 1881

Scale, 3 miles to an inch.

I hereby certify, that the above diagram of the exterior lines of Townships 30, 31 and 32 North, Ranges 60 to 64 West of the 6th Principal Meridian, in Wyoming Territory, is strictly conformable to the original field notes of the survey thereof, on file in this office, which have been examined and approved.

Surveyor General's Office,
Cheyenne, Wyo. Oct. 29, 1879

Edw. C. David
Surveyor General.

528